F.A.P. RTE.	SECTION	COUNTY	TOTAL SHEETS	SHEET NO.
336	112R-N	McHENRY	266	29
STA. 205+00	TO STA. 215+50			
FED. ROAD DIST. NO.	ILLINOIS	FED. AID PROJECT		
CONTRACT NO. 62537				

PLAN
SURVEYED
PLOTTED
ALIGNMENT CHECKED
NOTE BOOK
NO.
DATE
BY

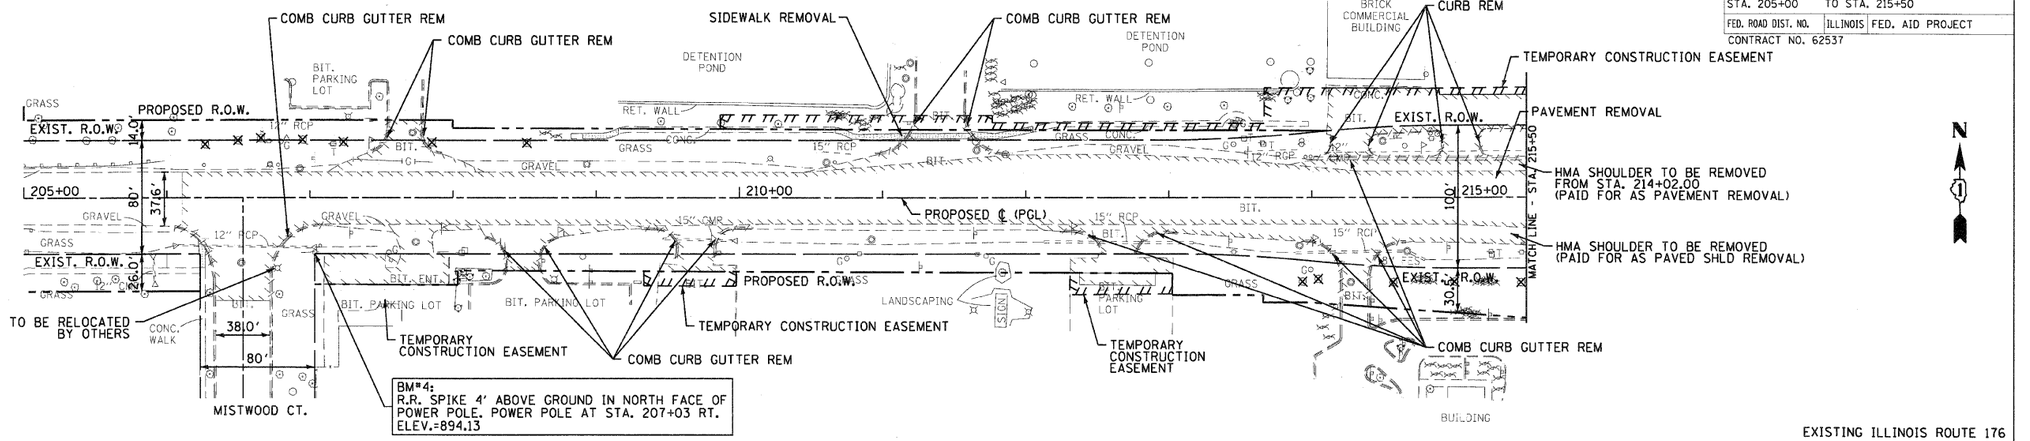

LEGEND

- PAVEMENT REMOVAL OR DRIVEWAY PAVEMENT REMOVAL OR BIT. SURFACE REMOVAL
- COMBINATION CURB AND GUTTER REMOVAL OR CURB REMOVAL (AS NOTED)
- SIDEWALK REMOVAL
- * DETECTABLE WARNINGS ON CURB RAMPS

EXISTING ILLINOIS ROUTE 176

NOTE:

1) REFER TO PLAT OF HIGHWAYS FOR PROPOSED RIGHT-OF-WAY AND TEMPORARY CONSTRUCTION EASEMENT STATION AND OFFSET LOCATION

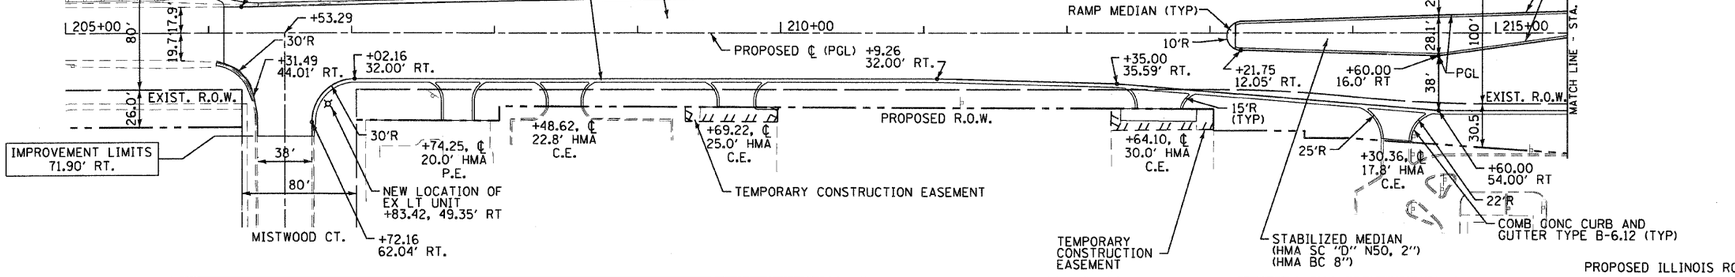

PROPOSED ILLINOIS ROUTE 176 HORIZ. (1"=50') 0 50' 100' VERT. (1"=5') 0 5' 10'

PROFILE
SURVEYED
PLOTTED
GRADES CHECKED
NOTE BOOK
NO.
DATE
BY
STRUCTURE NO(A)(NS 24'KO

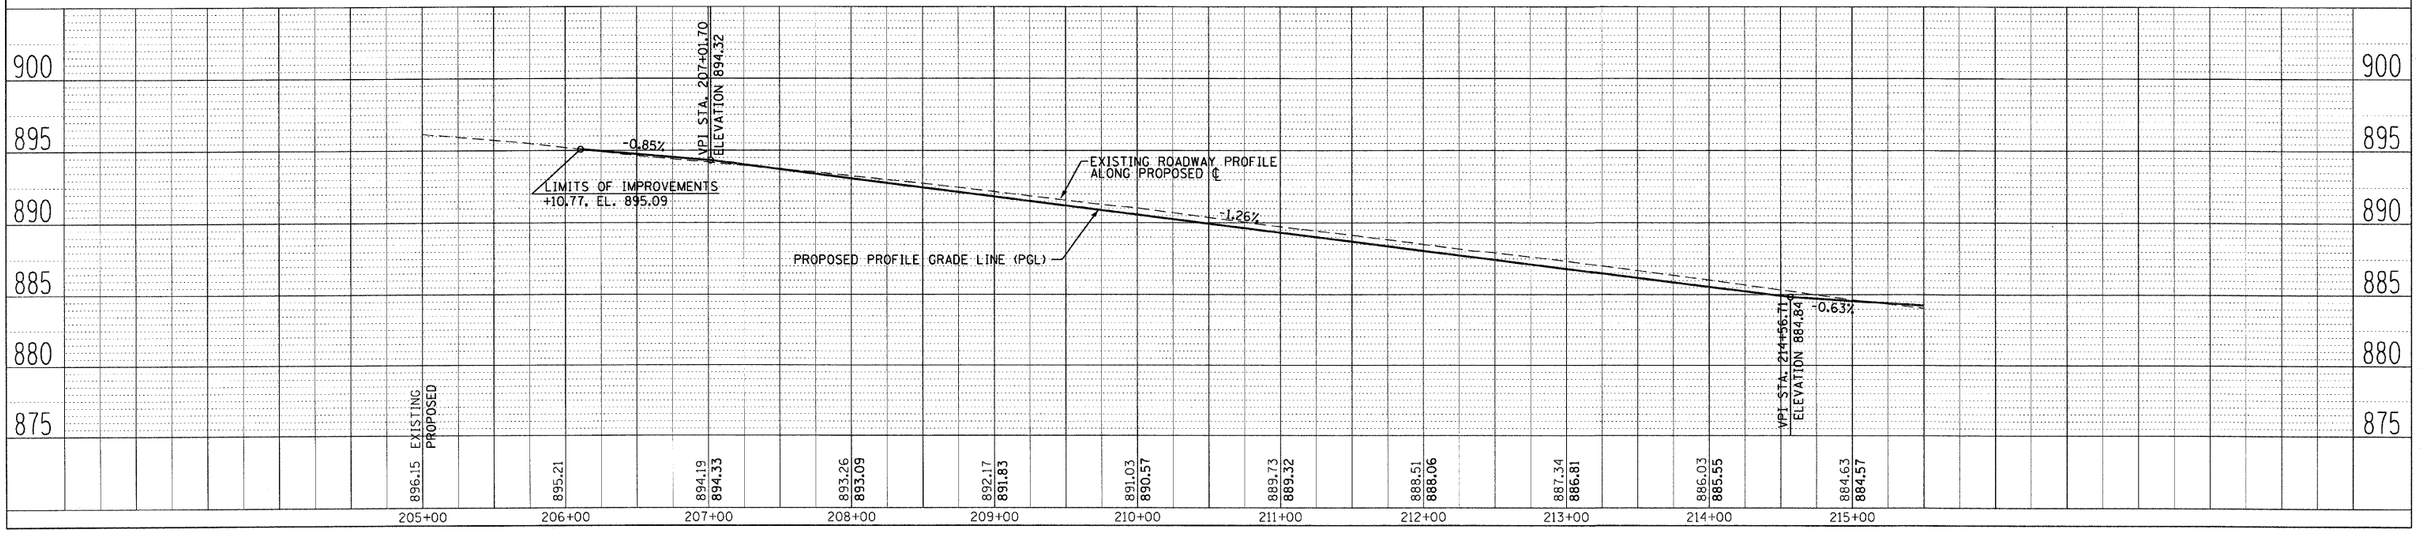

PLAN AND PROFILE IL. RTE. 176 STA. 205+00 TO STA. 215+50