F.A.P. RTE.	SECTION	COUNTY	TOTAL SHEETS	SHEET NO.
336	112R-N	McHENRY	266	35
STA. 107+00	TO STA. 119+00			
FED. ROAD DIST. NO.	ILLINOIS	FED. AID PROJECT		
CONTRACT NO. 62537				

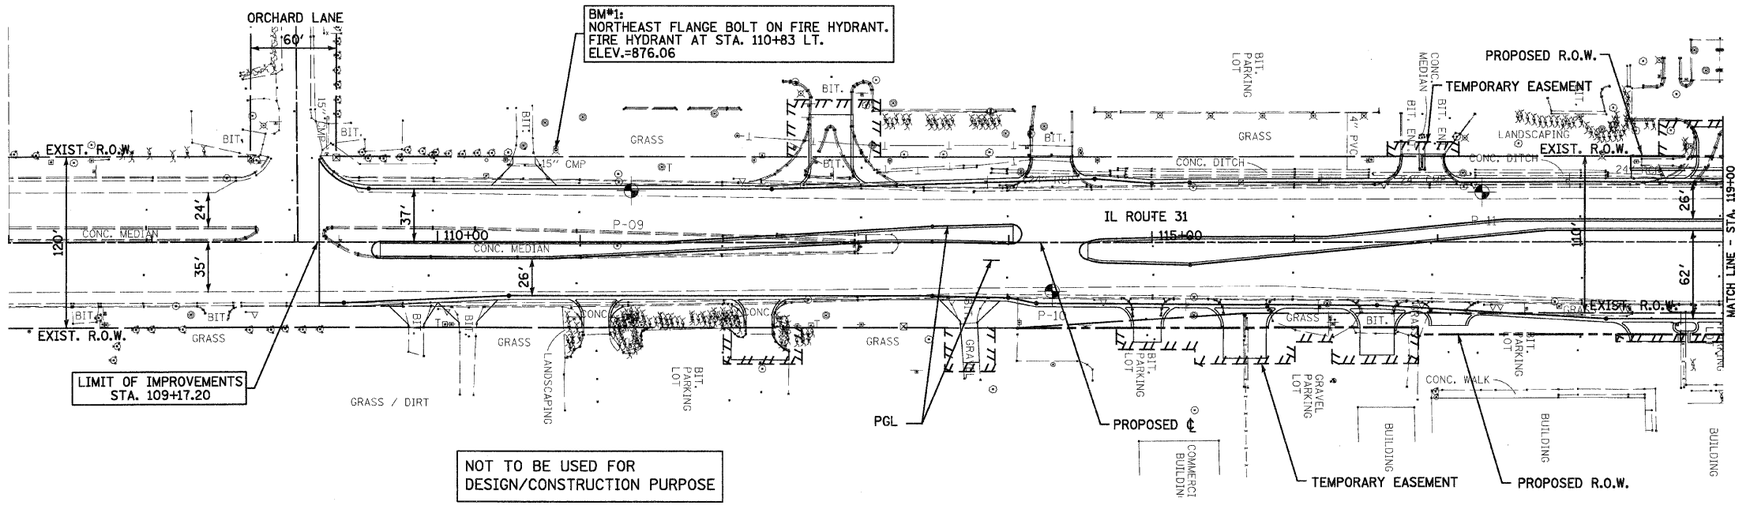

NOT TO BE USED FOR DESIGN/CONSTRUCTION PURPOSE

N

HORIZ. (1"=50') 0 50' 100'
VERT. (1"=5') 0 5' 10'

PLAN
SURVEYED
PLOTTED
HORIZONTAL CHECKED
R.T. OF WAY CHECKED
CADD FILE NAME
NOTE BOOK
NO.
BY
DATE

PROFILE
SURVEYED
PLOTTED
CROSSINGS CHECKED
B.M. NOTED
STRUCTURE NOTATNS CHKD
NOTE BOOK
NO.
BY
DATE

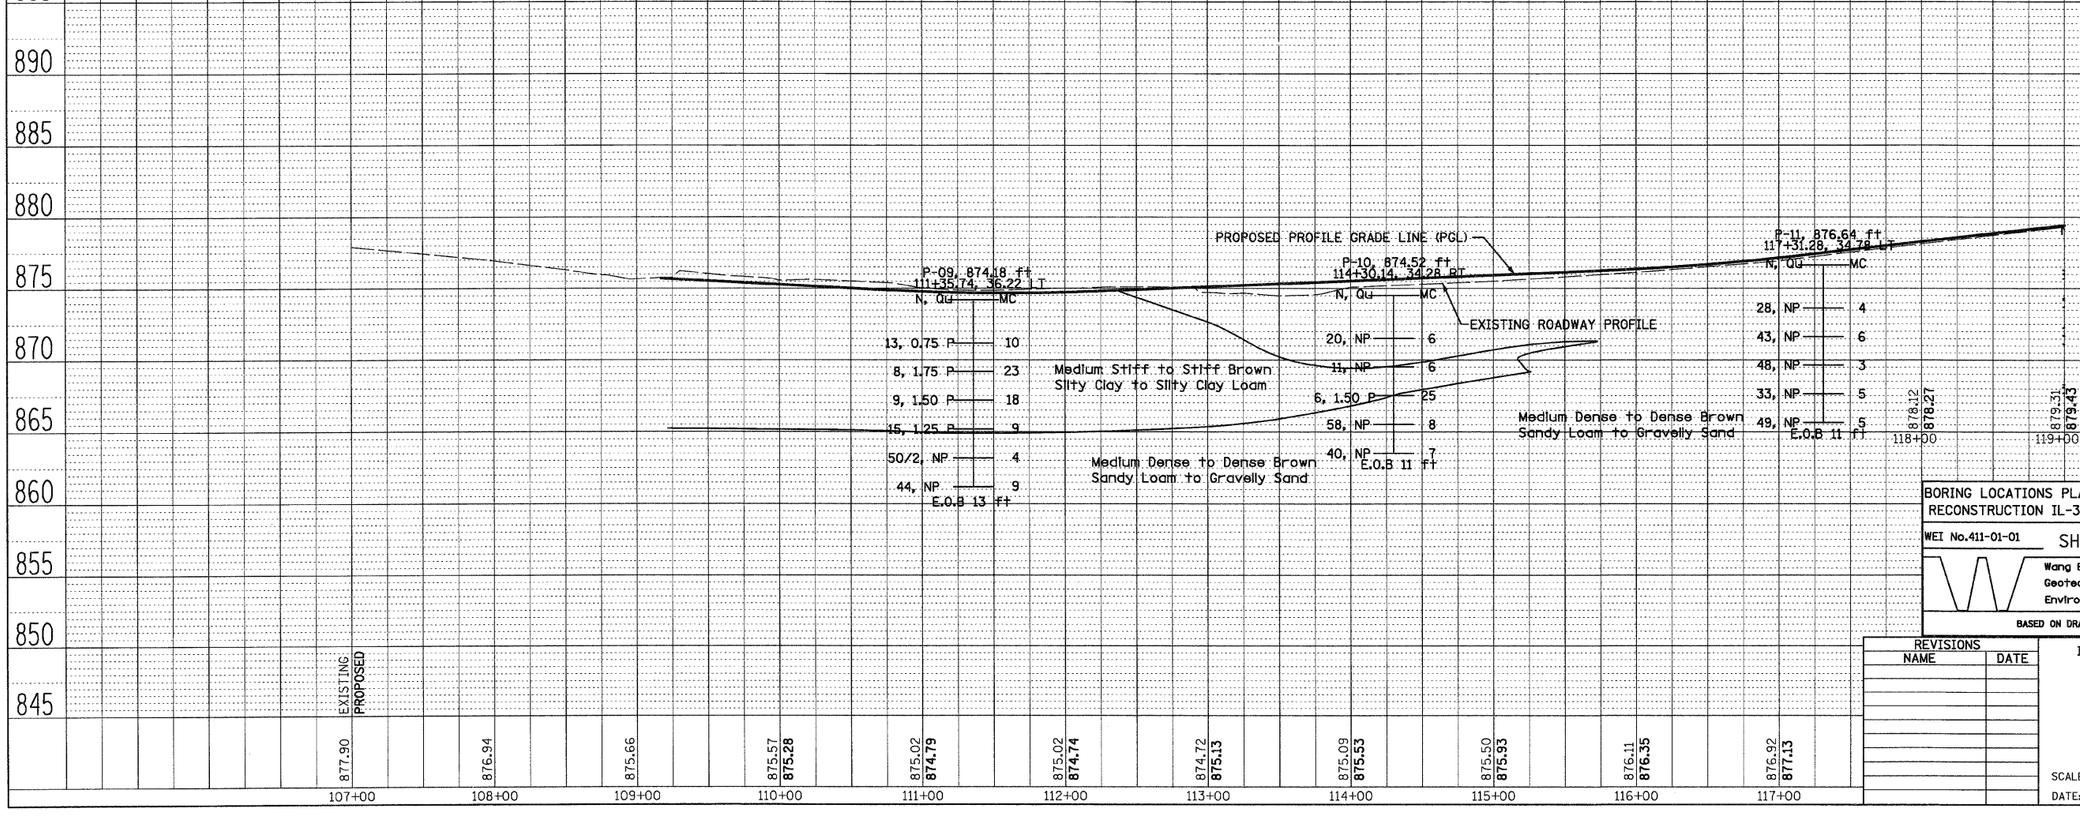

BORING LOCATIONS PLAN: TERRA COTTA AVENUE RECONSTRUCTION IL-31

WEI No.411-01-01 SHEET 1 OF 4 DRAWN BY: WW/SS CHECKED BY: MEP

Wang Engineering, INC.
Geotechnical and Environmental Engineers
1145 N. Main Street
Lombard, IL 60148
630-953-9928

BASED ON DRAWINGS PROVIDED BY J.J. BENES

REVISIONS	
NAME	DATE

ILLINOIS DEPARTMENT OF TRANSPORTATION
F.A.P. ROUTE 336
IL RTE 31

ILLINOIS ROUTE 31
GEOTECHNICAL PLAN AND PROFILE
STA. 107+00 TO STA. 119+00

SCALE: VERT. 1"=5'
HORIZ. 1"=50'
DATE: 11/30/06

DRAWN BY: SMP
CHECKED BY: BDH