F.A.P. RTE.	SECTION	COUNTY	TOTAL SHEETS	SHEET NO.
336	112R-N	McHENRY	266	38
STA. 143+00	TO STA. 155+00			
FED. ROAD DIST. NO.	ILLINOIS	FED. AID PROJECT		

CONTRACT NO. 62537

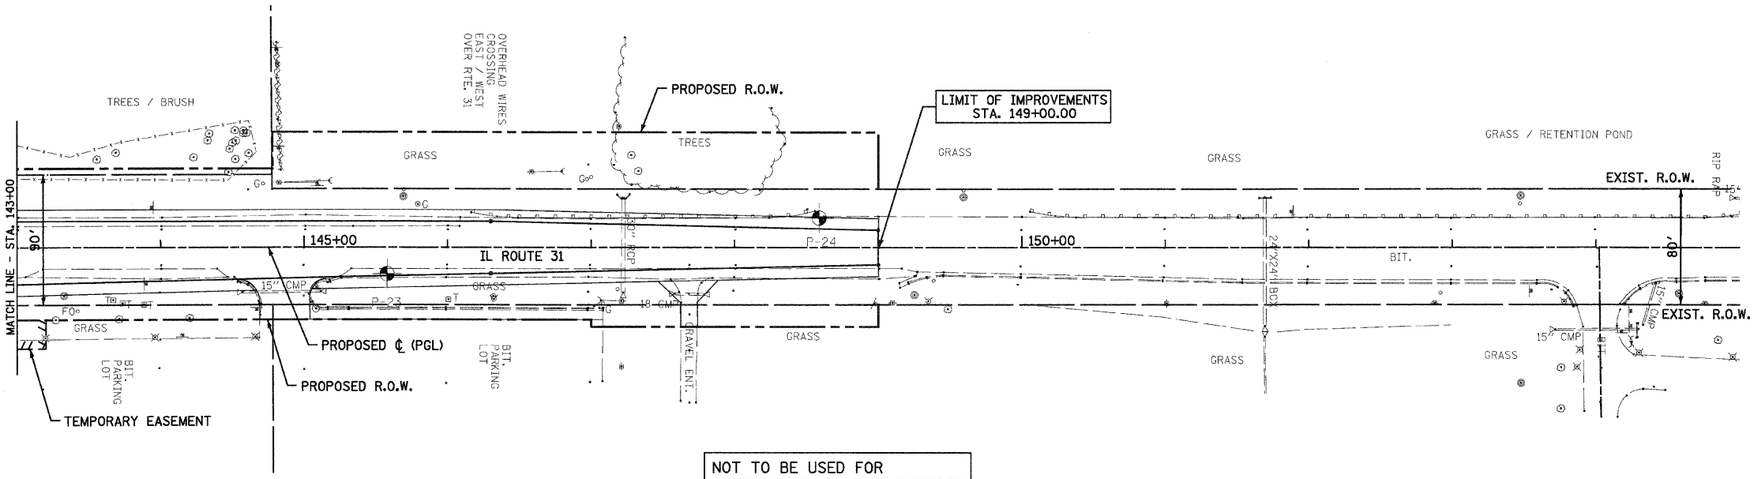

NOT TO BE USED FOR DESIGN/CONSTRUCTION PURPOSE

HORIZ. (1"=50') 0 50' 100'

VERT. (1"=5') 0 5' 10'

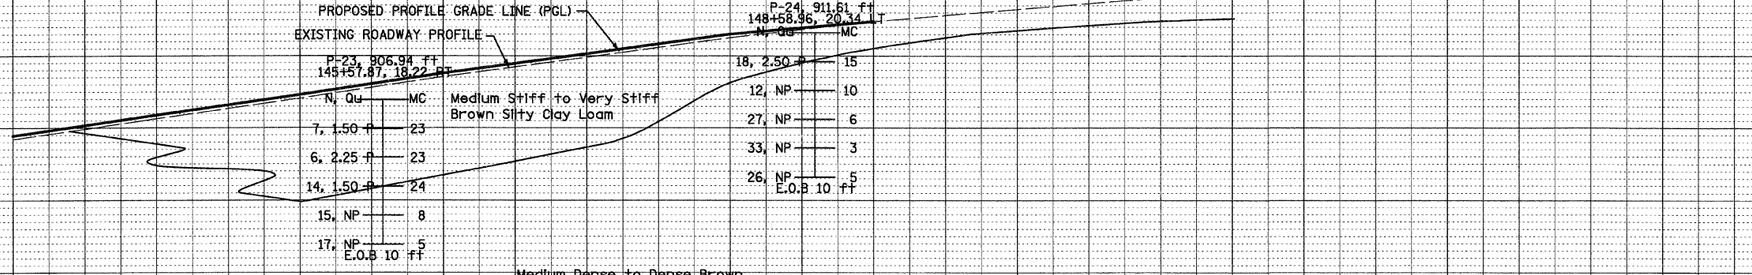

925 920 915 910 905 900 895 890 885 880 875 870

	EXISTING	143+00	144+00	145+00	146+00	147+00	148+00	149+00	150+00	151+00	152+00	153+00
	PROPOSED											
	EXISTING	904.20	905.65	907.05	908.53	909.90	911.27	912.40	913.24	914.04	914.73	915.57
	PROPOSED	904.45	905.90	907.30	908.78	910.15	911.52	912.40				

BORING LOCATIONS PLAN: TERRA COTTA AVENUE RECONSTRUCTION IL-31

WEI No.411-01-01 SHEET 4 OF 4 DRAWN BY: WW/SS CHECKED BY: MEP

Wang Engineering, INC. Geotechnical and Environmental Engineers
1145 N. Main Street Lombard, IL 60148 630-953-9928

BASED ON DRAWINGS PROVIDED BY J.J. BENES

REVISIONS NAME	DATE

ILLINOIS DEPARTMENT OF TRANSPORTATION
F.A.P. ROUTE 336
IL RTE 31

ILLINOIS ROUTE 31
GEOTECHNICAL PLAN AND PROFILE
STA. 143+00 TO STA. 155+00

SCALE: VERT. 1"=5' HORIZ. 1"=50'
DRAWN BY: SMP
DATE: 11/30/06
CHECKED BY: BDH

PLAN — SURVEYED / PLOTTED / ALIGNMENT CHECKED / ALL DATA INCLUDED / CADD FILE NAME / NOTE BOOK / NO. / BY / DATE

PROFILE — SURVEYED / PLOTTED / GRADES CHECKED / BASE ADDED / STRUCTURE NOTATIONS CHKD / NOTE BOOK / NO. / BY / DATE