F.A.P. RTE.	SECTION	COUNTY	TOTAL SHEETS	SHEET NO.
336	112R-N	McHENRY	266	43
STA. 236+50	TO STA. 246+00			
FED. ROAD DIST. NO.	ILLINOIS	FED. AID PROJECT		

CONTRACT NO. 62537

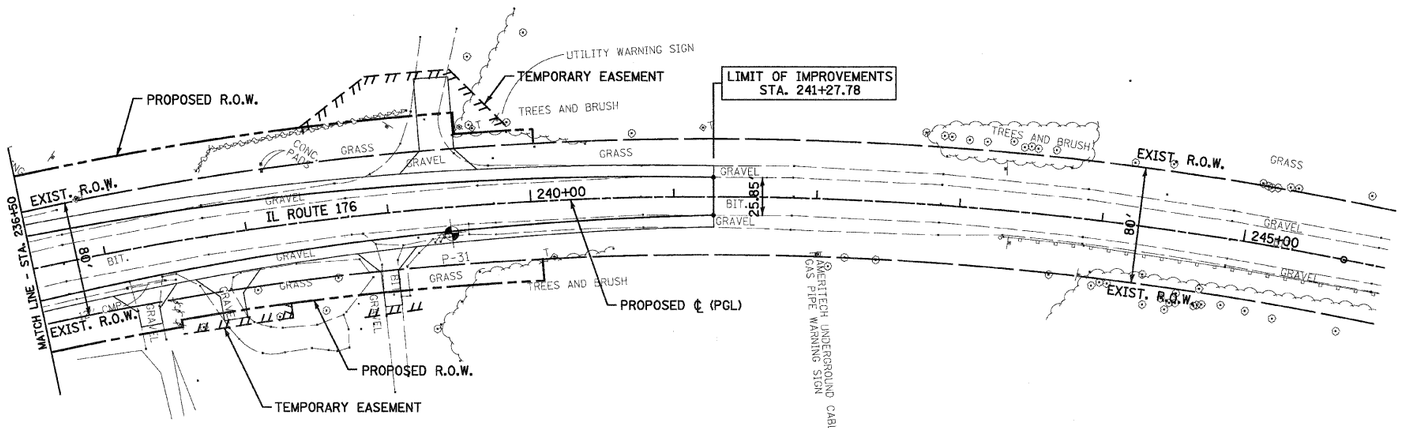

HORIZ. (1"=50') 0 50' 100'

VERT. (1"=5') 0 5' 10'

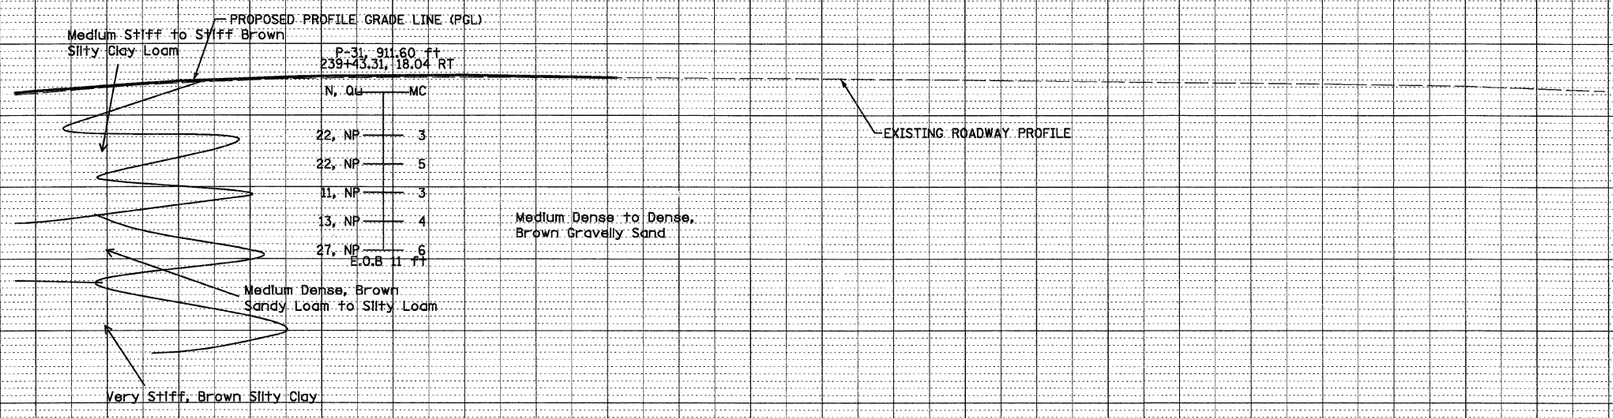

925 920 915 910 905 900 895 890 885 880 875 870

	237+00	238+00	239+00	240+00	241+00	242+00	243+00	244+00	245+00	246+00
EXISTING	911.55	912.24	912.59	912.67	912.63	912.60	912.53	912.41	912.29	912.20
PROPOSED	911.70	912.39	912.74	912.82	912.64					

PLAN: SURVEYED, DRAWN, ALIGNMENT CHECKED, RT. OF WAY CHECKED, LOAD FILE NAME, NOTE BOOK, NO., BY, DATE

PROFILE: SURVEYED, DRAWN, PLOTTED, CHECKED, B.M. NOTED, STRUCTURE NOTATIONS CHKD, NOTE BOOK, NO., BY, DATE

BORING LOCATIONS PLAN: TERRA COTTA AVENUE RECONSTRUCTION IL-176

WEI No.411-01-01 SHEET 5 OF 5 DRAWN BY: WW/SS CHECKED BY: MEP

Wang Engineering, INC.
Geotechnical and Environmental Engineers
1145 N. Main Street
Lombard, IL 60148
630-953-9928

BASED ON DRAWINGS PROVIDED BY J.J. BENES

REVISIONS NAME	DATE

ILLINOIS DEPARTMENT OF TRANSPORTATION
F.A.P. ROUTE 336
IL RTE 31

ILLINOIS ROUTE 176
GEOTECHNICAL PLAN AND PROFILE
STA. 236+50 TO STA. 246+00

SCALE: VERT. 1"=5' HORIZ. 1"=50'
DATE: 12/29/06

DRAWN BY: SMP
CHECKED BY: BDH