F.A.P. RTE.	SECTION	COUNTY	TOTAL SHEETS	SHEET NO.
336	112R-N	McHENRY	266	75
STA. 215+50	TO STA. 224+50			
FED. ROAD DIST. NO.	ILLINOIS	FED. AID PROJECT		

CONTRACT NO. 62537

N

PLAN		BY	DATE
NOTE BOOK NO. ____	SURVEYED PLOTTED ALIGNMENT CHECKED GRADES CHECKED CADD FILE NAME		

PROFILE		BY	DATE
NOTE BOOK NO. ____	SURVEYED PLOTTED GRADES CHECKED B.M. NOTED STRUCTURE NOTATIONS CHKD		

STORMWATER POLLUTION PREVENTION LEGEND

- SEDIMENT CONTROL, SILT FENCE (S.F.)
- CONSTRUCTION FENCE
- TEMPORARY EROSION CONTROL SEEDING
- INLET AND PIPE PROTECTION
- INLET FILTERS (EXISTING DRAINAGE STRUCTURES)
- INLET FILTERS (PROPOSED DRAINAGE STRUCTURES)
- TEMPORARY DITCH CHECK
- SEDIMENT BASIN
- EROSION CONTROL BLANKET
- DRAINAGE STRUCTURES

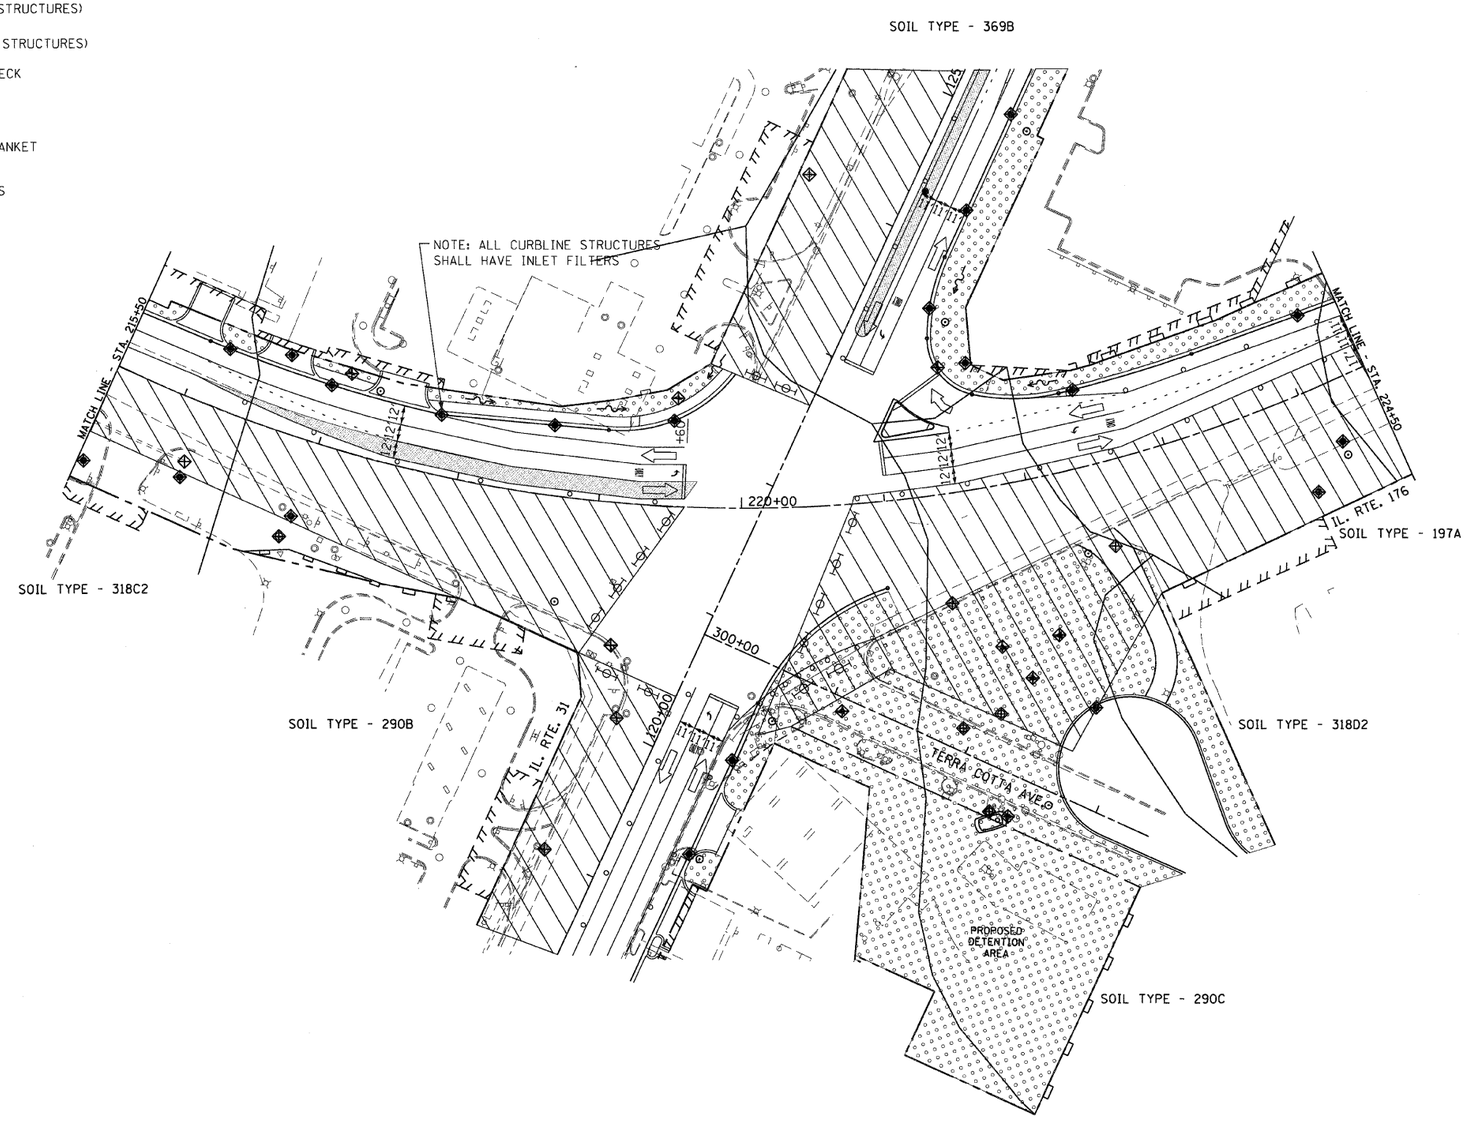

REVISIONS	
NAME	DATE

ILLINOIS DEPARTMENT OF TRANSPORTATION
F.A.P. ROUTE 336
IL RTE 31 AND IL RTE 176

EROSION AND SEDIMENT CONTROL PLAN
STAGE 2

0 50' 100'
1" = 50'

DATE: 02/10/2012
DRAWN BY: SMP
CHECKED BY: SJG