| F.A.P. RTE. | SECTION | COUNTY | TOTAL SHEETS | SHEET NO. |
|---|---|---|---|---|
| 336 | 112R-N | McHENRY | 266 | 81 |
| STA. 215+50 | TO STA. 224+50 | | | |
| FED. ROAD DIST. NO. | ILLINOIS | FED. AID PROJECT | | |

CONTRACT NO. 62537

N

| PLAN | | BY | DATE |
|---|---|---|---|
| NOTE BOOK NO. ____ | SURVEYED<br>PLOTTED<br>ALIGNMENT CHECKED<br>R/W OF WAY CHECKED<br>CADD FILE NAME | | |

| PROFILE | | BY | DATE |
|---|---|---|---|
| NOTE BOOK NO. ____ | SURVEYED<br>PLOTTED<br>GRADES CHECKED<br>B.M. LOCATED<br>STRUCTURE NOTATNS CHKD | | |

STORMWATER POLLUTION PREVENTION LEGEND

- SEDIMENT CONTROL, SILT FENCE (S.F.)
- CONSTRUCTION FENCE
- TEMPORARY EROSION CONTROL SEEDING
- INLET AND PIPE PROTECTION
- INLET FILTERS (EXISTING DRAINAGE STRUCTURES)
- INLET FILTERS (PROPOSED DRAINAGE STRUCTURES)
- TEMPORARY DITCH CHECK
- SEDIMENT BASIN
- EROSION CONTROL BLANKET
- DRAINAGE STRUCTURES

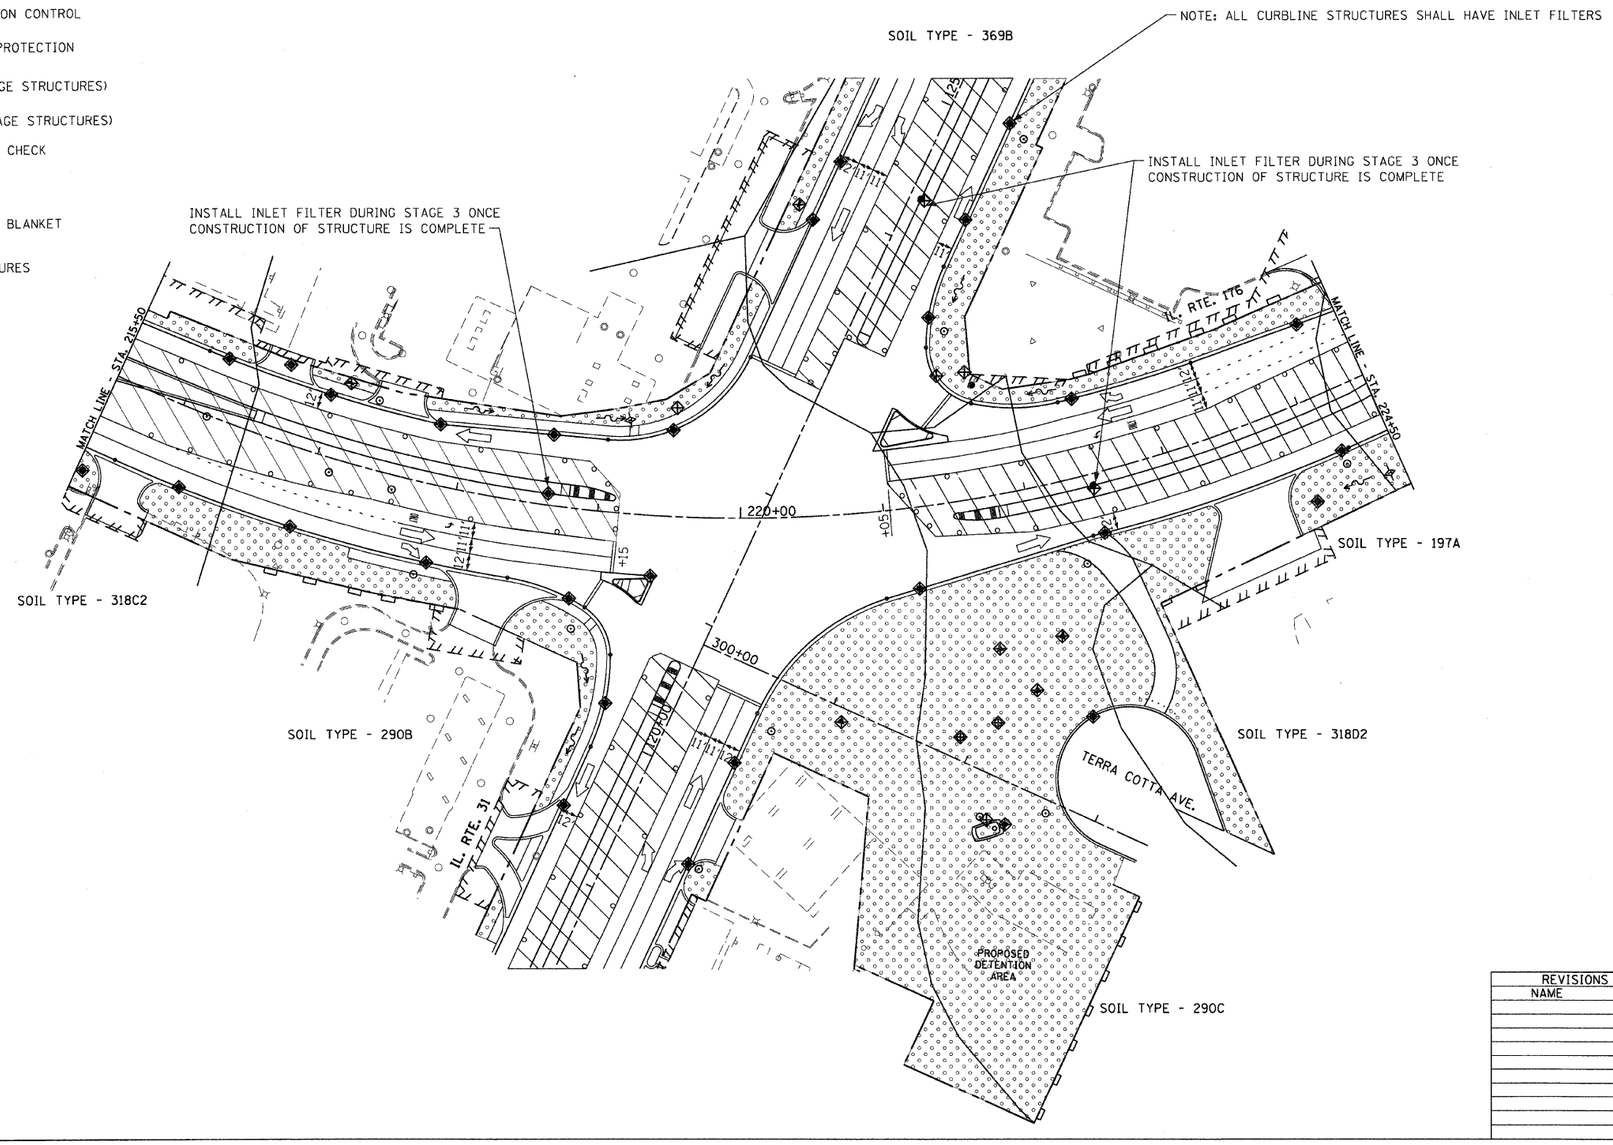


| REVISIONS | |
|---|---|
| NAME | DATE |
| | |

ILLINOIS DEPARTMENT OF TRANSPORTATION
F.A.P. ROUTE 336
IL RTE 31 AND IL RTE 176

EROSION AND SEDIMENT CONTROL PLAN
STAGE 3

0 50' 100'
1" = 50'

DATE: 02/10/2012
DRAWN BY: SMP
CHECKED BY: SJG