| F.A.P. RTE. | SECTION | COUNTY | TOTAL SHEETS | SHEET NO. |
|---|---|---|---|---|
| 336 | 112R-N | McHENRY | 266 | 87 |
| STA. 205+00 | TO STA. 215+50 | | | |
| FED. ROAD DIST. NO. | ILLINOIS | FED. AID PROJECT | | |

CONTRACT NO. 62537

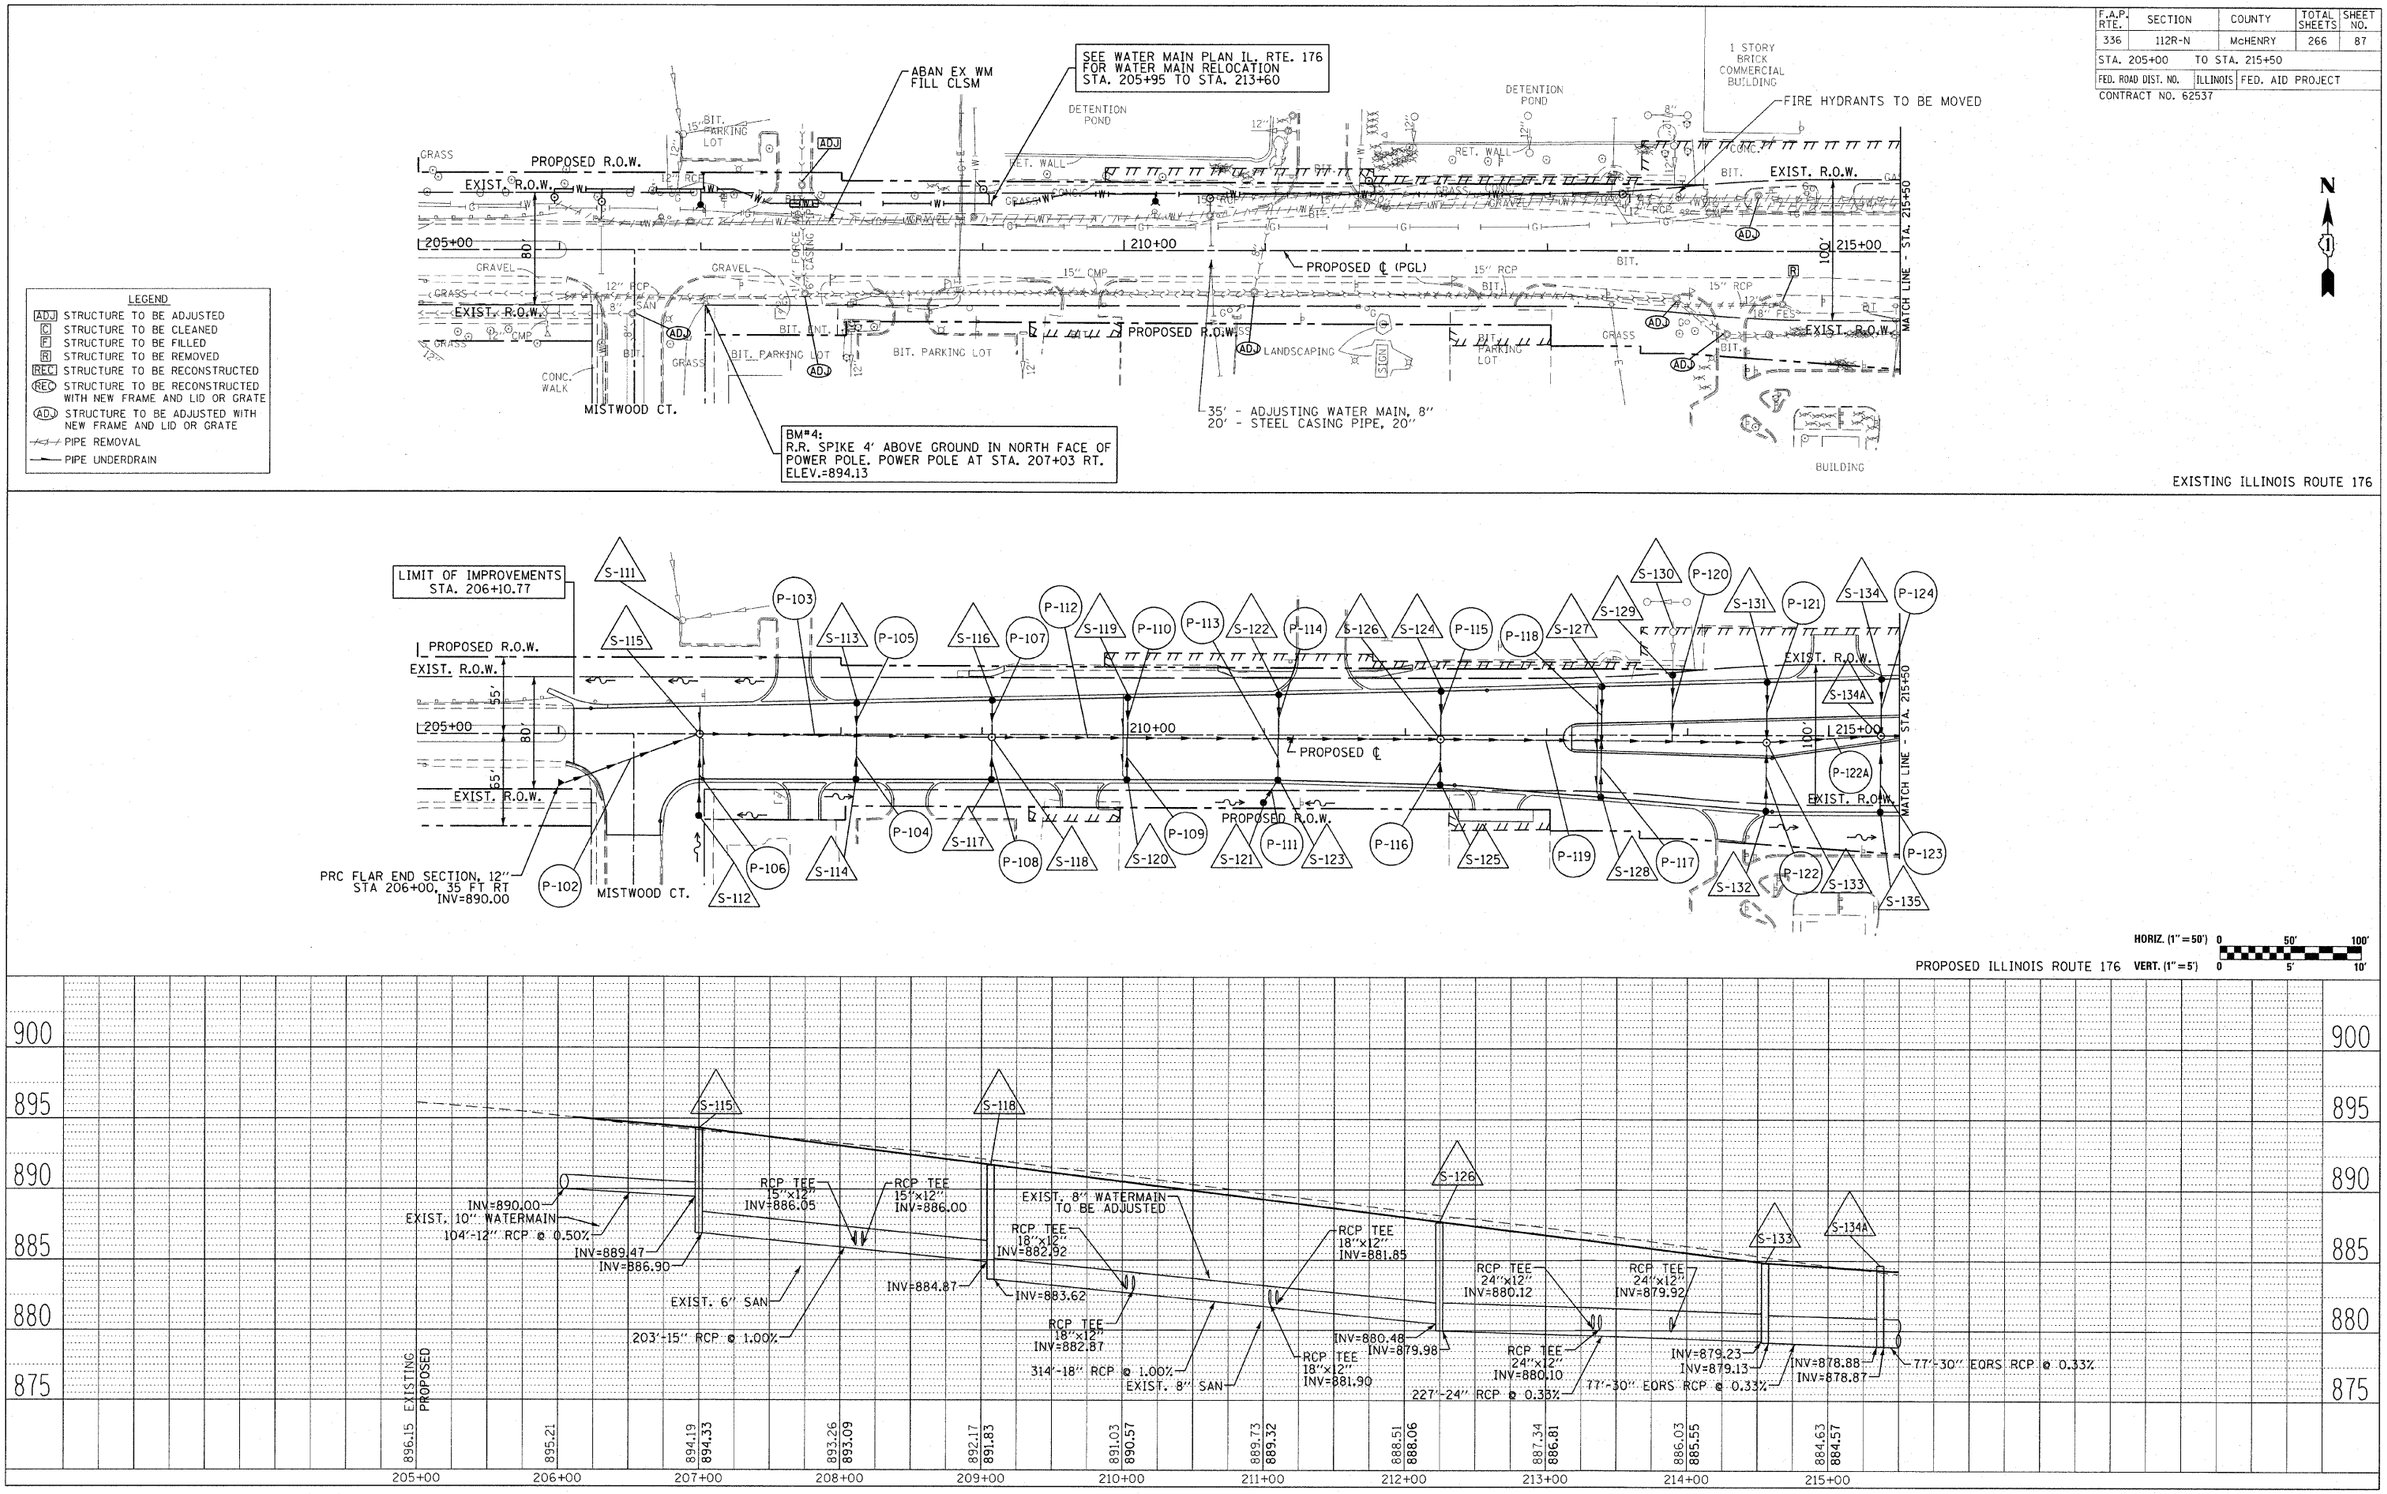


EXISTING ILLINOIS ROUTE 176

DRAINAGE AND UTILITIES PLAN IL. RTE. 176 STA. 205+00 TO STA. 215+50