NOTES:

1) ALL FINAL PAVEMENT MARKING MATERIALS SHALL BE POLYUREA ON CONCRETE PAVEMENT, AND SHALL BE THERMOPLASTIC ON HOT-MIX ASPHALT.

2) SIGNS IN CONCRETE MEDIAN SHALL BE INSTALLED ON TUBULAR TRAFFIC SIGN POST.

F.A.P. RTE.	SECTION	COUNTY	TOTAL SHEETS	SHEET NO.
336	112R-N	McHENRY	266	147
STA. 107+00	TO STA. 131+00			
FED. ROAD DIST. NO.	ILLINOIS	FED. AID PROJECT		
CONTRACT NO. 62537				

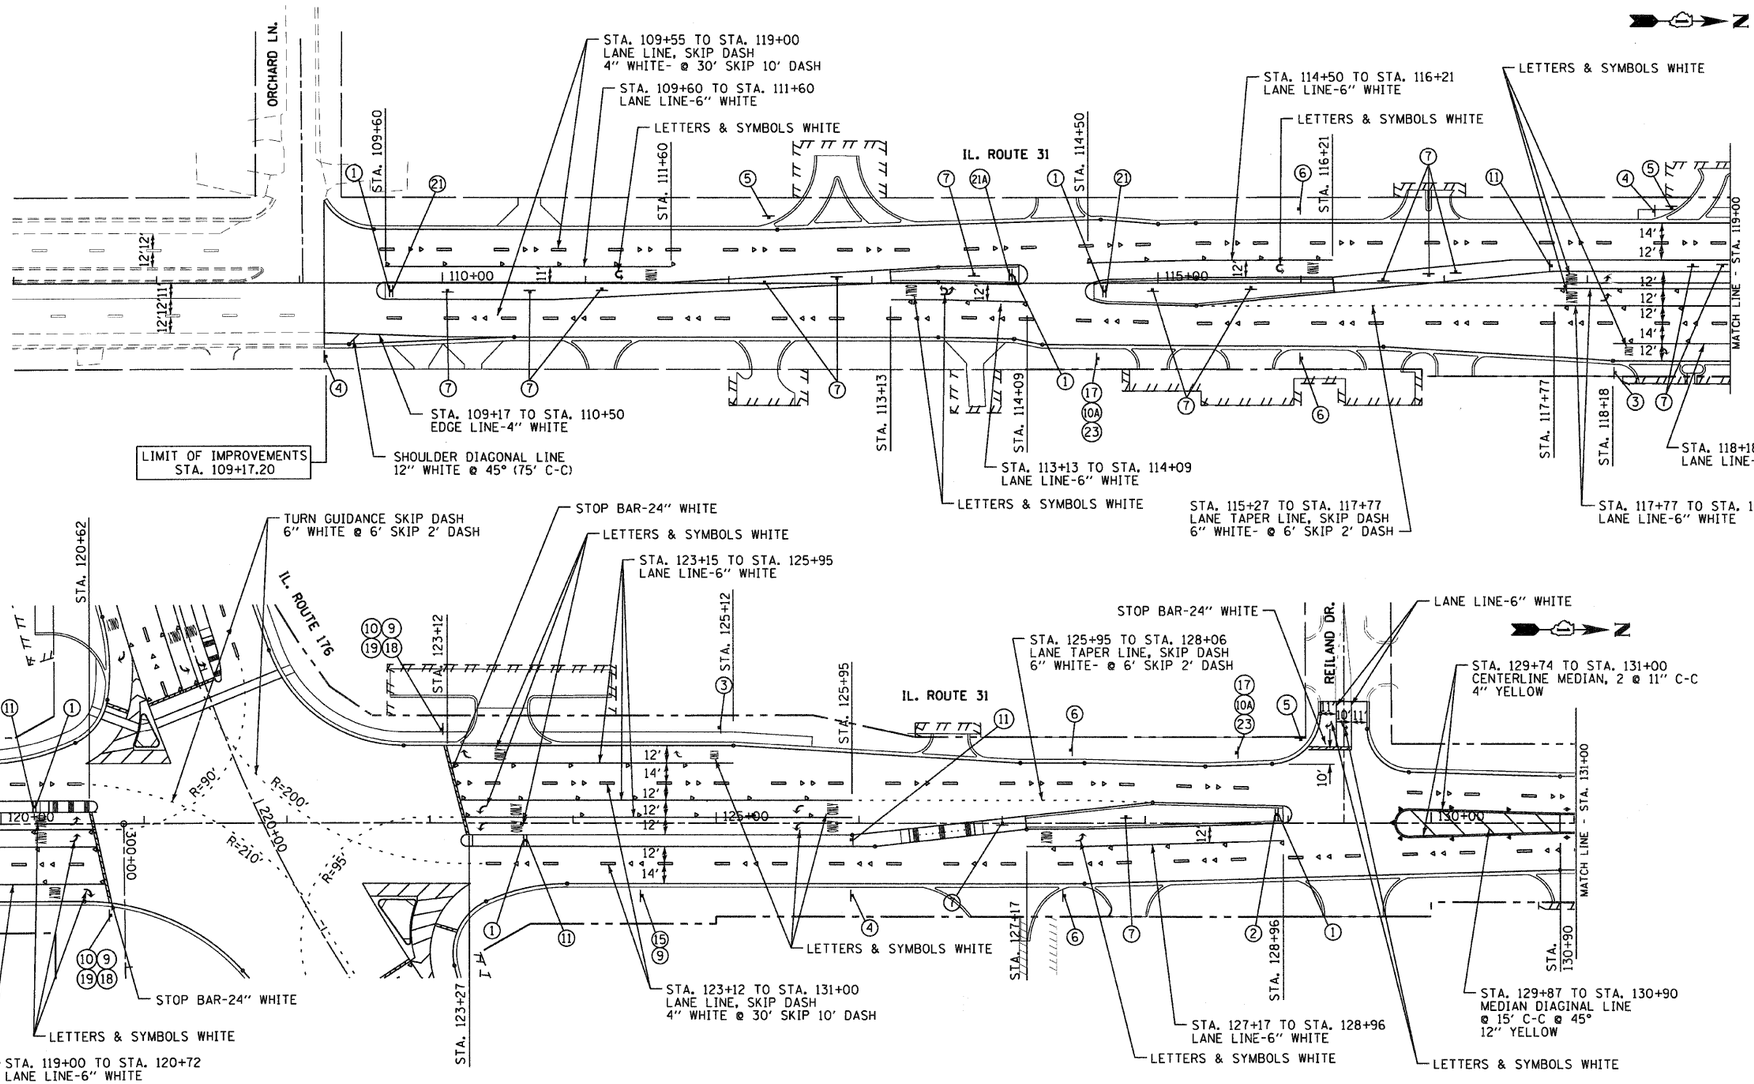

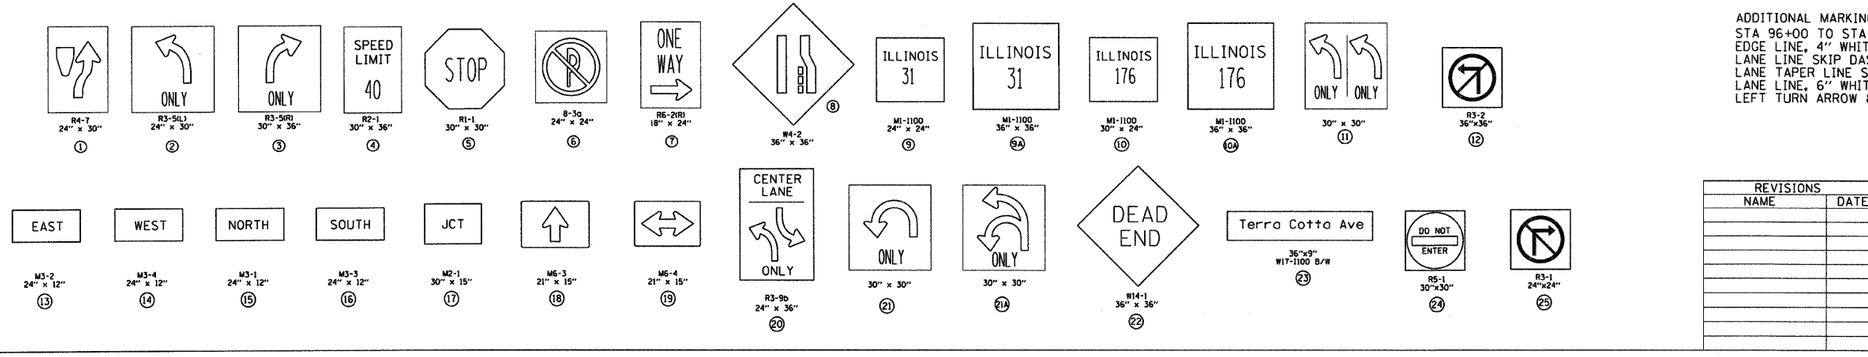

ADDITIONAL MARKING REPLACEMENT DUE TO STAGING REQUIREMENTS:
STA 96+00 TO STA 109+17
EDGE LINE, 4" WHITE - 1905 FT.
LANE LINE SKIP DASH, 4" WHITE - 500 FT.
LANE TAPER LINE SKIP DASH, 6" WHITE - 40 FT
LANE LINE, 6" WHITE - 357 FT.
LEFT TURN ARROW & ONLY, WHITE SYMBOL - 73 SQ. FT.

REVISIONS NAME	DATE

ILLINOIS DEPARTMENT OF TRANSPORTATION
F.A.U. ROUTE 336
IL RTE 31 AND IL RTE 176

PAVEMENT MARKING PLAN AND SIGNING PLAN

0 50' 100'
1"= 50'

DATE: 02/10/2012
DRAWN BY: SMP
CHECKED BY: BDH

PLAN
SURVEYED
PLOTTED
LAST MODIFIED
NOTE BOOK
NO.
BY
DATE

PROFILE
SURVEYED
PLOTTED
LAST MODIFIED
NOTE BOOK
NO.
BY
DATE