F.A.P. RTE.	SECTION	COUNTY	TOTAL SHEETS	SHEET NO.
336	112R-N	McHENRY	266	149
STA. 195+00	TO STA. 215+50			
FED. ROAD DIST. NO.	ILLINOIS	FED. AID PROJECT		

CONTRACT NO. 62537

ADDITIONAL MARKING REPLACEMENT DUE TO STAGING REQUIREMENTS:
STA. 203+00 TO STA 206+10
EDGE LINE, 4" WHITE - 619 FT.
CENTERLINE MEDIAN, 4" DOUBLE YELLOW - 1224 FT.
MEDIAN DIAGONAL LINE @ 45°, 12" YELLOW - 150 FT.

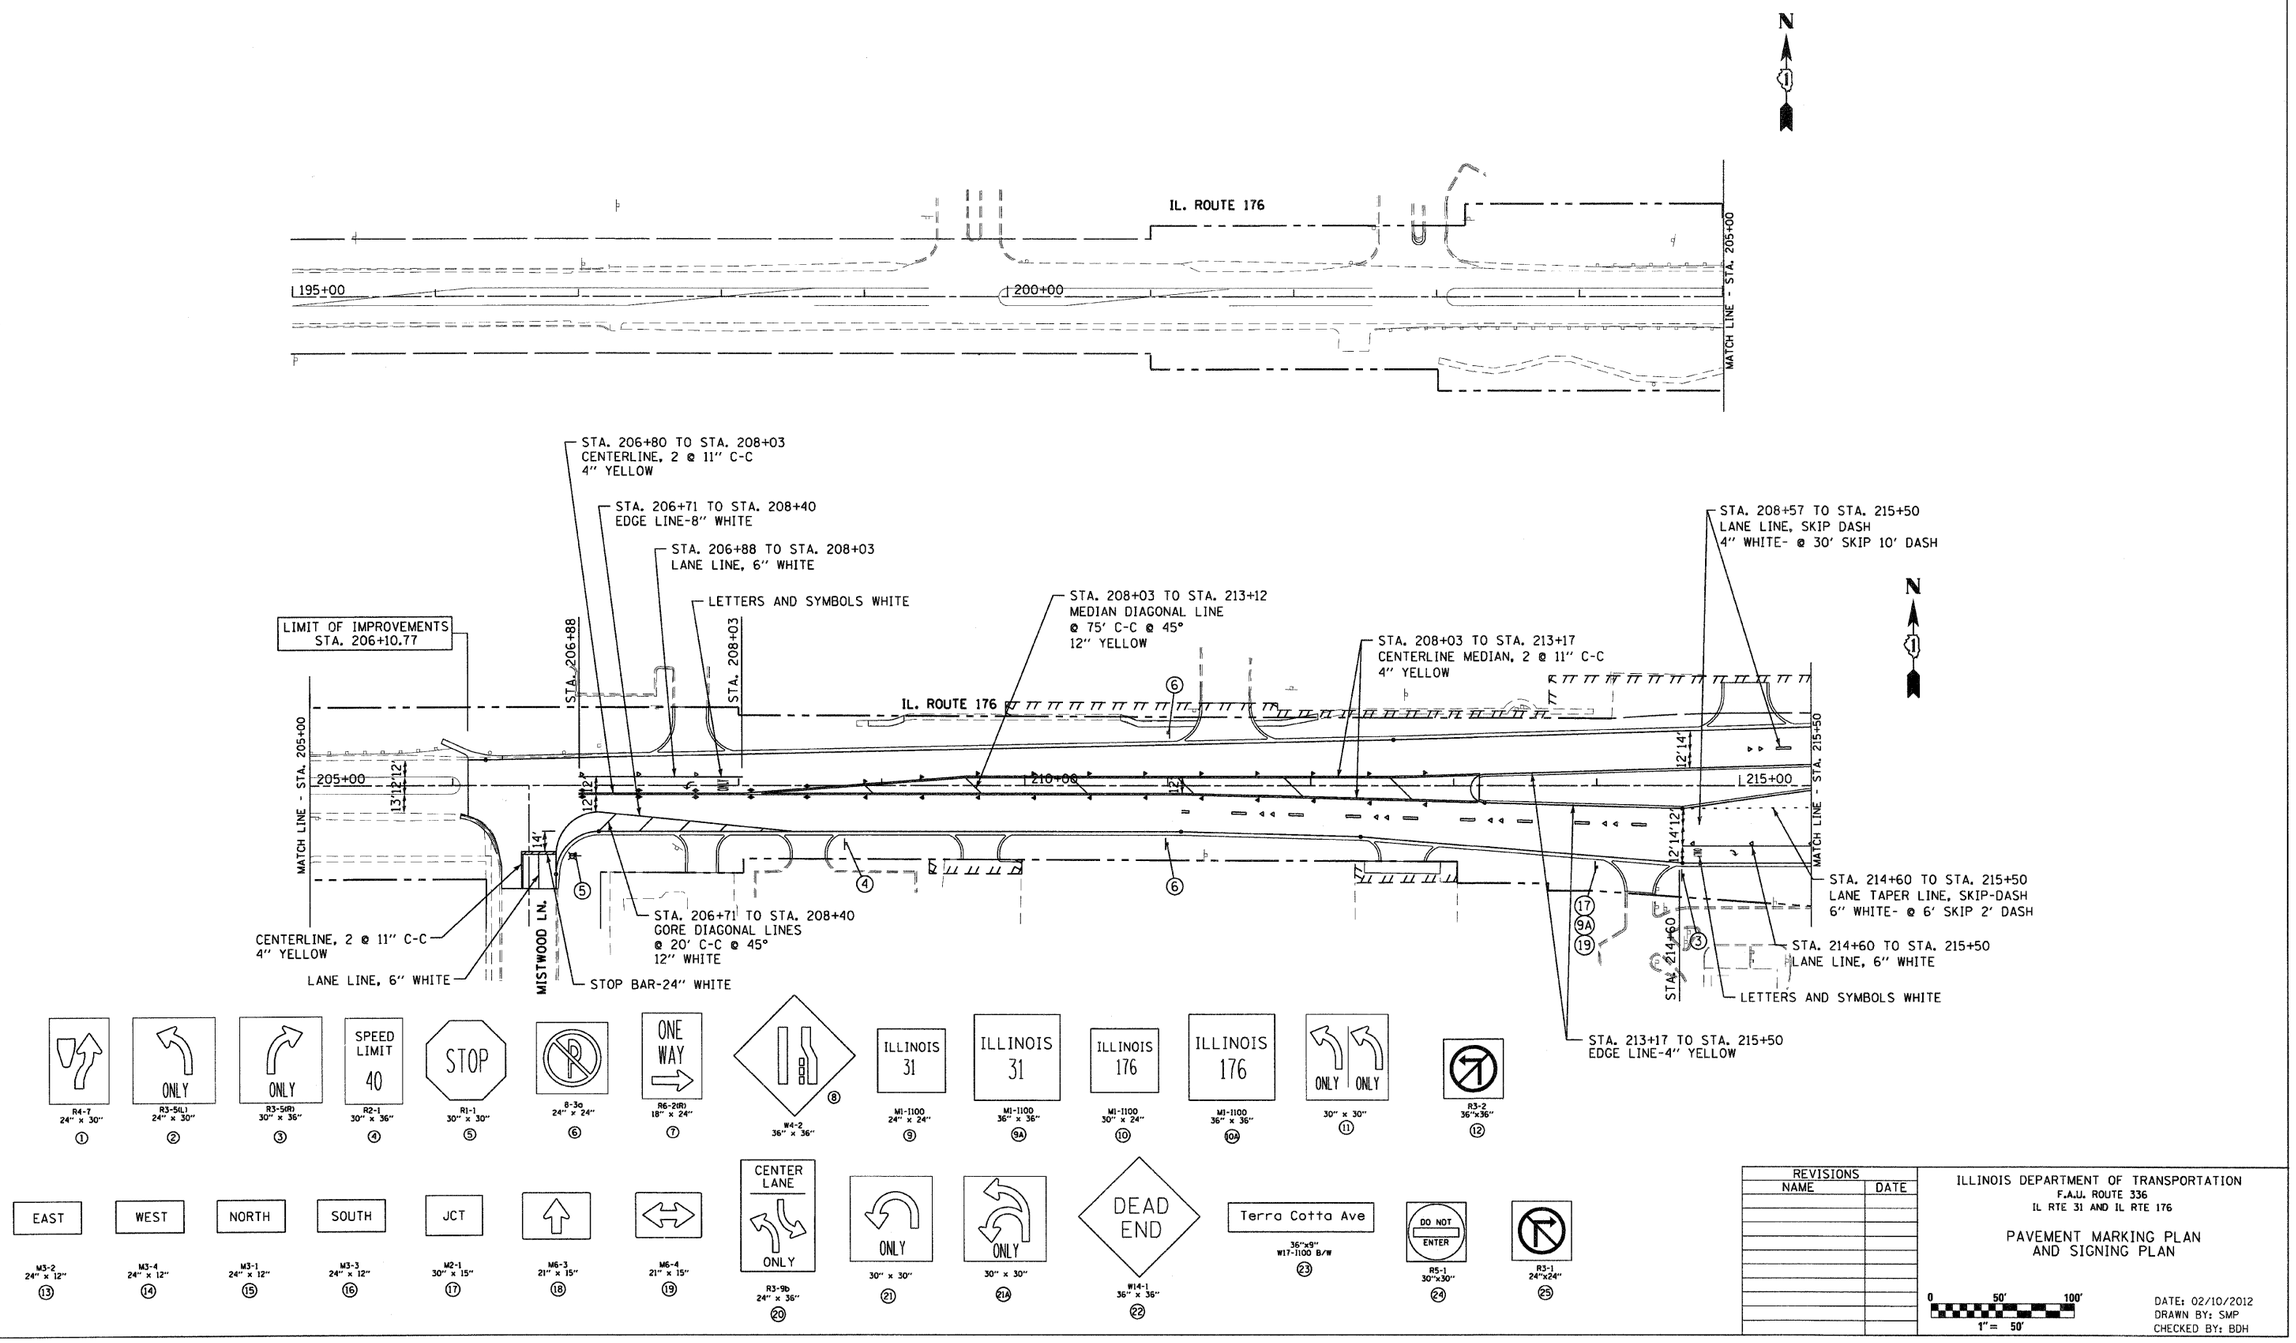

REVISIONS	
NAME	DATE

ILLINOIS DEPARTMENT OF TRANSPORTATION
F.A.U. ROUTE 336
IL RTE 31 AND IL RTE 176

PAVEMENT MARKING PLAN
AND SIGNING PLAN

0 50' 100'
1" = 50'

DATE: 02/10/2012
DRAWN BY: SMP
CHECKED BY: BDH

PLAN: NOTE BOOK NO. ___ SURVEYED / PLOTTED / ALIGNMENT CHECKED / RT. OF WAY CHECKED / CADD FILE NAME ___ BY ___ DATE ___

PROFILE: NOTE BOOK NO. ___ SURVEYED / PLOTTED / GRADES CHECKED / B.M. NOTED / STRUCTURE NOTATNS CHKD ___ BY ___ DATE ___