F.A.P. RTE.	SECTION	COUNTY	TOTAL SHEETS	SHEET NO
336	112R-N	McHENRY	266	171
STA.		TO STA.		
FED. ROAD DIST. NO.	ILLINOIS	FED. AID PROJECT:		

CONTRACT NO. - 62537

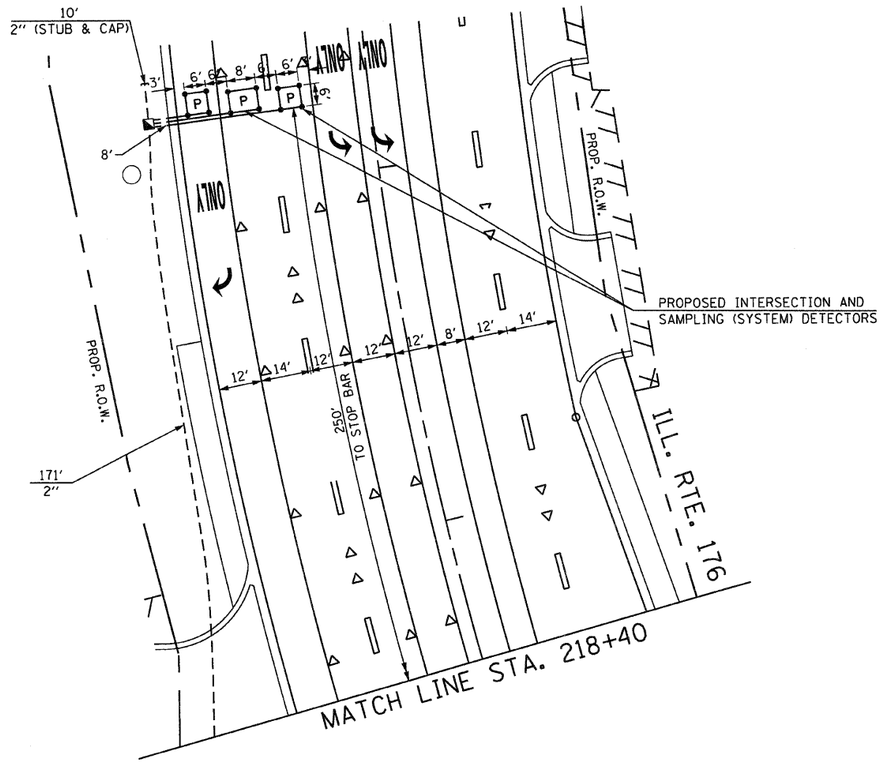

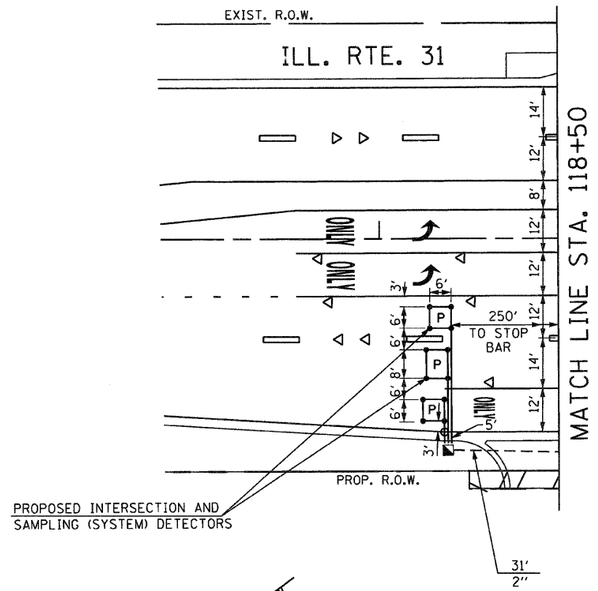

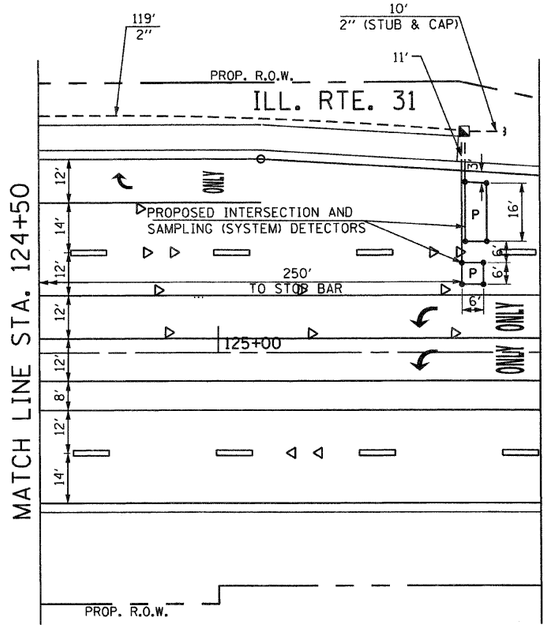

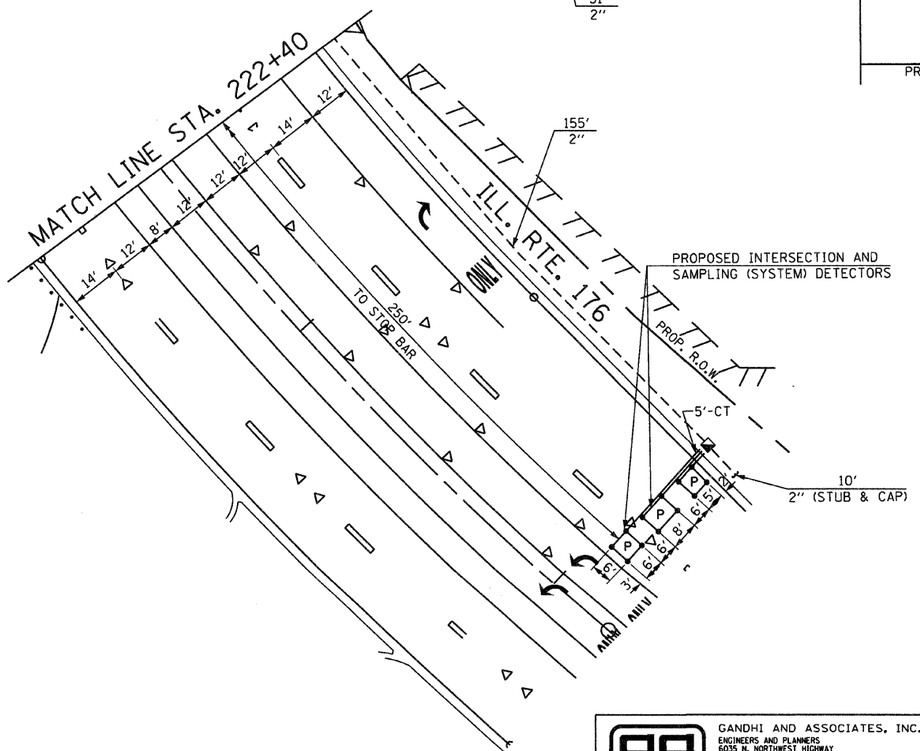

THE TRAFFIC SIGNAL CONTROL EQUIPMENT FOR THIS PROJECT SHALL BE "ECONOLITE" TO MATCH THE EXISTING ADJACENT SYSTEM.

REVISIONS	
NAME	DATE
EA	11/21/2011

GANDHI AND ASSOCIATES, INC.
ENGINEERS AND PLANNERS
6035 N. NORTHWEST HIGHWAY
SUITE 306
CHICAGO, ILLINOIS 60631 TEL. (773) 774-5910

ILLINOIS DEPARTMENT OF TRANSPORTATION

TRAFFIC SIGNAL INSTALLATION ILLINOIS ROUTE 31 AT ILLINOIS ROUTE 176 (SHEET 2 OF 2)

SCALE: 1"=20'
DATE: 02/10/2012

DRAWN BY: KGP
DESIGNED BY: PKG
CHECKED BY: PKG

$FILE$
$DATE$
$TIME$