| F.A.P. RTE. | SECTION | COUNTY | TOTAL SHEETS | SHEET NO. |
|---|---|---|---|---|
| 336 | 112R-N | McHENRY | 266 | 250 |
| STA. | | TO STA. | | |
| FED. ROAD DIST. NO. | ILLINOIS | FED. AID PROJECT | | |

CONTRACT NO. 62537

| | CUT(SF) | FILL(SF) |
|---|---|---|
| PRESTAGE: | 12.64 | 0.00 |
| STAGE-1: | 52.06 | 0.00 |
| STAGE-2: | 123.79 | 0.00 |
| STAGE-3: | 0.00 | 0.00 |

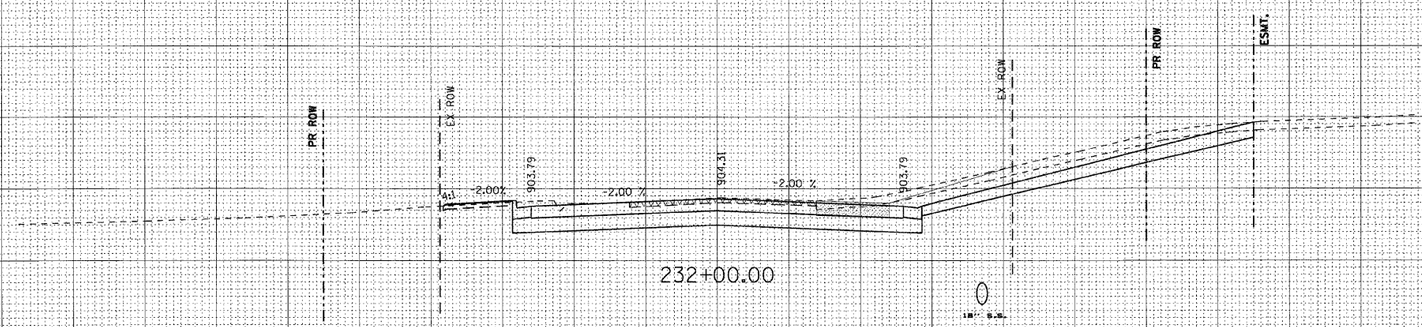


| | CUT(SF) | FILL(SF) |
|---|---|---|
| PRESTAGE: | 10.18 | 0.15 |
| STAGE-1: | 65.88 | 0.00 |
| STAGE-2: | 79.60 | 0.00 |
| STAGE-3: | 0.00 | 0.00 |

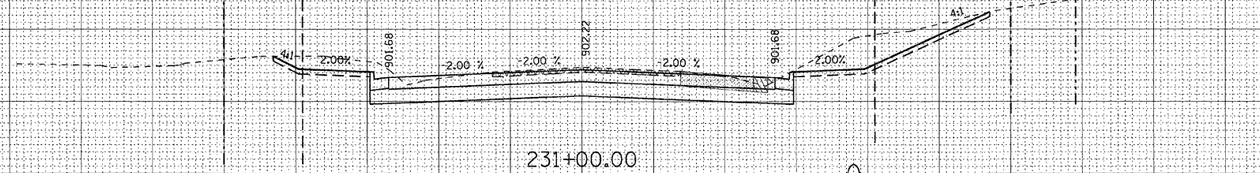


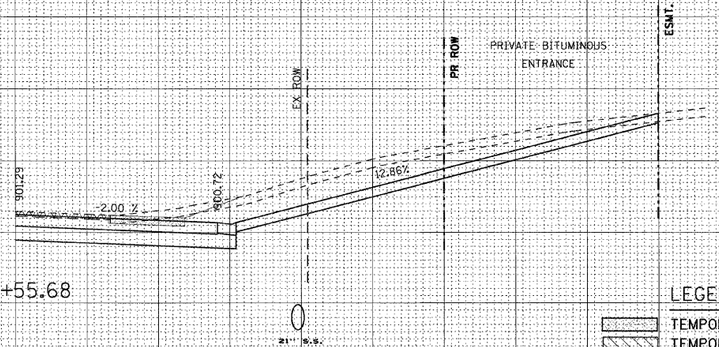


LEGEND

- TEMPORARY PAVEMENT
- TEMPORARY AGGREGATE SHOULDER
- EXCAVATION OF UNSUITABLE SOIL AND REPLACEMENT WITH POROUS GRANULAR EMBANKMENT, SUBGRADE
- PAVEMENT REMOVAL

FINAL SURVEY — NOTE BOOK — NO. — BY — DATE
SURVEYED — PLOTTED — TEMPLATE — AREAS — AREAS CHECKED

ORIGINAL SURVEY — NOTE BOOK — NO. — BY — DATE
SURVEYED — PLOTTED — TEMPLATE — AREAS — AREAS CHECKED