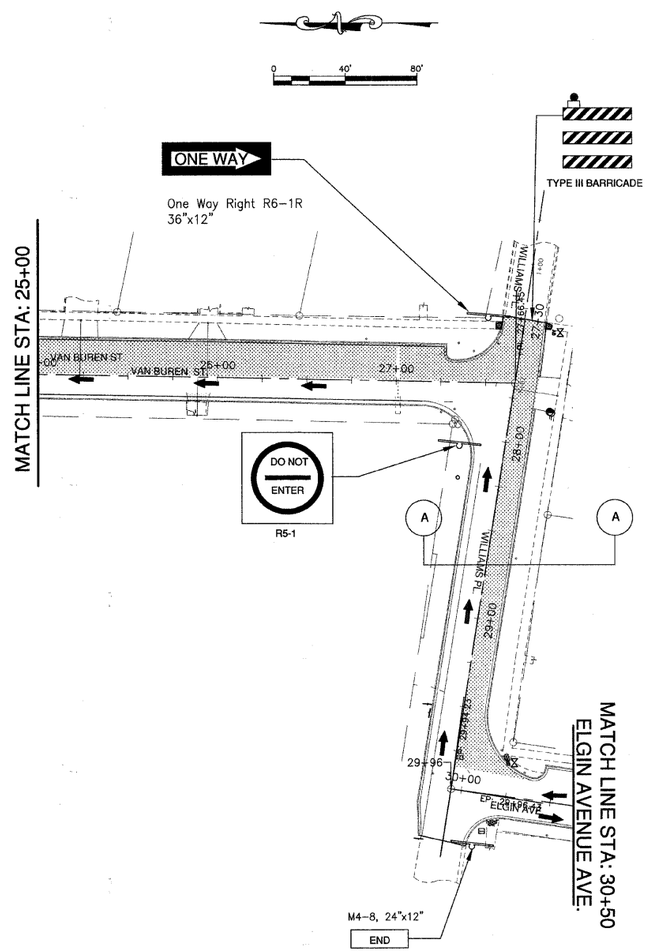

STAGE 2-A

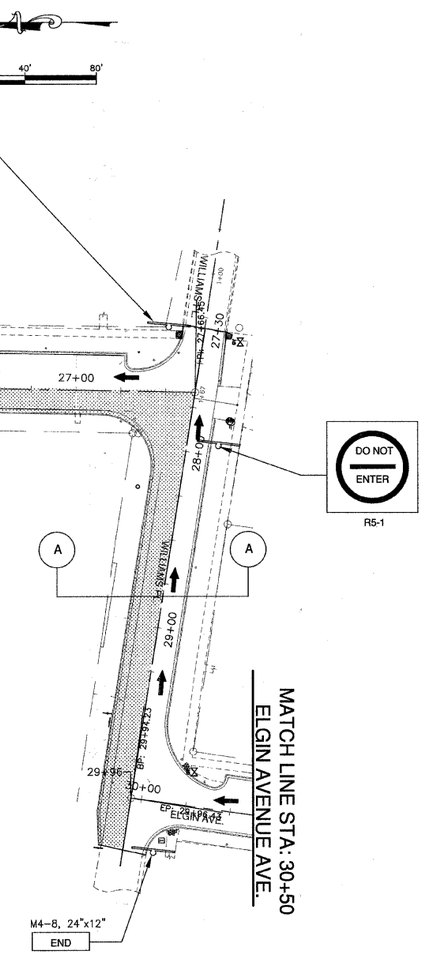

STAGE 2-B

LEGEND

PROPOSED STAGE CONSTRUCTION AREA

TEMPORARY PAVEMENT

FILE NAME: XXX	GERALD L. HEINZ & ASSOCIATES, INC. CONSULTING ENGINEERS & LAND SURVEYORS 206 NORTH RIVER STREET EAST DUNDEE, ILLINOIS 60118	USER NAME:	DESIGNED: EBW	REVISED: MARCH 23, 2011	STATE OF ILLINOIS DEPARTMENT OF TRANSPORTATION
			DRAWN: PC	REVISED: MAY 16, 2011	
		PLOT SCALE: 1" = 40'	CHECKED: JDH	REVISED:	
		PLOT DATE:	DATE: AUGUST 25, 2010	REVISED:	

STAGE CONSTRUCTION

SCALE: 1"= 20' | SHEET NO. 3 OF 4 SHEETS | STA: | TO STA:

FAU ROUTE	SECTION	COUNTY	TOTAL SHEETS	SHEET NO.
2528	04-00043-00-PV	KANE	85	26

CONTRACT NO. 63507

FED. ROAD DIST. NO. | ILLINOIS | FED. AID. PROJECT