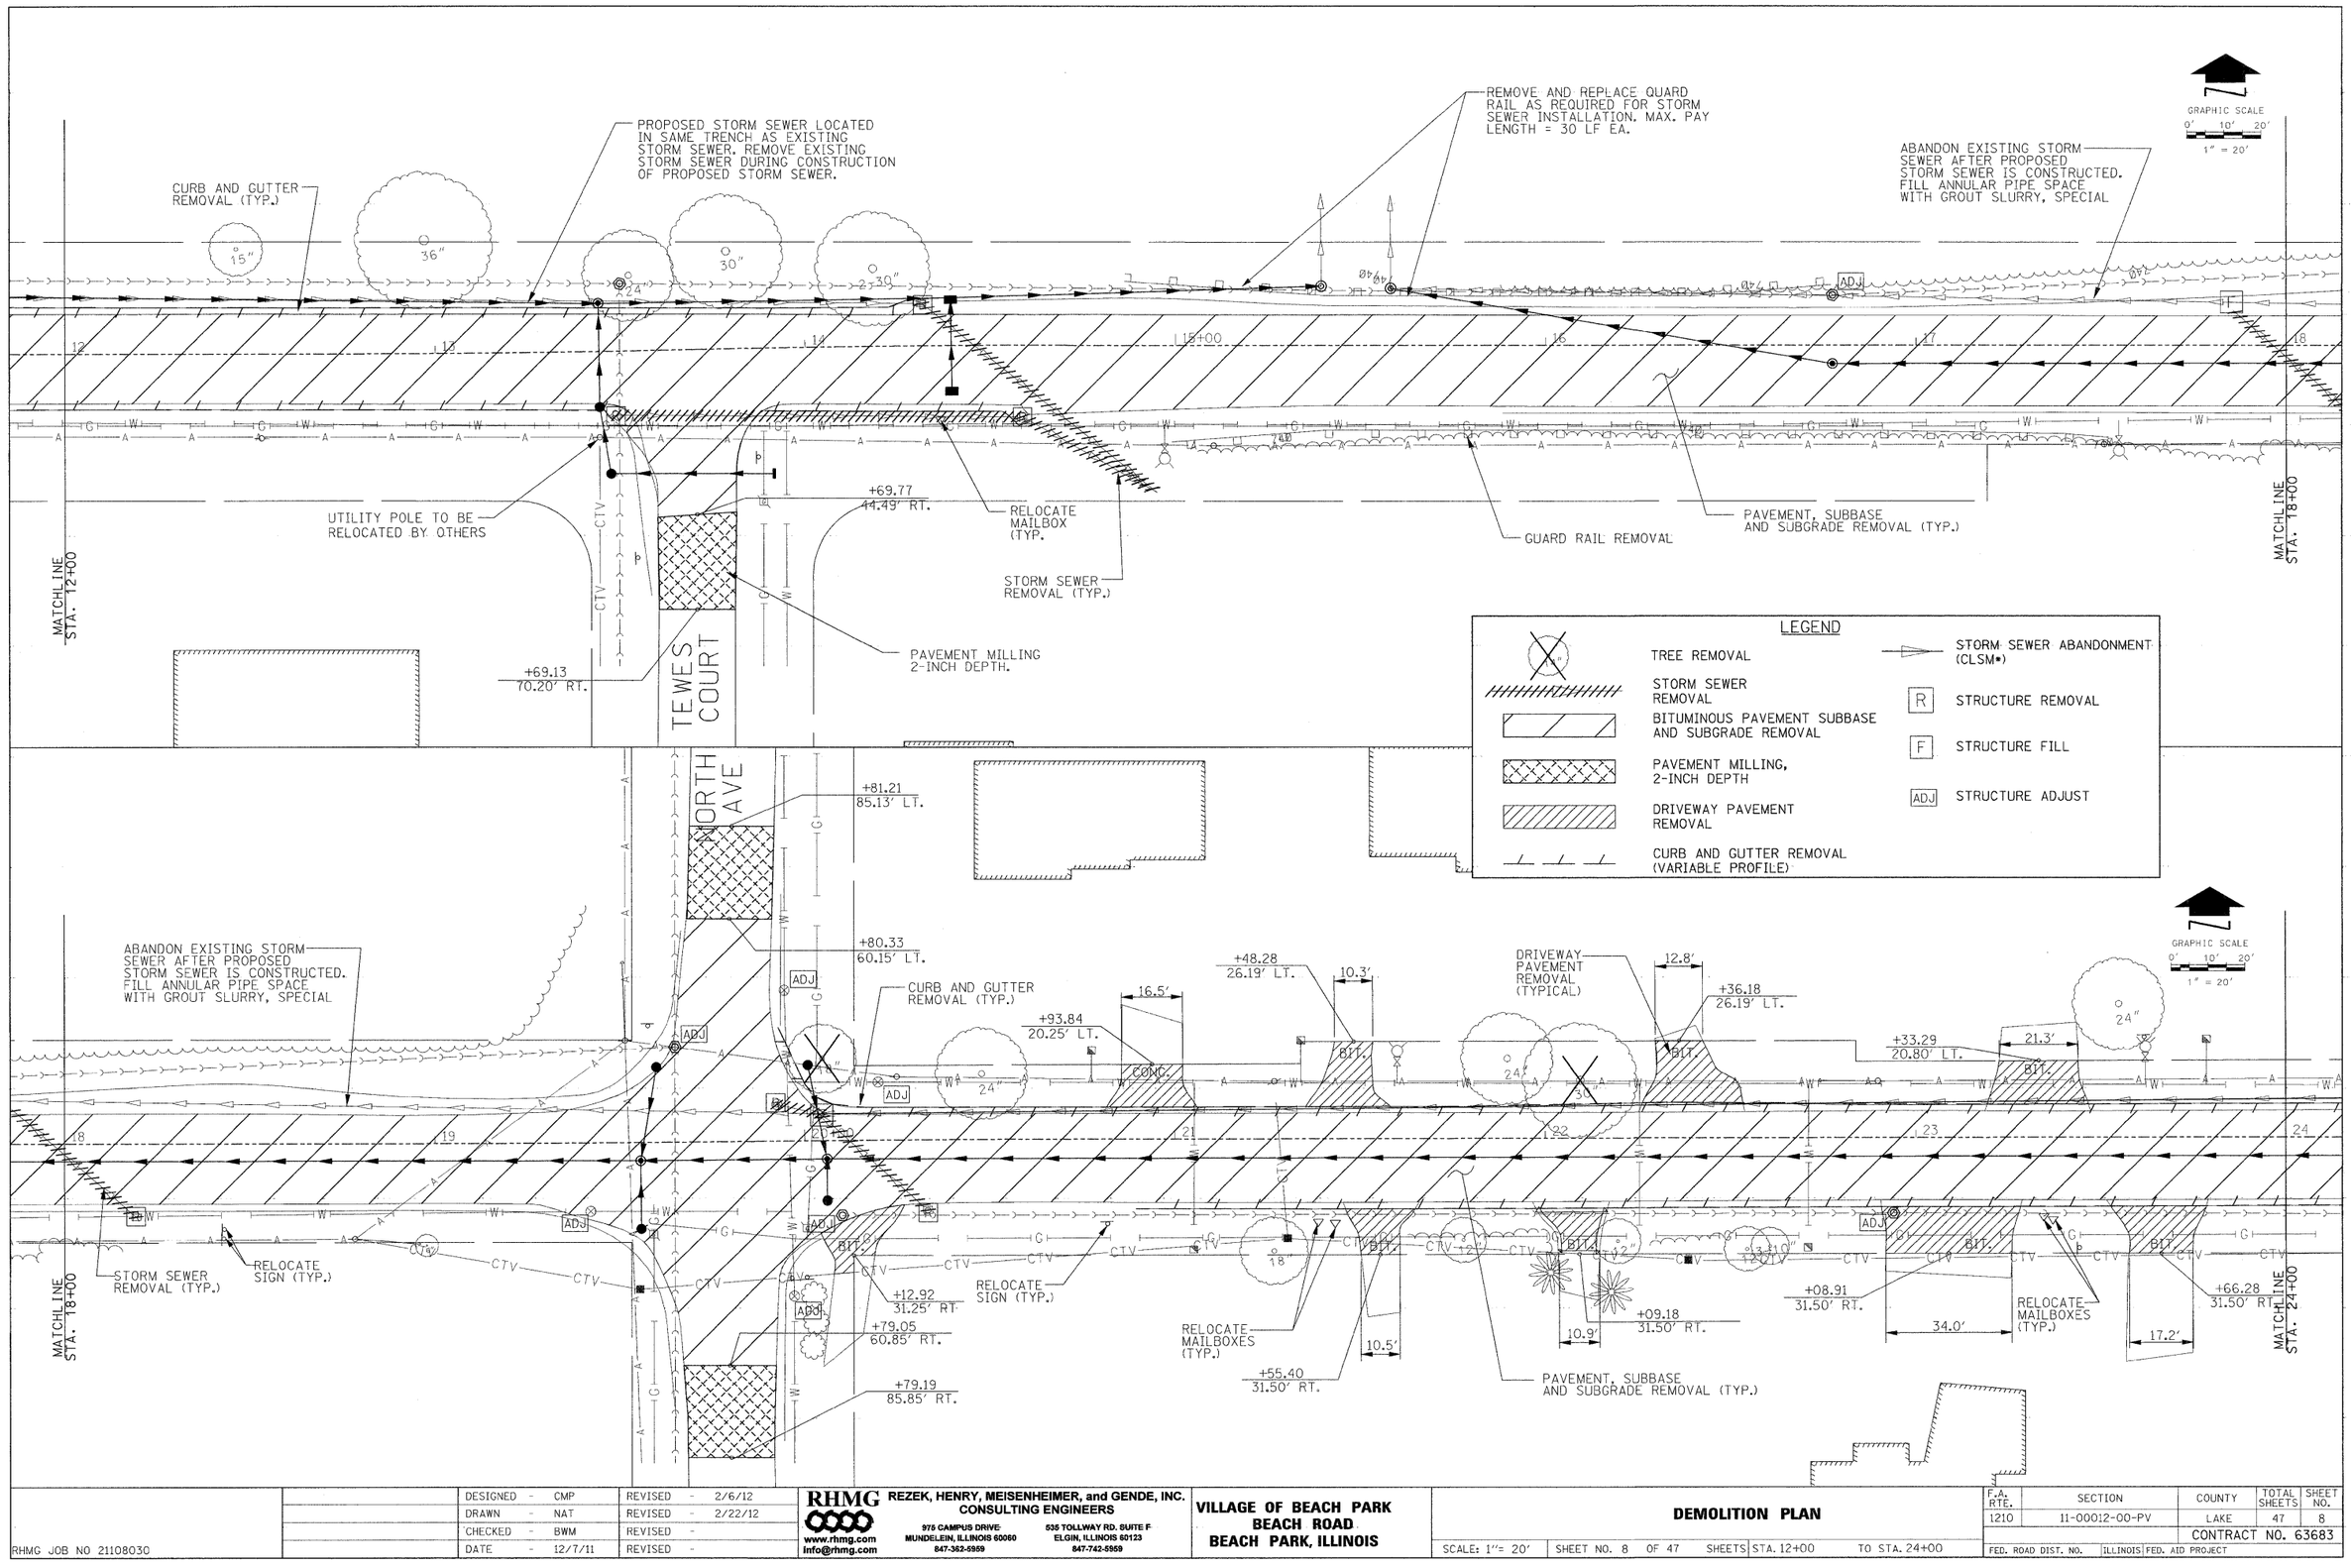

	DESIGNED - CMP	REVISED - 2/6/12	RHMG www.rhmg.com info@rhmg.com	REZEK, HENRY, MEISENHEIMER, and GENDE, INC. CONSULTING ENGINEERS	VILLAGE OF BEACH PARK BEACH ROAD BEACH PARK, ILLINOIS
	DRAWN - NAT	REVISED - 2/22/12		976 CAMPUS DRIVE MUNDELEIN, ILLINOIS 60060 847-362-5959 / 535 TOLLWAY RD. SUITE F ELGIN, ILLINOIS 60123 847-742-5959	
	CHECKED - BWM	REVISED -			
	DATE - 12/7/11	REVISED -			

RHMG JOB NO 2110830

DEMOLITION PLAN

SCALE: 1"= 20' | SHEET NO. 8 OF 47 SHEETS | STA. 12+00 TO STA. 24+00

F.A. RTE.	SECTION	COUNTY	TOTAL SHEETS	SHEET NO.
1210	11-00012-00-PV	LAKE	47	8
		CONTRACT NO. 63683		
FED. ROAD DIST. NO.	ILLINOIS	FED. AID PROJECT		