17A STA. 31+04.94, 13.0' L
CB, TYPE C, 2' DIA.
TYPE 3 FRAME & GRATE
RIM: 743.19 T/C
INV: 738.97

17B STA. 31+04.94, 13.0' R
CB, TYPE C, 2' DIA.
TYPE 3 FRAME & GRATE
RIM: 743.19 T/C
INV: 738.93

18A STA. 33+31.44, 13.0' L
CB, TYPE C, 2' DIA.
TYPE 3 FRAME & GRATE
RIM: 742.05 T/C
INV: 737.93

18B STA. 33+27.71, 29.5' R
CB, TYPE A, 4' DIA.
TYPE 3 FRAME & GRATE
RIM: 741.25 T/C
INV: 737.71 (W)
INV: 737.28 (E)
INV: 736.77 (N)

18C STA. 32+84.45, 33.8' R
CB, TYPE A, 4' DIA.
TYPE 3 FRAME & GRATE
RIM: 741.55 T/C
INV: 737.50 (E)
INV: 737.71 +/- (SW)

18D STA. 33+64.14, 31.2' R
MANHOLE, TYPE A, 4' DIA.
TYPE 1 FRAME CLOSED
RIM: 741.8 G
INV: 737.29 (W)
INV: 737.79 +/- (S)

19A STA. 34+77.00, 13.0' L
CB, TYPE C, 2' DIA.
TYPE 3 FRAME & GRATE
RIM: 741.33 T/C
INV: 736.06

19B STA. 34+77.00, 13.0' R
CB, TYPE C, 2' DIA.
TYPE 3 FRAME & GRATE
RIM: 741.33 T/C
INV: 738.02

17A PROP STORM SEWER, CLASS IV
TYPE 2, 12" DIA, 18', 0.45%

17B PROP STORM SEWER, CLASS IV
TYPE 2, 12" DIA, 8', 0.45%

18A PROP STORM SEWER, CLASS IV
TYPE 2, 12" DIA, 18', 0.45%

18B PROP STORM SEWER, CLASS IV
TYPE 2, 21" DIA, 28', 0.45%

18C PROP STORM SEWER, CLASS IV
TYPE 2, 15" DIA, 43', 0.45%

18D PROP STORM SEWER, CLASS IV
TYPE 2, 18" DIA, 9', 0.44%

19A PROP STORM SEWER, CLASS IV
TYPE 2, 12" DIA, 18', 0.44%

19B PROP STORM SEWER, CLASS IV
TYPE 2, 12" DIA, 8', 0.45%

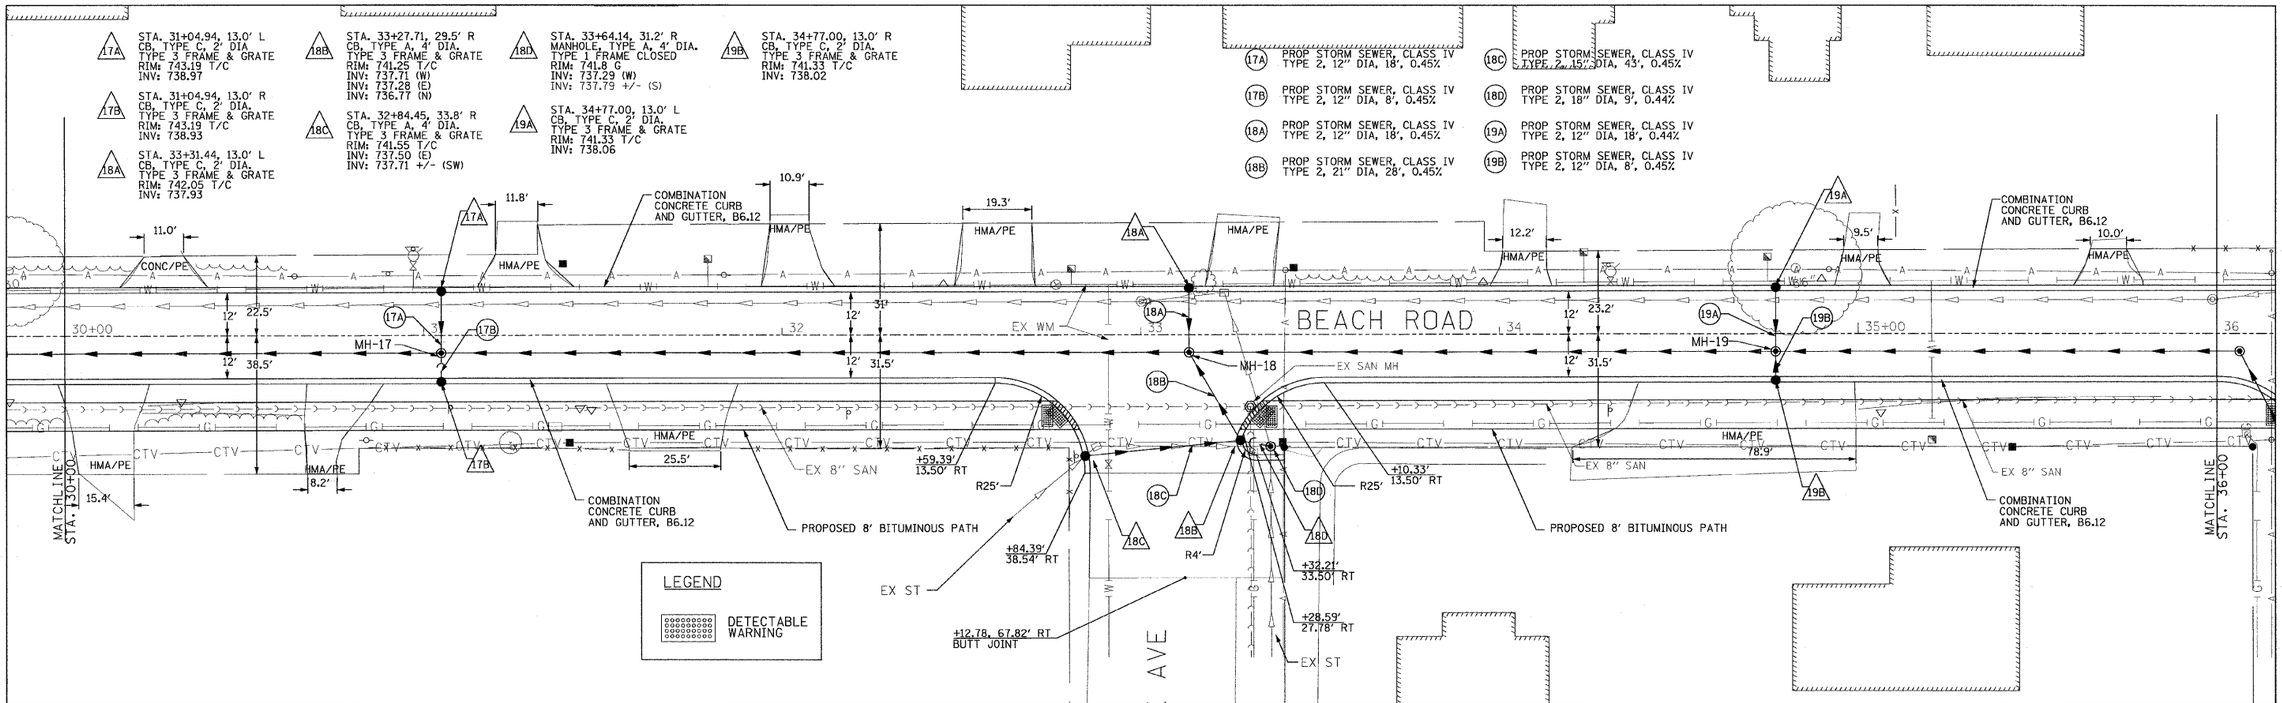

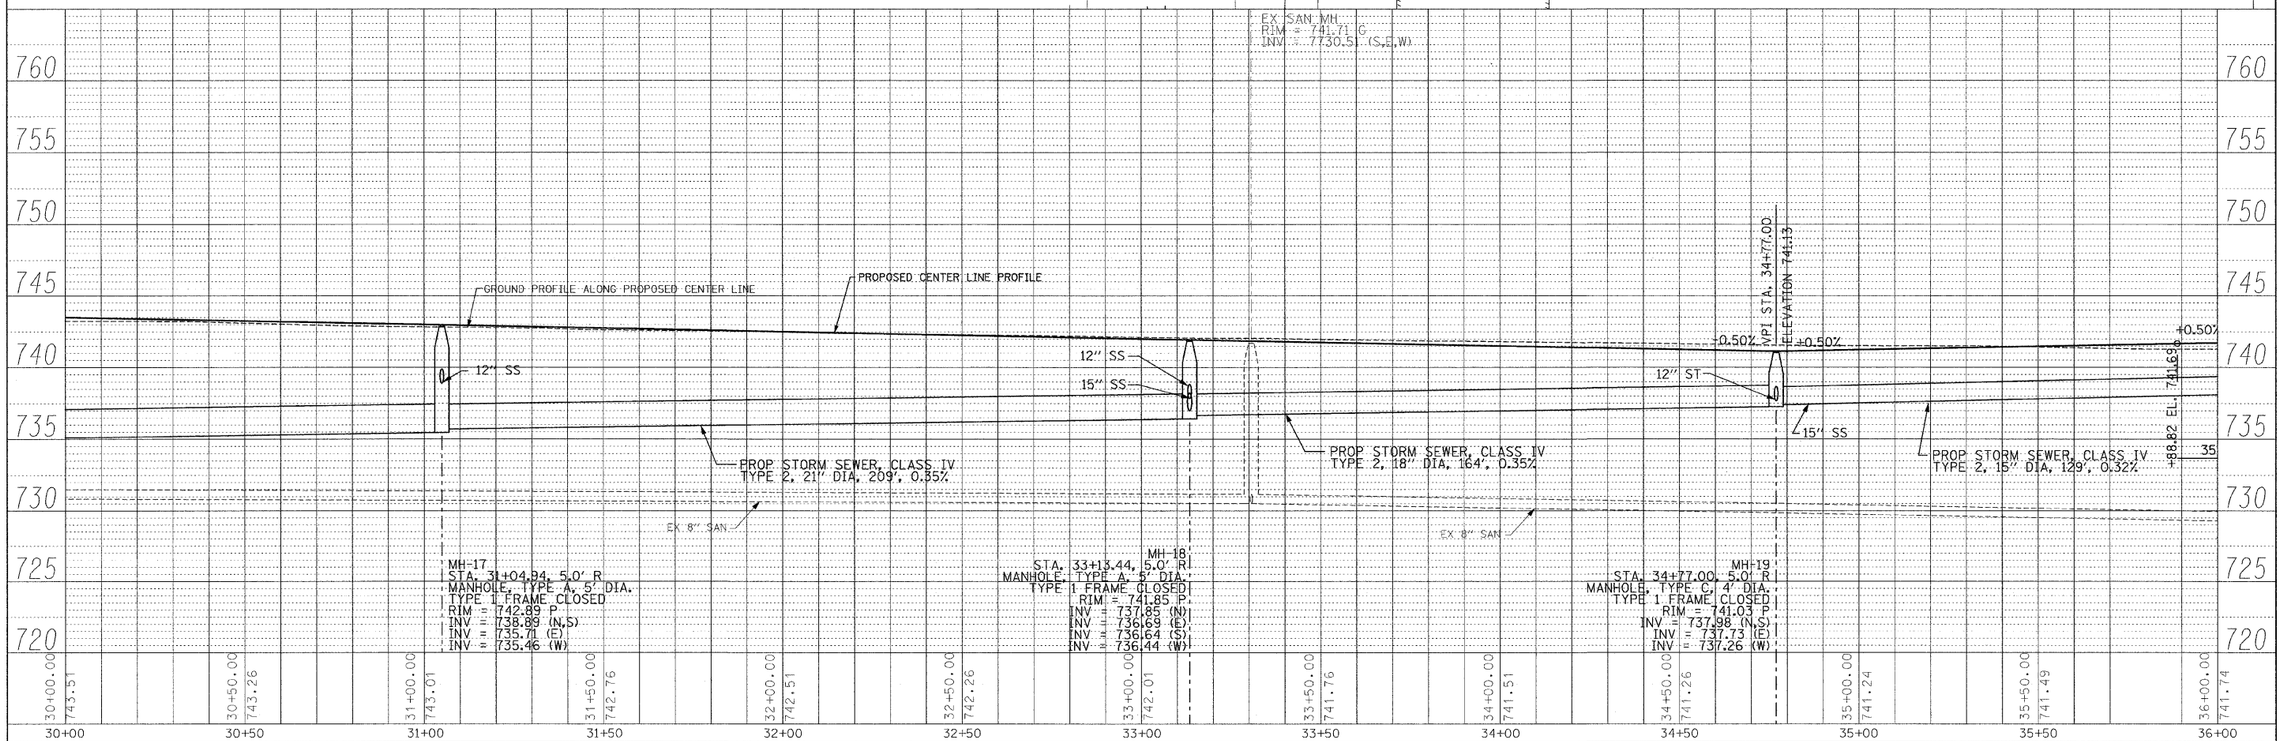

PLAN
SURVEYED
PLOTTED
CROSS CHECKED
NOTE BOOK
NO.
BY
DATE
ALIGNMENT CHECKED
R.L. OF R.W. CHECKED
LOAD FILE NAME

PROFILE
SURVEYED
PLOTTED
CROSS CHECKED
NOTE BOOK
NO.
BY
DATE
STRUCTURE NOTATIONS CHKD

RHMG JOB NO 21108030

DESIGNED	-	CMP	REVISED	-	2/6/12
DRAWN	-	NAT	REVISED	-	2/22/12
CHECKED	-	BWM	REVISED	-	
DATE	-	12/7/11	REVISED	-	

RHMG
www.rhmg.com
info@rhmg.com
REZEK, HENRY, MEISENHEIMER, and GENDE, INC.
CONSULTING ENGINEERS
975 CAMPUS DRIVE
MUNDELEIN, ILLINOIS 60060
847-362-5959
635 TOLLWAY RD. SUITE F
ELGIN, ILLINOIS 60123
847-742-5959

VILLAGE OF BEACH PARK
BEACH ROAD
BEACH PARK, ILLINOIS

PLAN AND PROFILE

V: 1"=5'
SCALE: H: 1"=20'

F.A. RTE.	SECTION	COUNTY	TOTAL SHEETS	SHEET NO.
1210	11-00012-00-PV	LAKE	47	20
		CONTRACT NO. 63683		
FED. ROAD DIST. NO.	ILLINOIS	FED. AID PROJECT		

SHEET NO. 20 OF 47 SHEETS | STA. 30+00 TO STA. 36+00