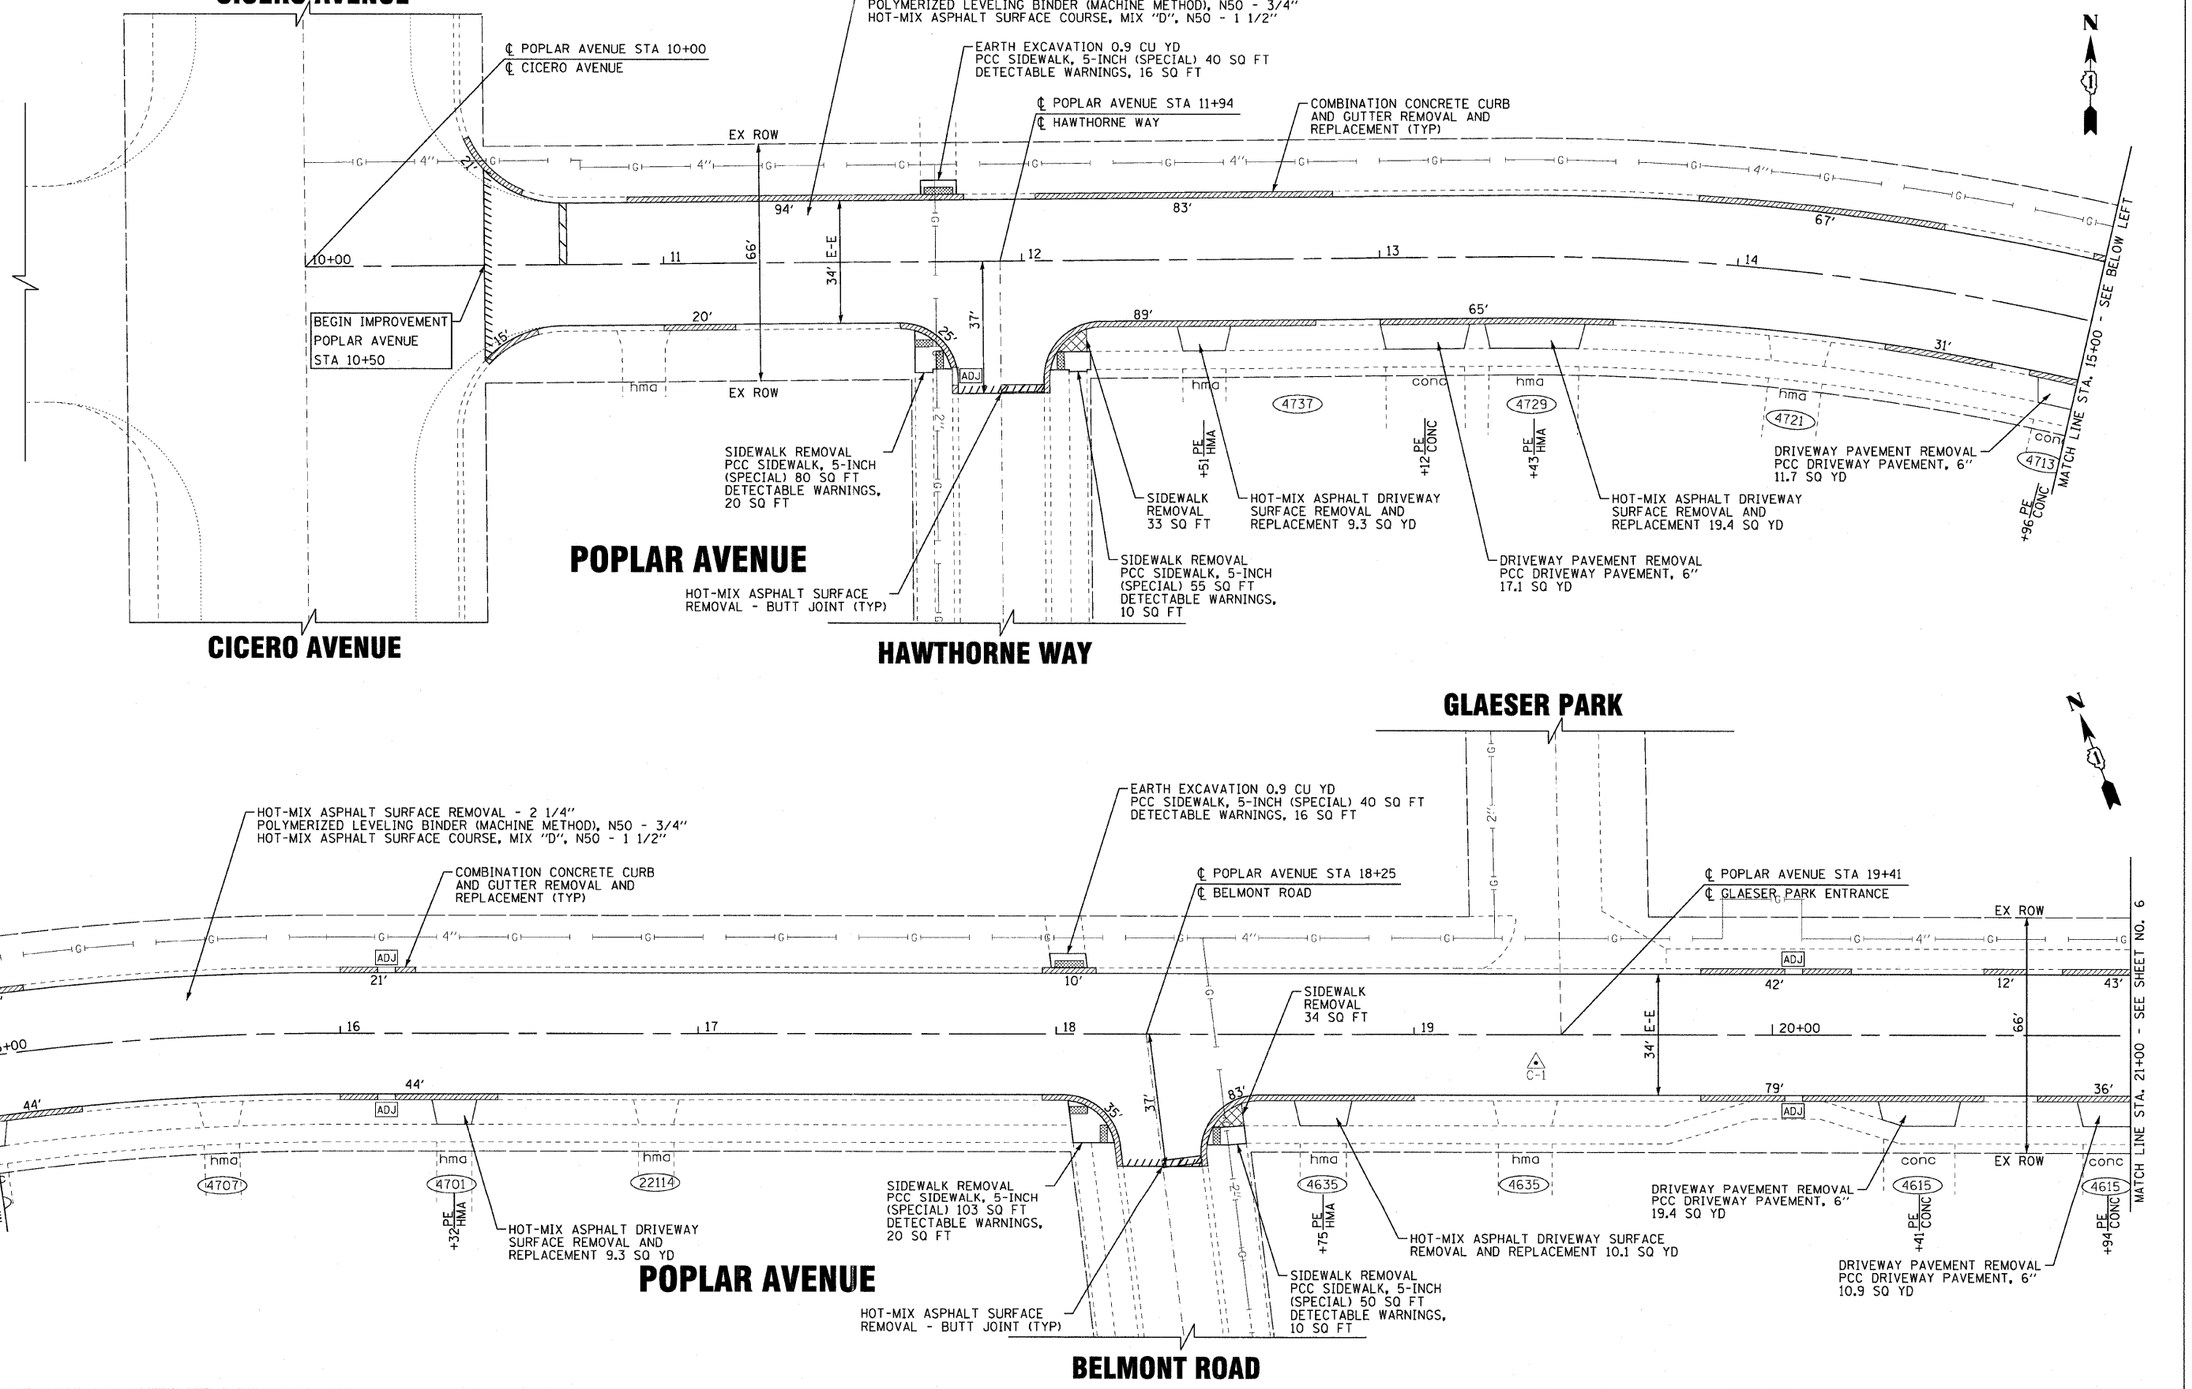

COPYRIGHT © 2011 BY BAXTER & WOODMAN, INC.
STATE OF ILLINOIS PROFESSIONAL DESIGN FIRM
LICENSE NO. 184-001212 EXPIRES 04/30/2013
560dcp

...\Documents\Post-BAPJob\Plan\Plan Sheets\110805-Plan1.sht
...\Cityofloak\RCHPK\110805 Poplar Ave\CADD\DGNS\110805-Plan1.sht
10:05:55 AM
2/2/2012

DESIGNED	TMS	REVISED	-
DRAWN	KAR	REVISED	-
CHECKED	JJF	REVISED	-
DATE	12-05-11	FILE	110805-Plan1.sht

STATE OF ILLINOIS
DEPARTMENT OF TRANSPORTATION

POPLAR AVENUE PLAN

SCALE: 1" = 20' | STA. 10+00 TO STA. 21+00

F.A.U. RTE.	SECTION	COUNTY	TOTAL SHEETS	SHEET NO.
1682	11-00053-00-RS	COOK	15	5
		CONTRACT NO. 63691		
FED. ROAD DIST. NO. 1	ILLINOIS	FED. AID PROJECT		