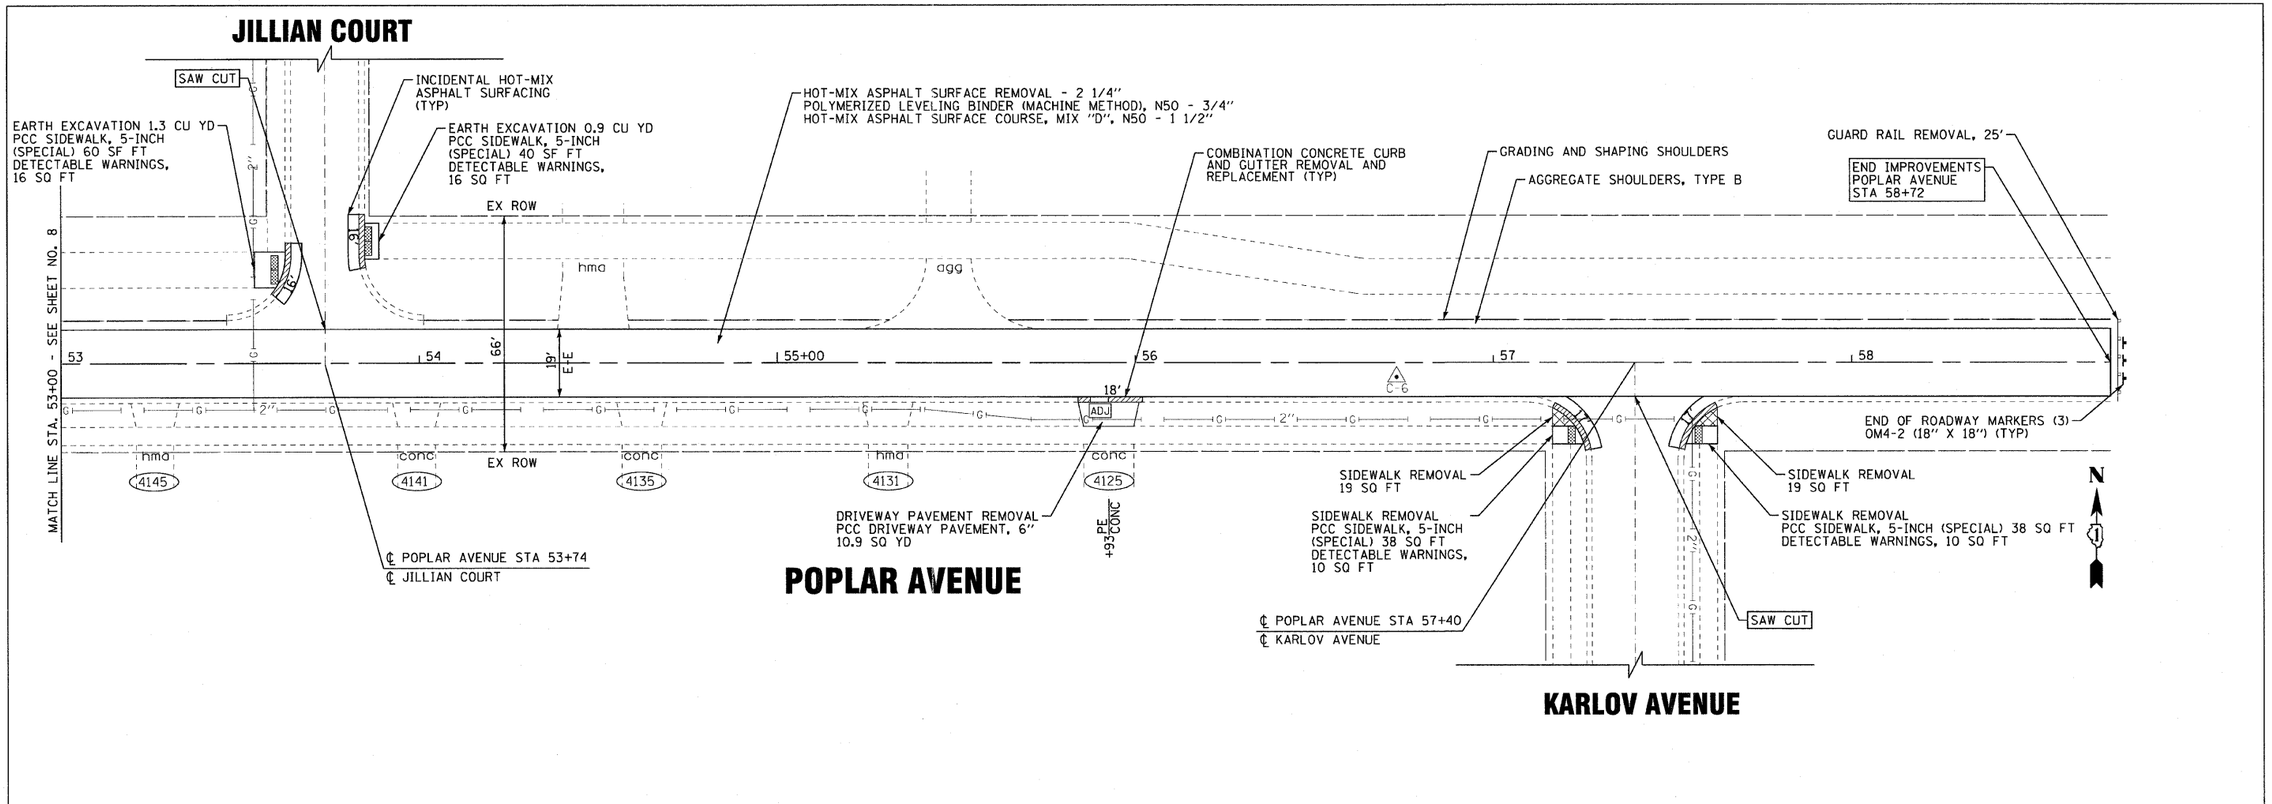

COPYRIGHT © 2011 BY BAXTER & WOODMAN, INC.
STATE OF ILLINOIS - PROFESSIONAL DESIGN FIRM
CORP. NO. 184.001262 EXPIRES 4/30/2013
2/27/12 0:06:42 AM
...\Baxter\Dgn\Plan5.dgn
...\Cross Sections\Plan5.xls
i:\Crystal Lake\SCHPK\10805 Poplar Ave\CADD\DGNS\110805-Plan5.sht

BAXTER & WOODMAN Consulting Engineers

DESIGNED	TMS	REVISED	-
DRAWN	KAR	REVISED	-
CHECKED	JJF	REVISED	-
DATE	12-05-11	FILE	110805-Plan5.sht

STATE OF ILLINOIS
DEPARTMENT OF TRANSPORTATION

POPLAR AVENUE PLAN

SCALE: 1" = 20' | STA. 53+00 | TO STA. 58+72

F.A.U. RTE.	SECTION	COUNTY	TOTAL SHEETS	SHEET NO.
1682	11-00053-00-RS	COOK	15	9
		CONTRACT NO. 63691		
FED. ROAD DIST. NO. 1	ILLINOIS	FED. AID PROJECT		