| FINAL SURVEY | | BY | DATE |
|---|---|---|---|
| NOTE BOOK | SURVEYED | | |
| | PLOTTED | | |
| | TEMPLATE | | |
| | AREAS | | |
| NO. | AREAS CHECKED | | |

| ORIGINAL SURVEY | | BY | DATE |
|---|---|---|---|
| NOTE BOOK | SURVEYED | | |
| | PLOTTED | | |
| | TEMPLATE | | |
| | AREAS | | |
| NO. | AREAS CHECKED | | |

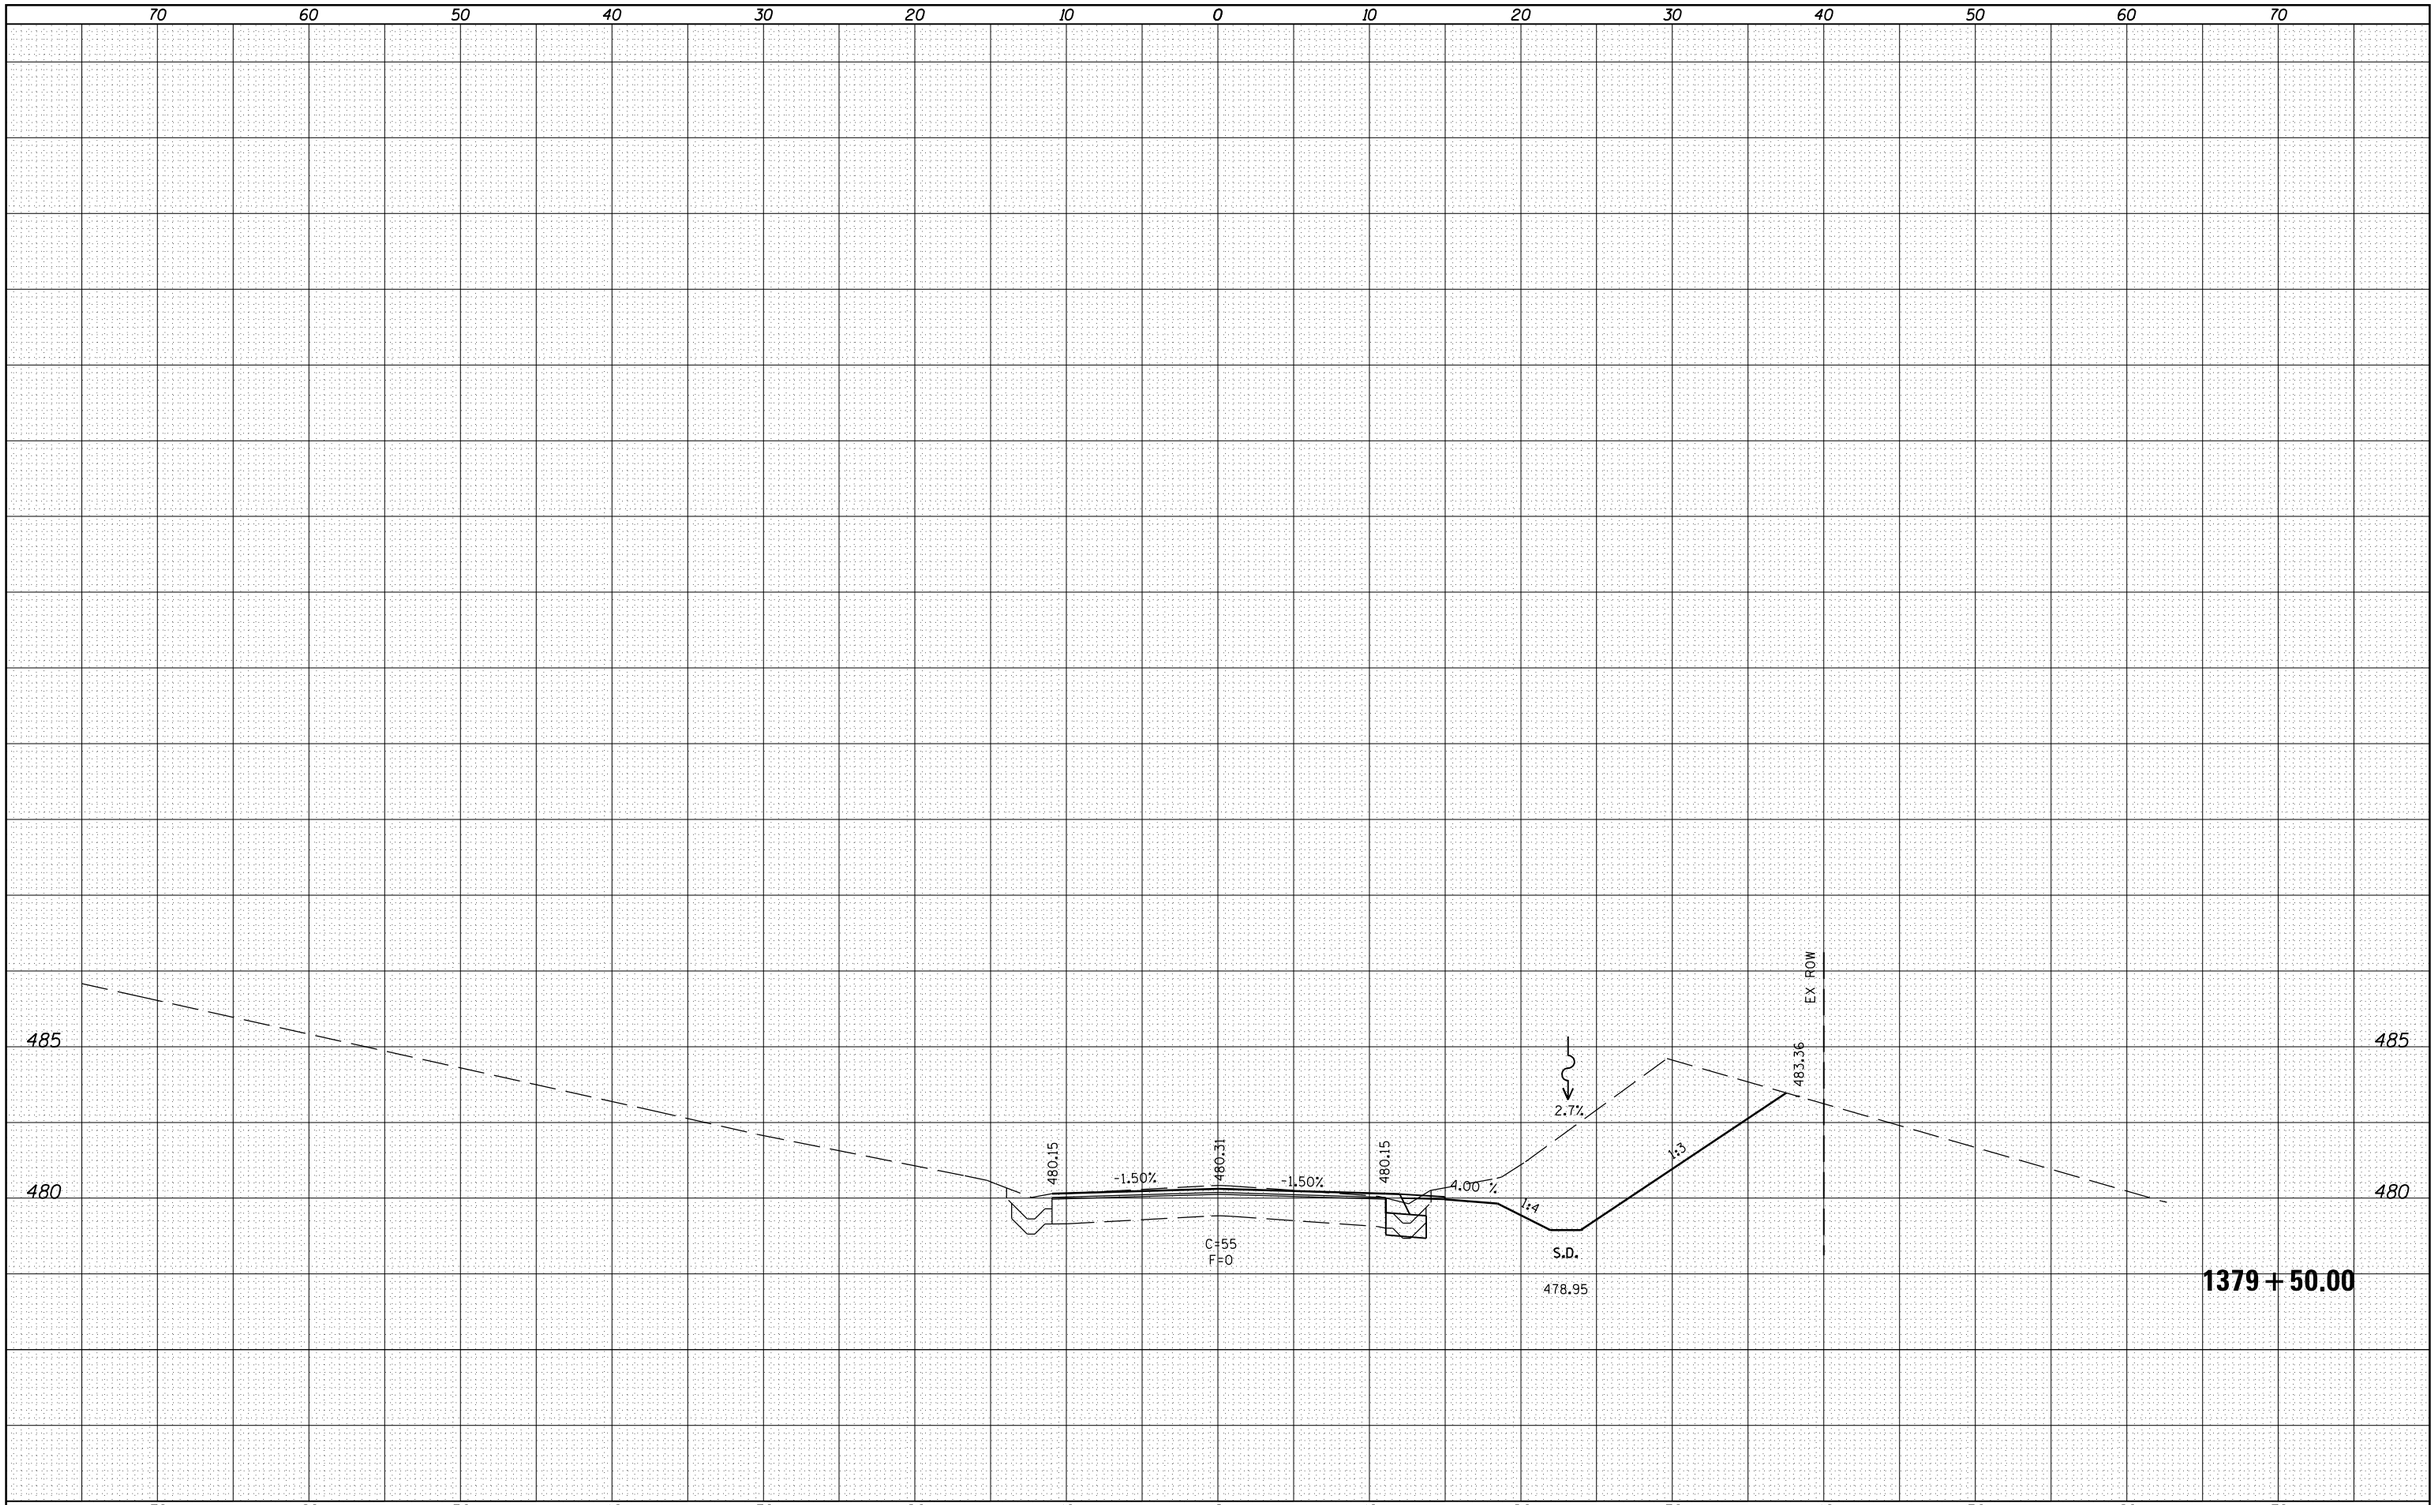


| FILE NAME = | USER NAME = sparksgw | DESIGNED - | REVISED - |
|---|---|---|---|
| c:\pw_work\pwidot\sparksgw\d0216263\D672243-sht-xssht.dgn | | DRAWN - | REVISED - |
| | PLOT SCALE = 10.0000 ' / in. | CHECKED - | REVISED - |
| | PLOT DATE = Feb-07-2012 02:53:10PM | DATE - | REVISED - |

**STATE OF ILLINOIS**
**DEPARTMENT OF TRANSPORTATION**

SCALE: | SHEET OF SHEETS | STA. 1379+50.00 TO STA.1379+50.00

| F.A.P RTE. | SECTION | COUNTY | TOTAL SHEETS | SHEET NO. |
|---|---|---|---|---|
| 304 | 4RS-3, BR-1 | PIKE | 41 | 37 |

CONTRACT NO. 72243

ILLINOIS FED. AID PROJECT