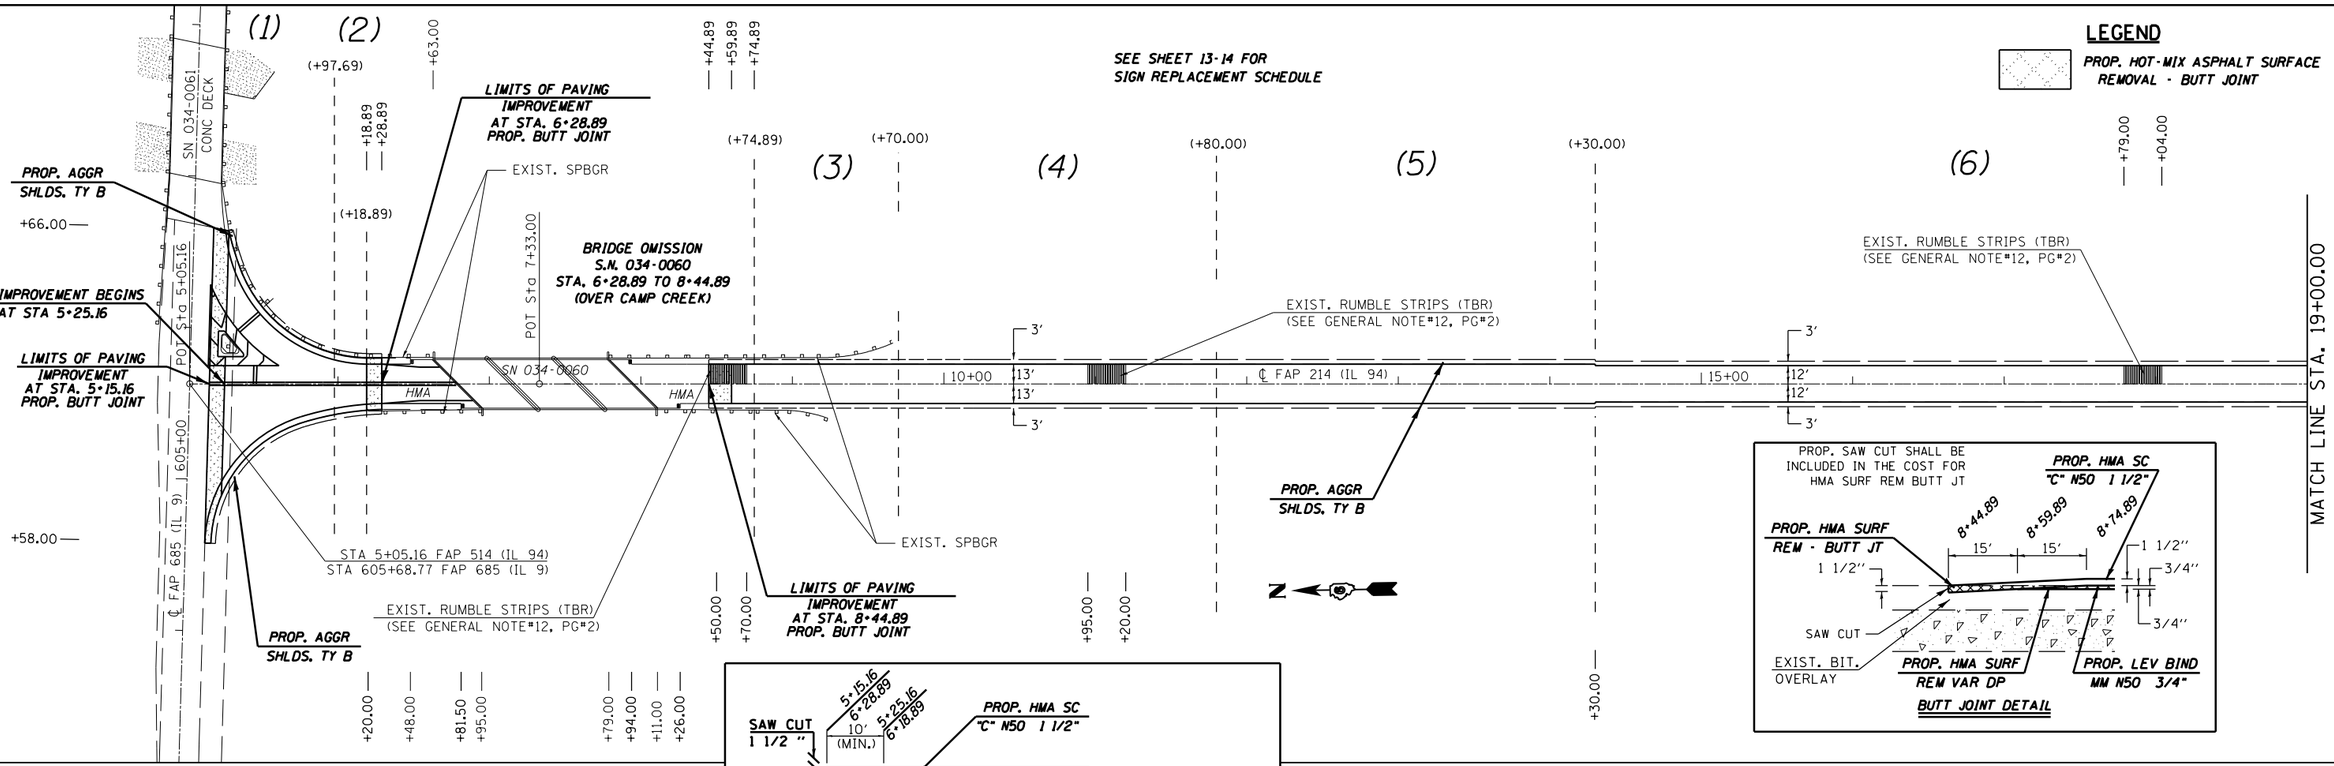

FILE NAME = c:\pw_work\pwidot\sparksgw\d0221152\D672C92-sht-plan.dgn	USER NAME = sparksgw	DESIGNED - JWC	REVISED -
		DRAWN - JWC	REVISED -
	PLOT SCALE = 100.0000 ' / in.	CHECKED - MSD	REVISED -
	PLOT DATE = Feb-07-2012 01:52:00PM	DATE -	REVISED -

STATE OF ILLINOIS
DEPARTMENT OF TRANSPORTATION

PLAN SHEETS

SCALE: 50 | SHEET NO. 1 OF 8 SHEETS | STA. 5+15.16 TO STA. 34+00.00

F.A.P. RTE.	SECTION	COUNTY	TOTAL SHEETS	SHEET NO.
514	106RS-6	HANCOCK	26	15
		CONTRACT NO. 72C92		
		ILLINOIS FED. AID PROJECT		