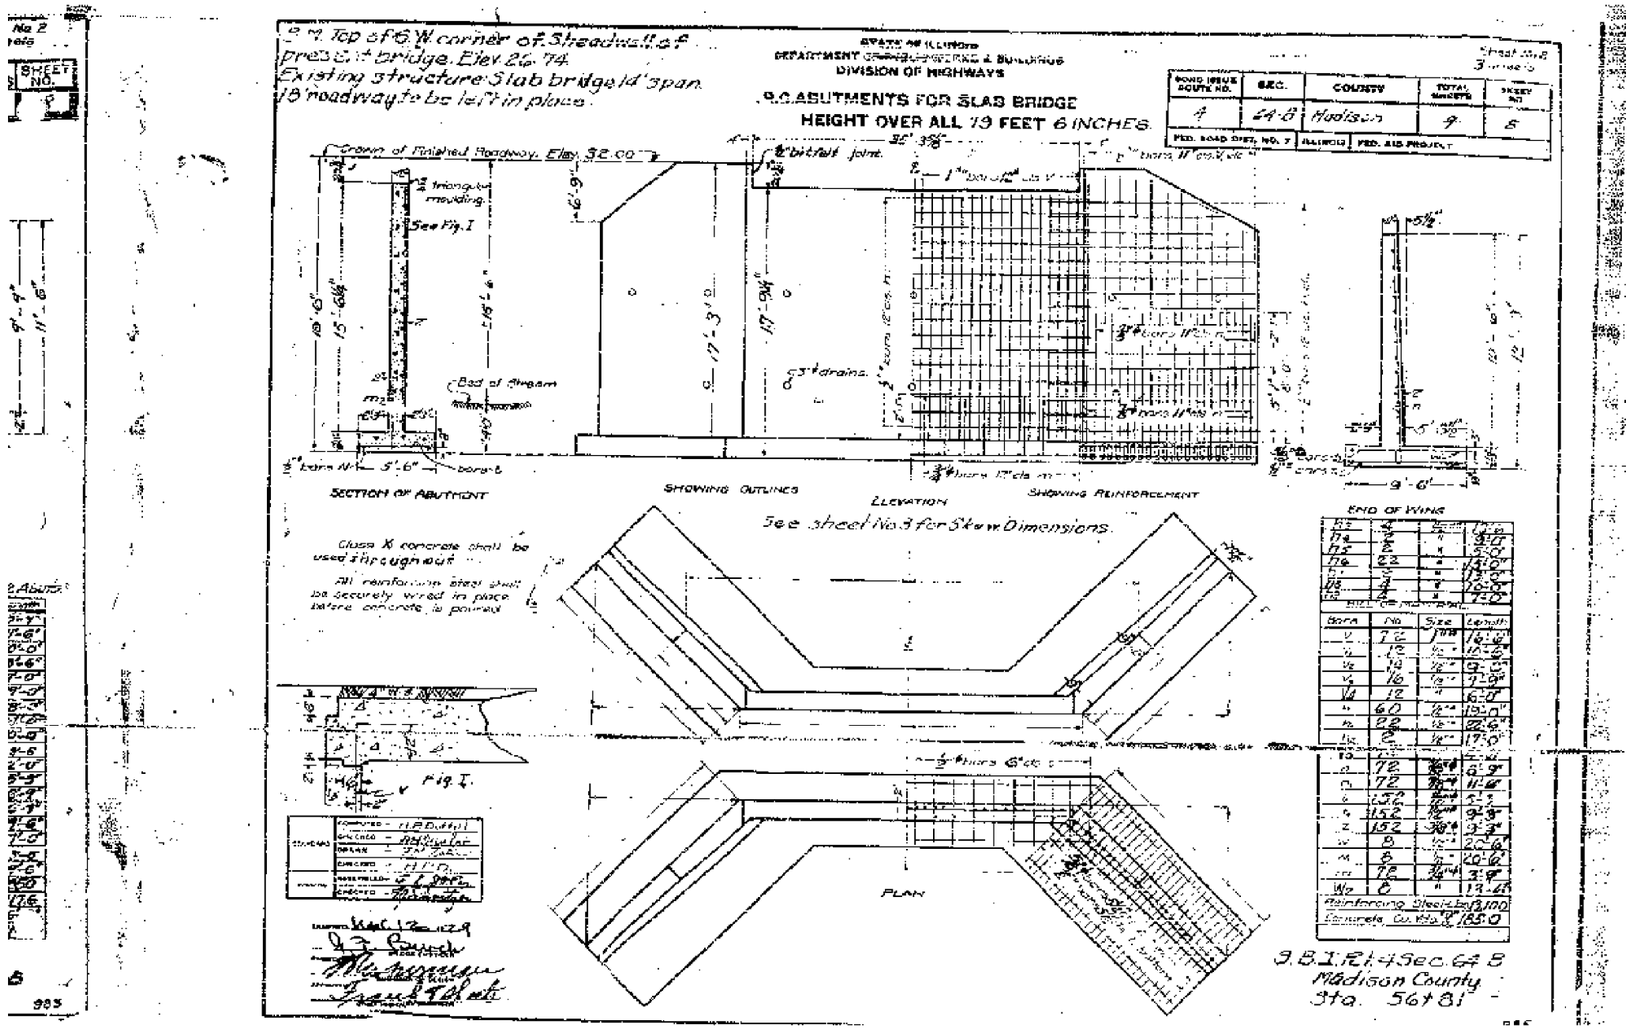

FOR INFORMATION ONLY

FILE NAME = c:\pw_work\pwidot\harbaughrd\d0139799\D076401-sht-exstruct.dgn	USER NAME = harbaughrd	DESIGNED -	REVISED -	STATE OF ILLINOIS DEPARTMENT OF TRANSPORTATION	EXISTING STRUCTURE PLANS	F.A.S RTE.	SECTION	COUNTY	TOTAL SHEETS / SHEET NO.
		DRAWN -	REVISED -			770	64-1BR	MADISON	137 / 102
	PLOT SCALE = 100.0000 ' / in.	CHECKED -	REVISED -					CONTRACT NO. 76401	
	PLOT DATE = 2/3/2012	DATE -	REVISED -		SCALE: NONE / SHEET NO. 2 OF 2 SHEETS / STA. TO STA.	FED. ROAD DIST. NO.	ILLINOIS	FED. AID PROJECT	