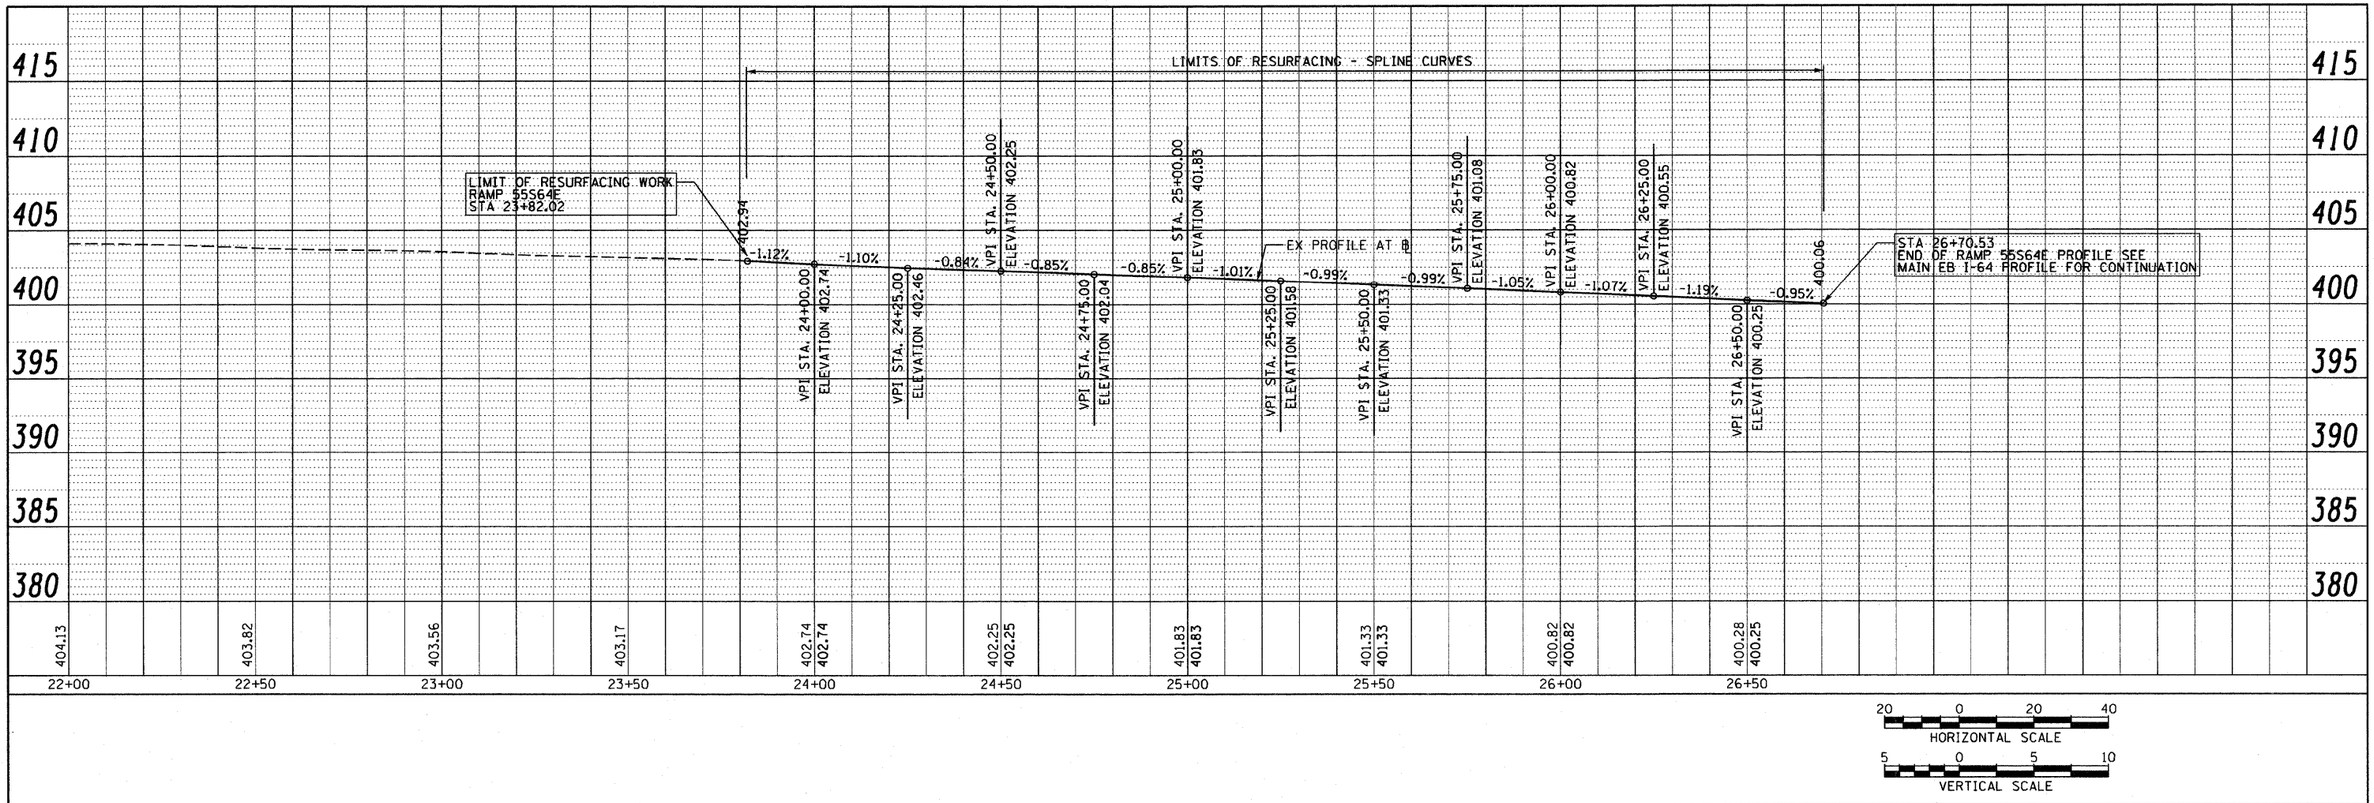

PLAN
SURVEYED
PLOTTED
ALIGNMENT CHECKED
RT. OF WAY CHECKED
CADD FILE NAME
NOTE BOOK
NO.
BY
DATE

PROFILE
SURVEYED
PLOTTED
PROFILE CHECKED
S.M. NOTED
STRUCTURE NOTATIONS CHKD
NOTE BOOK
NO.
BY
DATE

FILE NAME = D8TRI-76C52-Sht-Prof-55S64E-01.dgn	USER NAME = searsb	DESIGNED - SH	REVISED -
		DRAWN - PHP	REVISED -
	PLOT SCALE = 40.000 ' / in.	CHECKED - DBM	REVISED -
	PLOT DATE = 2/3/2012	DATE - 1-20-12	REVISED -

STATE OF ILLINOIS
DEPARTMENT OF TRANSPORTATION

ROADWAY PROFILE – RAMP 55S64E

SCALE: H: 20 V: 5 | SHEET NO. 1 OF 1 SHEETS | STA. 23+82.02 TO STA. 26+70.53

F.A. RTE.	SECTION	COUNTY	TOTAL SHEETS	SHEET NO.
•	82-1-R(A), 82-1-R(B)	ST. CLAIR	629	124
• 64/998/70		CONTRACT NO. 76C52		
FED. ROAD DIST. NO.	ILLINOIS	FED. AID PROJECT		