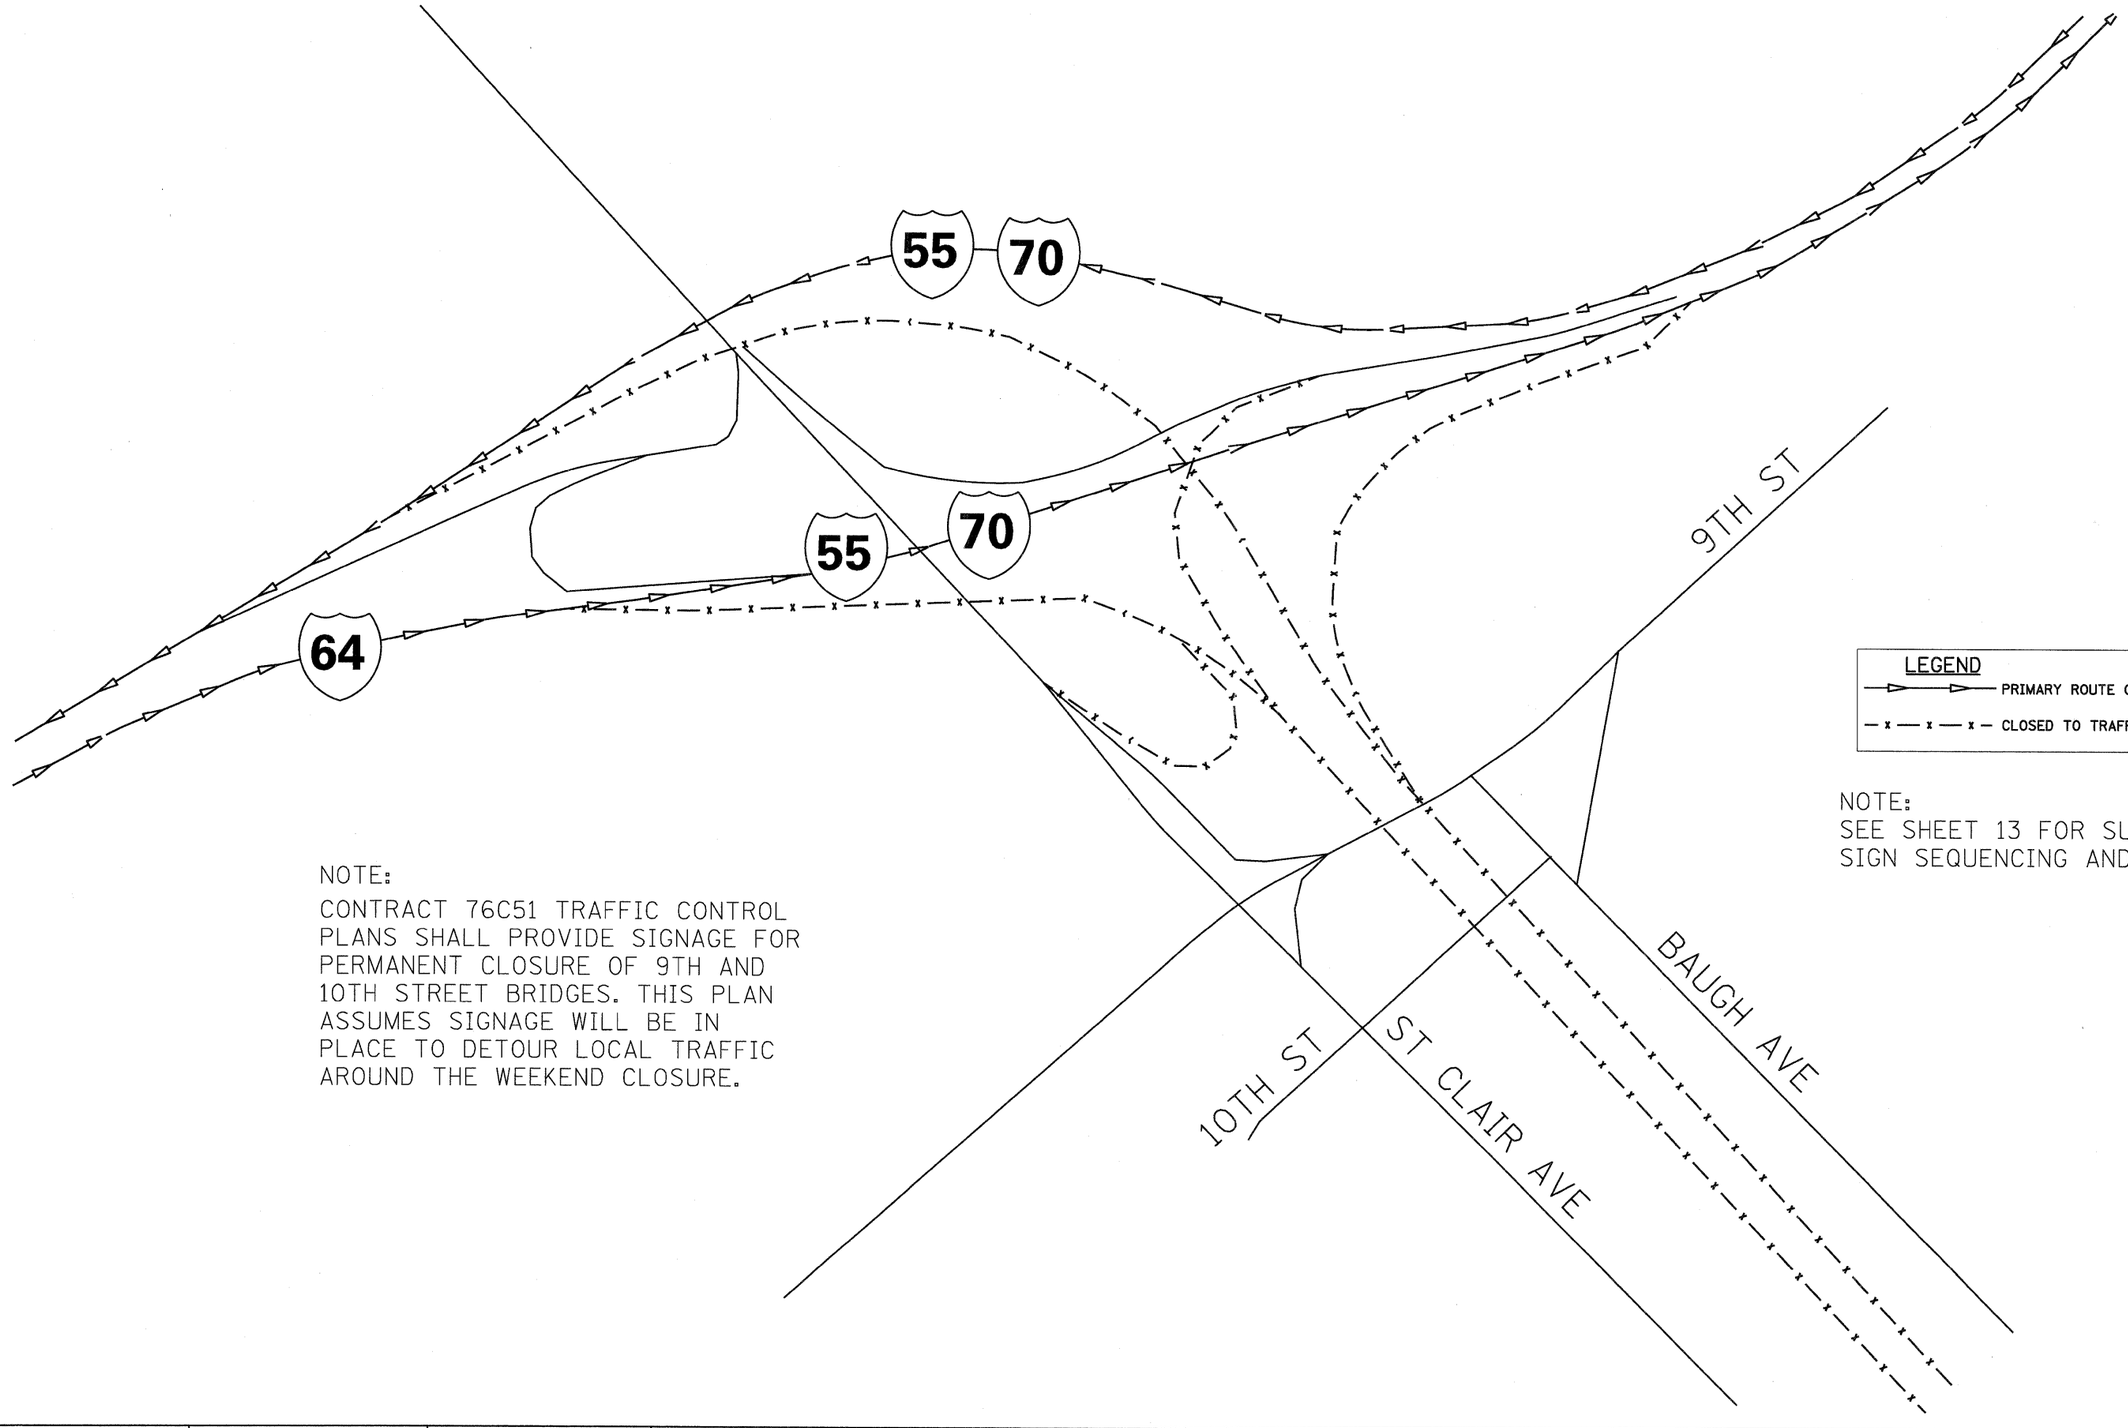

LEGEND

PRIMARY ROUTE OF DETOUR

CLOSED TO TRAFFIC

NOTE:
SEE SHEET 13 FOR SUGGESTED SIGN SEQUENCING AND SPACING

NOTE:
CONTRACT 76C51 TRAFFIC CONTROL PLANS SHALL PROVIDE SIGNAGE FOR PERMANENT CLOSURE OF 9TH AND 10TH STREET BRIDGES. THIS PLAN ASSUMES SIGNAGE WILL BE IN PLACE TO DETOUR LOCAL TRAFFIC AROUND THE WEEKEND CLOSURE.

FILE NAME = D80verall-00-sht-staging03-64_9&10.dgn	USER NAME = jroggatz	DESIGNED - DS	REVISED -
		DRAWN - AS	REVISED -
	PLOT SCALE = 600.0000 ' / in.	CHECKED -	REVISED -
	PLOT DATE = 1/6/2012	DATE - 01/06/12	REVISED -

STATE OF ILLINOIS
DEPARTMENT OF TRANSPORTATION

INTERSTATE WEEKEND CLOSURE FOR INTERSTATE 64
INTERSTATE 64/70 AND 9TH/10TH ST.

SCALE: 1" = 300' | SHEET NO. 3 OF 15 SHEETS | STA. TO STA.

F.A.I. RTE.	SECTION	COUNTY	TOTAL SHEETS	SHEET NO.
70		ST. CLAIR	629	158

CONTRACT NO. 76C52

ILLINOIS FED. AID PROJECT