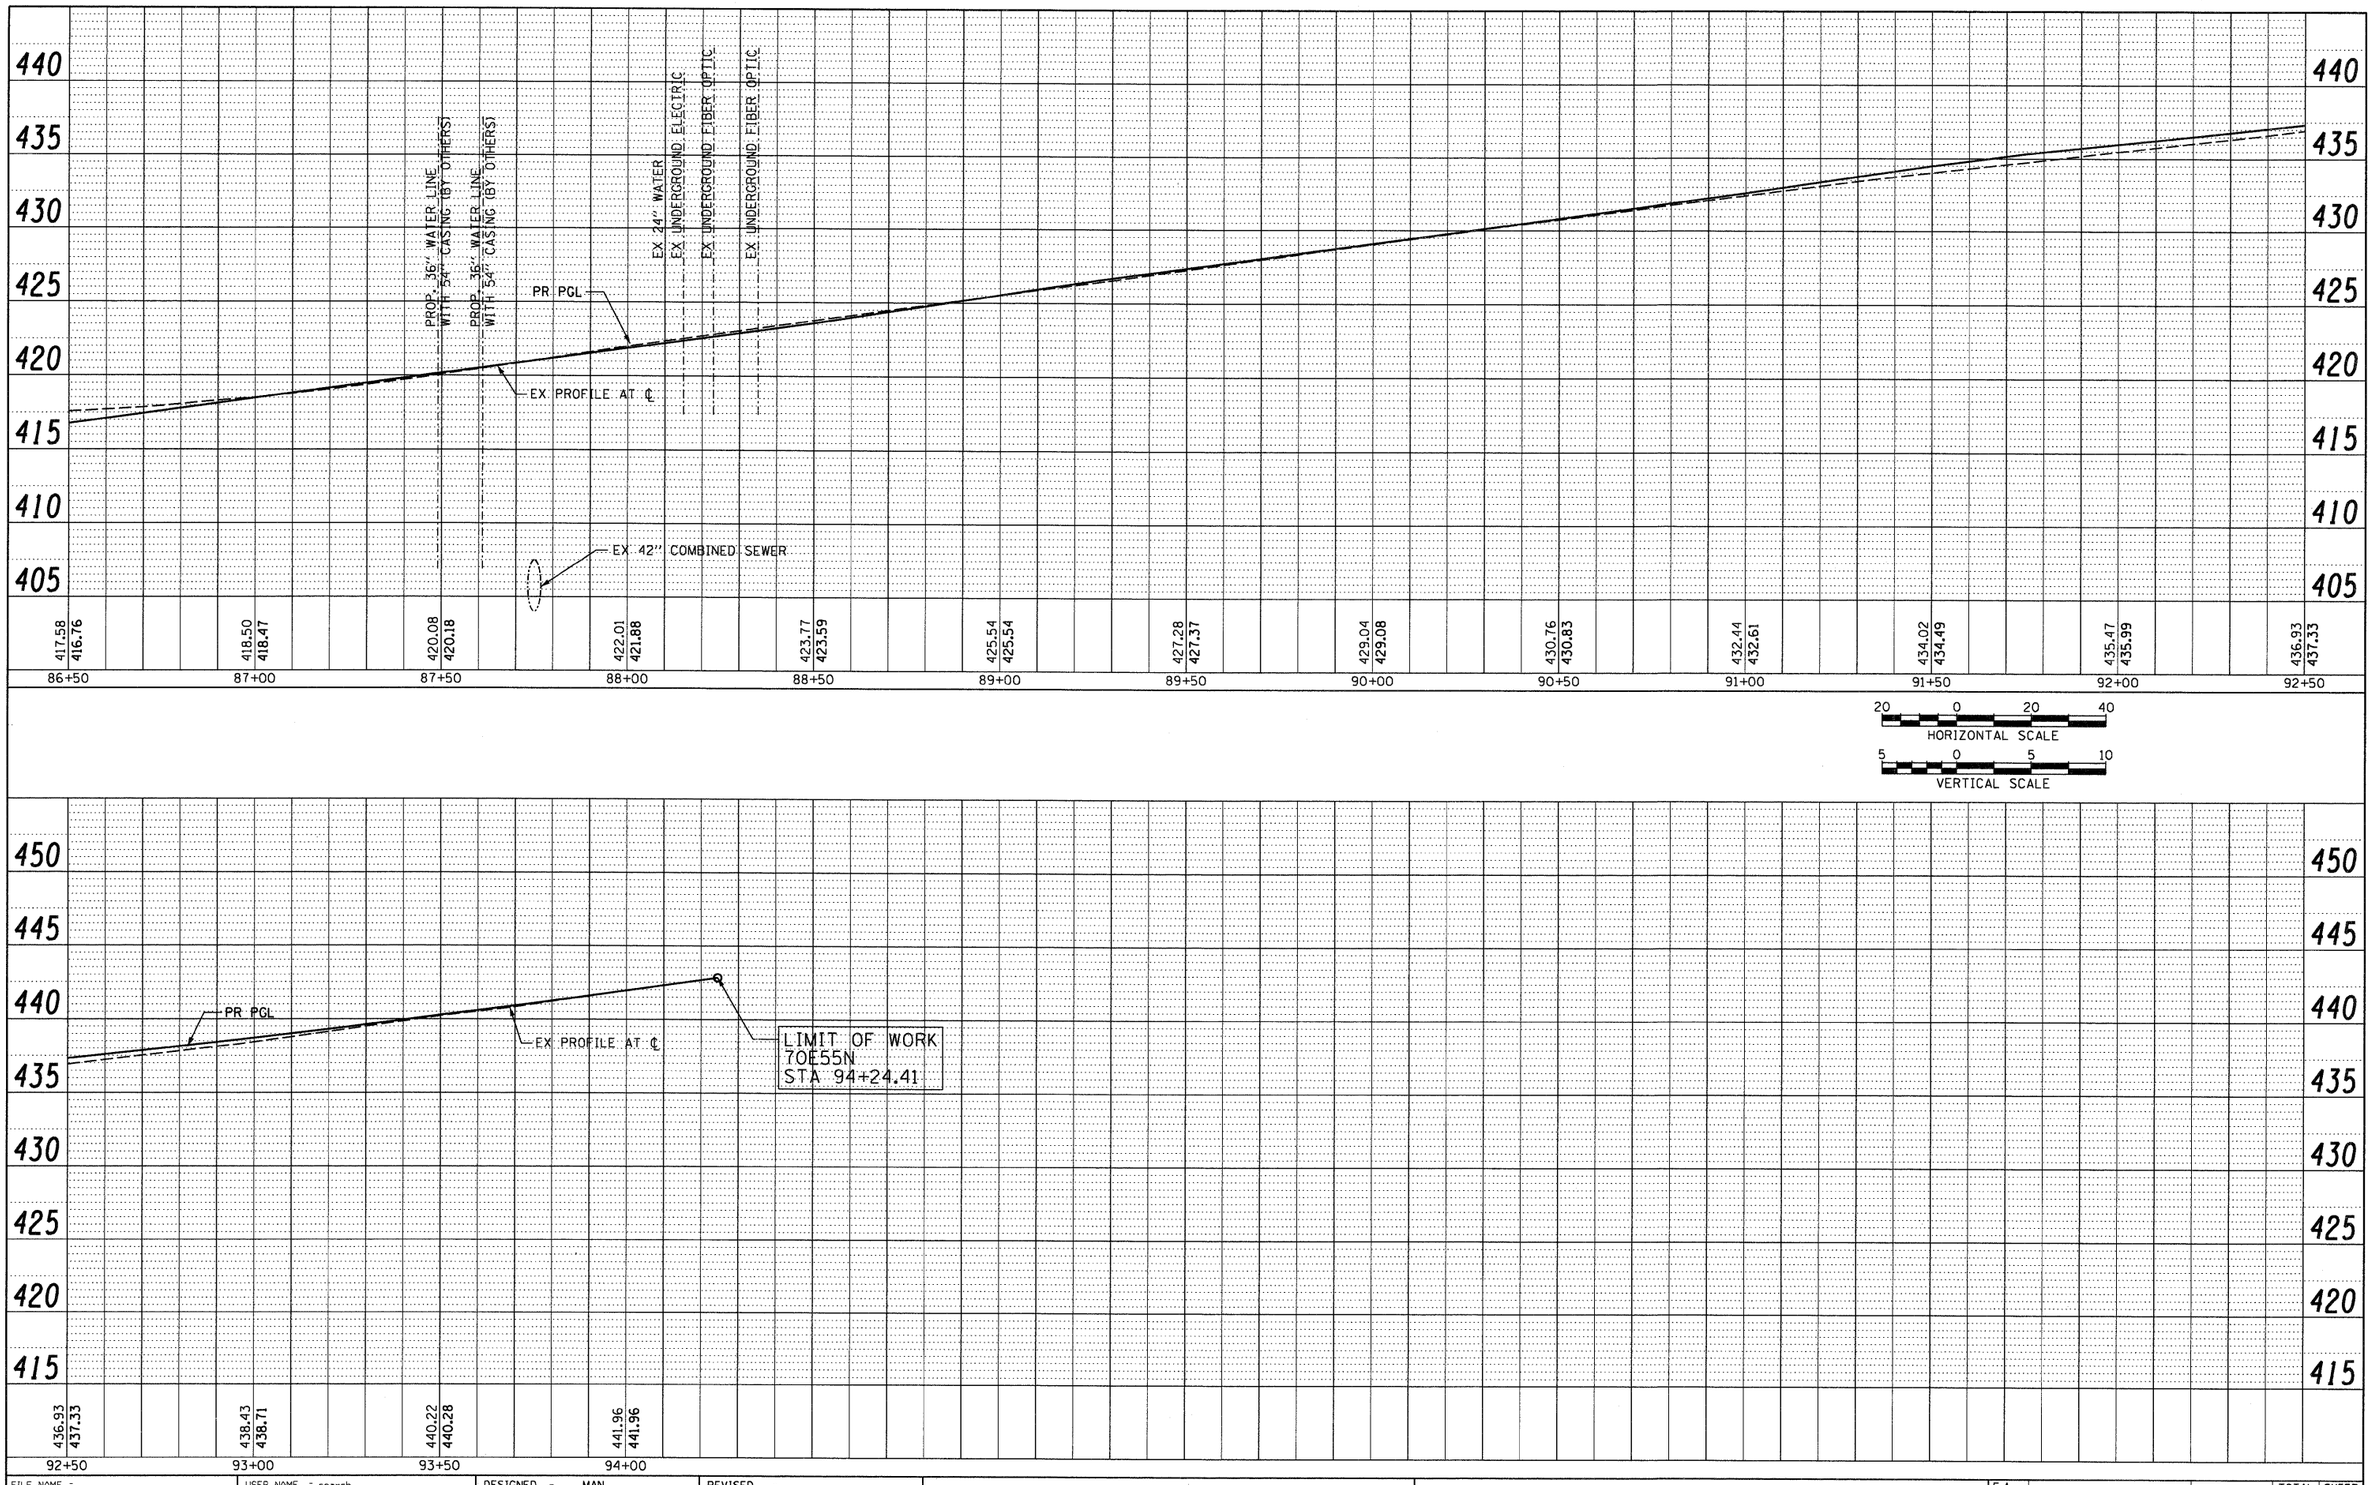

PLAN

SURVEYED	BY	DATE
PLOTTED		
DRAWN / CHECKED		
RT. OF WAY CHECKED		
CADD FILE NAME		
NOTE BOOK		
NO.		

PROFILE

SURVEYED	BY	DATE
PLOTTED		
DRAWN / CHECKED		
B.M. NOTED		
STRUCTURE NO'S/ITMS CHKD		
NOTE BOOK		
NO.		

FILE NAME = D8TRI-76C52-Sht-Prof-Drain-20-70E55N-02.dgn	USER NAME = searsb	DESIGNED - MAN	REVISED -
		DRAWN - CJS	REVISED -
	PLOT SCALE = 40.000 ' / in.	CHECKED - JF	REVISED -
	PLOT DATE = 1/24/2012	DATE - 1-20-12	REVISED -

STATE OF ILLINOIS
DEPARTMENT OF TRANSPORTATION

DRAINAGE PROFILE
RAMP 70E55N

SCALE: H: 20 V: 5 | SHEET NO. 20 OF 32 SHEETS | STA. 86+50 TO STA. 94+00

F.A. RTE.	SECTION	COUNTY	TOTAL SHEETS	SHEET NO.
•	82-1-R(A), 82-1-R(B)	ST. CLAIR	629	287
• 64/998/70		CONTRACT NO. 76C52		
FED. ROAD DIST. NO.	ILLINOIS	FED. AID PROJECT		