FOR INFORMATION ONLY

FED. ROAD DIST. NO.	REG.	COUNTY	TOTAL SHEETS	SHEET NO.
FAI-70	82-1-R(A)	St. Clair	144	74

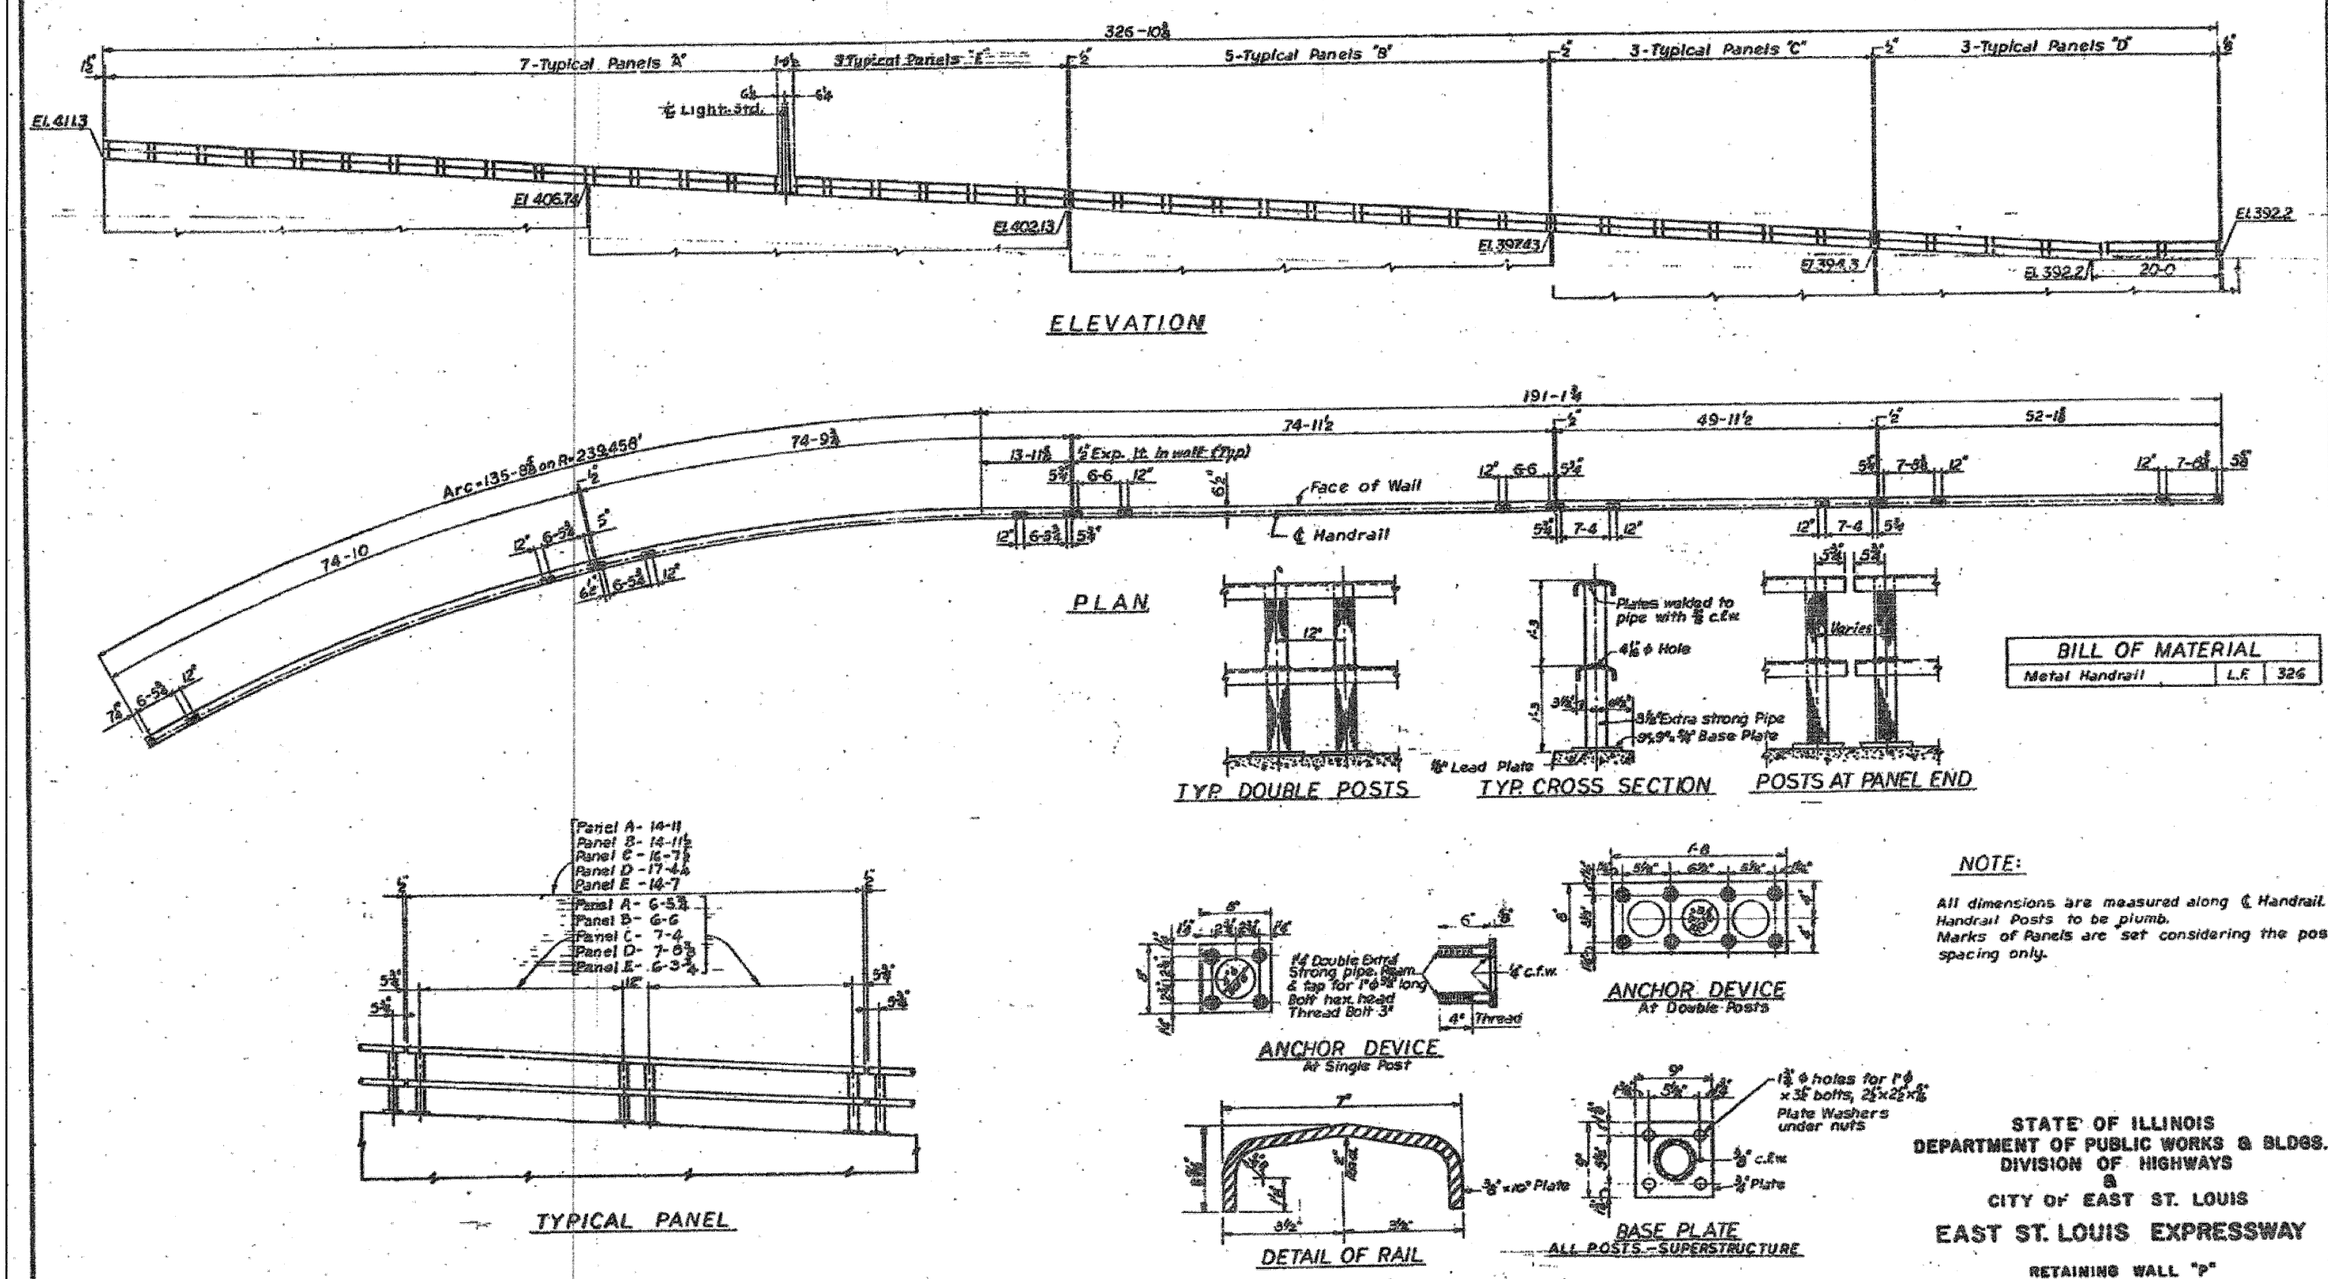

BILL OF MATERIAL		
Metal Handrail	L.F.	326

NOTE:

All dimensions are measured along ℄ Handrail.
Handrail Posts to be plumb.
Marks of Panels are set considering the post spacing only.

STATE OF ILLINOIS
DEPARTMENT OF PUBLIC WORKS & BLDGS.
DIVISION OF HIGHWAYS
&
CITY OF EAST ST. LOUIS

EAST ST. LOUIS EXPRESSWAY

RETAINING WALL "P"
RAILING

H. W. LOCHNER, INC.
ENGINEERS
DATE: JULY 1958 CHICAGO, ILLINOIS SHEET NO. 5

Designed by: A.T.
Drawn by: R.S.
Checked by: A.T.

FILE NAME = DBTRI-76C52-SHT-Wall-P_04.dgn	USER NAME = searsb	DESIGNED -	REVISED -	STATE OF ILLINOIS DEPARTMENT OF TRANSPORTATION	EXISTING BRIDGE PLAN - WALL-P 04	F.A.I RTE.	SECTION	COUNTY	TOTAL SHEETS	SHEET NO.
		DRAWN - GF	REVISED -			•	82-1-R(A), 82-1-R(B)	ST. CLAIR	629	477
	PLOT SCALE = 2.0000 ' / in.	CHECKED - DD	REVISED -			• 64/998/70		CONTRACT NO. 76C52		
	PLOT DATE = 1/23/2012	DATE - 07/21/10	REVISED -		SCALE: NONE / SHEET NO. 5 OF 5 SHEETS / STA. / TO STA.	FED. ROAD DIST. NO.	ILLINOIS	FED. AID PROJECT		