FOR INFORMATION ONLY

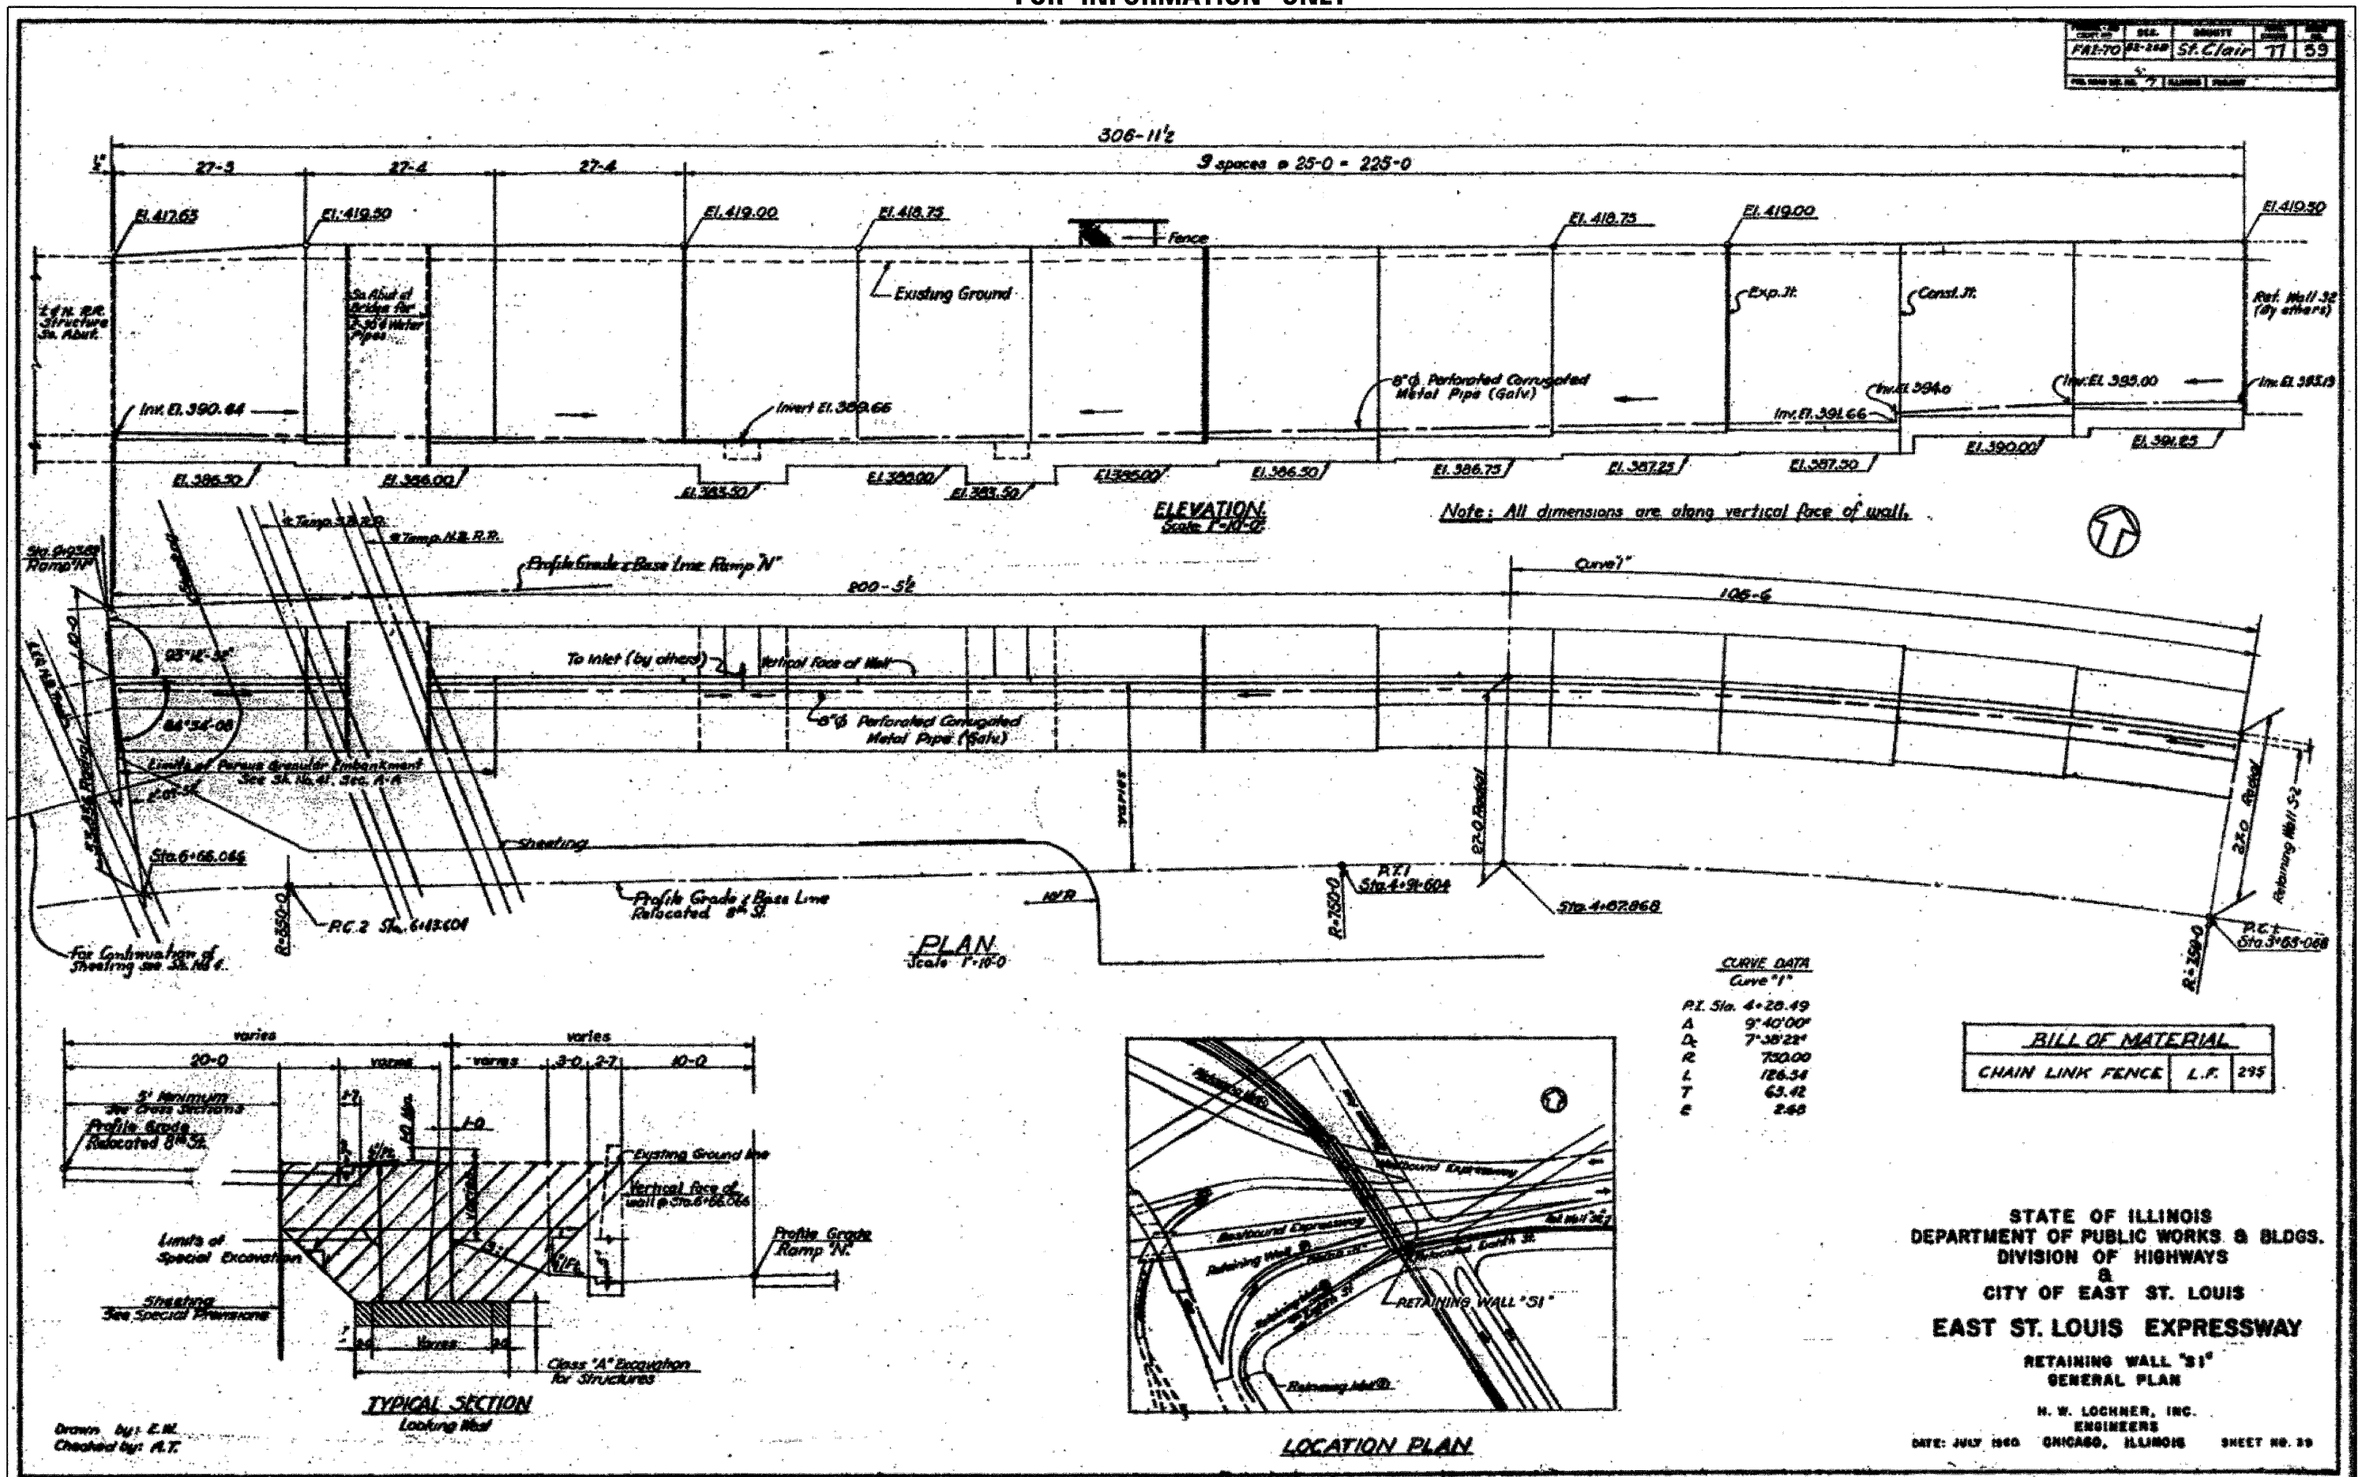

FILE NAME = DBTRI-76C52-SHT-Wall-S1.dgn	USER NAME = searsb	DESIGNED -	REVISED -	STATE OF ILLINOIS DEPARTMENT OF TRANSPORTATION	EXISTING BRIDGE PLAN - WALL-S1	F.A.I RTE.	SECTION	COUNTY	TOTAL SHEETS / SHEET NO.
		DRAWN - GF	REVISED -			•	82-1-R(A), 82-1-R(B)	ST. CLAIR	629 / 481
	PLOT SCALE = 2.0000 ' / in.	CHECKED - DD	REVISED -			• 64/998/70		CONTRACT NO. 76C52	
	PLOT DATE = 1/23/2012	DATE - 07/21/10	REVISED -		SCALE: NONE / SHEET NO. 1 OF 4 SHEETS / STA. / TO STA.	FED. ROAD DIST. NO.	ILLINOIS	FED. AID PROJECT	