FOR INFORMATION ONLY

FAI-70	82-1-R(A)	St. Clair	77	60

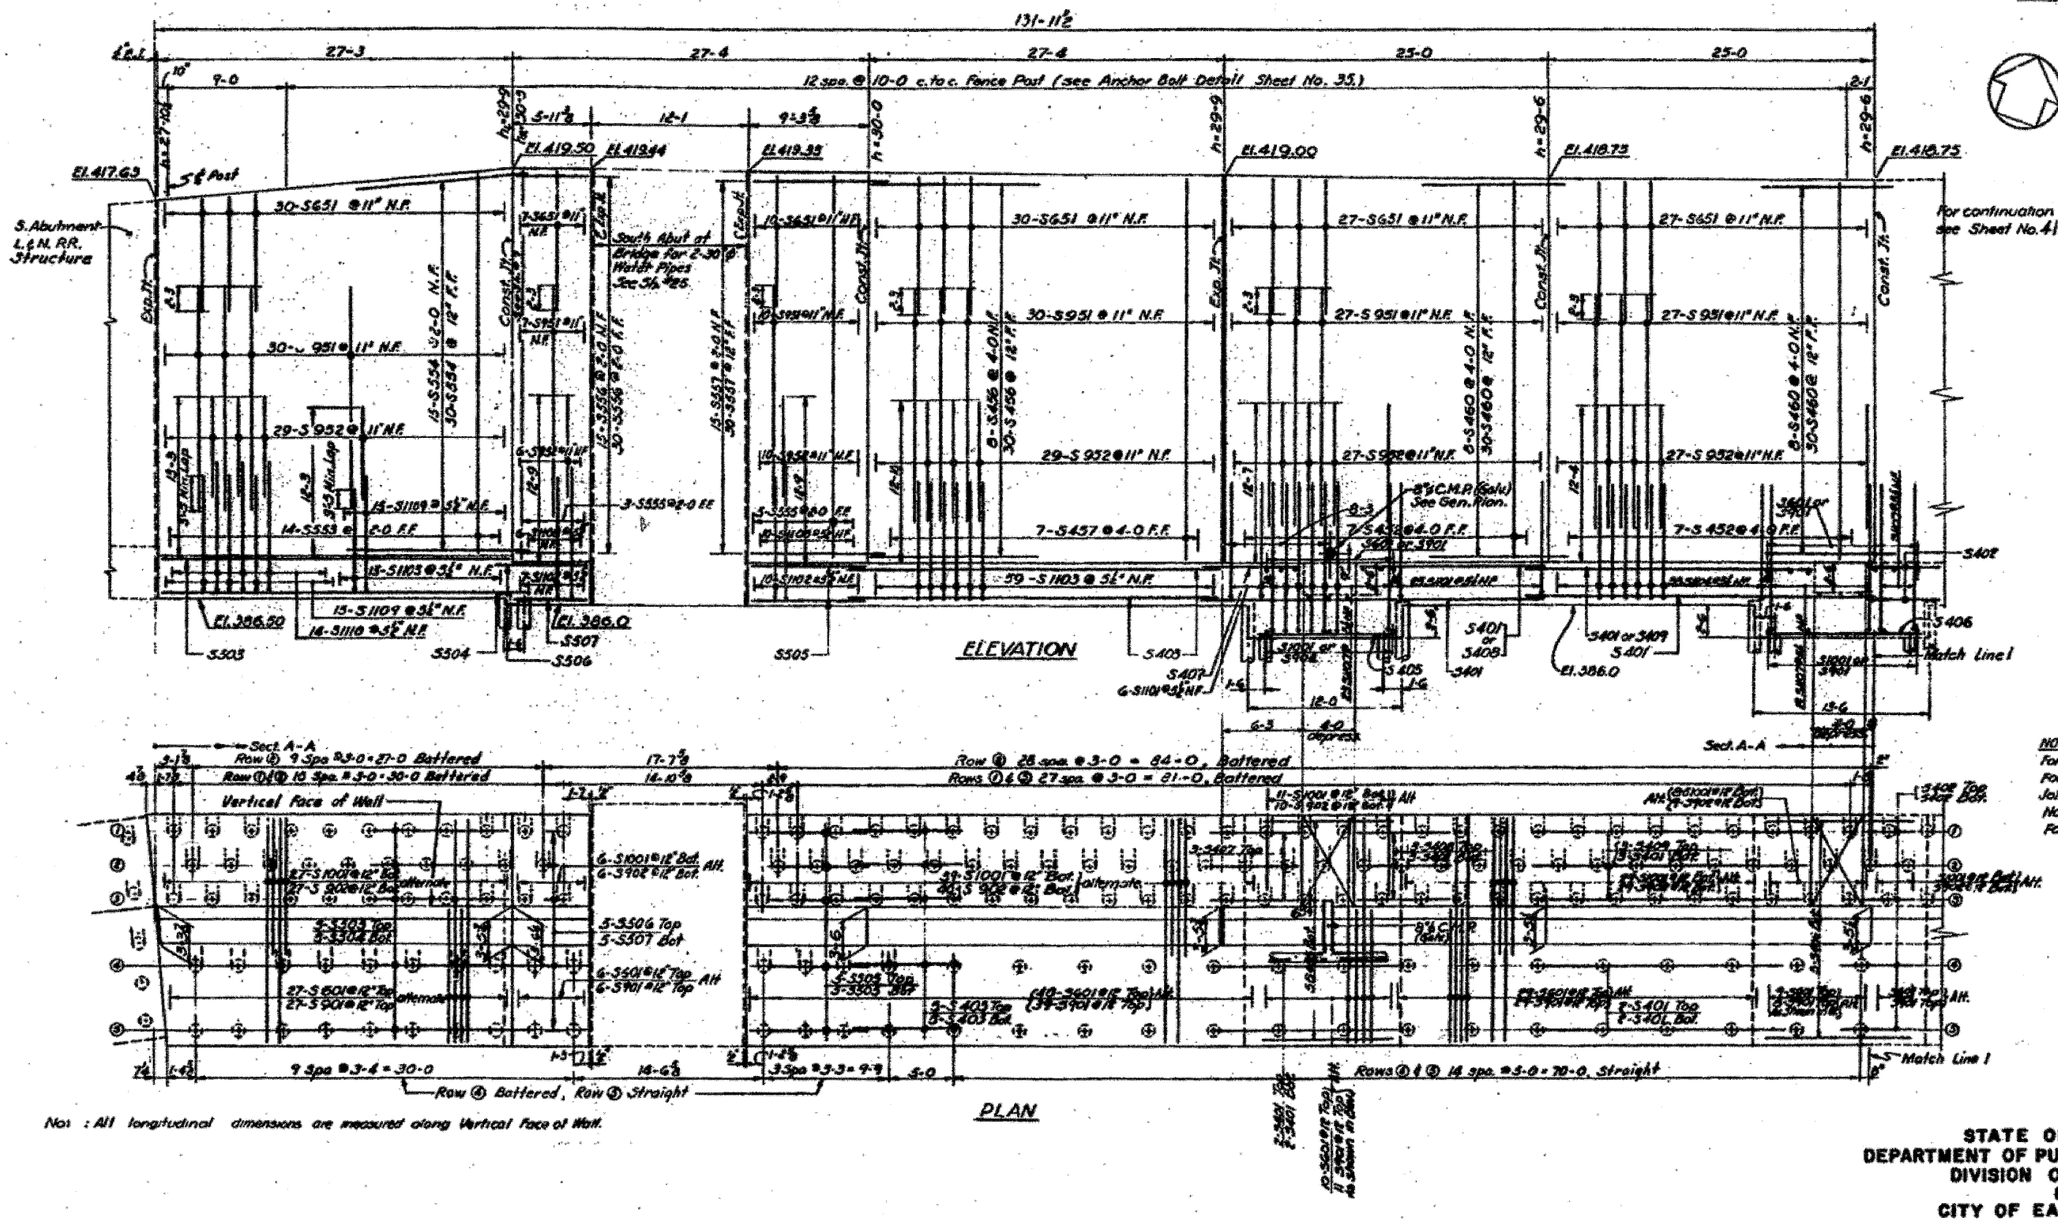

NOTES:
For General Notes see Sheet No. 1.
For Construction Joint, Expansion Joint & Drainage Details see Sheet No. 35, except as shown.
For Section A-A see Sheet No. 41.

Note: All longitudinal dimensions are measured along Vertical Face of Wall.

Designed by: F.Z.
Drawn by: E.L.C.
Checked by: S.M.

STATE OF ILLINOIS
DEPARTMENT OF PUBLIC WORKS & BLDGS.
DIVISION OF HIGHWAYS
&
CITY OF EAST ST. LOUIS

EAST ST. LOUIS EXPRESSWAY

RETAINING WALL "S1" DETAILS

H. W. LOCHNER, INC.
ENGINEERS
DATE: JULY 1960 CHICAGO, ILLINOIS SHEET NO. 40

FILE NAME = DBTRI-76C52-SHT-Wall-S1.01.dgn	USER NAME = searsb	DESIGNED -	REVISED -
		DRAWN - GF	REVISED -
	PLOT SCALE = 2.0000 ' / in.	CHECKED - DD	REVISED -
	PLOT DATE = 1/23/2012	DATE - 07/21/10	REVISED -

STATE OF ILLINOIS
DEPARTMENT OF TRANSPORTATION

EXISTING BRIDGE PLAN – WALL-S1 01

SCALE: NONE | SHEET NO. 2 OF 4 SHEETS | STA. | TO STA.

F.A.I RTE.	SECTION	COUNTY	TOTAL SHEETS	SHEET NO.
•	82-1-R(A), 82-1-R(B)	ST. CLAIR	629	482
• 64/998/70		CONTRACT NO. 76C52		
FED. ROAD DIST. NO.	ILLINOIS	FED. AID PROJECT		