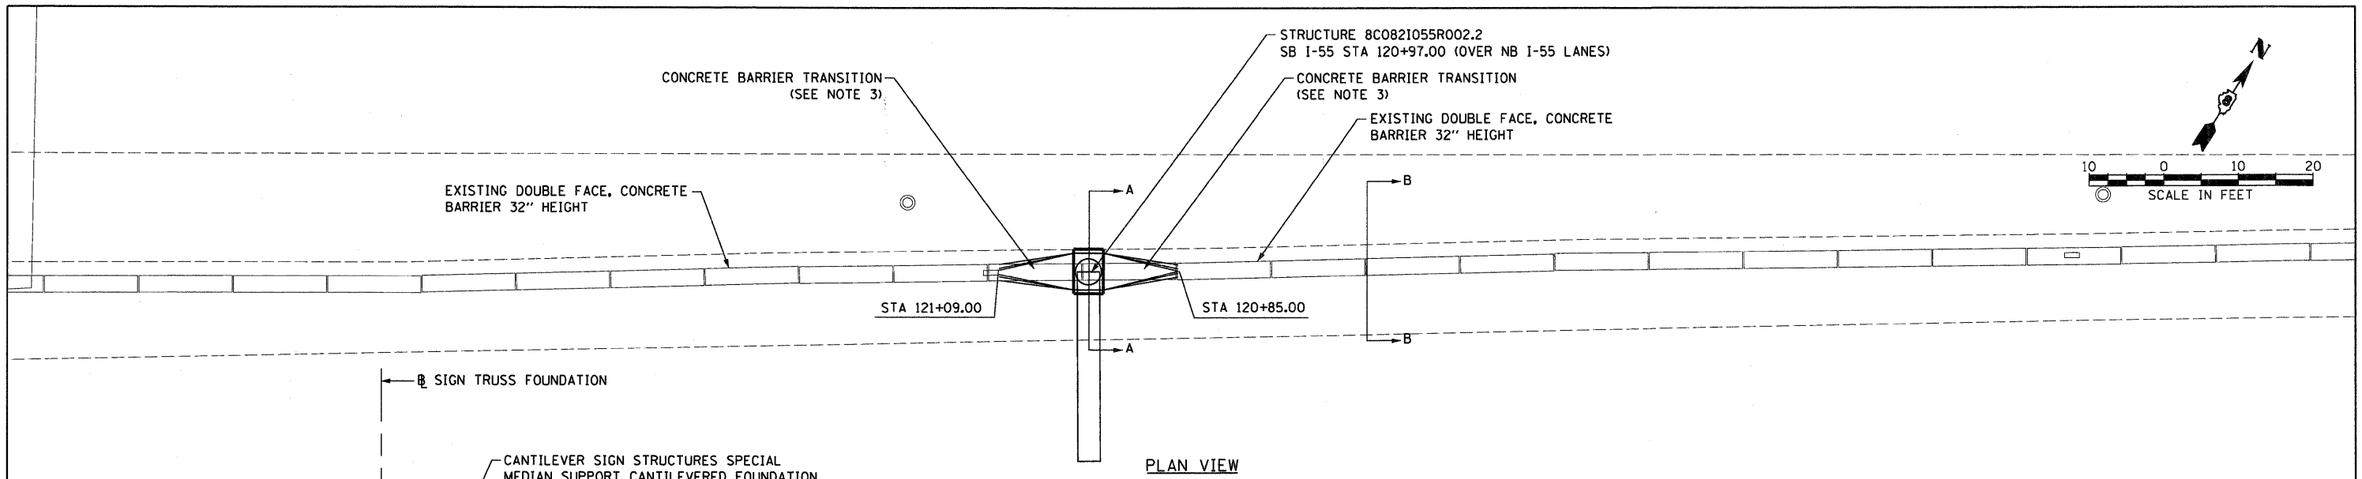

PLAN VIEW

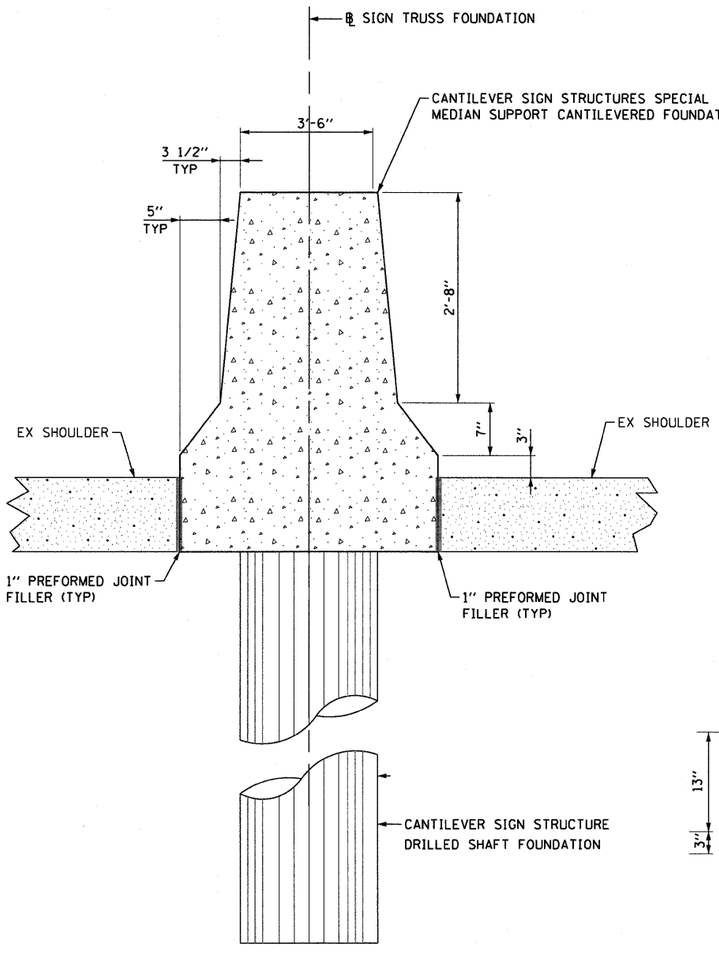

SECTION A-A
SCALE: NONE

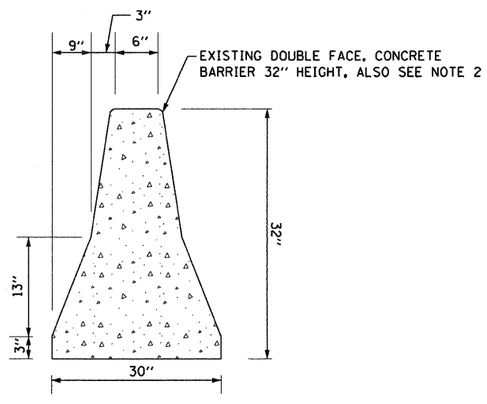

SECTION B-B
SCALE: NONE

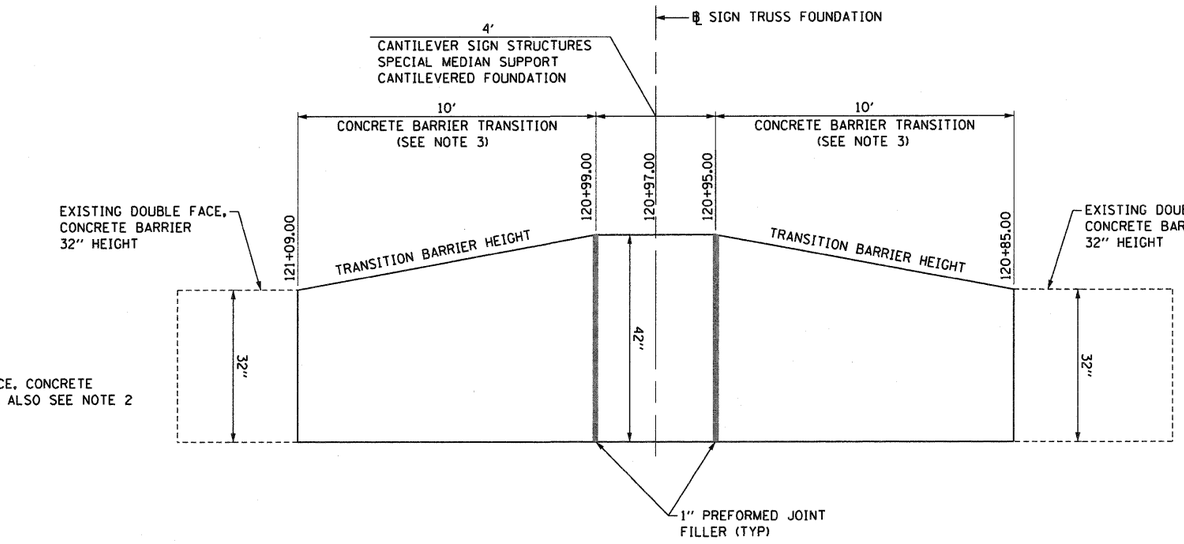

ELEVATION VIEW

NOTES:

1. ALL STATIONING BASED OFF OF SB I-55 ℄.
2. CONTRACTOR SHALL FIELD VERIFY EXISTING CONCRETE BARRIER DIMENSIONS PRIOR TO CONSTRUCTING BARRIER TRANSITION.
3. SEE CANTILEVER SIGN STRUCTURES SPECIAL MEDIAN SUPPORT CANTILEVERED FOUNDATION FOR ADDITIONAL DETAILS.
4. PAID FOR AS CONCRETE BARRIER TRANSITION.

CONCRETE BARRIER TRANSITION AT PR CANTILEVER SIGN MEDIAN SUPPORT AND EX DOUBLE FACE CONCRETE BARRIER, 32" HEIGHT

FILE NAME = DBTri-76C52-sht-details_15.dgn	USER NAME = searsb	DESIGNED CRH	REVISED -
		DRAWN CRH	REVISED -
	PLOT SCALE = 20.0000 ' / in.	CHECKED DBM	REVISED -
	PLOT DATE = 1/24/2012	DATE 1-20-12	REVISED -

STATE OF ILLINOIS
DEPARTMENT OF TRANSPORTATION

ROADWAY DETAILS

SCALE: 1" = 10' | SHEET NO. 15 OF 26 SHEETS | STA. | TO STA.

F.A.I RTE.	SECTION	COUNTY	TOTAL SHEETS	SHEET NO.
•	82-1-R(A), 82-1-R(B)	ST. CLAIR	629	512
• 64/998/70		CONTRACT NO. 76C52		
FED. ROAD DIST. NO.	ILLINOIS	FED. AID PROJECT		