Notes:
1. For Sections A-A and B-B, see sheet 20 of 53.
2. a9(E) and a8(E) bar spacings measured along ℄ Roadway.
3. Tilt #9 b7(E) bars as required to maintain clearance.

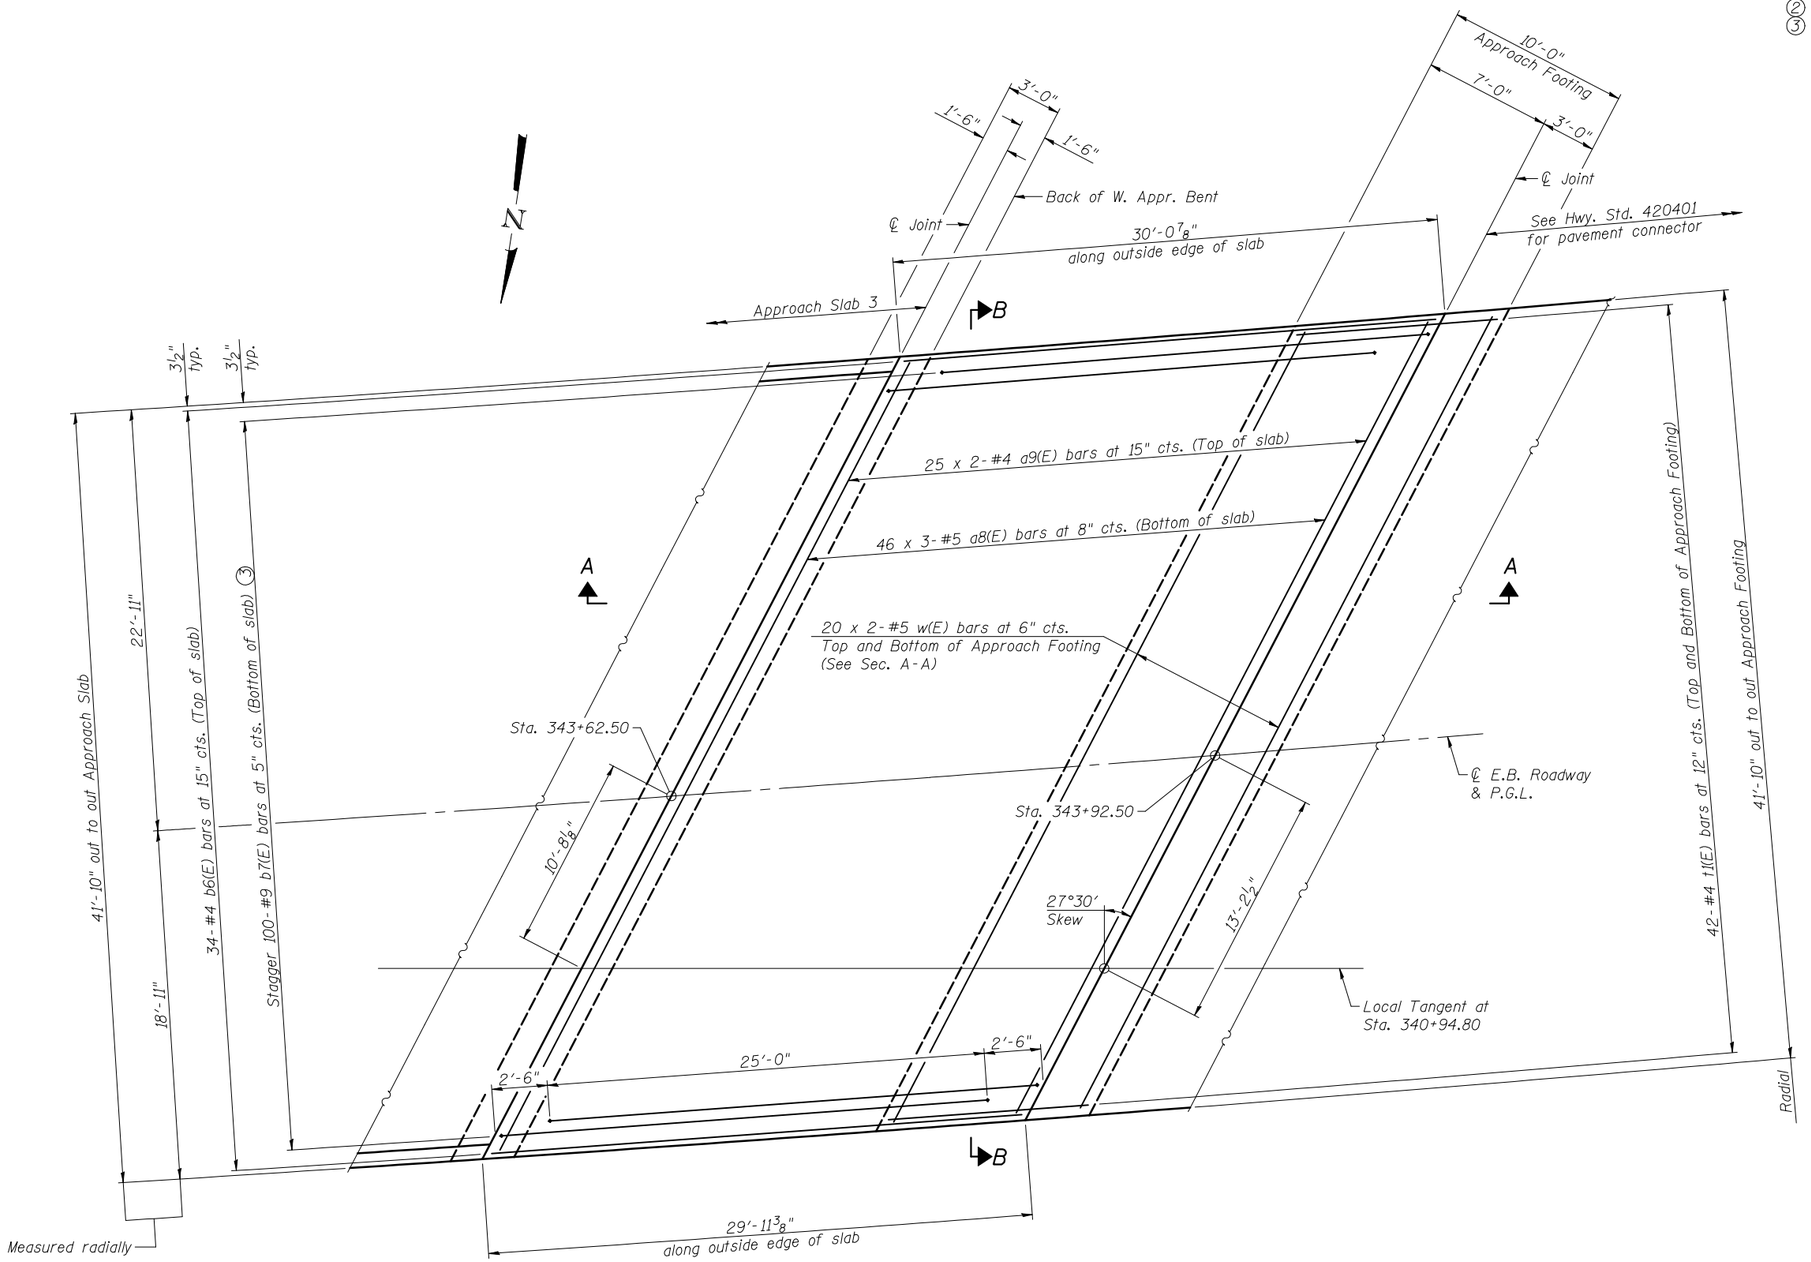

PLAN

MIN. BAR LAP

#4 bar = 2'-4"
#5 bar = 2'-11"

BATES ASSOCIATES Engineering + Architecture	ILLINOIS: Eastport Business Center 1, 100 Lanter Court, Suite 1, Collinsville, IL 62234, tel 618.345.2200, fax 618.345.7235	MISSOURI: Laclede Gas Building, 720 Olive, Suite 1650, St. Louis, MO 63101, tel 314.866.8991, fax 314.866.9005	www.batesassociates.com	USER NAME =	DESIGNED - MAG	REVISED -	STATE OF ILLINOIS DEPARTMENT OF TRANSPORTATION	BRIDGE APPROACH SLAB 4 DETAILS STRUCTURE NO. 039-0075 (E.B.)
					CHECKED - JAD	REVISED -		
				PLOT SCALE =	DRAWN - MAG	REVISED -		
				PLOT DATE =	CHECKED - JAD	REVISED -		

SHEET NO. 19 OF 53 SHEETS

F.A.P. RTE.	SECTION	COUNTY	TOTAL SHEETS	SHEET NO.
331	(12-1)B-1	JACKSON	200	78
		CONTRACT NO. 78056		
	ILLINOIS FED. AID PROJECT			