Notes:
1. For Sections A-A and B-B, see sheet 23 of 53.
2. a7(E), a8(E) and a9(E) bar spacings measured along ℄ Roadway.
3. Tilt #9 b7(E) bars as required to maintain clearance.
4. Flexible foam expansion joint filler according to Article 1051.09 of the Std. Specifications; full depth of slab, full length of parapet. Typical each parapet. Cost included with Concrete Superstructure.

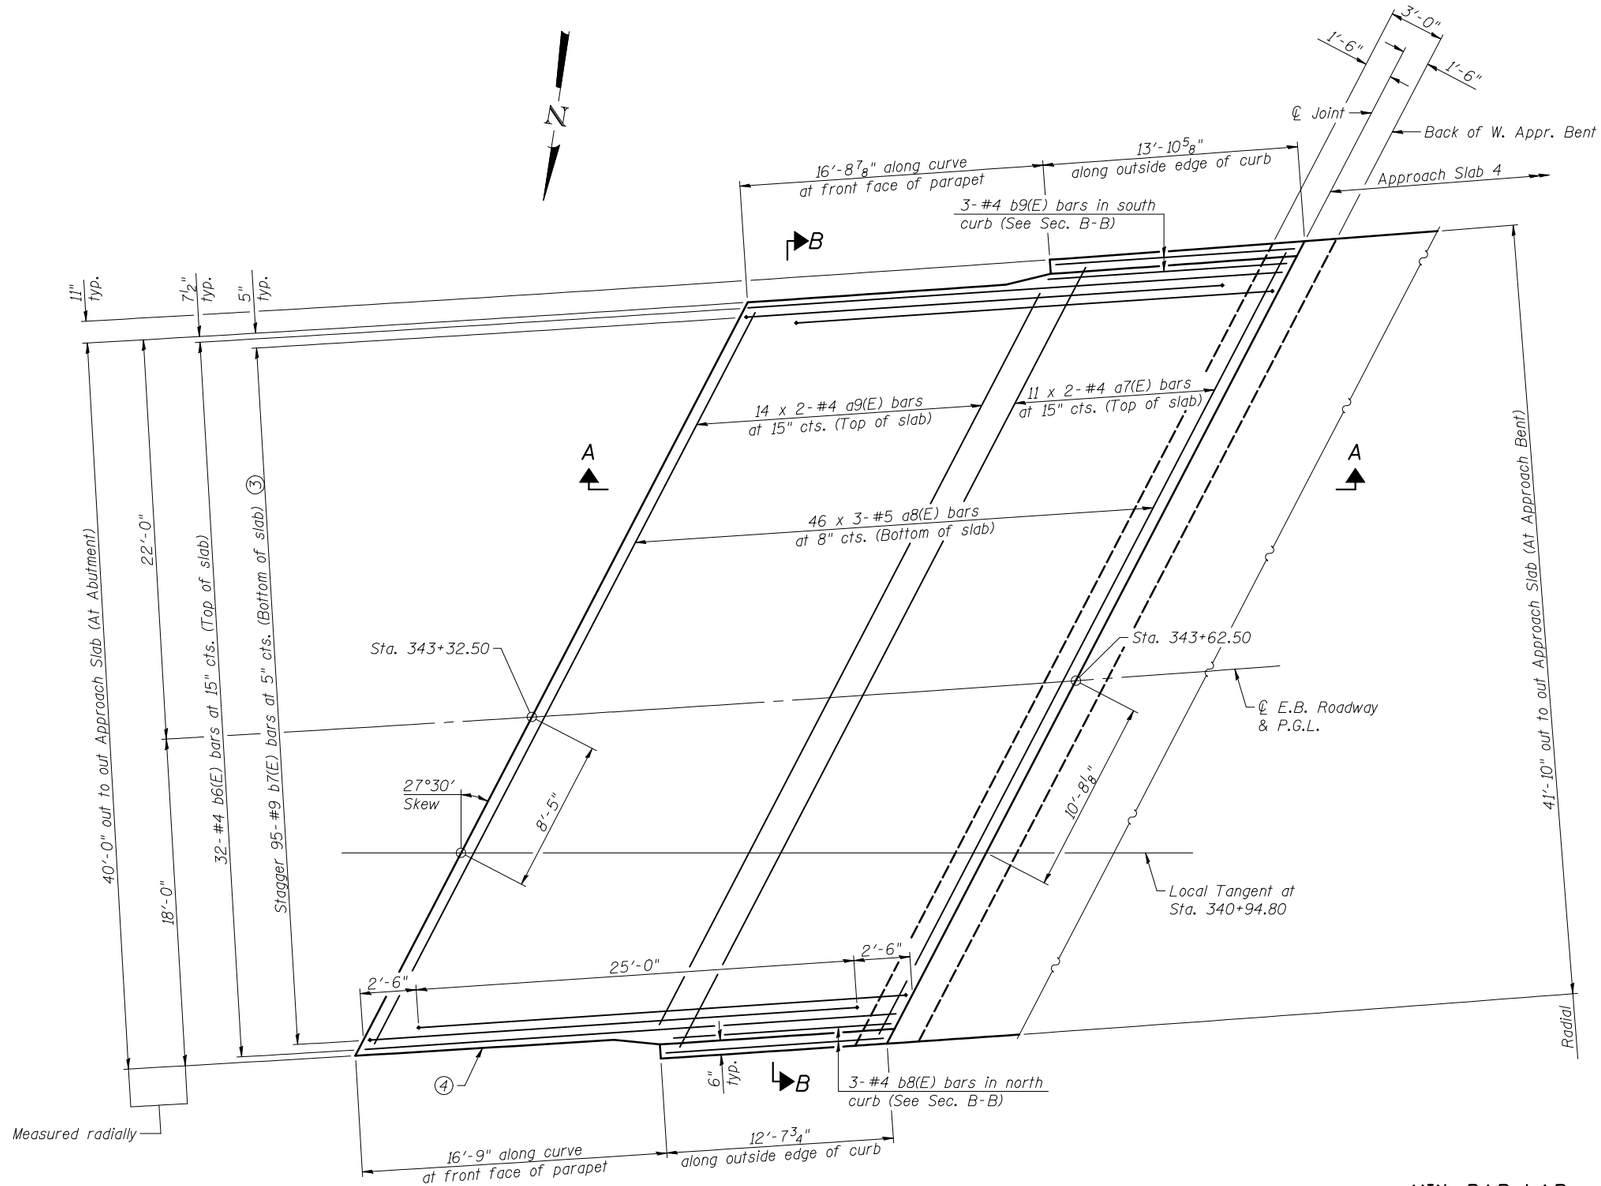

PLAN

MIN. BAR LAP

#4 bar = 2'-4"
#5 bar = 2'-11"

SMITH ASSOCIATES
Engineering + Architecture
ILLINOIS
Eastport Business Center 1
100 Lantier Court, Suite 1
Collinsville, IL 62234
tel 618.345.2220
fax 618.345.7233
MISSOURI
Laclede Gas Building
720 Olive, Suite 1600
St. Louis, MO 63101
tel 314.588.9301
fax 314.588.9805
www.smithassociates.com

USER NAME =	DESIGNED - MAG	REVISED -
	CHECKED - JAD	REVISED -
PLOT SCALE =	DRAWN - MAG	REVISED -
PLOT DATE =	CHECKED - JAD	REVISED -

STATE OF ILLINOIS
DEPARTMENT OF TRANSPORTATION

BRIDGE APPROACH SLAB 3 DETAILS
STRUCTURE NO. 039-0075 (E.B.)

SHEET NO. 22 OF 53 SHEETS

F.A.P. RTE.	SECTION	COUNTY	TOTAL SHEETS	SHEET NO.
331	(12-1)B-1	JACKSON	200	81
		CONTRACT NO. 78056		
	ILLINOIS FED. AID PROJECT			