FINAL SURVEY	
NOTE BOOK	
NO.	

	BY	DATE
SURVEYED		
PLOTTED		
TEMPLATE		
AREAS		
AREAS CHECKED		

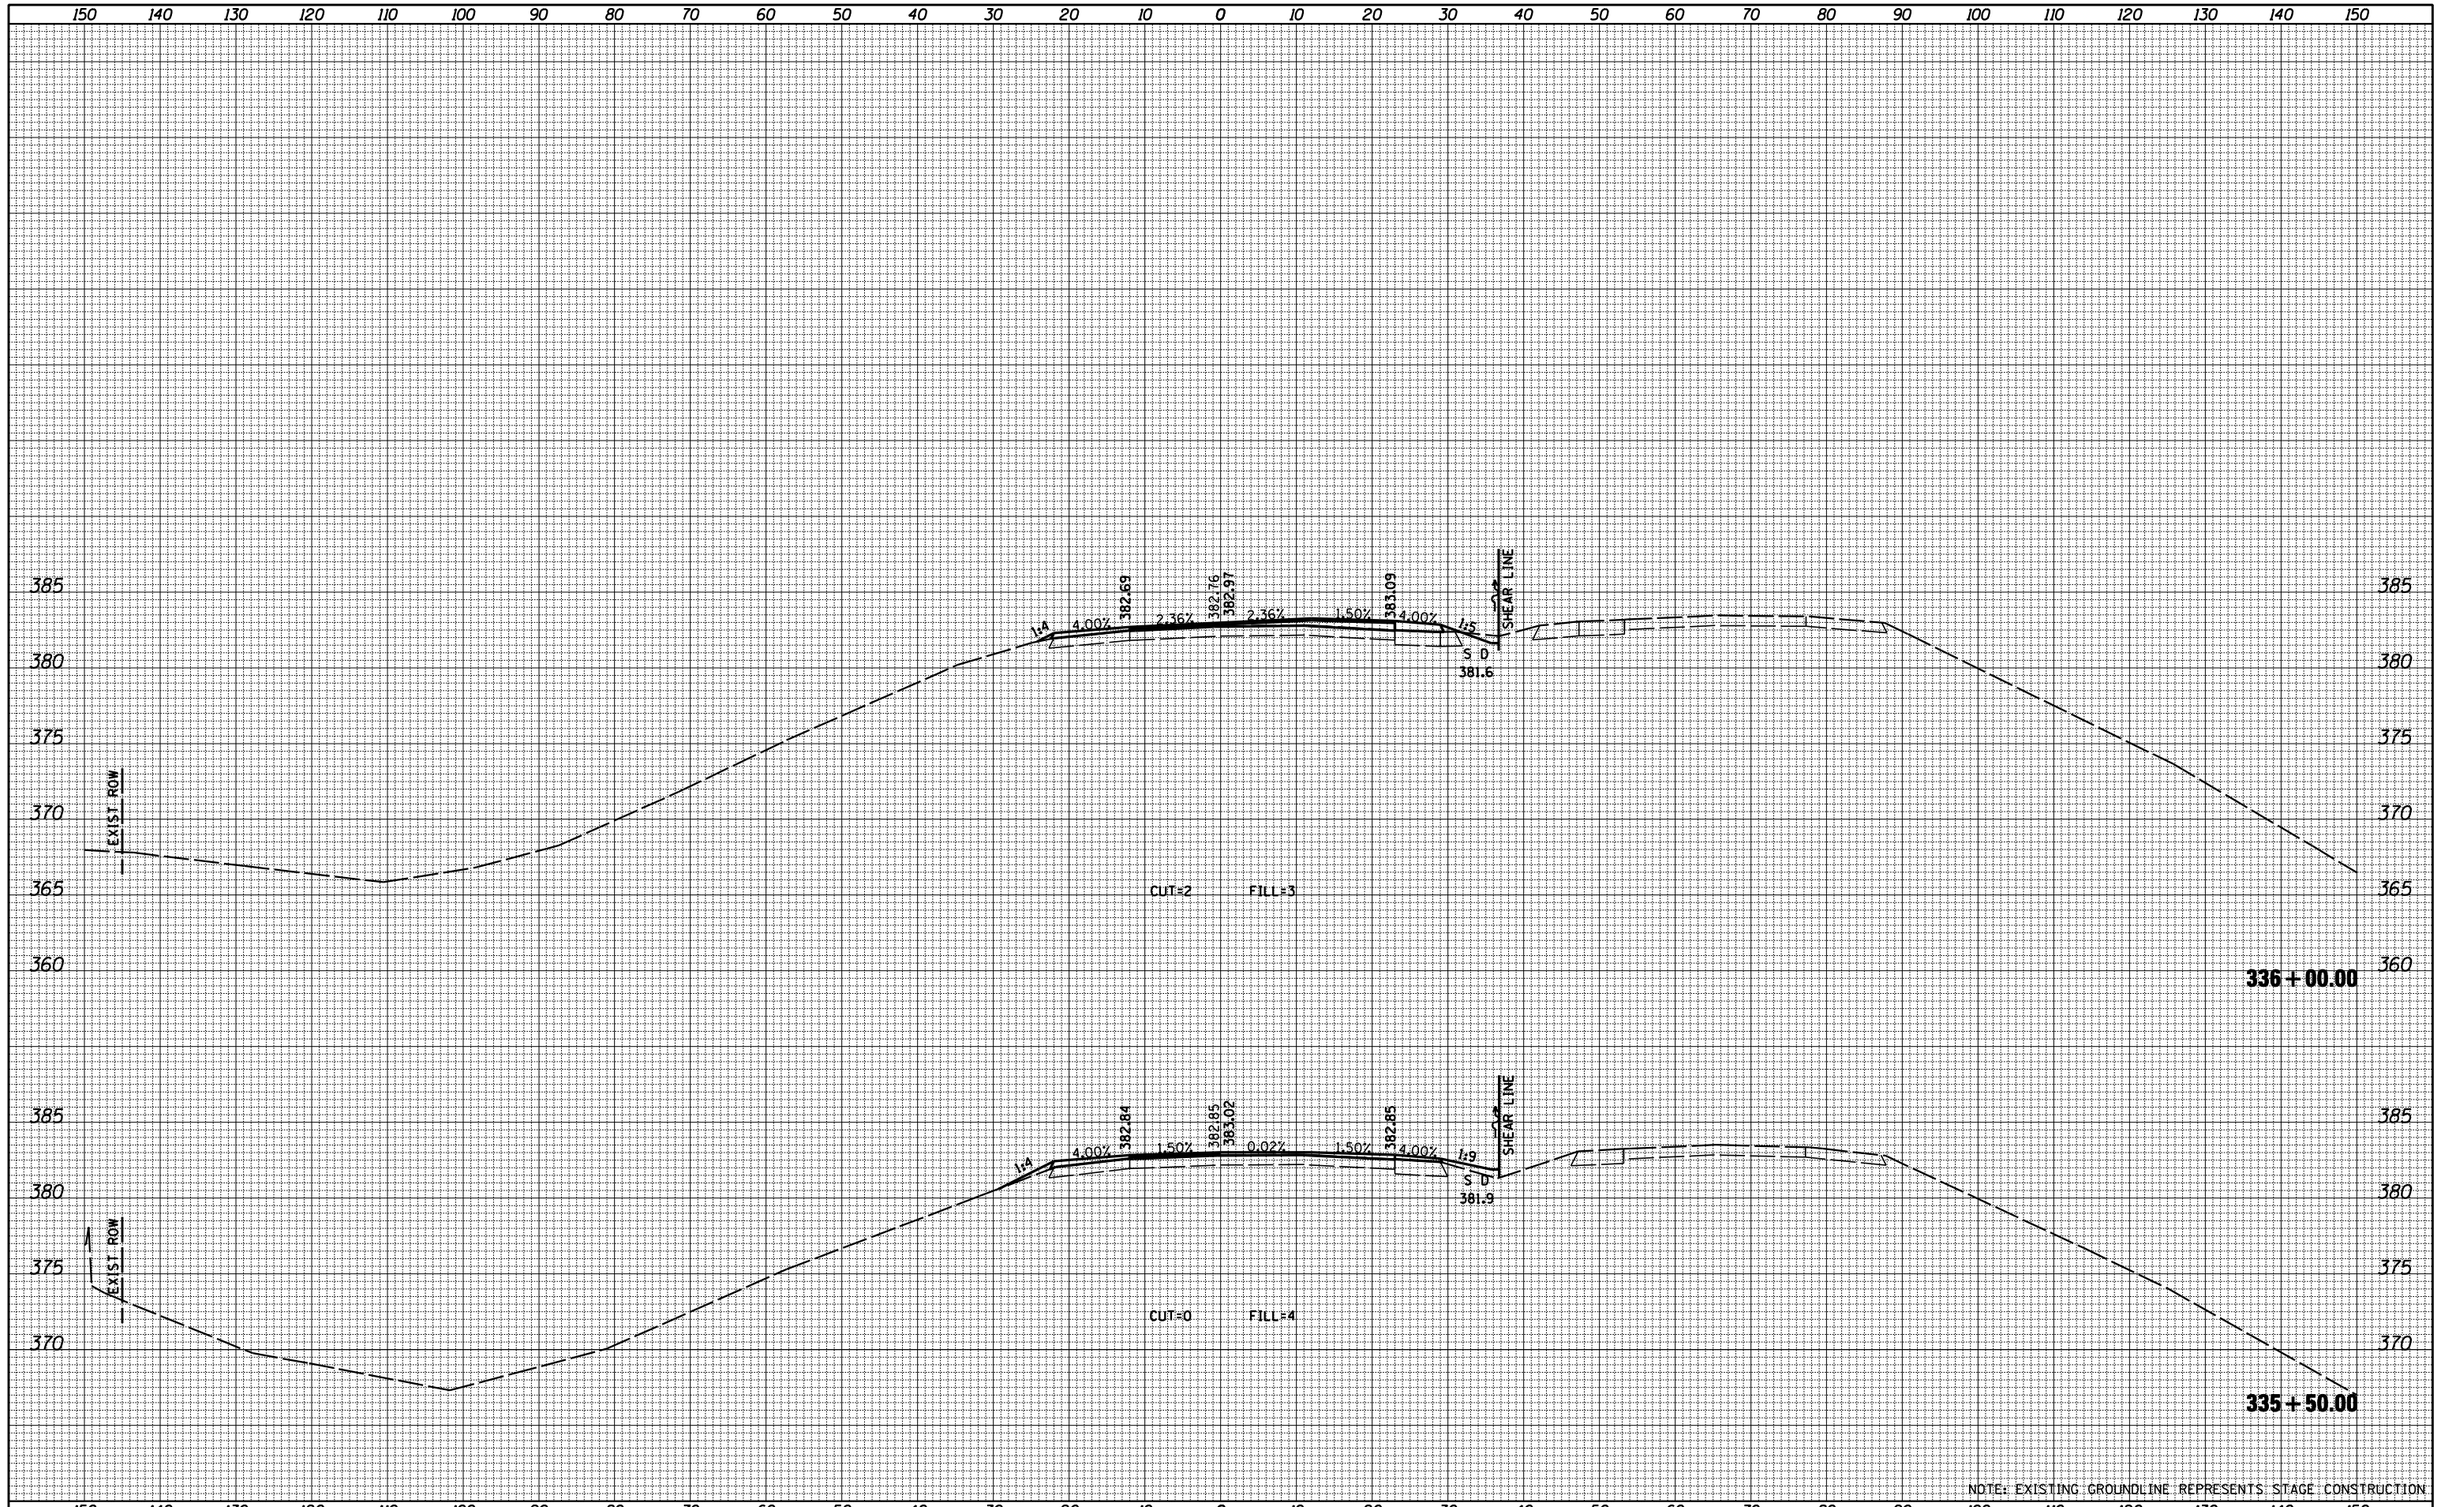

ORIGINAL SURVEY	
NOTE BOOK	
NO.	

	BY	DATE
SURVEYED		
PLOTTED		
TEMPLATE		
AREAS		
AREAS CHECKED		

FILE NAME = D978056-sht-xsshtEB.dgn	USER NAME = default	DESIGNED -	REVISED -
	PLOT TIME = 6:10:42 PM	DRAWN -	REVISED -
	PLOT SCALE = 20.0000 ' / IN.	CHECKED -	REVISED -
	PLOT DATE = 1/25/2012	DATE -	REVISED -

STATE OF ILLINOIS
DEPARTMENT OF TRANSPORTATION

EASTBOUND CROSS SECTION SHEETS
IL RTE 13 OVER BIG MUDDY RIVER

SCALE: | SHEET NO. 2 OF 8 SHEETS | STA. 335+50.00 TO STA. 336+00.00

F.A.P RTE.	SECTION	COUNTY	TOTAL SHEETS	SHEET NO.
331	(12-1)B-1	JACKSON	200	170
		CONTRACT NO. 78056		
	ILLINOIS	FED. AID PROJECT		