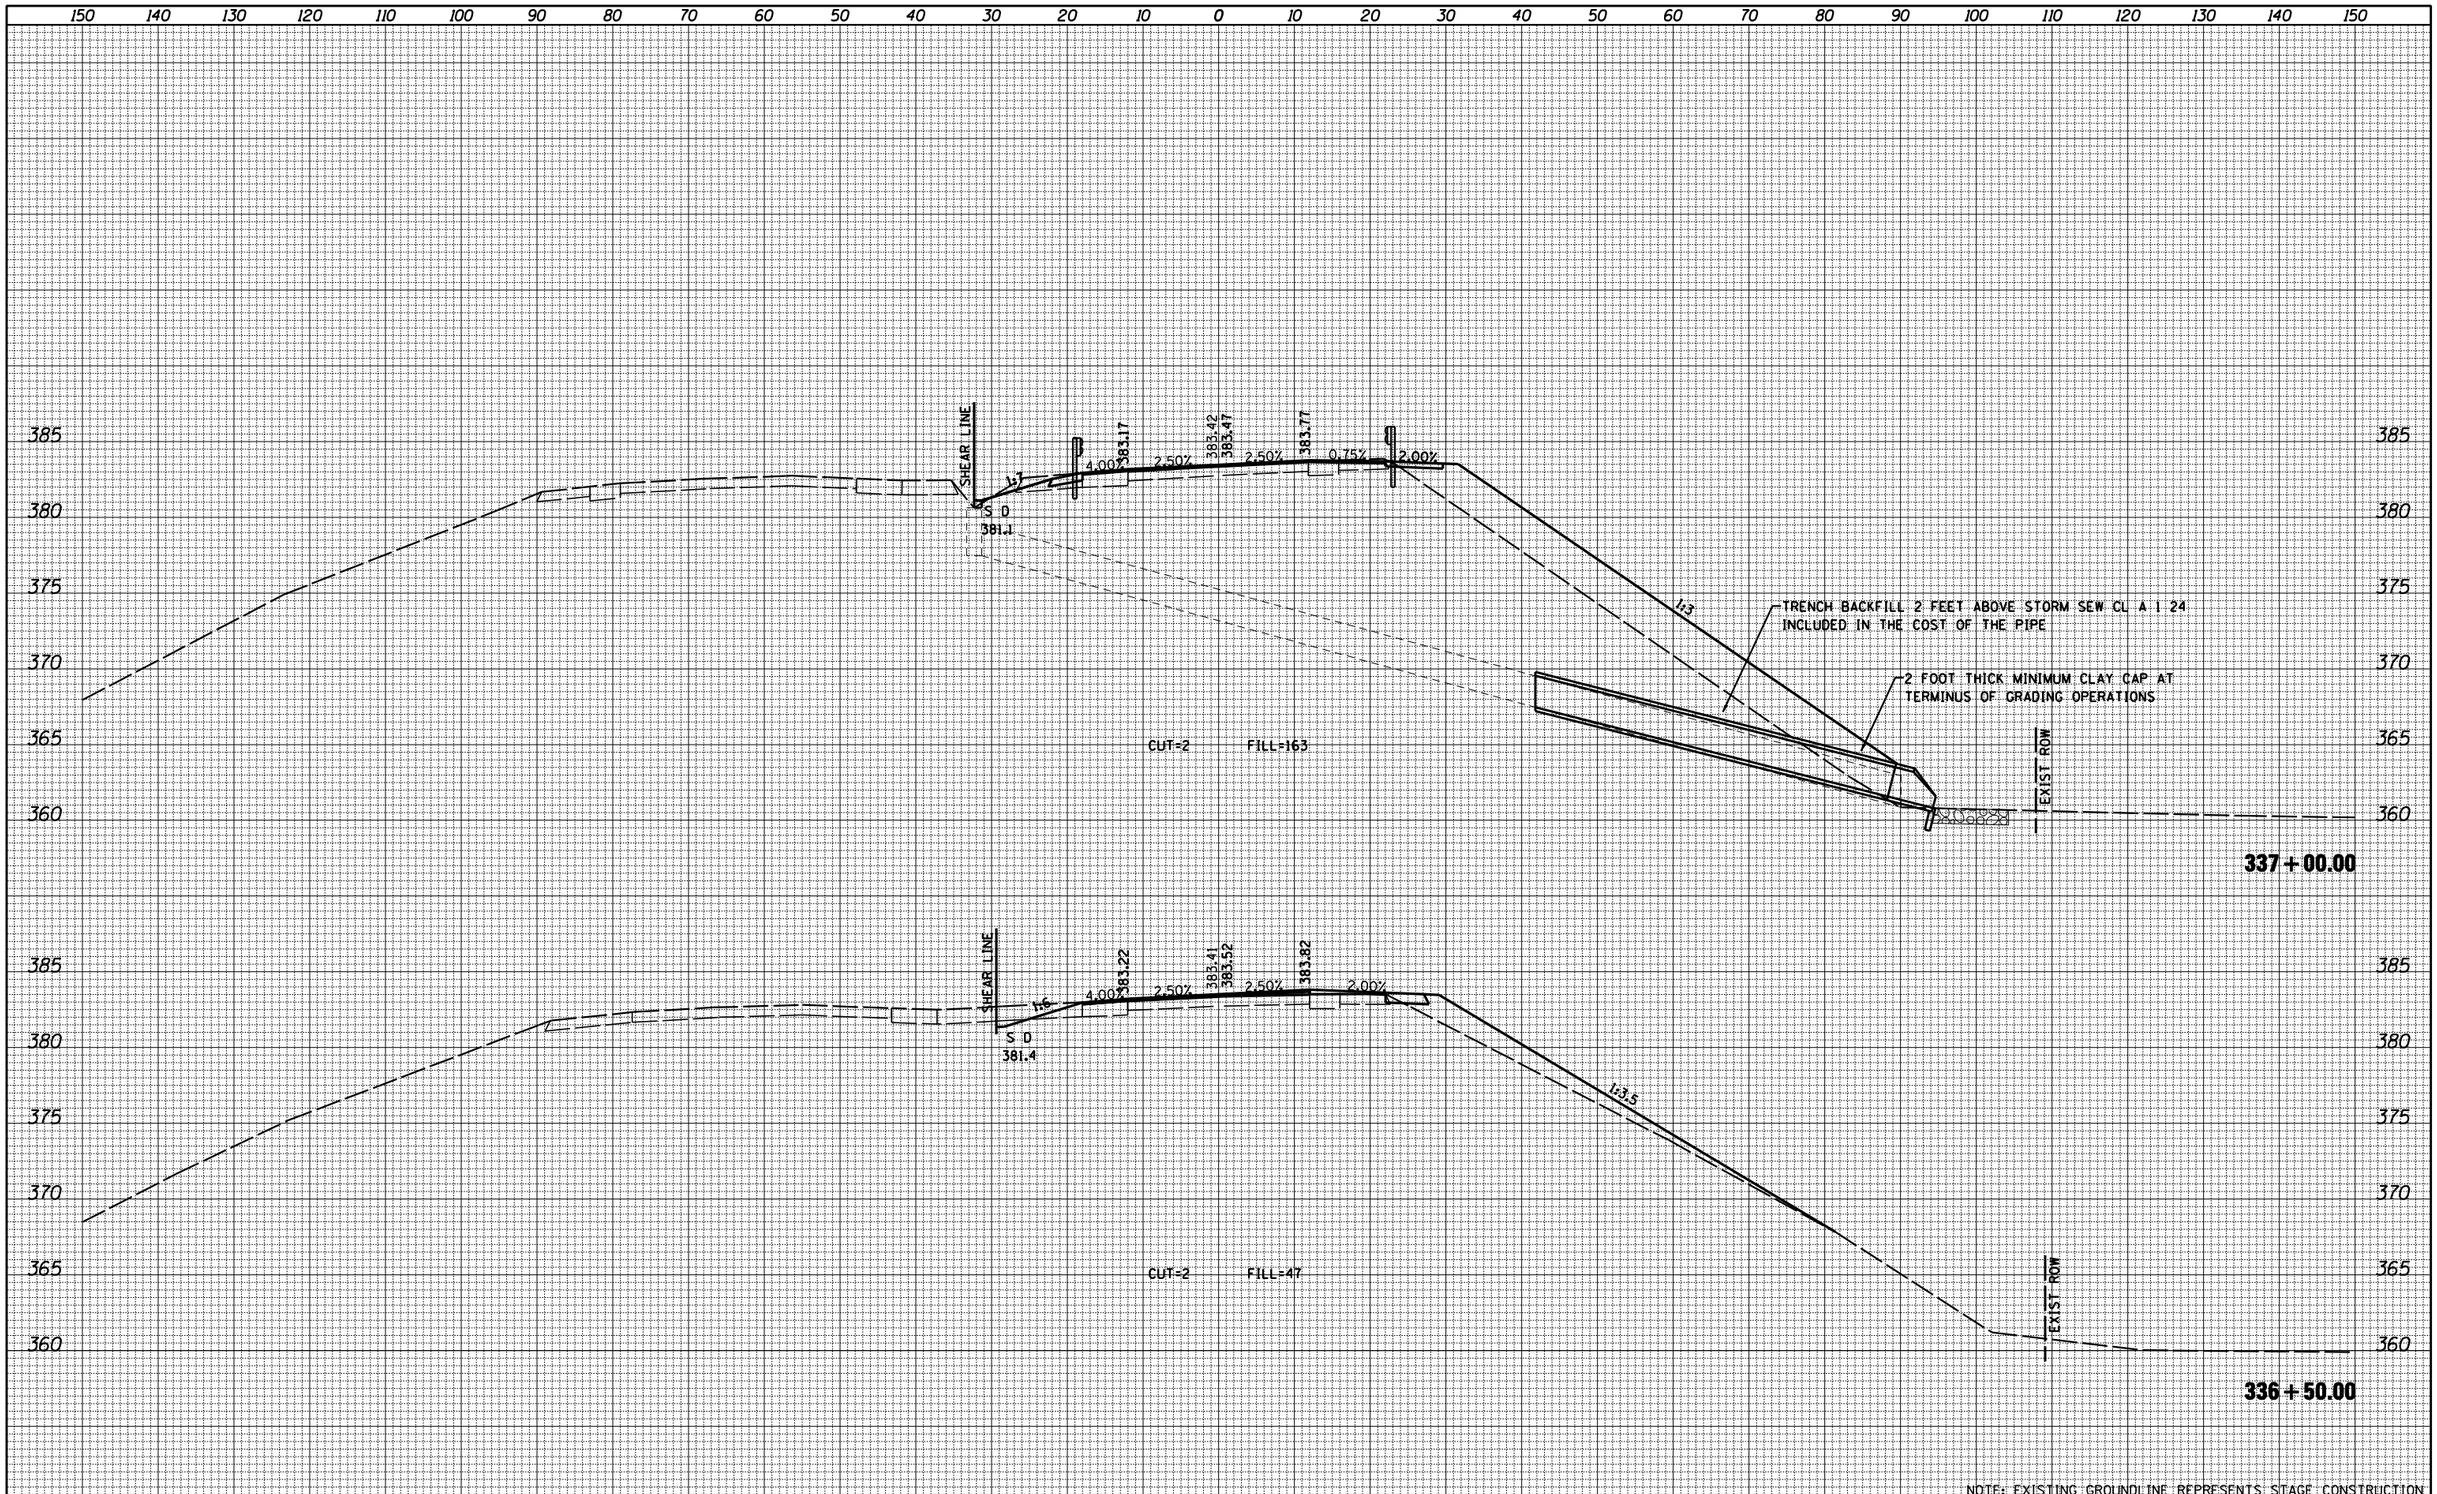

NOTE: EXISTING GROUNDLINE REPRESENTS STAGE CONSTRUCTION

FINAL SURVEY		BY	DATE
	SURVEYED		
	PLOTTED		
	TEMPLATE		
NOTE BOOK	AREAS		
	AREAS CHECKED		
NO.			

ORIGINAL SURVEY		BY	DATE
	SURVEYED		
	PLOTTED		
	TEMPLATE		
NOTE BOOK	AREAS		
	AREAS CHECKED		
NO.			

FILE NAME = D978056-sht-xsshtWB.dgn	USER NAME = default	DESIGNED -	REVISED -
	PLOT TIME = 6:11:22 PM	DRAWN -	REVISED -
	PLOT SCALE = 20.0000 ' / IN.	CHECKED -	REVISED -
	PLOT DATE = 1/25/2012	DATE -	REVISED -

STATE OF ILLINOIS
DEPARTMENT OF TRANSPORTATION

WESTBOUND CROSS SECTION SHEETS
IL RTE 13 OVER BIG MUDDY RIVER

SCALE: | SHEET NO. 3 OF 8 SHEETS | STA. 336+50.00 TO STA. 337+00.00

F.A.P RTE.	SECTION	COUNTY	TOTAL SHEETS	SHEET NO.
331	(12-1)B-1	JACKSON	200	179

CONTRACT NO. 78056

ILLINOIS FED. AID PROJECT