FINAL SURVEY	NOTE BOOK	NO.
SURVEYED	BY	
PLOTTED		
TEMPLATE		
AREAS		
AREAS CHECKED	DATE	

ORIGINAL SURVEY	NOTE BOOK	NO.
SURVEYED	BY	
PLOTTED		
TEMPLATE		
AREAS		
AREAS CHECKED	DATE	

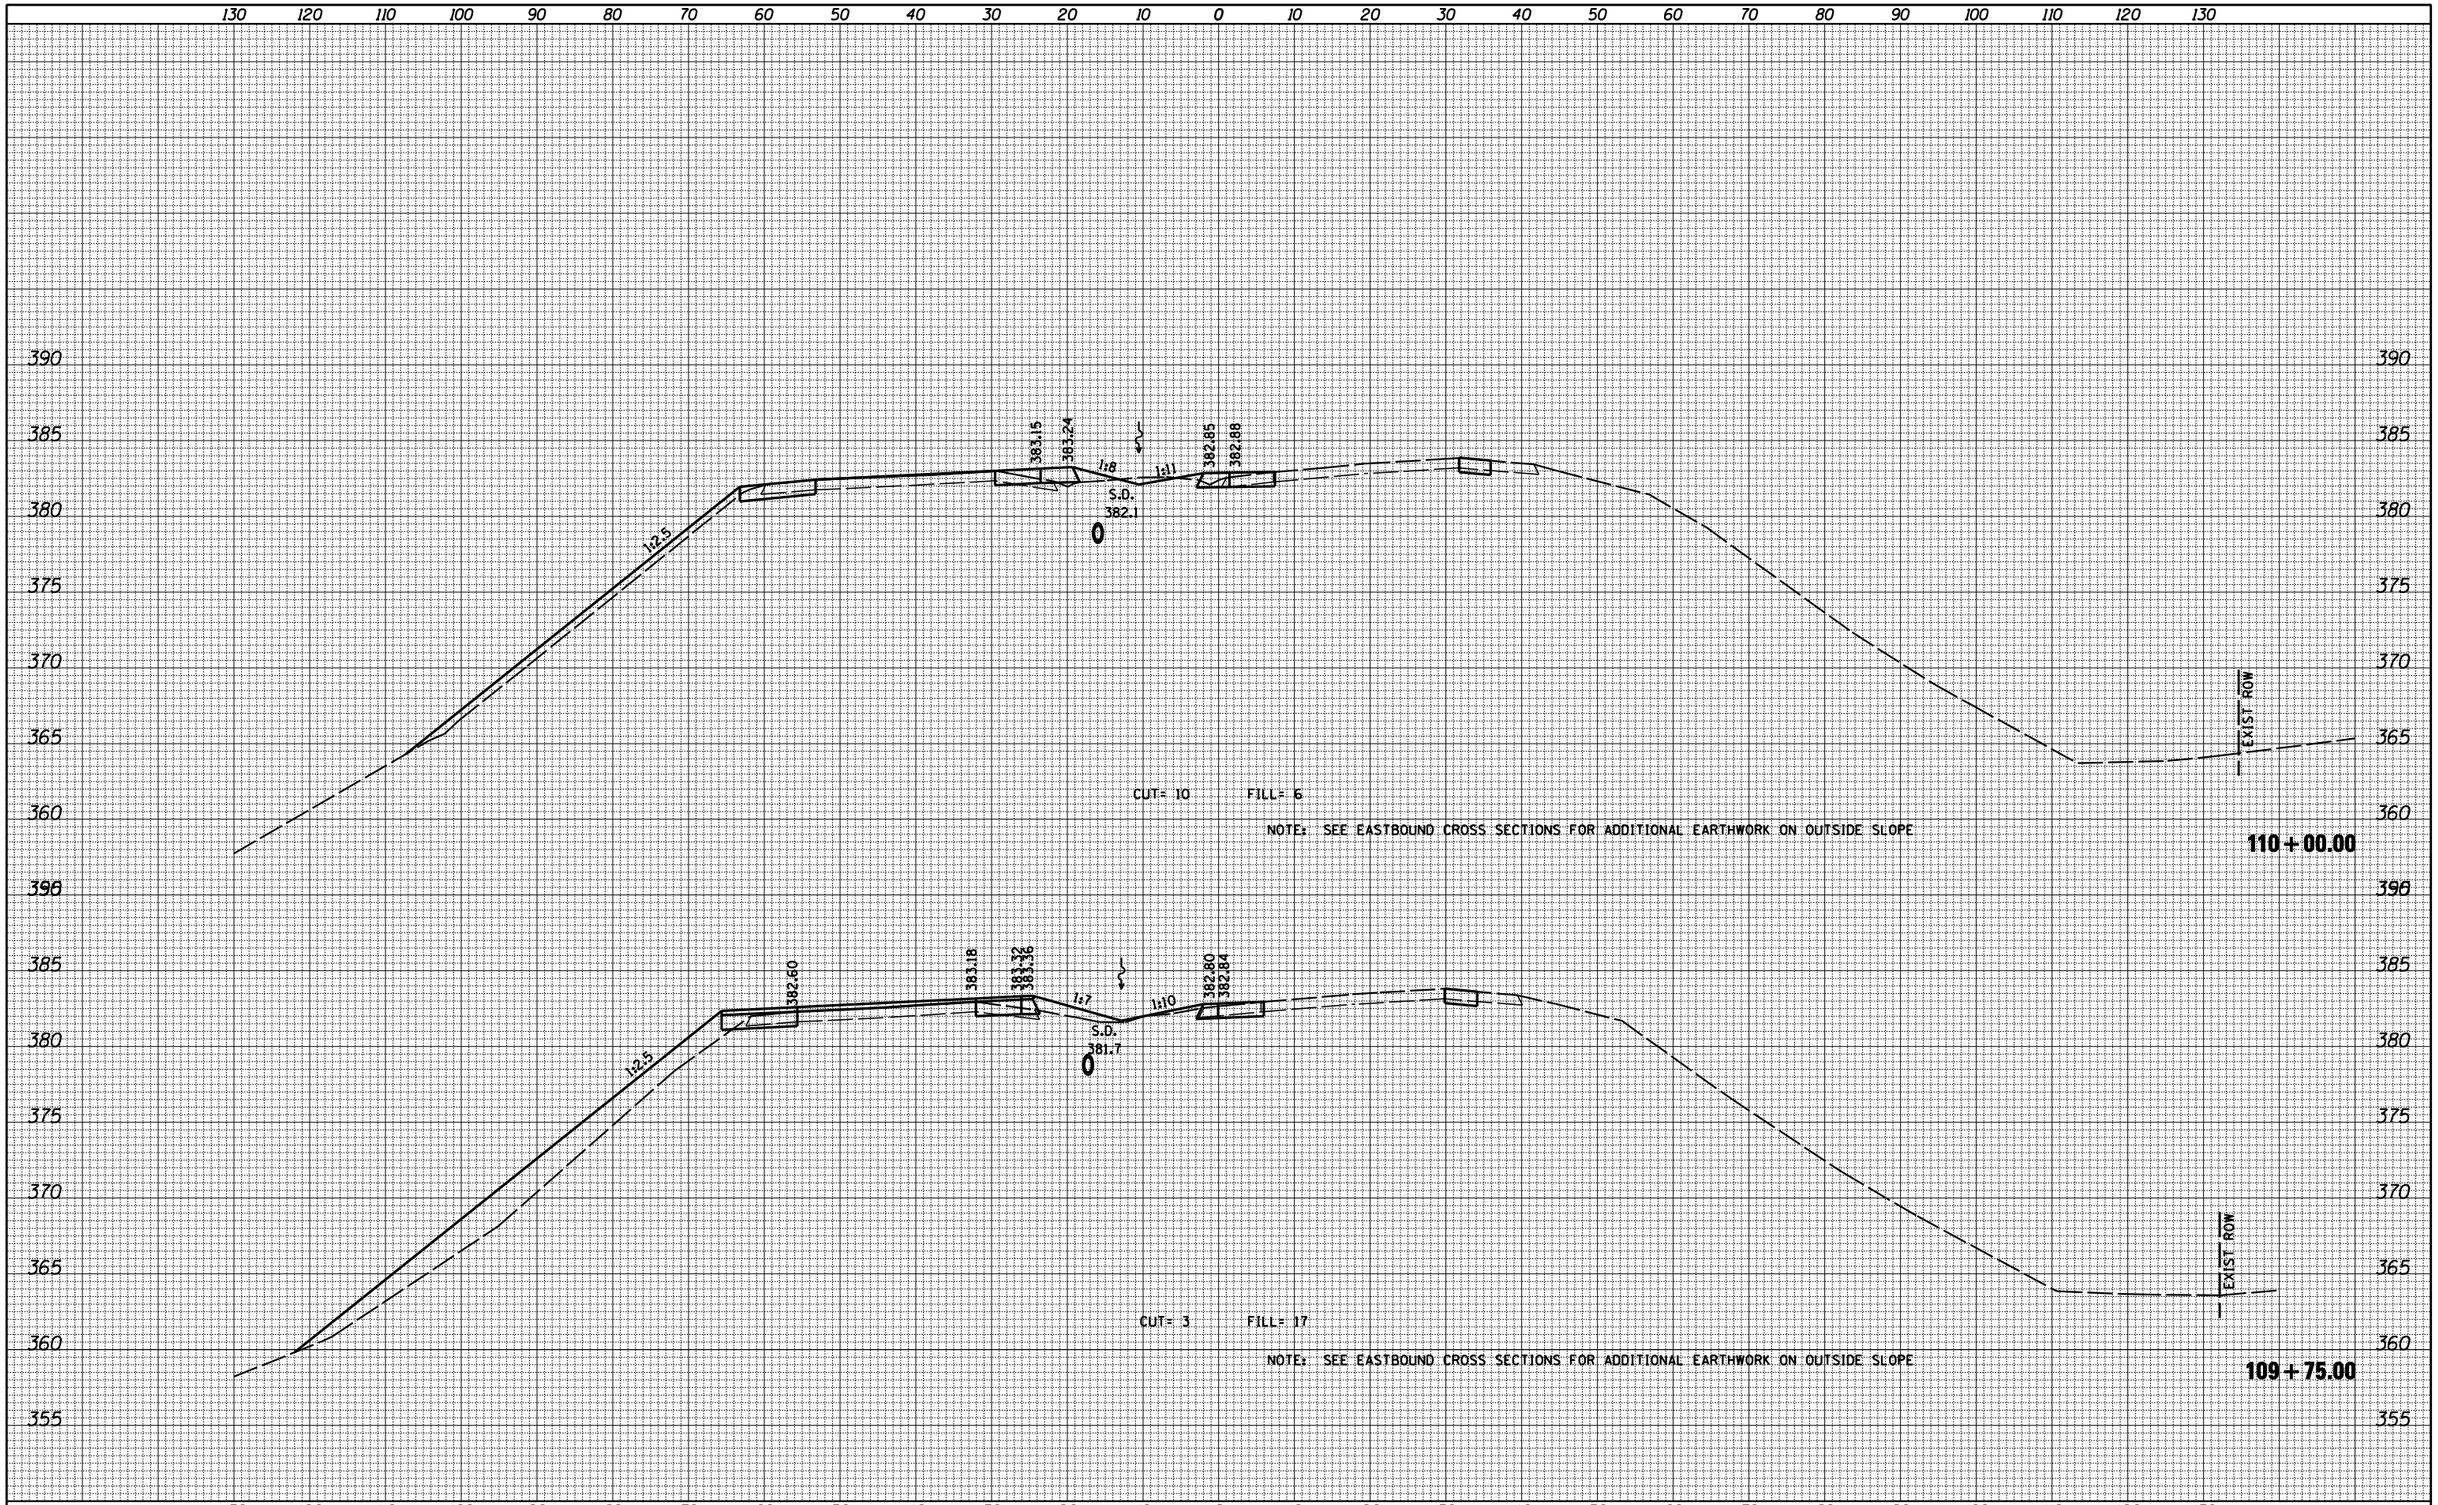

FILE NAME = D978056-sht-xsshtstgl.dgn	USER NAME = default	DESIGNED -	REVISED -
	PLOT TIME = 6:12:07 PM	DRAWN -	REVISED -
	PLOT SCALE = 20.0000 ' / IN.	CHECKED -	REVISED -
	PLOT DATE = 1/25/2012	DATE -	REVISED -

STATE OF ILLINOIS
DEPARTMENT OF TRANSPORTATION

STAGING CROSS SECTION SHEETS
IL RTE 13 OVER BIG MUDDY RIVER

SCALE: | SHEET NO. 11 OF 16 SHEETS | STA. 109+75.00 | TO STA. 110+00.00

F.A.P RTE.	SECTION	COUNTY	TOTAL SHEETS	SHEET NO.
331	(12-1)B-1	JACKSON	200	195
		CONTRACT NO. 78056		
	ILLINOIS	FED. AID PROJECT		