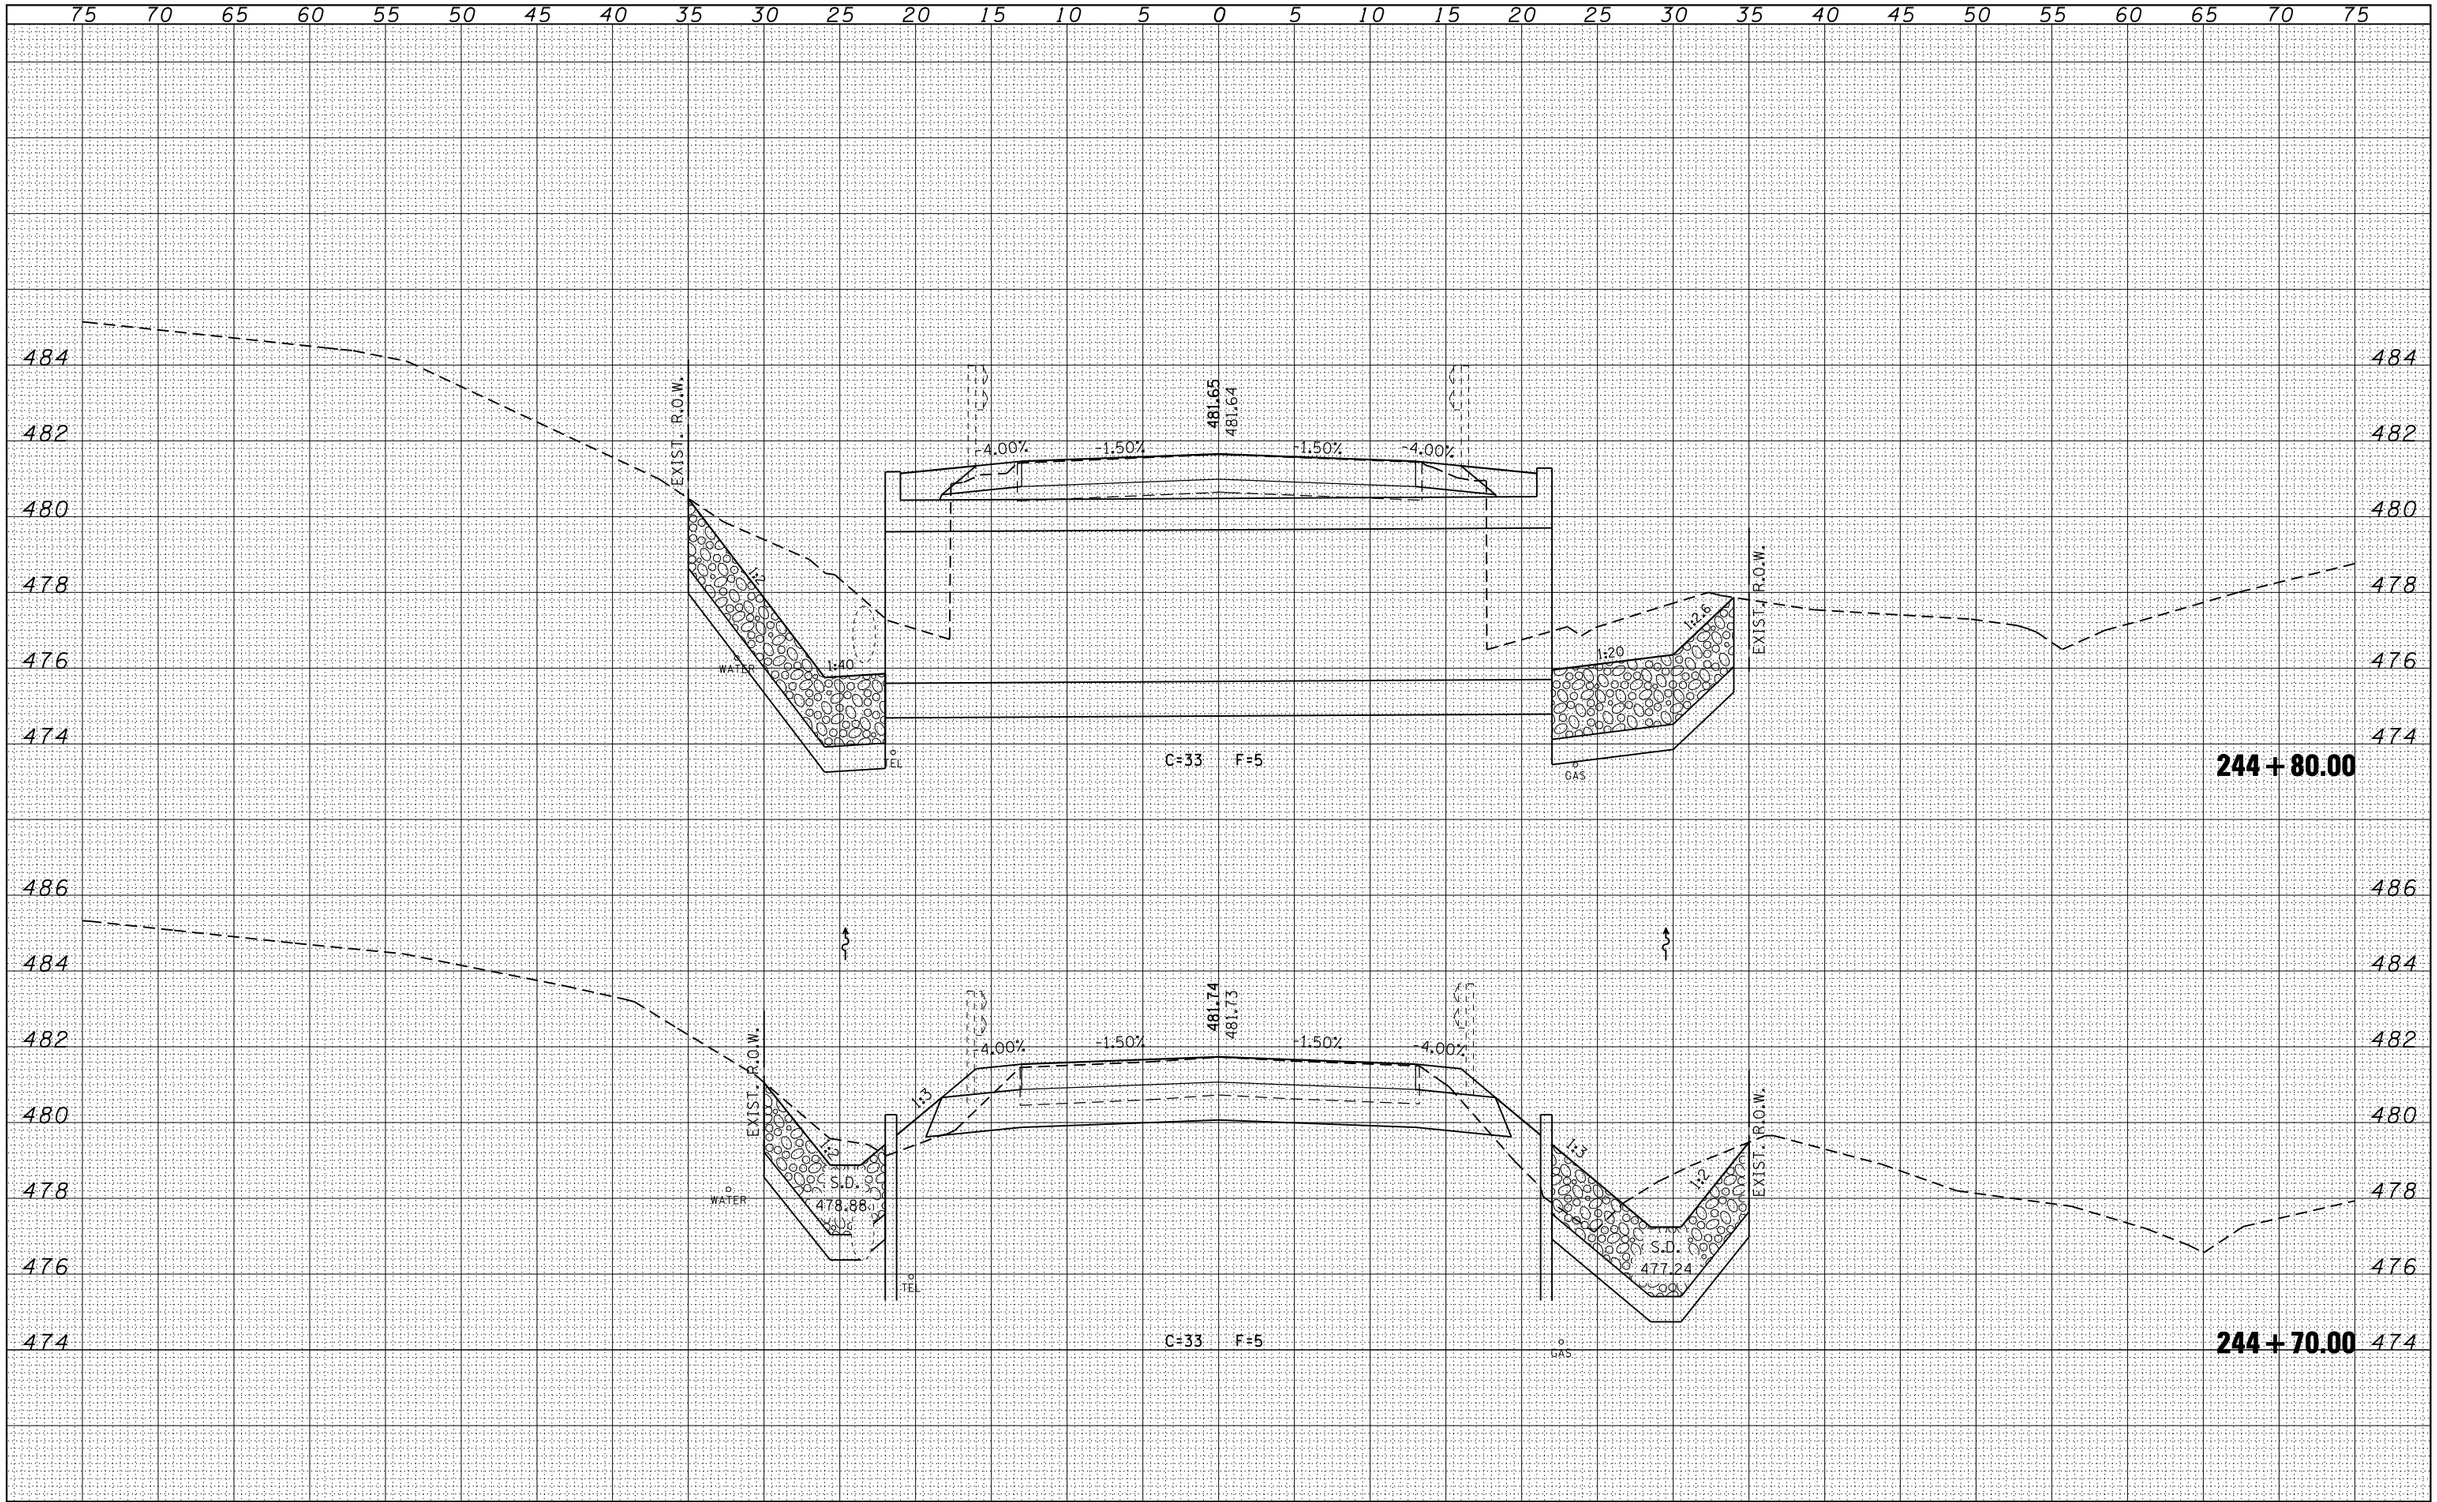

FINAL SURVEY		BY	DATE
NOTE BOOK	SURVEYED		
	PLOTTED		
	TEMPLATE		
	AREAS		
NO.	AREAS CHECKED		

ORIGINAL SURVEY		BY	DATE
NOTE BOOK	SURVEYED		
	PLOTTED		
	TEMPLATE		
	AREAS		
NO.	AREAS CHECKED		

FILE NAME = ...\d978090-sht-016-xssht.dgn	USER NAME = CFC...	DESIGNED - L.F.S.	REVISED -
		DRAWN - T.W.K.	REVISED -
	PLOT SCALE = 10.0000 ' / IN.	CHECKED - M.D.C.	REVISED -
CB PROJECT NO 00055-15	PLOT DATE = 12/23/2011	DATE - / /	REVISED -

STATE OF ILLINOIS
DEPARTMENT OF TRANSPORTATION

CROSS SECTIONS
CRAB ORCHARD ROAD / OLD IL 13

SCALE: | SHEET NO. OF SHEETS | STA. 244+70.00 TO STA. 244+80.00

S.B.I.	SECTION	COUNTY	TOTAL SHEETS	SHEET NO.
13B	6B-1	WILLIAMSON	19	17
		CONTRACT NO. 78090		
		ILLINOIS FED. AID PROJECT		