FINAL SURVEY		BY	DATE
NOTE BOOK	SURVEYED		
NO.	PLOTTED		
	TEMPLATE		
	AREAS		
	AREAS CHECKED		

ORIGINAL SURVEY		BY	DATE
NOTE BOOK	SURVEYED		
NO.	PLOTTED		
	TEMPLATE		
	AREAS		
	AREAS CHECKED		

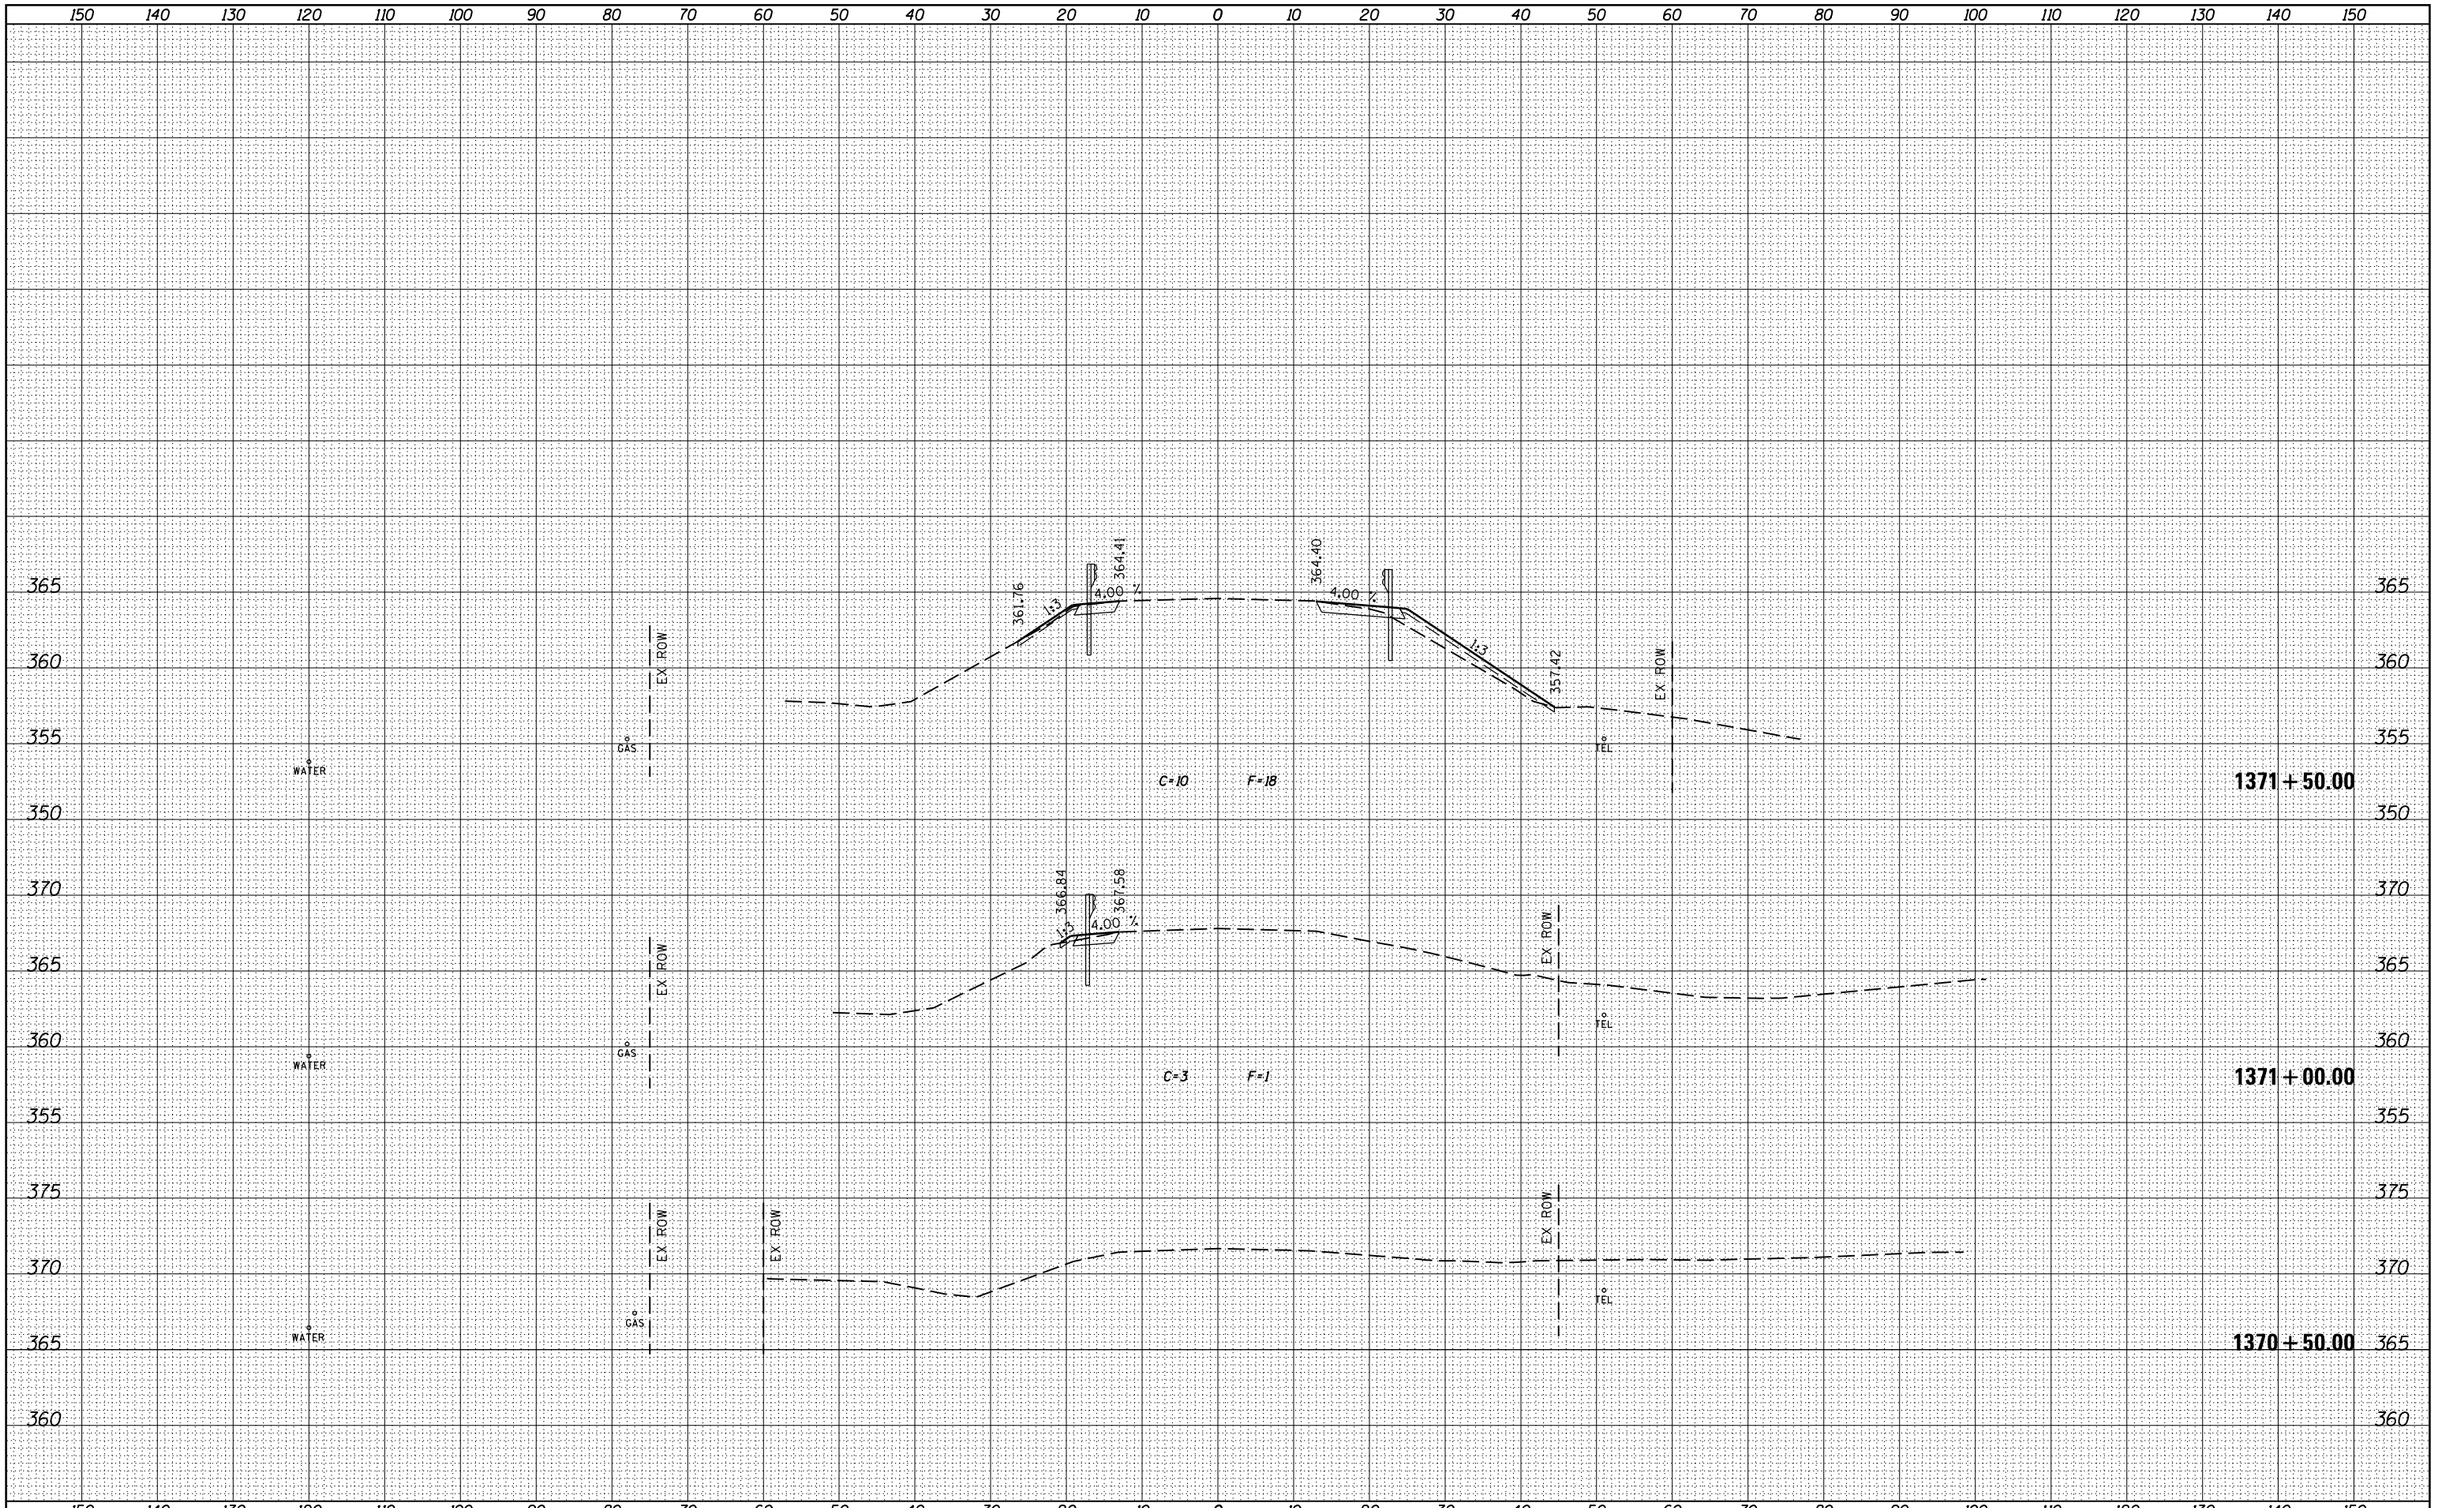

FILE NAME = c:\pw_work\pwidot\lavenderba\d0293530\d978165-sht-018-xssht-il-146.dgn	USER NAME = $USER$	DESIGNED -	REVISED -
		DRAWN -	REVISED -
	PLOT SCALE = 20.000000 ' / in.	CHECKED -	REVISED -
CB PROJECT NO 08056-14	PLOT DATE = 1/23/2012	DATE - / /	REVISED -

STATE OF ILLINOIS
DEPARTMENT OF TRANSPORTATION

CROSS SECTIONS – IL 146

SCALE: | SHEET NO. OF SHEETS | STA. 1370+50.00 STA. 1371+50.00

F.A.P RTE.	SECTION	COUNTY	TOTAL SHEETS	SHEET NO.
885	6B-3	POPE	41	18
		CONTRACT NO. 78165		
	ILLINOIS FED. AID PROJECT			