F.A. RTE.	SECTION	COUNTY	TOTAL SHEETS	SHEET NO.
	10-00007-00-SW	OGLE	15	5
SRTS - 4009(054)	ILLINOIS	CONTRACT NO. 85541		

PROFILE FOR SIDEWALK ON LEFT SIDE OF ROAD

SCALE:
1" = 20'-0" Horizontal
1" = 5'-0" Vertical

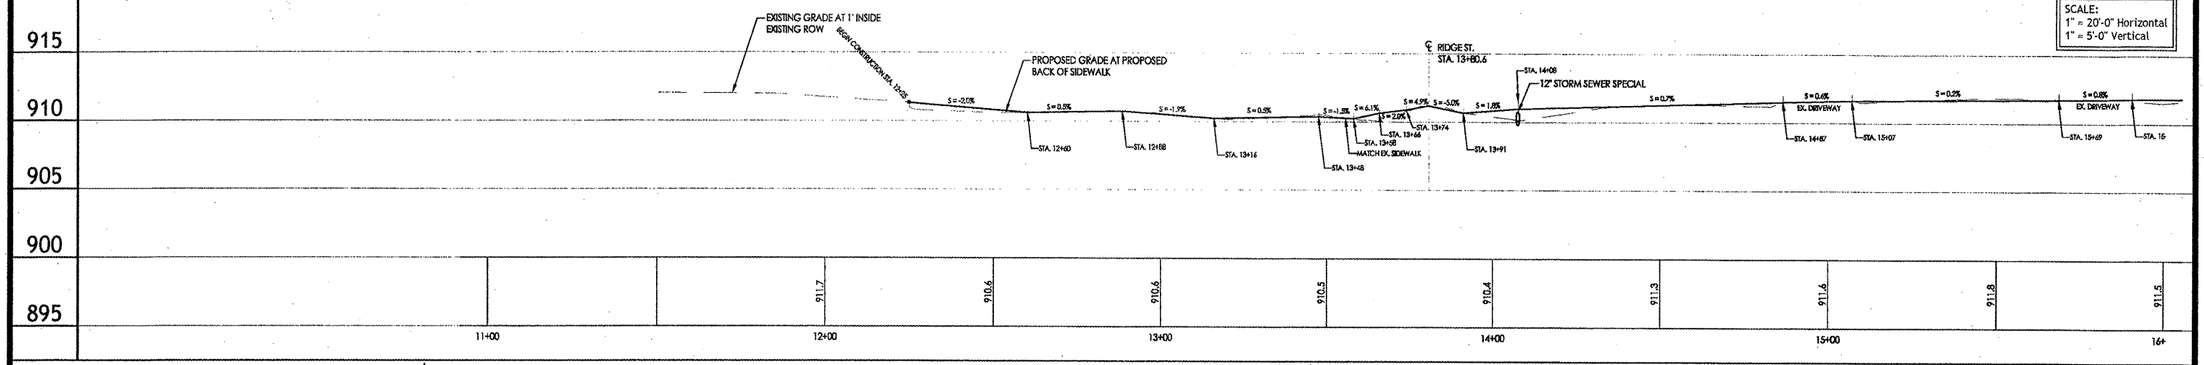

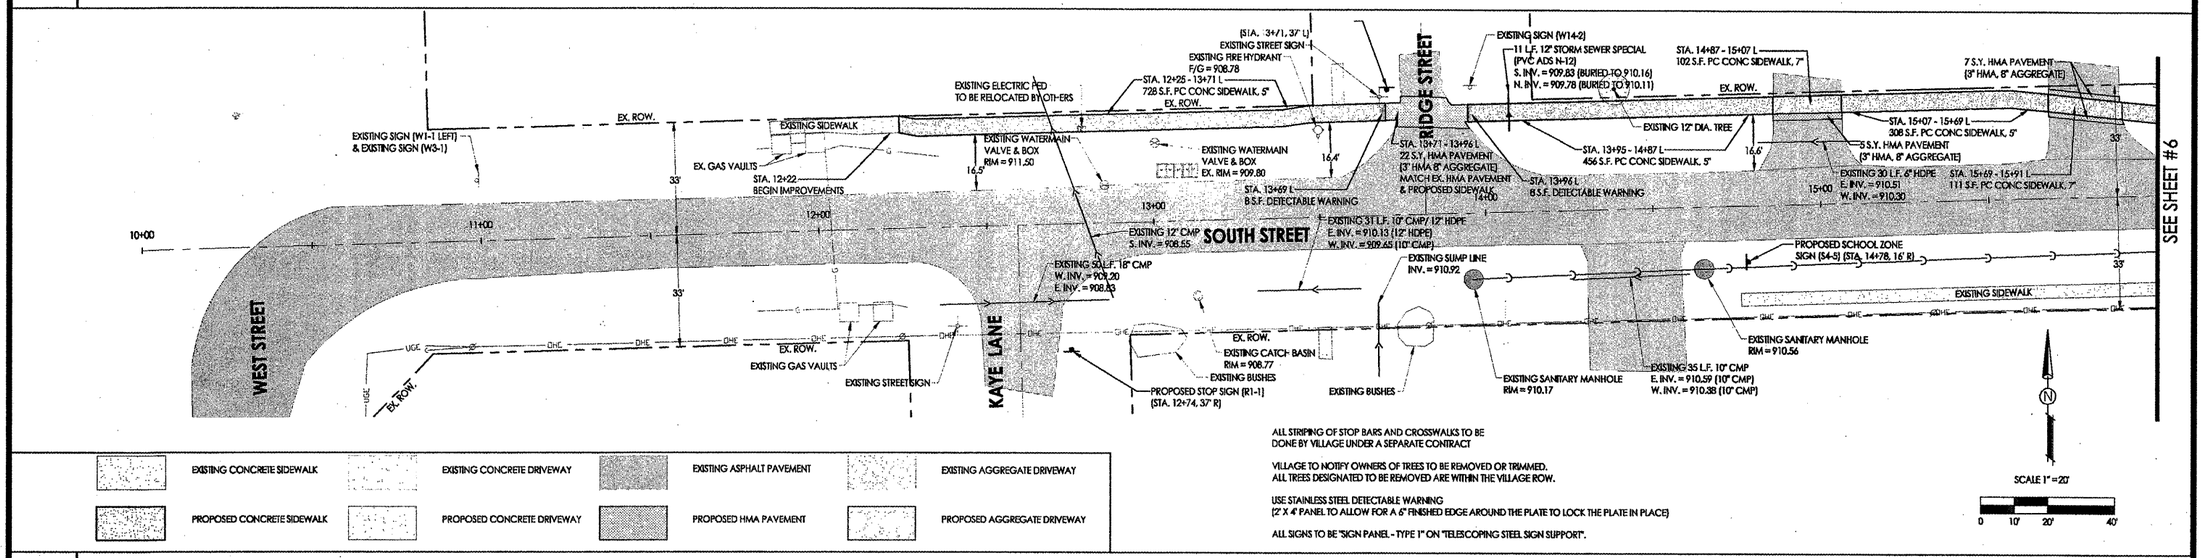

EXISTING CONCRETE SIDEWALK | EXISTING CONCRETE DRIVEWAY | EXISTING ASPHALT PAVEMENT | EXISTING AGGREGATE DRIVEWAY

PROPOSED CONCRETE SIDEWALK | PROPOSED CONCRETE DRIVEWAY | PROPOSED HMA PAVEMENT | PROPOSED AGGREGATE DRIVEWAY

ALL STRIPING OF STOP BARS AND CROSSWALKS TO BE DONE BY VILLAGE UNDER A SEPARATE CONTRACT

VILLAGE TO NOTIFY OWNERS OF TREES TO BE REMOVED OR TRIMMED. ALL TREES DESIGNATED TO BE REMOVED ARE WITHIN THE VILLAGE ROW.

USE STAINLESS STEEL DETECTABLE WARNING (2' X 4' PANEL TO ALLOW FOR A 6" FINISHED EDGE AROUND THE PLATE TO LOCK THE PLATE IN PLACE)

ALL SIGNS TO BE "SIGN PANEL - TYPE 1" ON "TELESCOPING STEEL SIGN SUPPORT".

PROFILE FOR SIDEWALK ON RIGHT SIDE OF ROAD

SCALE:
1" = 20'-0" Horizontal
1" = 5'-0" Vertical

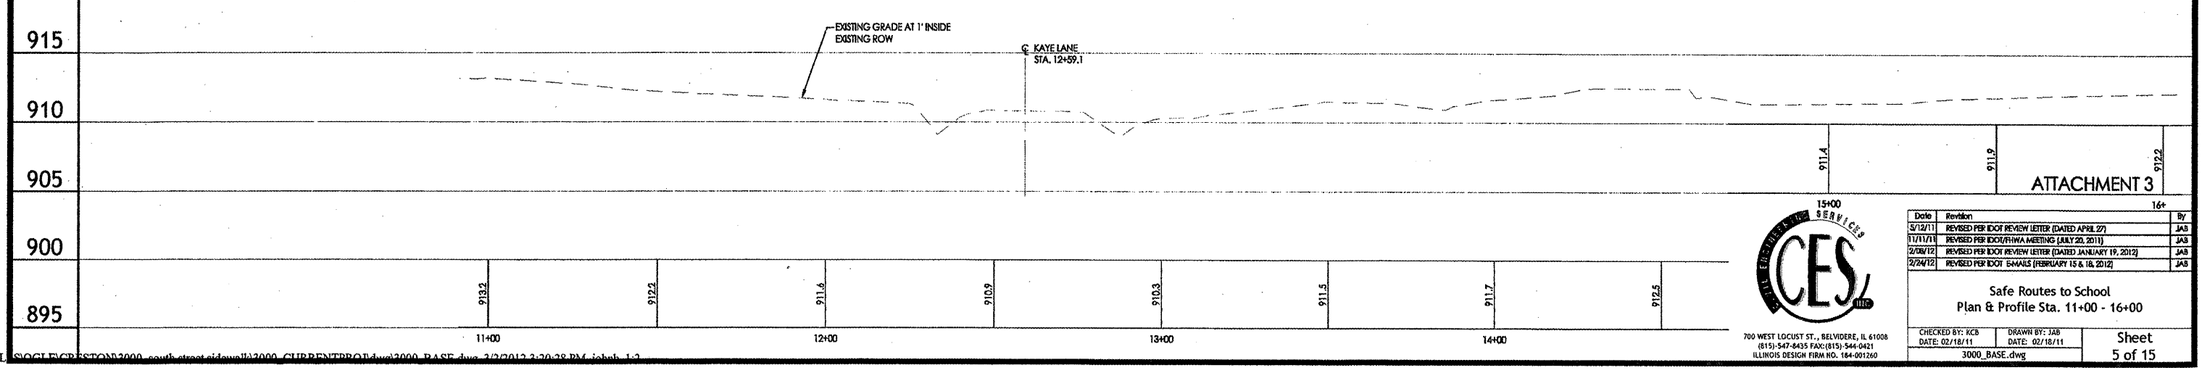

ATTACHMENT 3

CES
CIVIL ENGINEERING SERVICES, LTD.
700 WEST LOCUST ST., BELVIDERE, IL 61008
(815)-547-8435 FAX:(815)-544-0421
ILLINOIS DESIGN FIRM NO. 184-001260

Date	Revision	By
5/13/11	REVISED PER IDOT REVIEW LETTER (DATED APRIL 27)	JAB
11/11/11	REVISED PER IDOT/FHWA MEETING (JULY 20, 2011)	JAB
2/09/12	REVISED PER IDOT REVIEW LETTER (DATED JANUARY 19, 2012)	JAB
2/24/12	REVISED PER IDOT E-MAILS (FEBRUARY 15 & 16, 2012)	JAB

Safe Routes to School
Plan & Profile Sta. 11+00 - 16+00

CHECKED BY: KCB	DRAWN BY: JAB	Sheet
DATE: 02/18/11	DATE: 02/18/11	5 of 15
3000_BASE.dwg		

G:\FILES\OGLE\CRESTON\3000_south street sidewalk\3000_CURRENTPROJ.dwg\3000_BASE.dwg, 2/2/2012 2:20:28 PM, johnb, 1:2