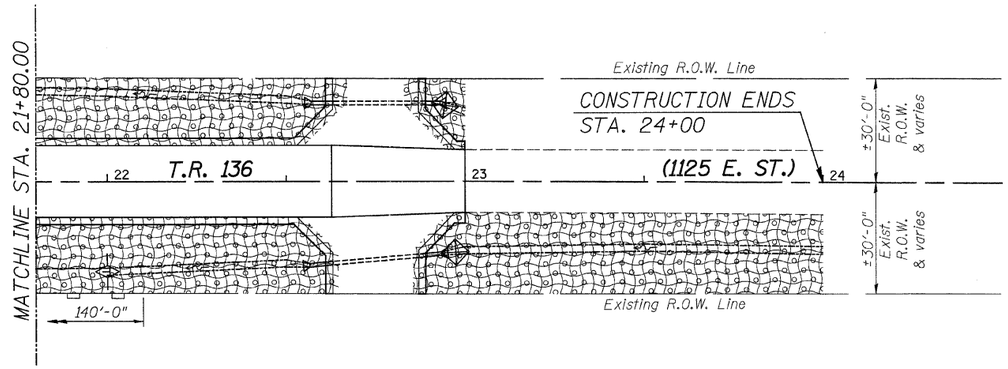

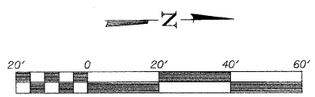

PLAN SCALE

PLAN		BY	DATE
	SURVEYED		
	PLOTTED		
NOTE BOOK	ALIGMENT CHECKED		
	DRAWN BY		
NO.	CADD FILE NAME		

PROFILE		BY	DATE
	SURVEYED		
	PLOTTED		
NOTE BOOK	GRADES CHECKED		
	B.M. NOTED		
NO.	STRUCTURE NOTATION OKRD		

Call Before You Dig
JULIE
ILLINOIS ONE-CALL SYSTEM
1-800-892-0123

EROSION CONTROL NOTES

The soil erosion and sediment control practices will be inspected weekly and after ½" of rain or more by the individual on site in charge of soil erosion and sediment control during the construction of the project.

Perimeter erosion barrier shall comply with Section 280 of the Standard Specifications and shall be placed as shown on the Erosion Control Plan and in accordance with stations shown on the Schedule of Quantities sheet or as directed by the Engineer.

Silt fence shall be installed following the completion and stabilization of all areas adjacent to the on-site drainages. the silt fence will remain in place until the contributing area is stabilized.

For Seeding, Class 3 (Special) see Special Provisions.

Erosion control blanket shall be placed in ditches and to all disturbed areas as shown on this Erosion Control Plan sheet and in accordance with Section 251 of the Standard Specifications for Road and Bridge Construction.

The use of green dye in the erosion control blanket is not acceptable.

Temporary ditch checks shall comply with Section 280 of the Standard Specifications for Road and Bridge Construction and Standard 280001-06 located in the Proposal.

Temporary ditch checks shall be placed at stations called out in the Schedule of Quantities or as directed by the Engineer.

Stockpiles of soil and other building materials to remain in place more than 3 days shall be furnished with erosion and sediment control measures (i.e. perimeter silt fence). Stockpiles to remain in place for 14 days or more shall receive temporary seeding.

All adjacent streets must be kept clear of debris. inspected daily and cleaned when necessary.

LEGEND

- Perimeter Erosion Barrier
- Seeding, Class 3 (Special)
- Temporary Ditch Checks
- Erosion Control Blanket
- Inlet and Pipe Protection

BILL OF MATERIAL

Item	Unit	Quantity
Erosion Control Blanket	Sq. Yd.	2,671
Temporary Ditch Checks	Foot	63
Perimeter Erosion Barrier	Foot	318
Inlet and Pipe Protection	Each	3
Seeding, Class 3 (Special)	Acre	0.55

FILE = S:\PROJECTS\2018\1286D12_Bureau Co. TR136\DESIGN\DRAWINGS\1286D126-erosion.dgn

WILLETT HOFMANN & ASSOCIATES INC
ENGINEERING ARCHITECTURE LAND SURVEYING
809 EAST 2ND STREET, DIXON, IL 61021-0367
T: 815-284-3381 DESIGN FIRM: #184-000918

DESIGNED -	MICHAEL WAGNER	REVISED -	
CHECKED -	BRIAN CONVERSE	REVISED -	
DRAWN -	MICHAEL WAGNER	REVISED -	
CHECKED -	MEGAN CACKLEY	REVISED -	

BUREAU COUNTY
T.R. 136 (1125 E. ST.) OVER FOX CREEK
STATION 20+05

EROSION CONTROL PLAN
STRUCTURE NO. 006-4235

SCALE: 1" = 20' | SHEET NO. 2 OF 2 SHEETS | STA. 21+80 TO STA. 24+00

TWP. RTE.	SECTION	COUNTY	TOTAL SHEETS	SHEET NO.
136	10-16115-00-BR	BUREAU	21	8
	WHA #1286D10	CONTRACT NO. 87498		
		ILLINOIS FED. AID PROJECT BR05-0011(084)		