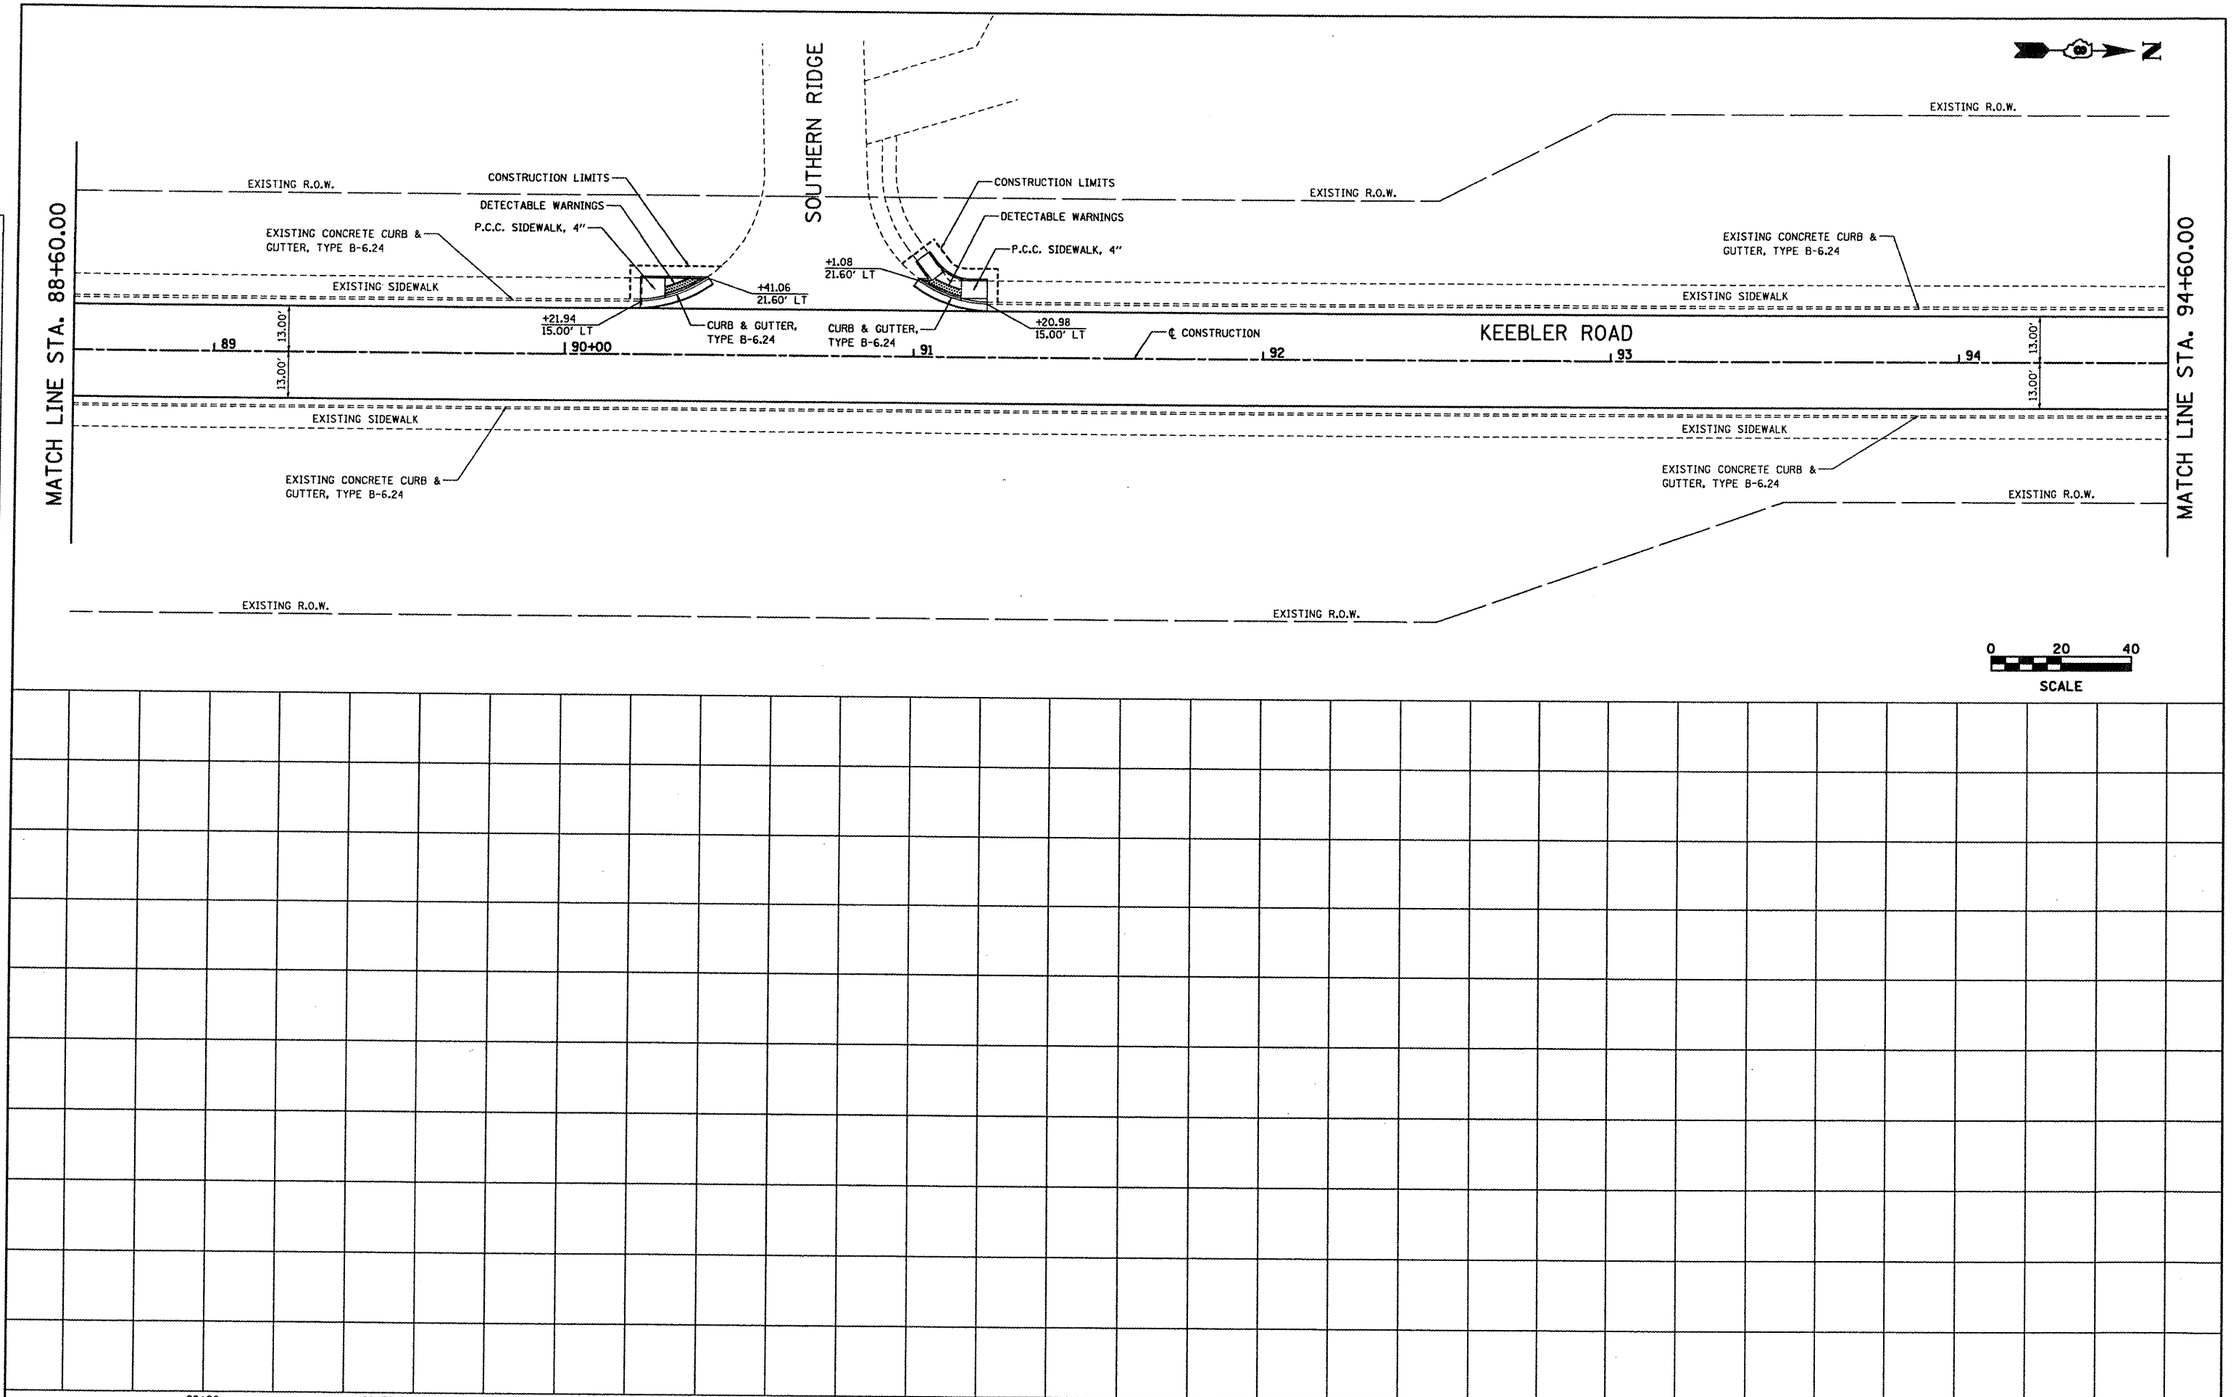

PLAN
NOTE BOOK NO.
SURVEYED
PLOTTED
ALIGNMENT CHECKED
RT. OF WAY CHECKED
CADD FILE NAME
BY
DATE

PROFILE
NOTE BOOK NO.
SURVEYED
PLOTTED
GRADES CHECKED
B.M. NOTED
STRUCTURE NOTAT'NS CH'KD
BY
DATE

FILE NAME = Plan_02.dgn	USER NAME = ramesh	DESIGNED - BFK	REVISED -
		DRAWN - JJB	REVISED -
	PLOT SCALE = $SCALE$	CHECKED - BFK	REVISED -
	PLOT DATE = 3/8/2012	DATE - 1/17/12	REVISED -

VILLAGE OF MARYVILLE
KEEBLER ROAD

PLAN AND PROFILE SHEET

SCALE: 1"=20' | SHEET NO. 2 OF 6 SHEETS | STA. 88+60.00 TO STA. 94+60.00

F.A. RTE.	SECTION	COUNTY	TOTAL SHEETS	SHEET NO.
9135	10-00018-00-RS	MADISON	22	9

CONTRACT NO. 97486

ILLINOIS FED. AID PROJECT