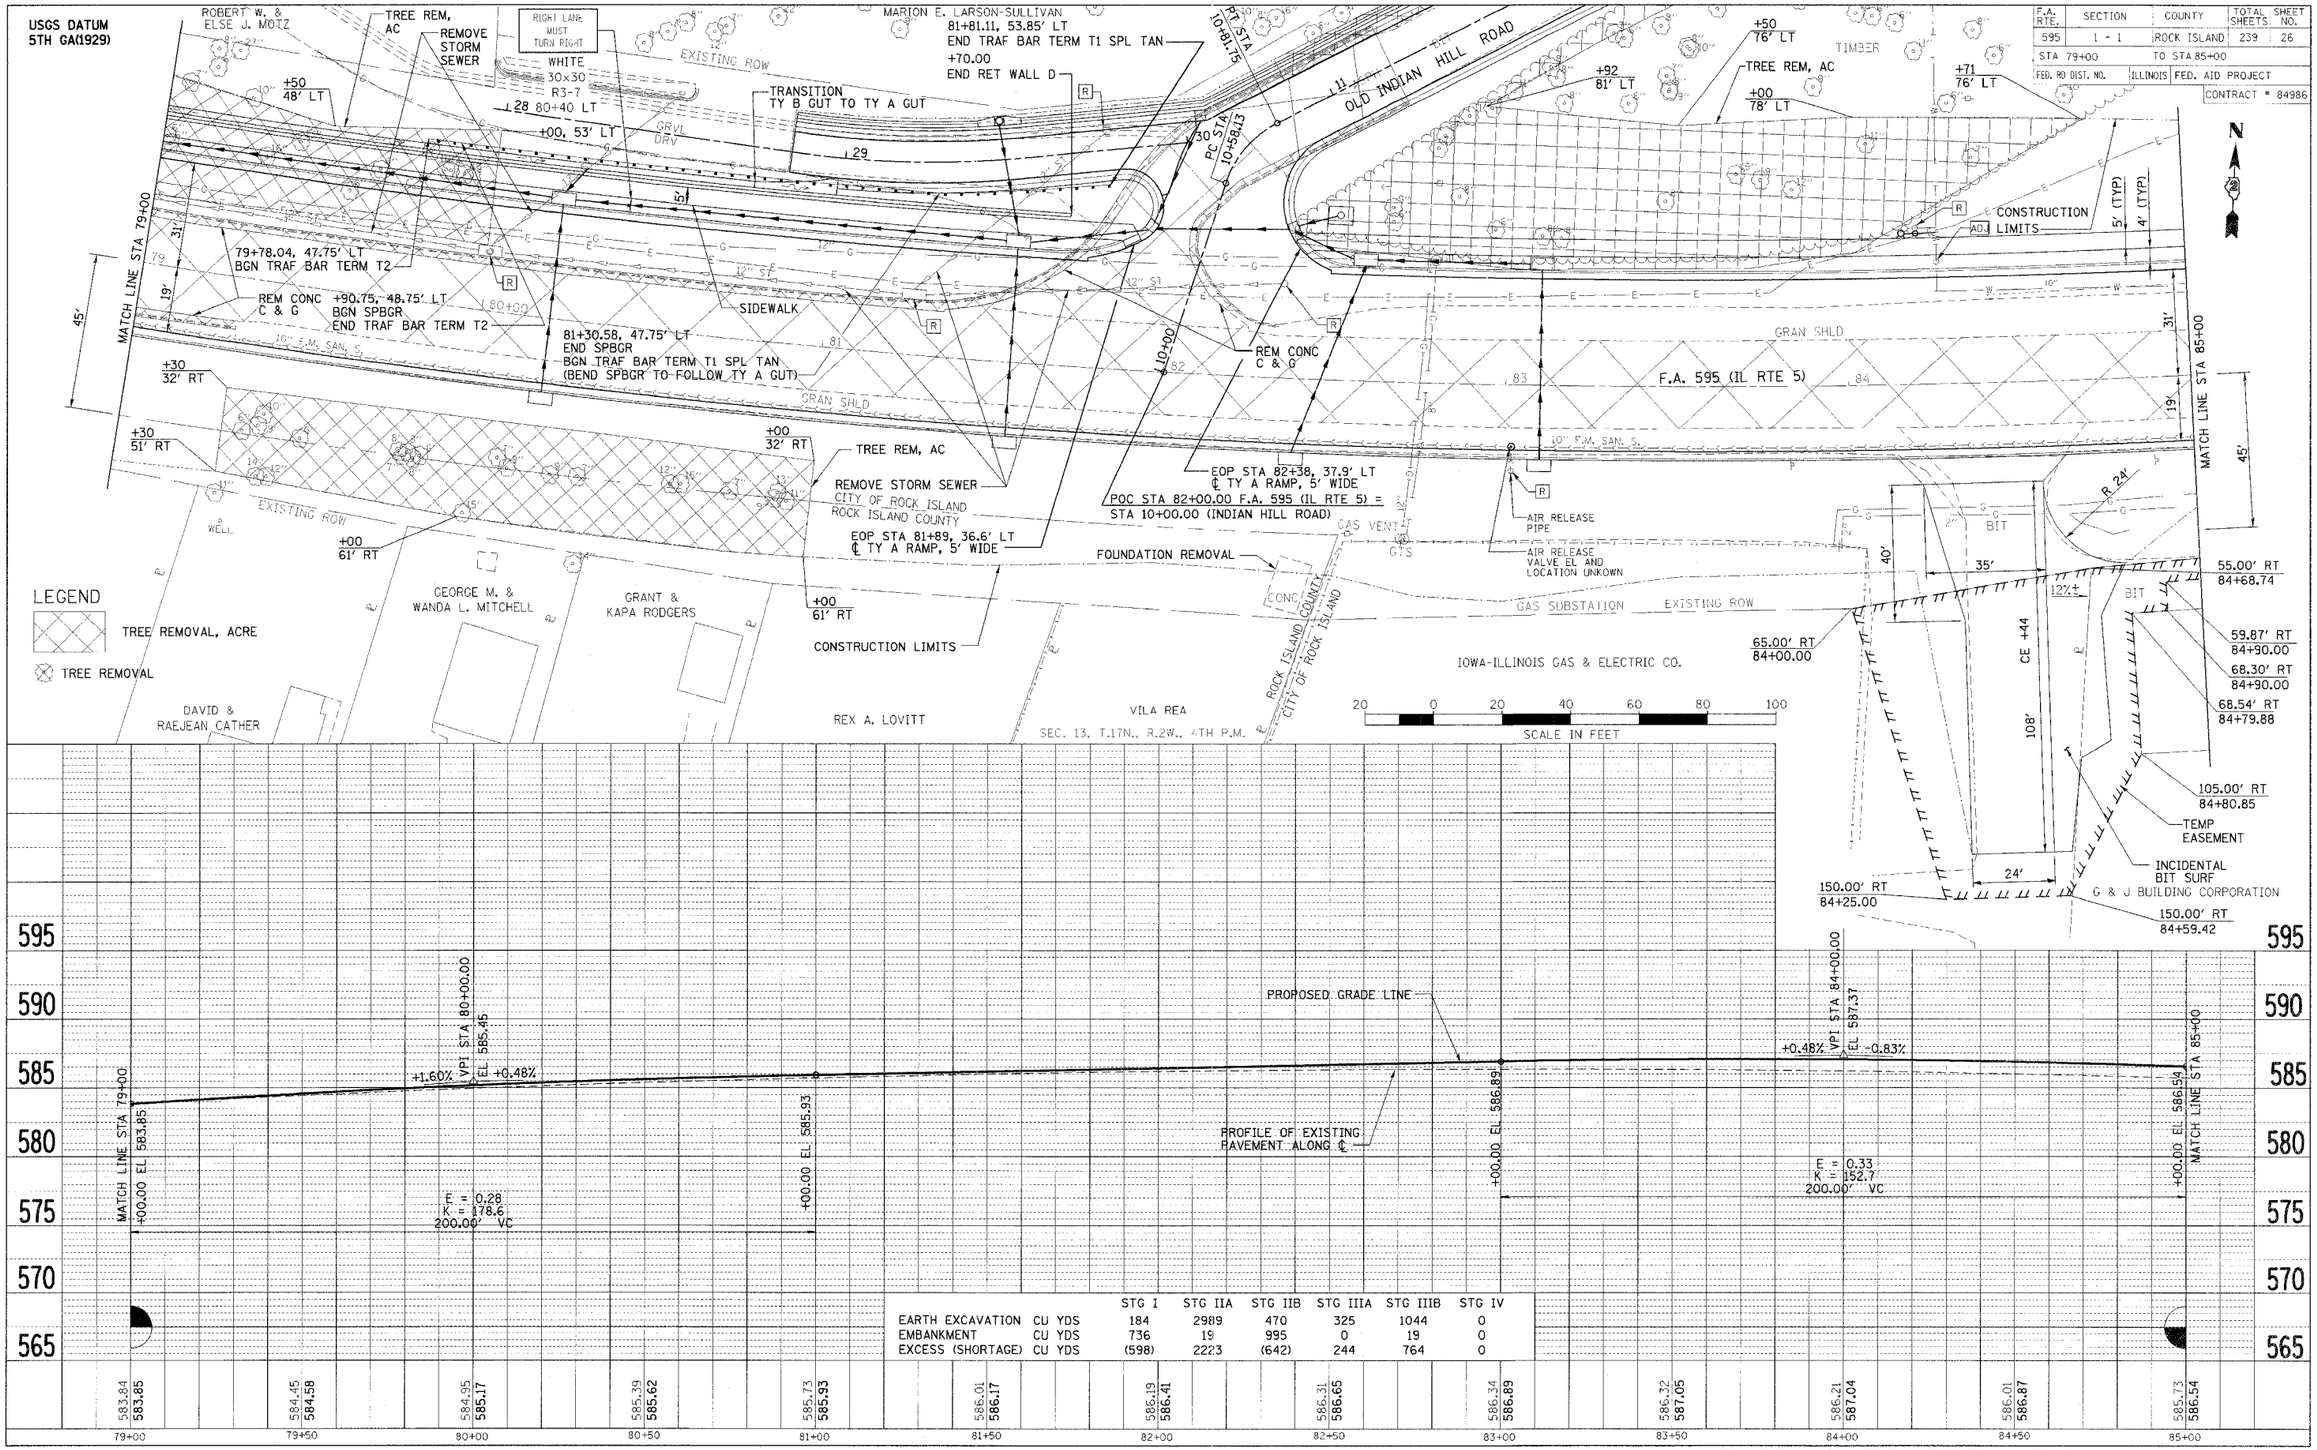

		STG I	STG IIA	STG IIB	STG IIIA	STG IIIB	STG IV
EARTH EXCAVATION	CU YDS	184	2989	470	325	1044	0
EMBANKMENT	CU YDS	736	19	995	0	19	0
EXCESS (SHORTAGE)	CU YDS	(598)	2223	(642)	244	764	0

F.A. RTE.	SECTION	COUNTY	TOTAL SHEETS	SHEET NO.
595	1 - 1	ROCK ISLAND	239	26
STA 79+00		TO STA 85+00		
FED. RD DIST. NO.	ILLINOIS	FED. AID PROJECT		
		CONTRACT # 84986		

PLAN & PROFILE – F.A. 595 (IL RTE 5)