F.A. RTE.	SECTION	COUNTY	TOTAL SHEETS	SHEET NO.
595	1 - 1	ROCK ISLAND	239	178
STA. 75+60.93	TO STA.116+00.00			
FED. ROAD DIST. NO.	ILLINOIS	FED. AID PROJECT		
		CONTRACT	# 84986	

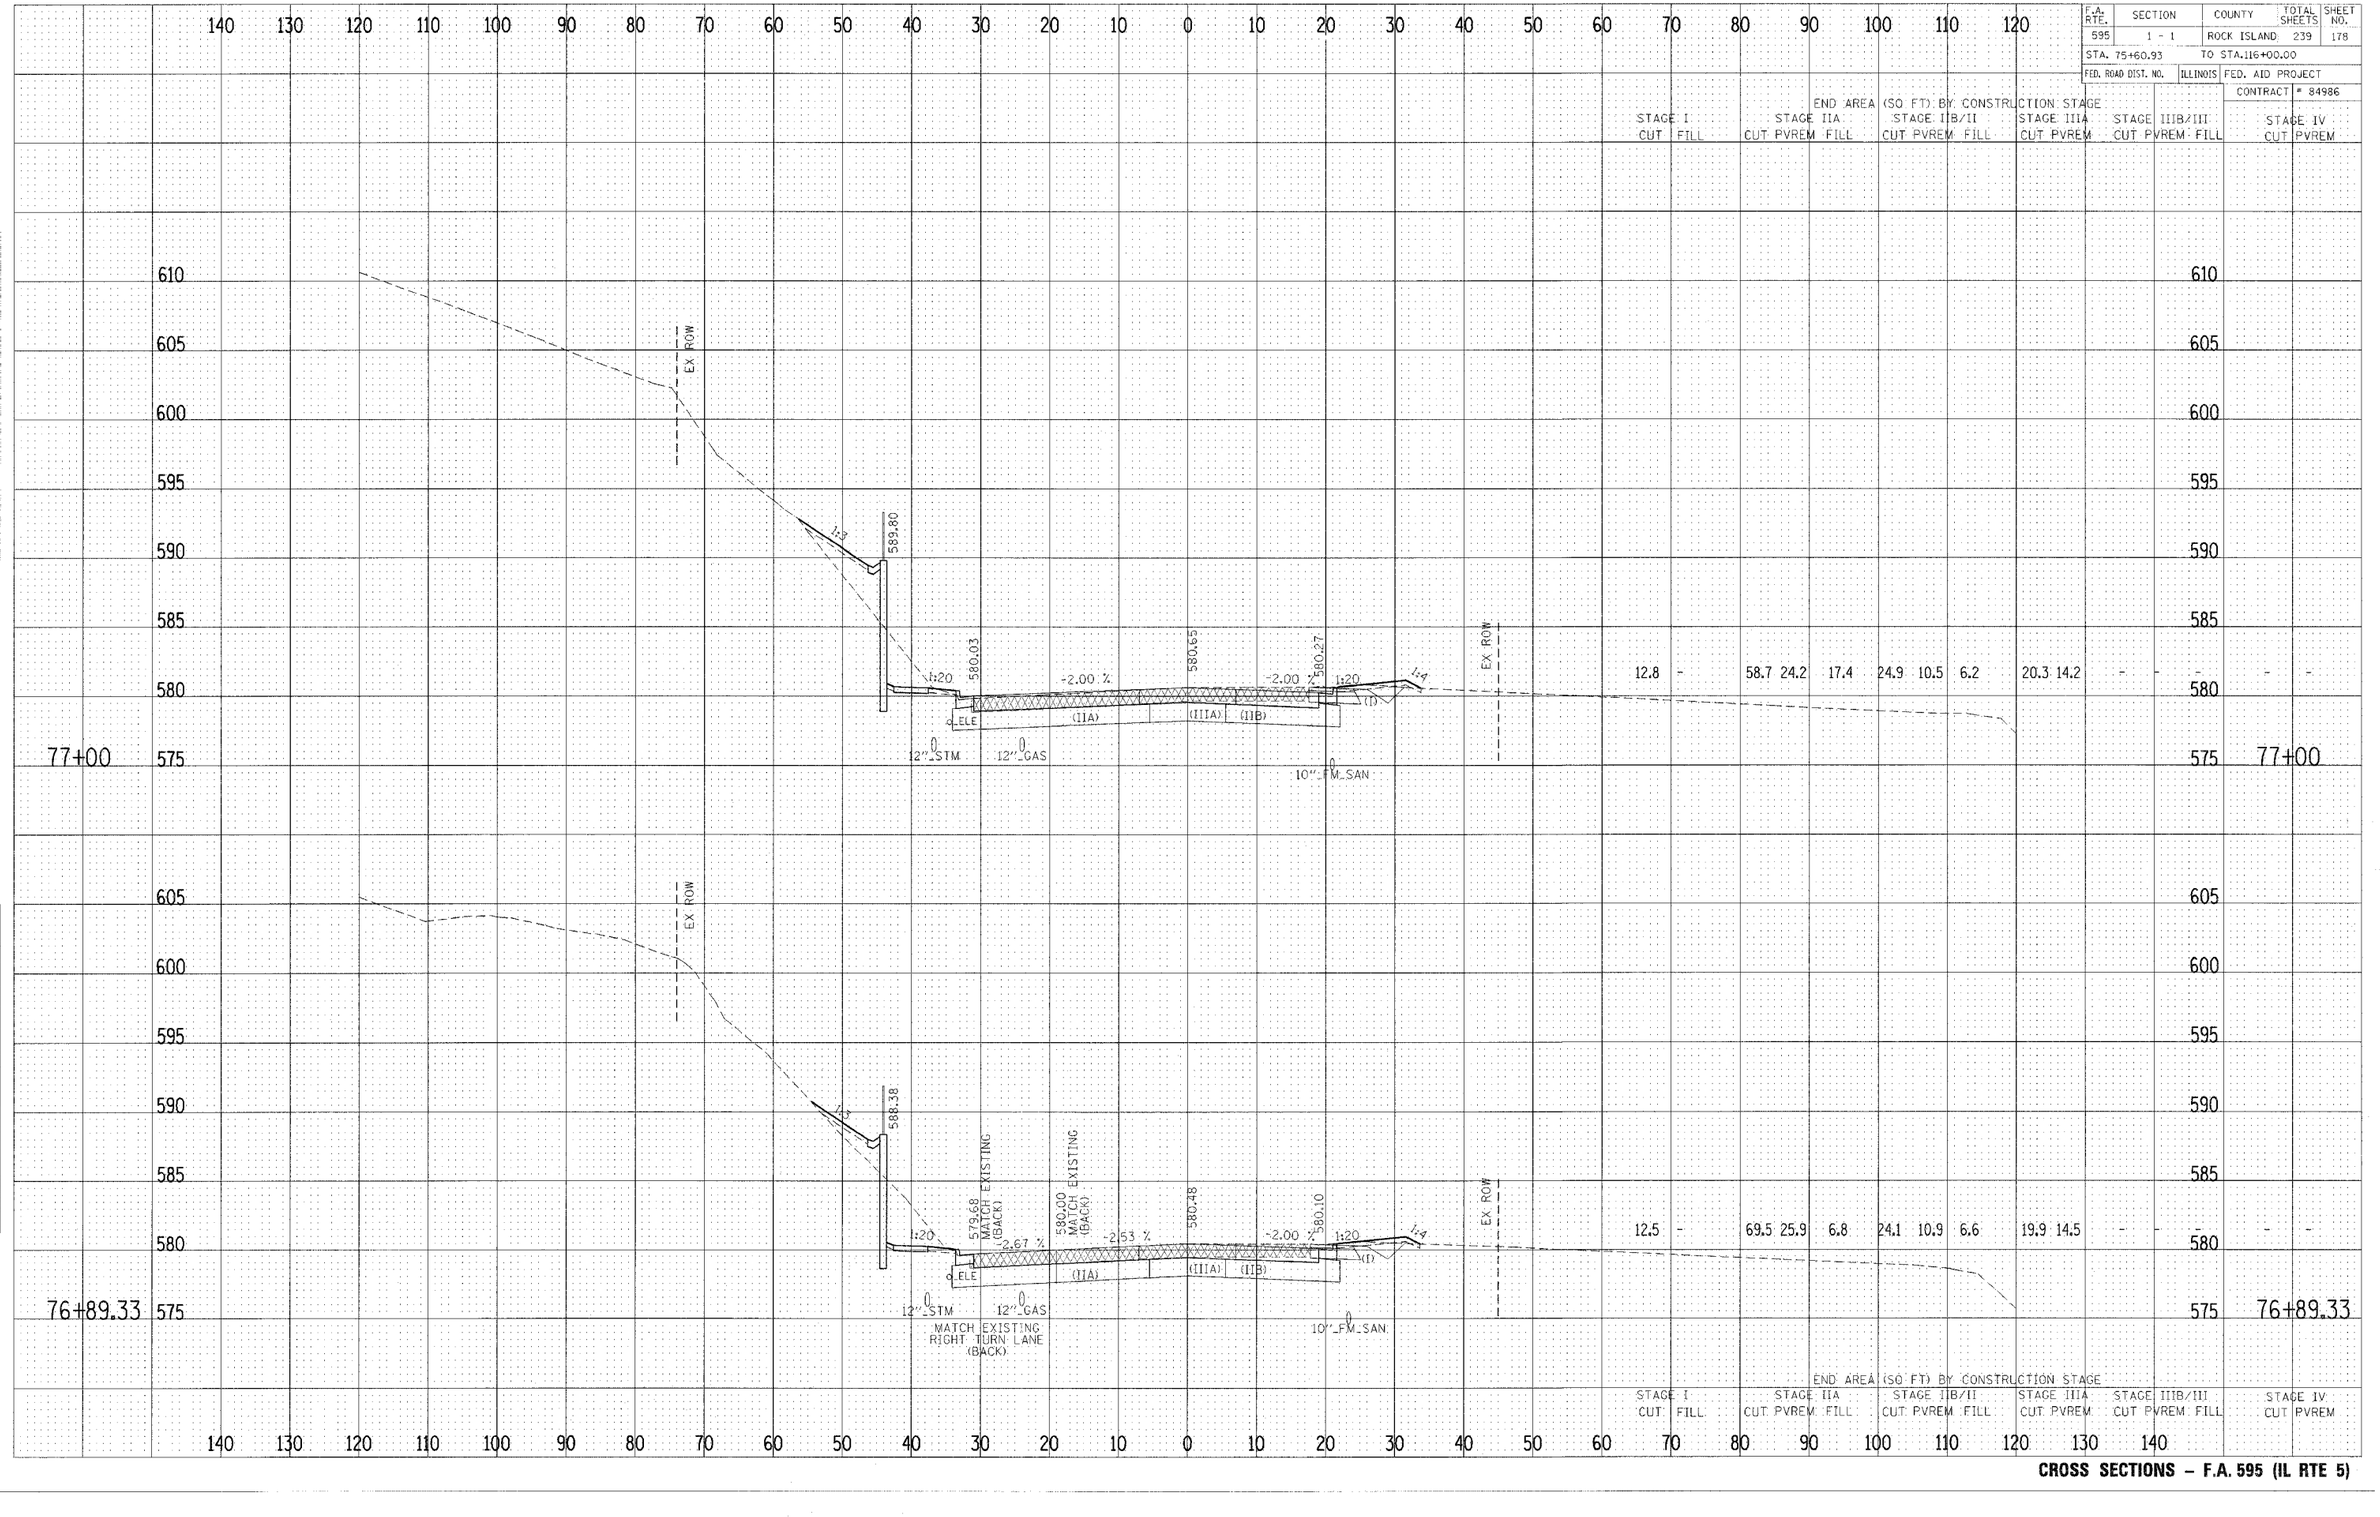

END AREA (SQ FT) BY CONSTRUCTION STAGE

STAGE I		STAGE IIA		STAGE IIB/II		STAGE IIIA		STAGE IIIB/III		STAGE IV	
CUT	FILL	CUT	PVREM	FILL	CUT	PVREM	FILL	CUT	PVREM	FILL	CUT	PVREM
12.8	-	58.7	24.2	17.4	24.9	10.5	6.2	20.3	14.2	-	-	-
12.5	-	69.5	25.9	6.8	24.1	10.9	6.6	19.9	14.5	-	-	-

CROSS SECTIONS – F.A. 595 (IL RTE 5)