F.A. RTE.	SECTION	COUNTY	TOTAL SHEETS	SHEET NO.
595	1 - 1	ROCK ISLAND	239	203

STA. 75+60.93 TO STA.116+00.00

FED. ROAD DIST. NO. | ILLINOIS | FED. AID PROJECT

CONTRACT # 84986

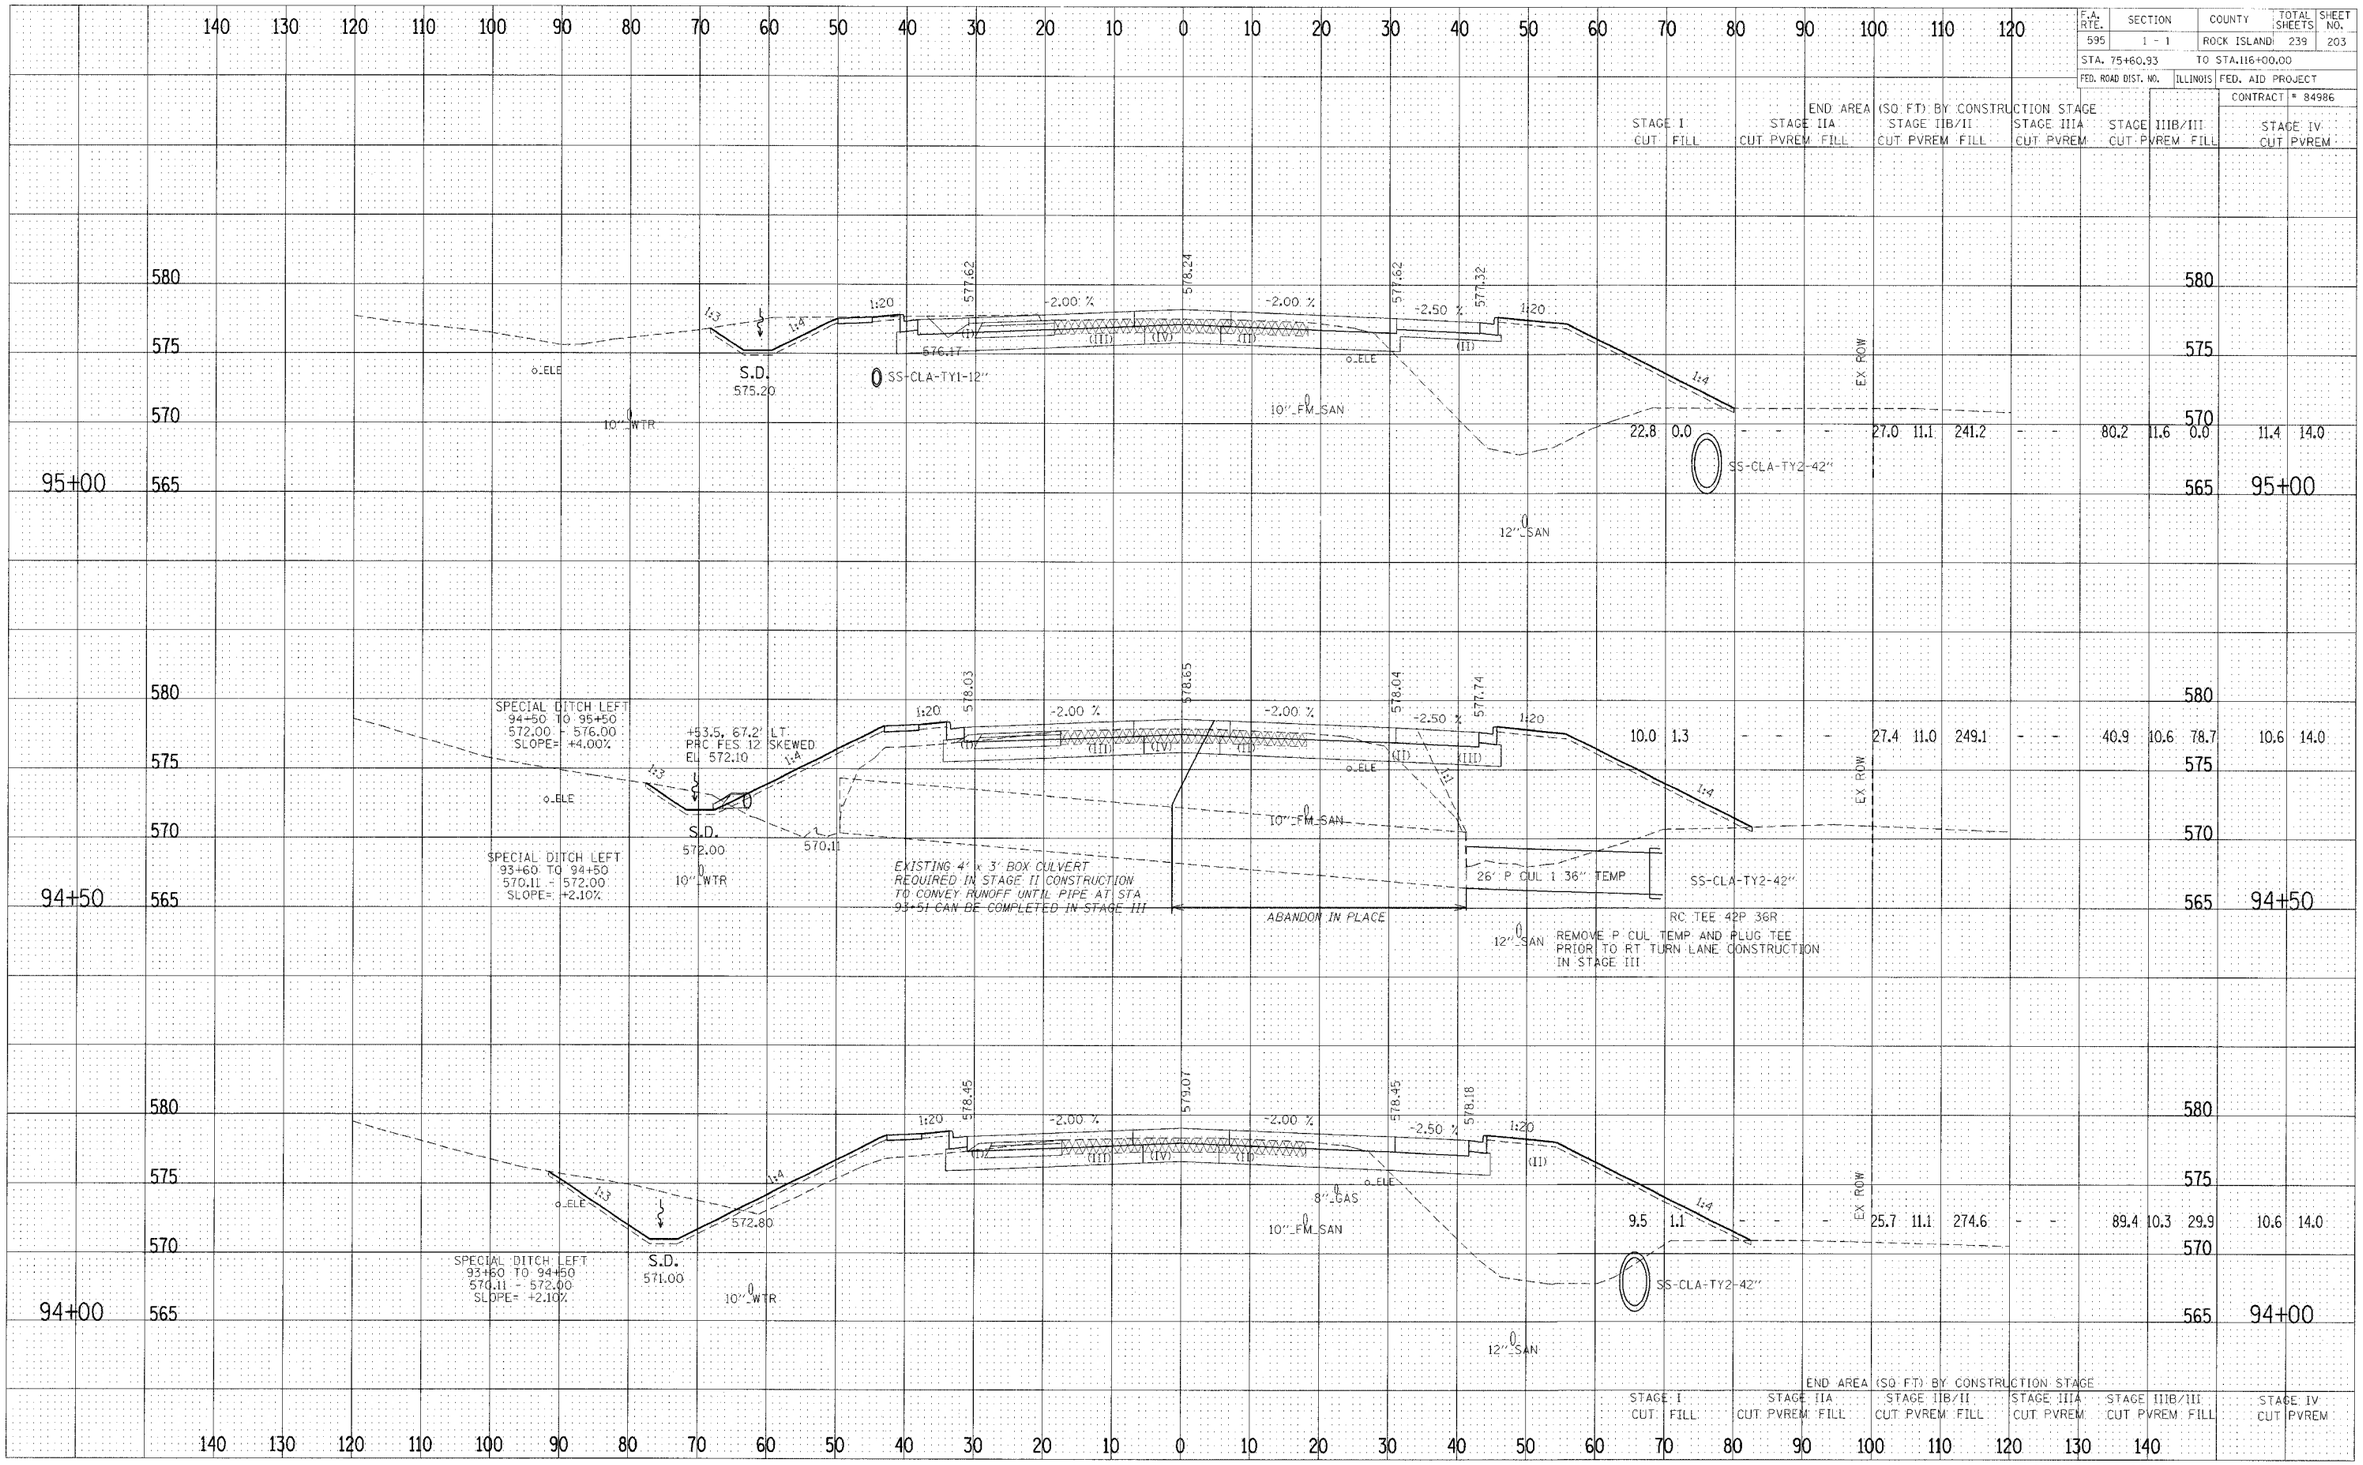

END AREA (SQ FT) BY CONSTRUCTION STAGE

Station	STAGE I CUT	STAGE I FILL	STAGE IIA CUT	STAGE IIA PVREM	STAGE IIA FILL	STAGE IIB/II CUT	STAGE IIB/II PVREM	STAGE IIB/II FILL	STAGE IIIA CUT	STAGE IIIA PVREM	STAGE IIIB/III CUT	STAGE IIIB/III PVREM	STAGE IIIB/III FILL	STAGE IV CUT	STAGE IV PVREM
95+00	22.8	0.0	-	-	-	27.0	11.1	241.2	-	-	80.2	11.6	0.0	11.4	14.0
94+50	10.0	1.3	-	-	-	27.4	11.0	249.1	-	-	40.9	10.6	78.7	10.6	14.0
94+00	9.5	1.1	-	-	-	25.7	11.1	274.6	-	-	89.4	10.3	29.9	10.6	14.0

CROSS SECTIONS – F.A. 595 (IL RTE 5)