MAR 29, 2006 11:11 AM CAH
I:\AIRPORTS\SAVANNA\826-06RWY\AIRPORT\SHEETS\R-302XS.DWG - XSEC

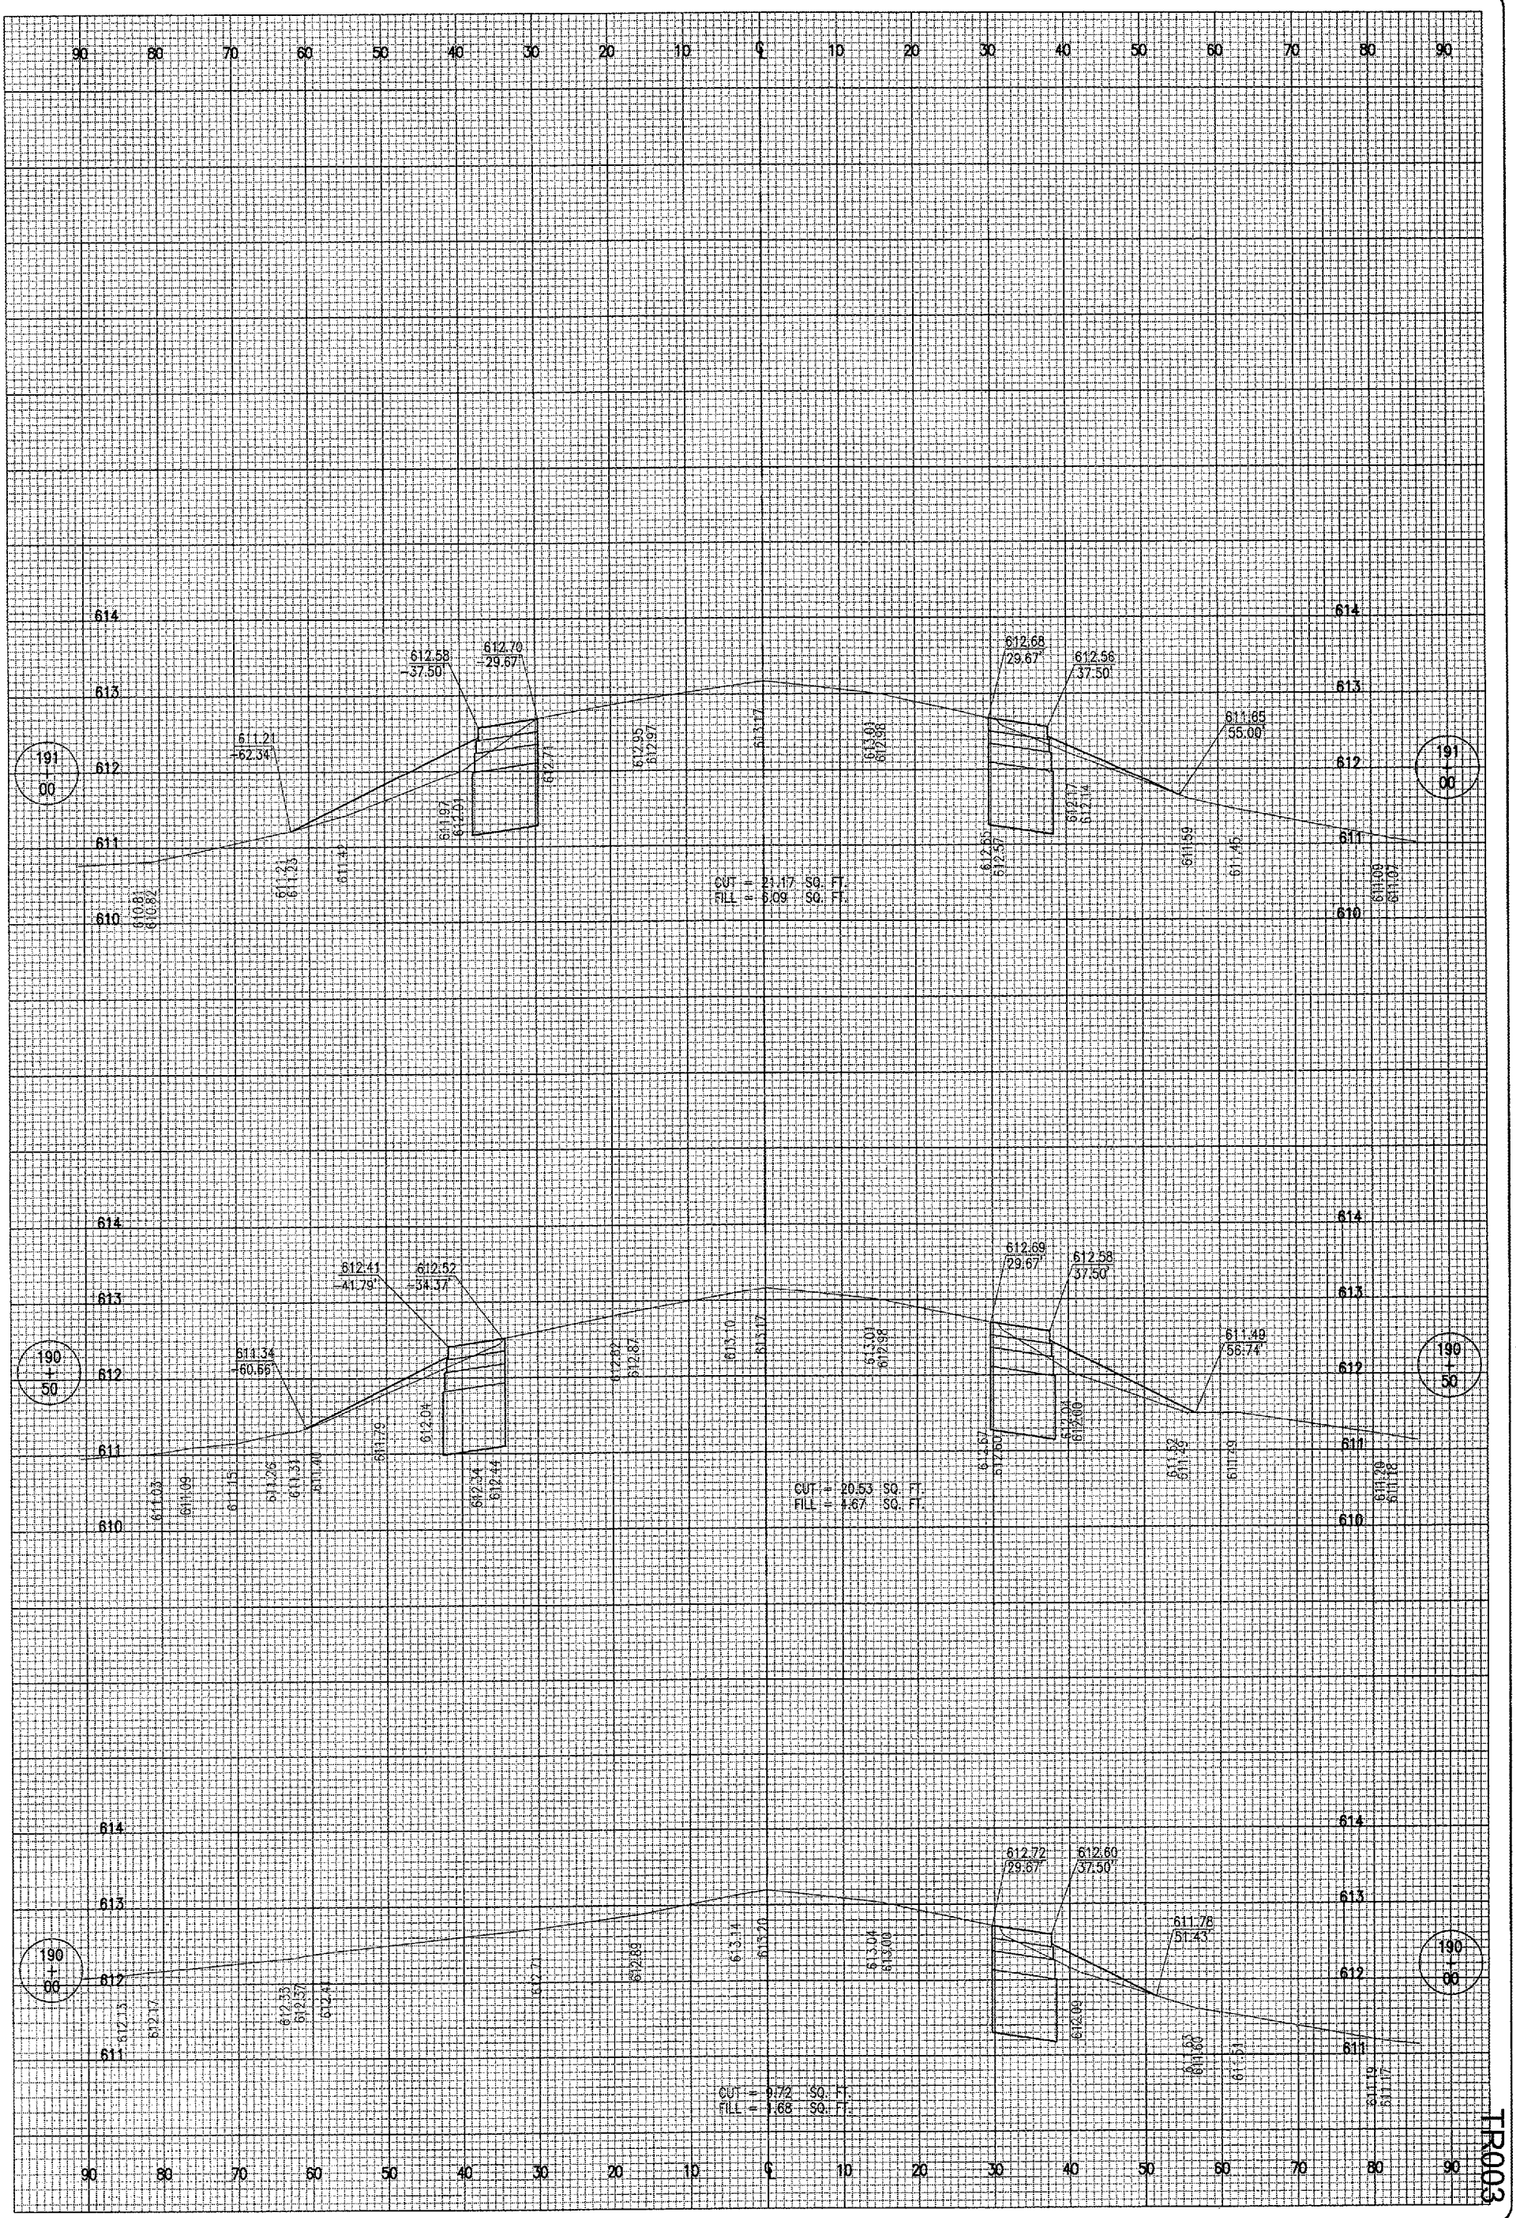

TR003

25 (25 of 51 sheets)	PROPOSED WIDENING OF RUNWAY 13/31 PROPOSED CROSS-SECTIONS FOR RUNWAY 13/31 WIDENING STA. 190+00 TO STA. 191+00	HANSON Hanson Professional Services Inc. 1525 South Sixth Street Springfield, Illinois 62703-2886 Offices Nationwide	HEI Project No. 826-06RWYD 0800 Filename R-302XS.DWG Scale NOT TO SCALE Date 10/24/05 LAYOUT B.A.K. 10/24/05 DRAWN B.A.K. 10/24/05 REVIEWED C.A.H. 01/12/06	TRI-TOWNSHIP AIRPORT SAVANNA, CARROLL COUNTY ILLINOIS IL. PROJ.: SFY-3538 A.I.P. PROJ.: 3-17-0091-B12	DATE / REVISION / BY