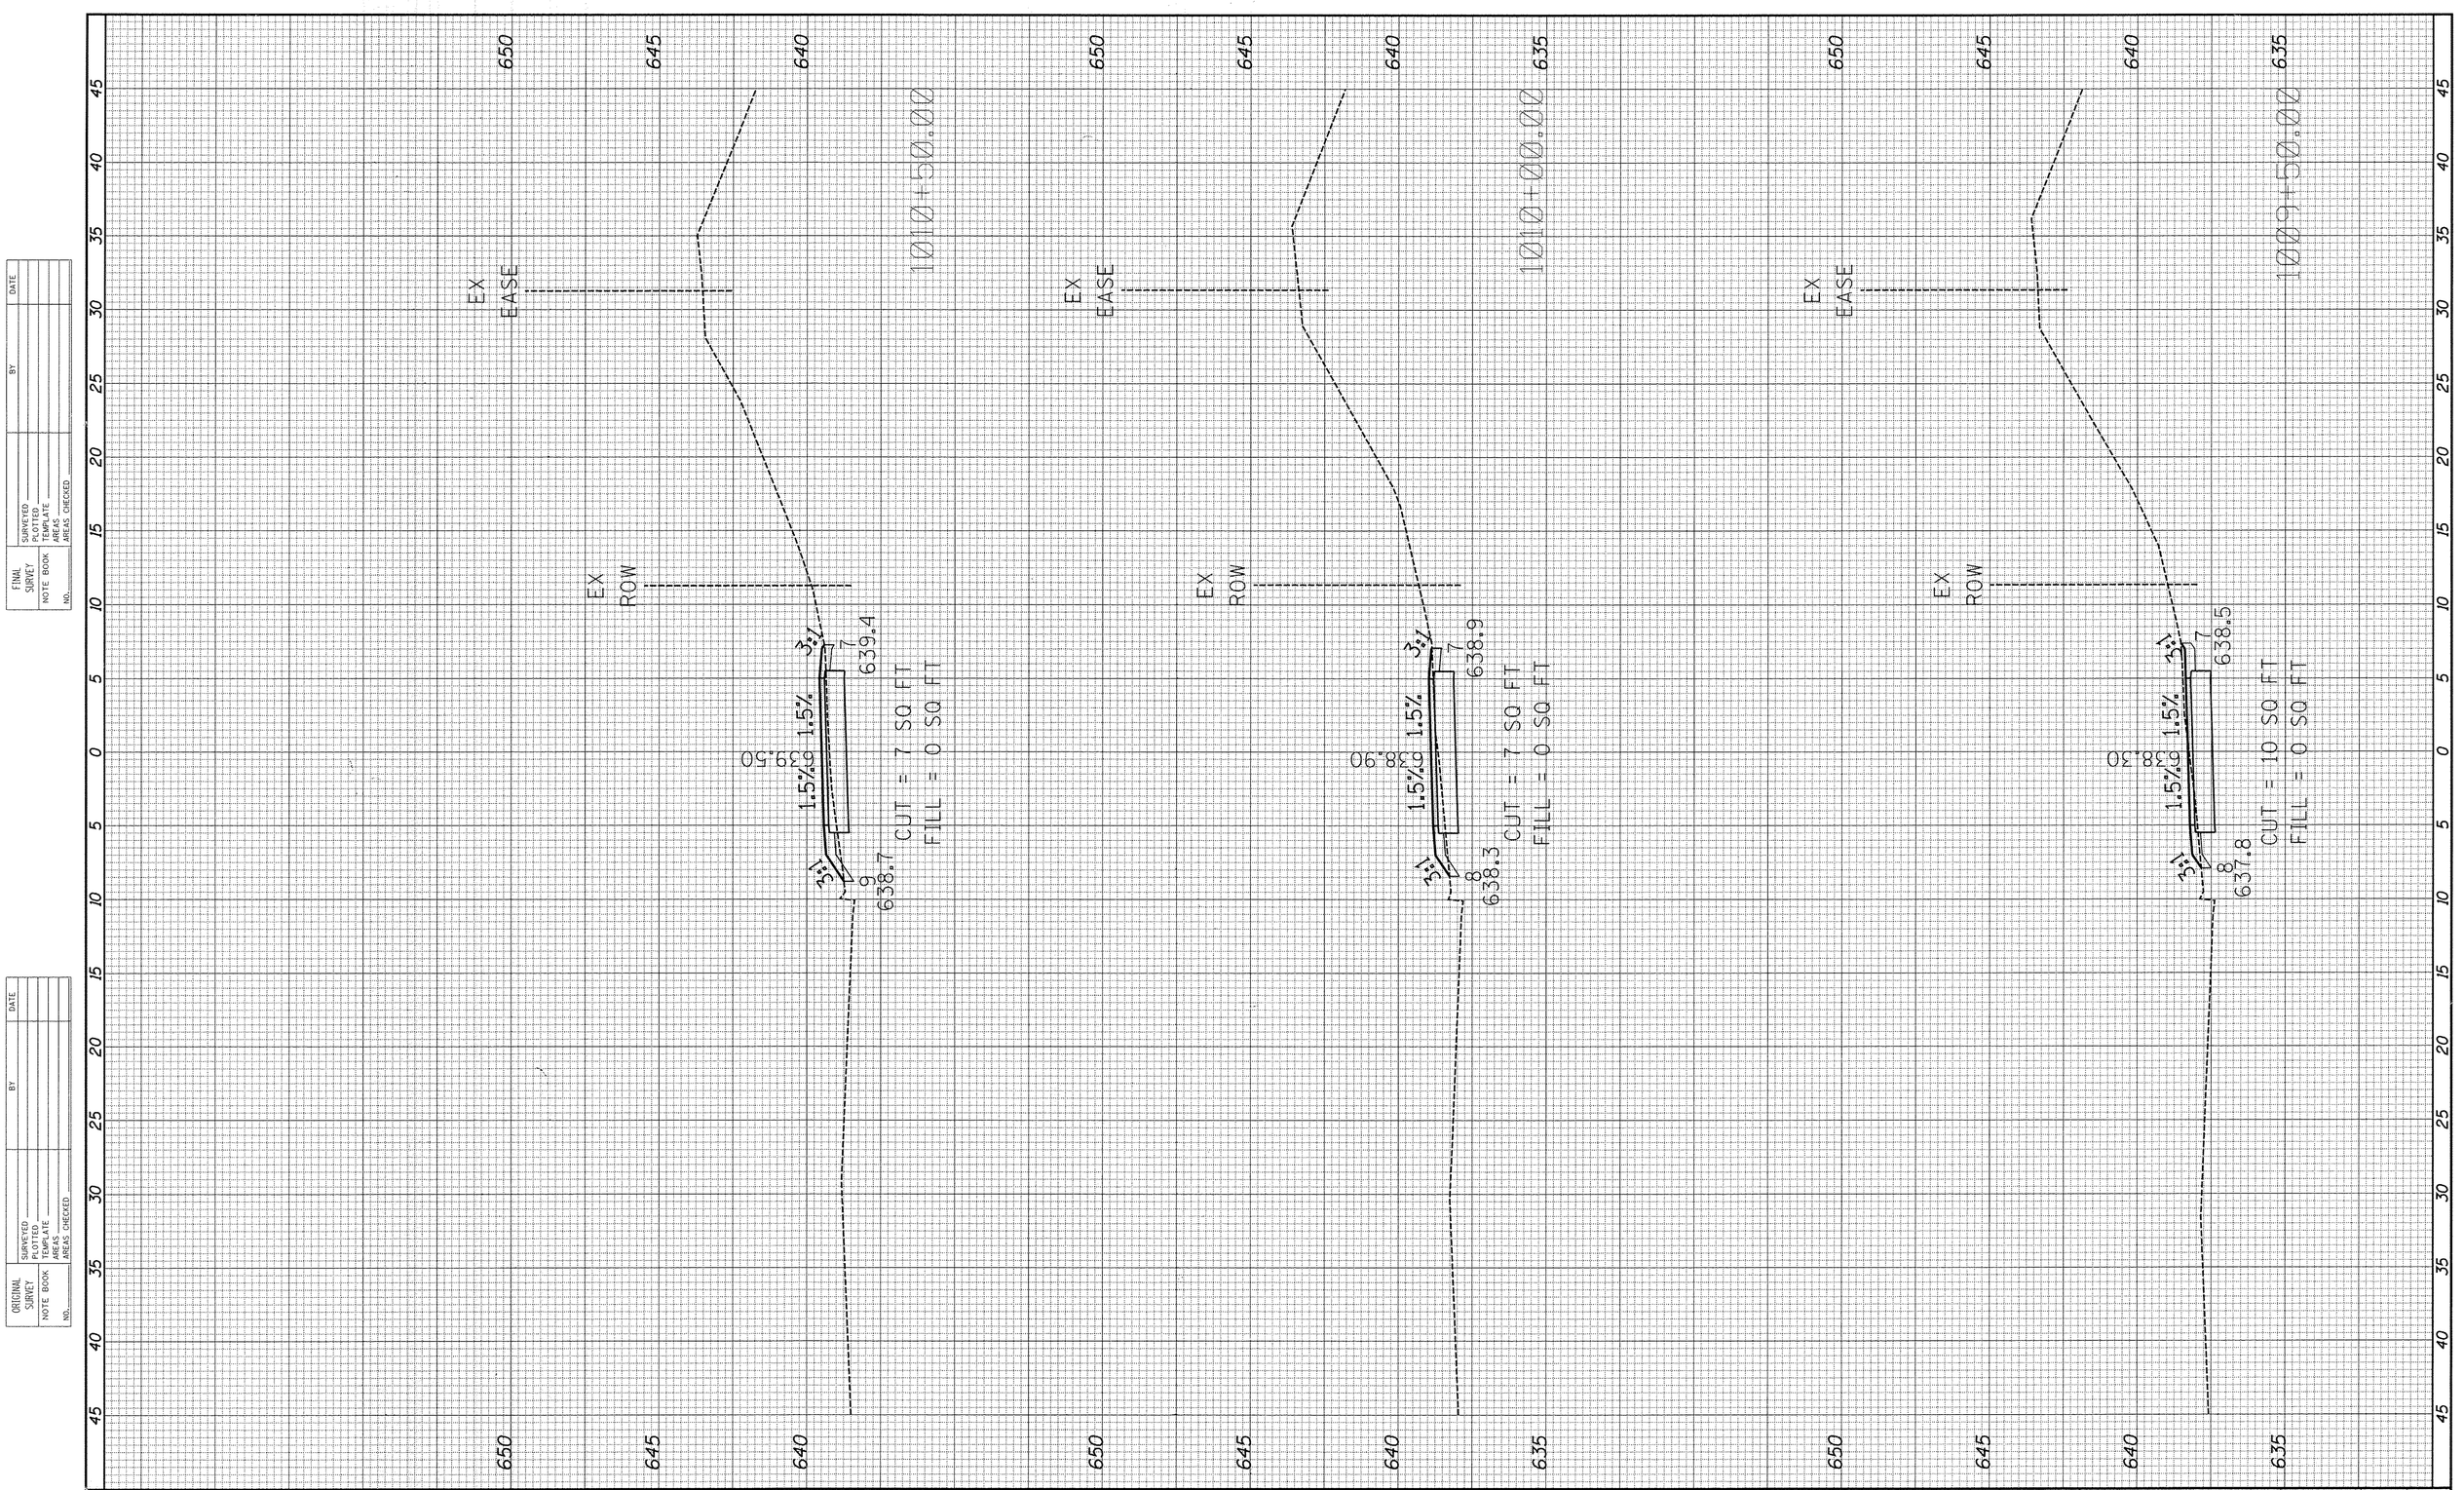


FINAL SURVEY	SURVEYED	BY	DATE
NOTE BOOK	PLOTTED		
NO.	TOPOGRAPHIC AREAS		
	AREAS CHECKED		

ORIGINAL SURVEY	SURVEYED	BY	DATE
NOTE BOOK	PLOTTED		
NO.	TOPOGRAPHIC AREAS		
	AREAS CHECKED		

FILE NAME = H:\SDSKProj\Y01144\Dgn_Dgn Xref\Y01144-xs-pr-10615.dgn	USER NAME = jschmidt	DESIGNED -	REVISED -
		DRAWN -	REVISED -
	PLOT SCALE = $SCALE$	CHECKED -	REVISED -
$MODELNAME$	PLOT DATE = 2/2/2016	DATE -	REVISED -

STATE OF ILLINOIS
DEPARTMENT OF TRANSPORTATION


KENNEDY ROAD SHARED-USE PATH
CROSS SECTIONS

SCALE: 1"=5'H 1"=2'V | SHEET 6 OF 82 SHEETS | STA. 1009+50.00 TO STA. 1010+50.00

F.A.U. RTE.	SECTION	COUNTY	TOTAL SHEETS	SHEET NO.
1321	10-00042-00-BT	KENDALL	127	51
		CONTRACT NO. 87628		
		ILLINOIS FED. AID PROJECT		

FINAL SURVEY	SURVEYED	BY	DATE
	PLOTTED		
NOTE BOOK	TYPED/CHKD		
NO.	AREAS		
	AREAS CHECKED		

ORIGINAL SURVEY	SURVEYED	BY	DATE
	PLOTTED		
NOTE BOOK	TYPED/CHKD		
NO.	AREAS		
	AREAS CHECKED		

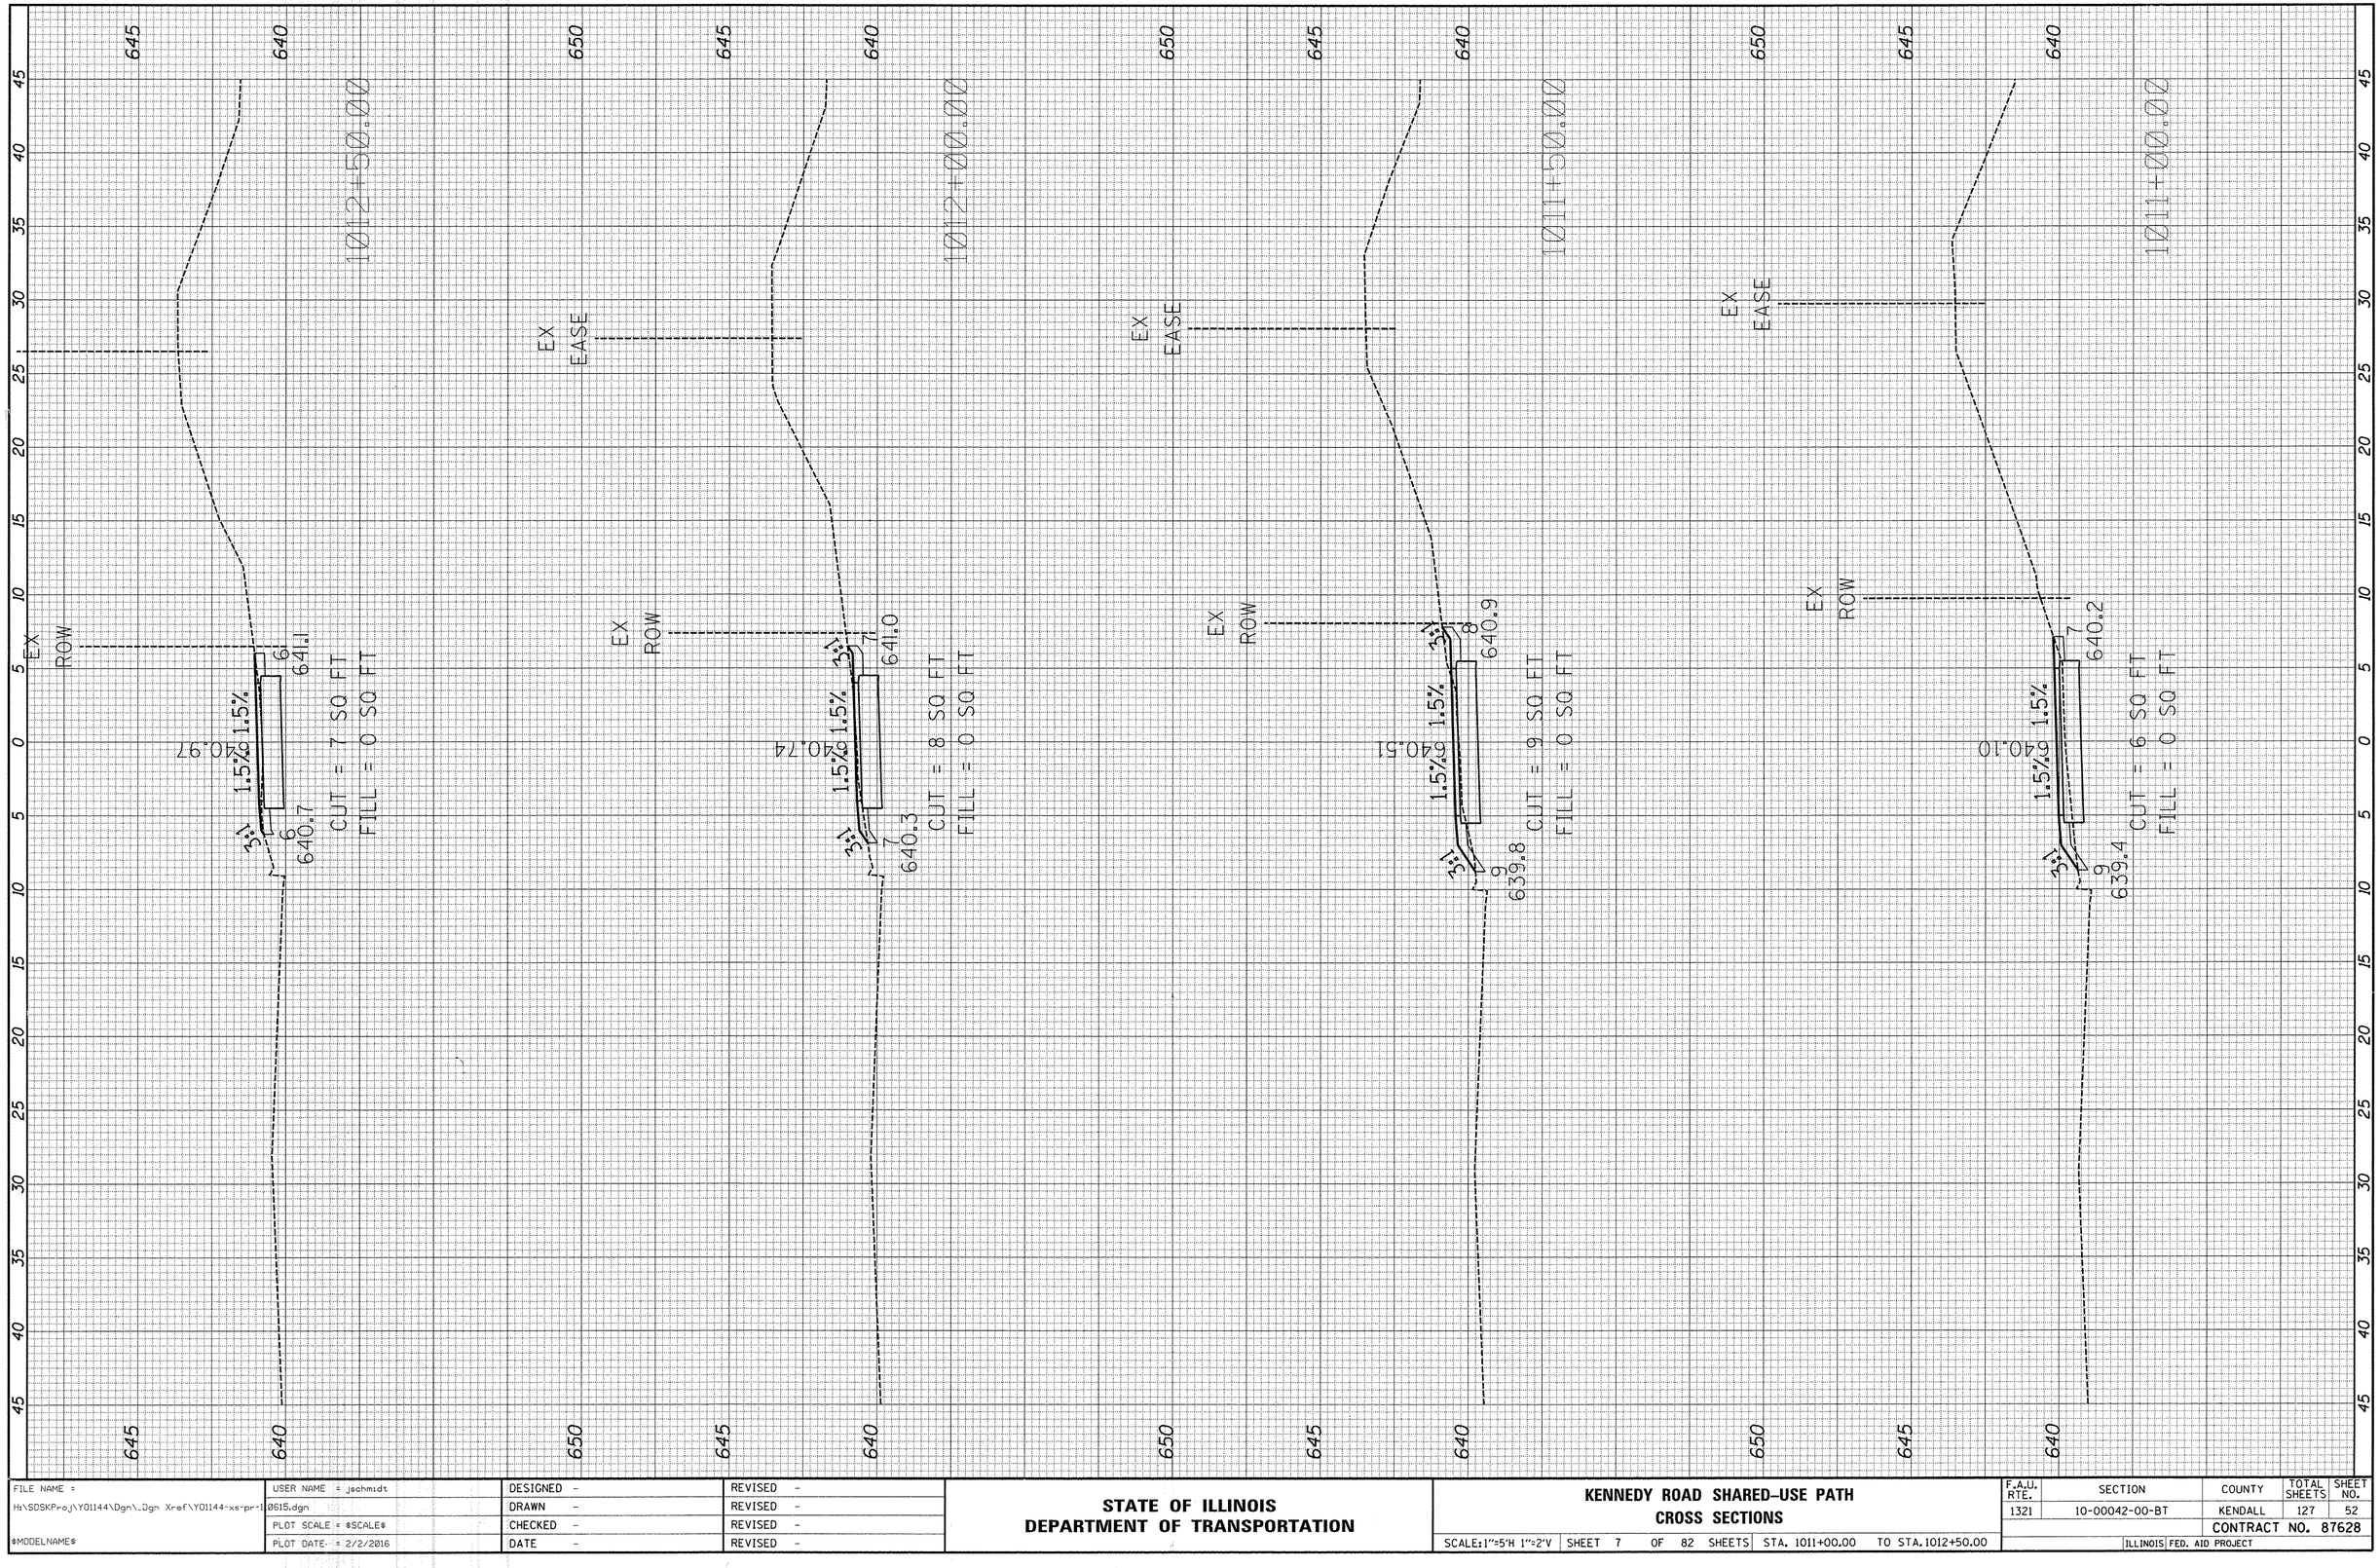

FILE NAME =	USER NAME = jschmidt	DESIGNED -	REVISED -
H:\SDSKProj\Y01144\Dgn_Dgn Xref\Y01144-xs-pr-10615.dgn		DRAWN -	REVISED -
	PLOT SCALE = $SCALE$	CHECKED -	REVISED -
$MODELNAME$	PLOT DATE = 2/2/2016	DATE -	REVISED -

STATE OF ILLINOIS
DEPARTMENT OF TRANSPORTATION


KENNEDY ROAD SHARED-USE PATH
CROSS SECTIONS

SCALE: 1"=5'H 1"=2'V | SHEET 7 OF 82 SHEETS | STA. 1011+00.00 TO STA. 1012+50.00

F.A.U. RTE.	SECTION	COUNTY	TOTAL SHEETS	SHEET NO.
1321	10-00042-00-BT	KENDALL	127	52
		CONTRACT NO. 87628		
	ILLINOIS	FED. AID PROJECT		

FINAL SURVEY		BY	DATE
NOTE BOOK	SURVEYED		
NO.	PLOTTED		
	TOPOGRAPHY		
	AREAS		
	AREAS CHECKED		

ORIGINAL SURVEY		BY	DATE
NOTE BOOK	SURVEYED		
NO.	PLOTTED		
	TOPOGRAPHY		
	AREAS		
	AREAS CHECKED		

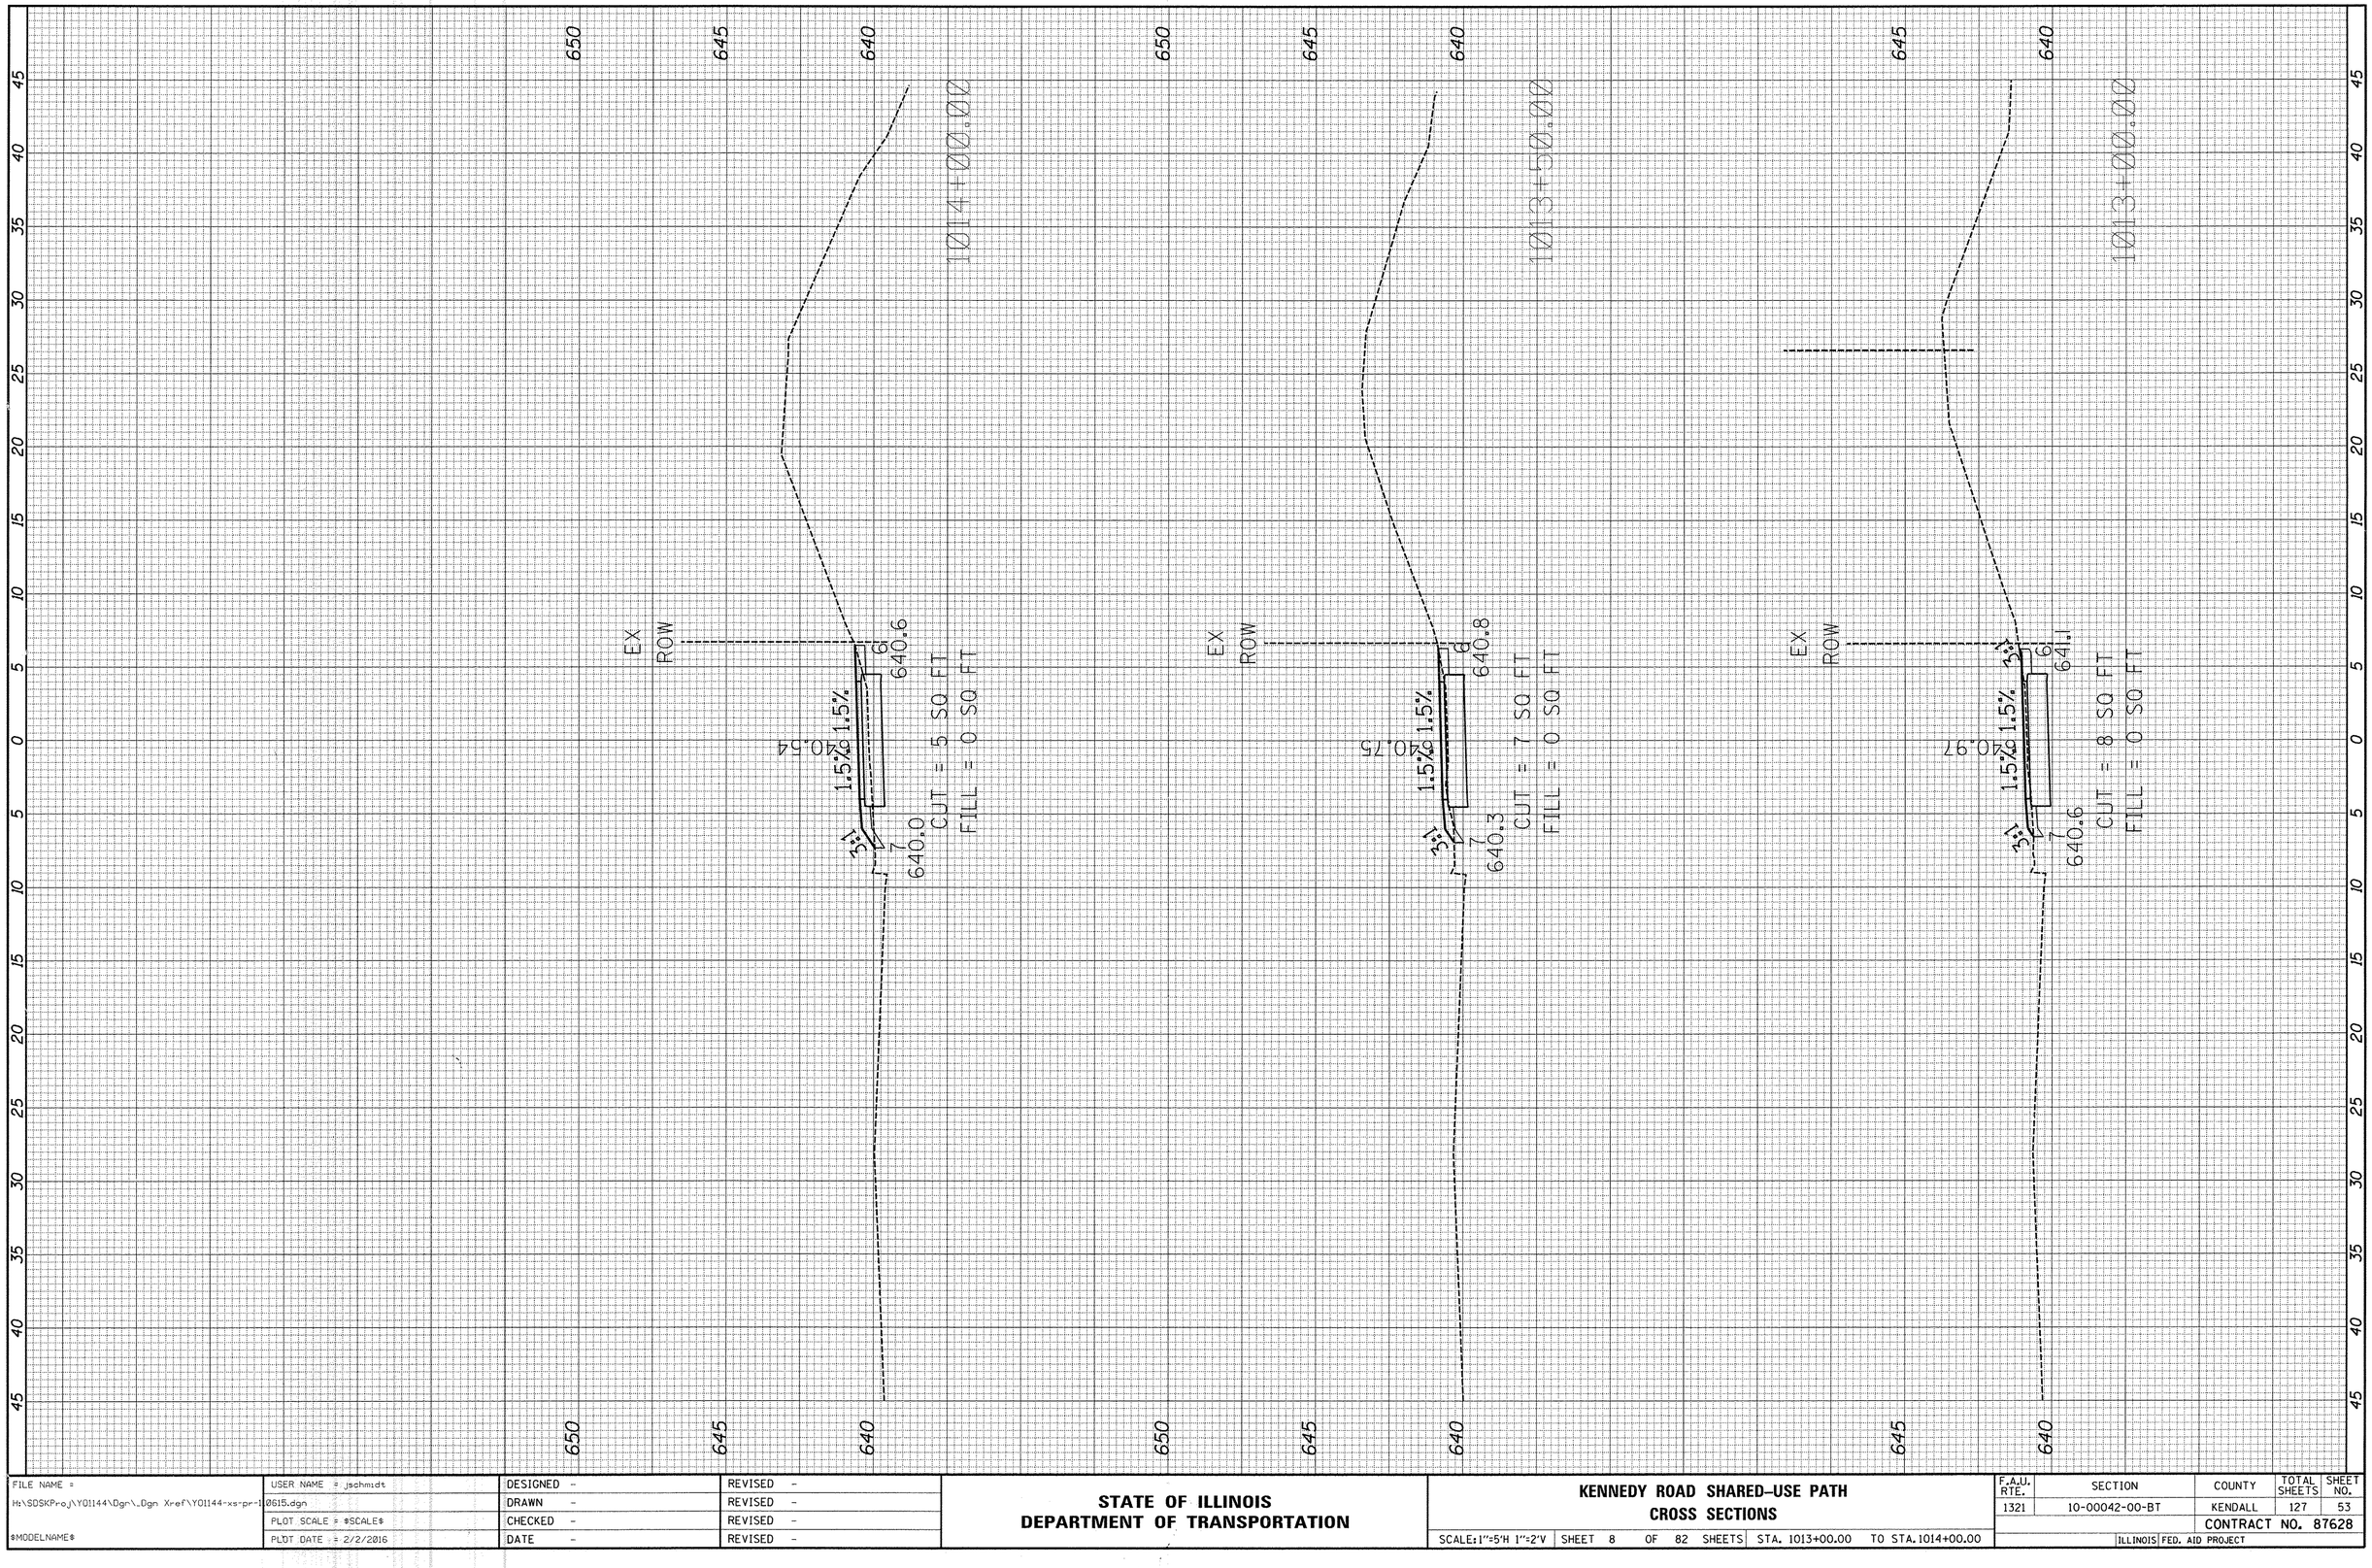


FILE NAME = H:\SDSKProj\Y01144\Dgn_Dgn Xref\Y01144-xs-pr-10615.dgn	USER NAME = jschmidt	DESIGNED -	REVISED -	STATE OF ILLINOIS DEPARTMENT OF TRANSPORTATION	KENNEDY ROAD SHARED-USE PATH CROSS SECTIONS
		DRAWN -	REVISED -		
	PLOT SCALE = $SCALE$	CHECKED -	REVISED -		
$MODELNAME$	PLOT DATE = 2/2/2016	DATE -	REVISED -		SCALE: 1"=5'H 1"=2'V | SHEET 8 OF 82 SHEETS | STA. 1013+00.00 TO STA. 1014+00.00

F.A.U. RTE.	SECTION	COUNTY	TOTAL SHEETS	SHEET NO.
1321	10-00042-00-BT	KENDALL	127	53
		CONTRACT NO. 87628		
		ILLINOIS | FED. AID PROJECT		

FINAL SURVEY		BY	DATE
	SURVEYED		
	PLOTTED		
NOTE BOOK	TEMPLATE		
	AREAS		
NO.	AREAS CHECKED		

ORIGINAL SURVEY		BY	DATE
	SURVEYED		
	PLOTTED		
NOTE BOOK	TEMPLATE		
	AREAS		
NO.	AREAS CHECKED		

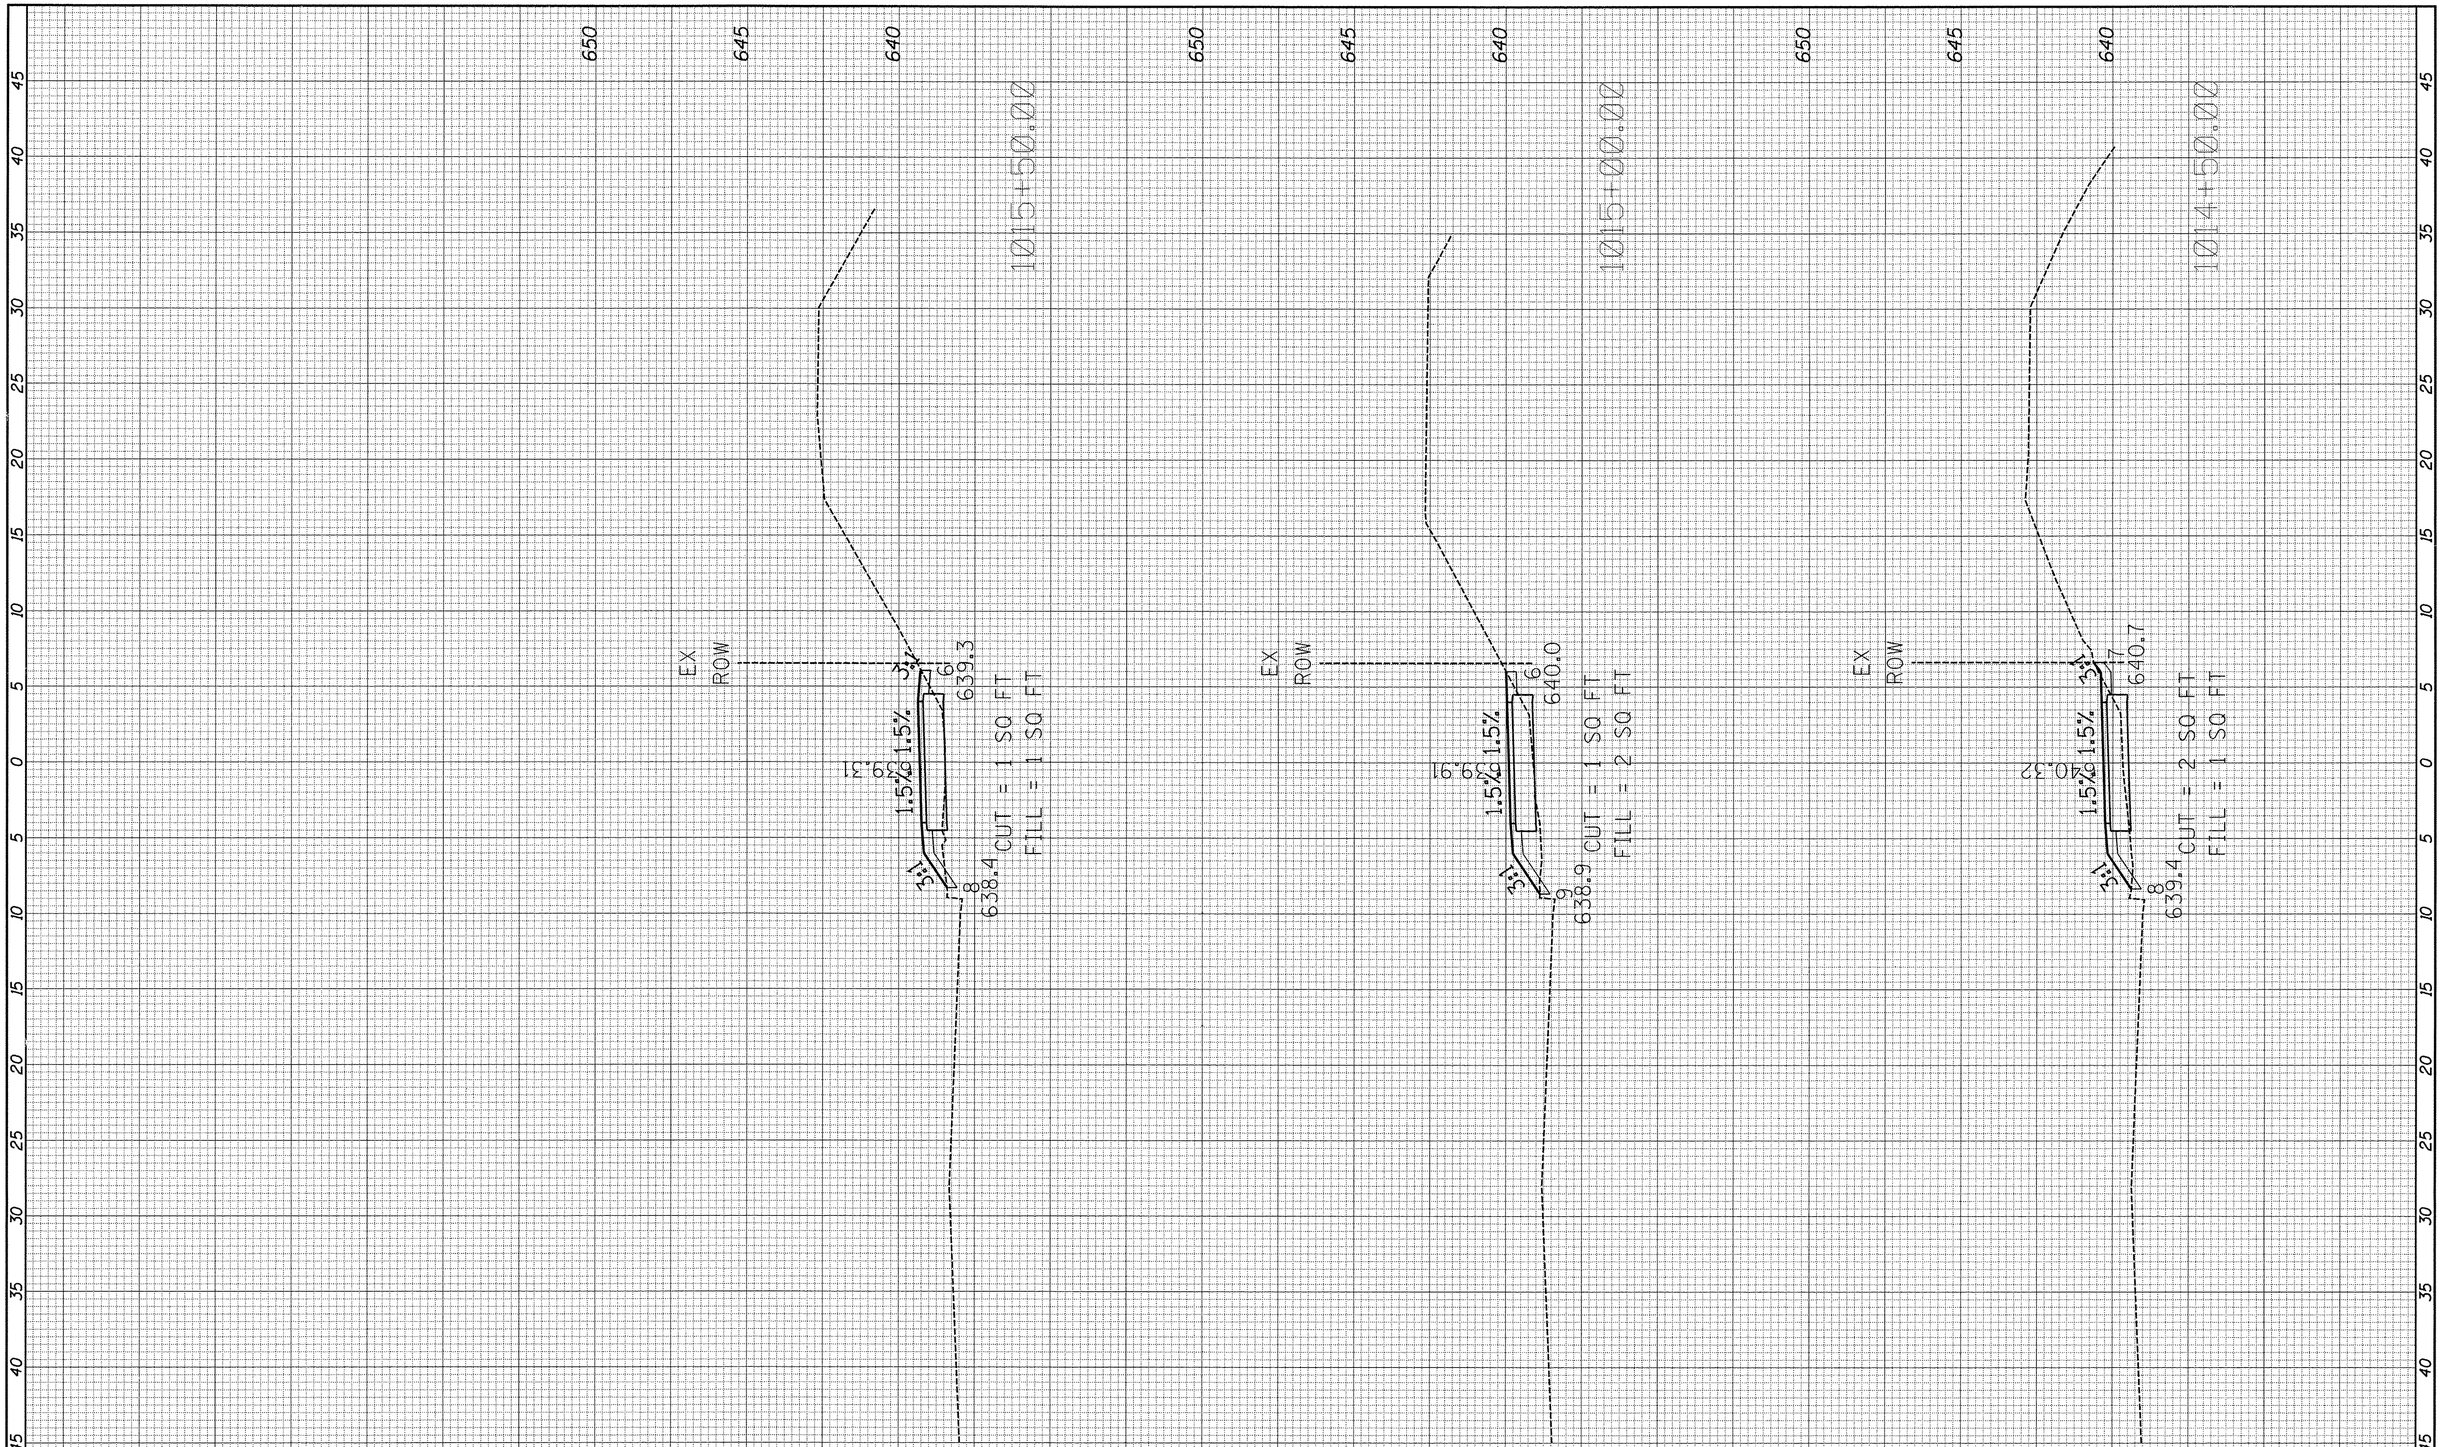


FILE NAME = H:\SDSKProj\Y01144\Dgn_Dgn Xref\Y01144-xs-pr-10615.dgn	USER NAME = jschmidt	DESIGNED -	REVISED -
		DRAWN -	REVISED -
$MODELNAME$	PLOT SCALE = $SCALE$	CHECKED -	REVISED -
	PLOT DATE = 2/2/2016	DATE -	REVISED -

STATE OF ILLINOIS
DEPARTMENT OF TRANSPORTATION

KENNEDY ROAD SHARED-USE PATH
CROSS SECTIONS

SCALE:1"=5'H 1"=2'V | SHEET 9 OF 82 SHEETS | STA. 1014+50.00 TO STA. 1015+50.00

F.A.U. RTE.	SECTION	COUNTY	TOTAL SHEETS	SHEET NO.
1321	10-00042-00-BT	KENDALL	127	54
		CONTRACT NO. 87628		
		ILLINOIS FED. AID PROJECT		

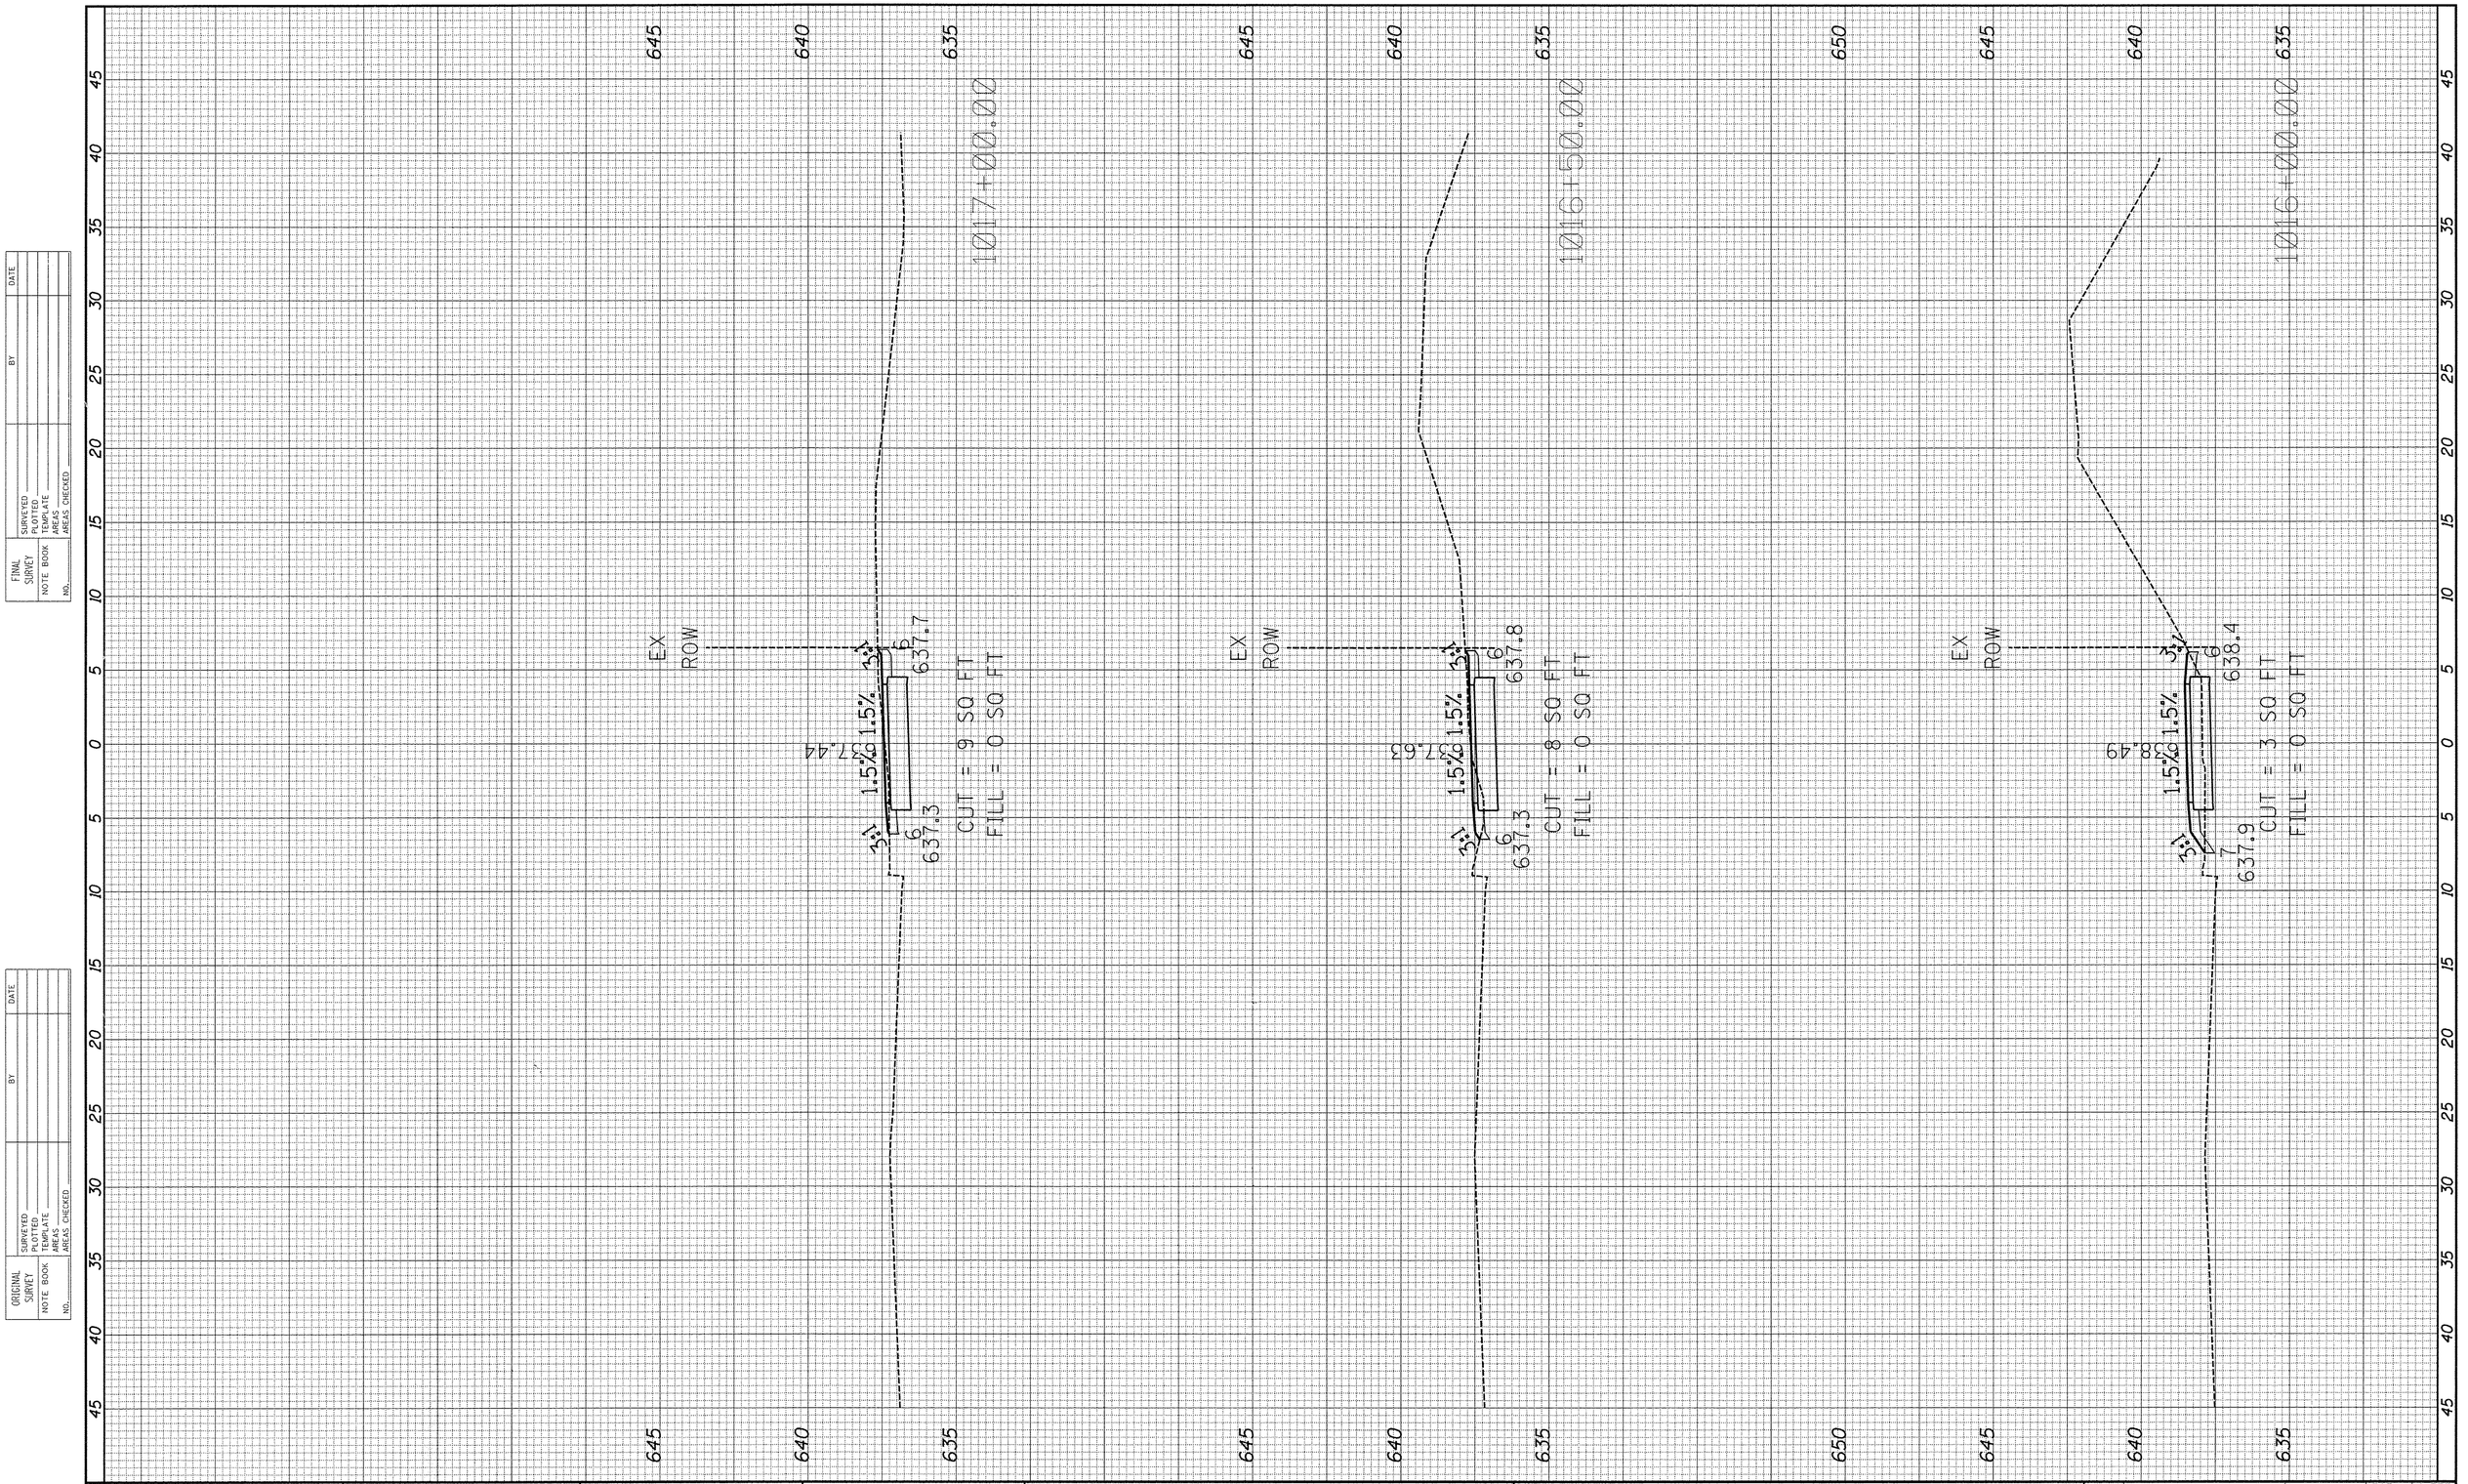

FINAL SURVEY	SURVEYED	BY	DATE
	PLOTTED		
NOTE BOOK	ESCALATE		
NO.	AREAS CHECKED		

ORIGINAL SURVEY	SURVEYED	BY	DATE
	PLOTTED		
NOTE BOOK	ESCALATE		
NO.	AREAS CHECKED		


FILE NAME = H:\SDSKProj\Y01144\Dgn_Dgn Xref\Y01144-xs-pr-10615.dgn	USER NAME = jschmidt	DESIGNED -	REVISED -
		DRAWN -	REVISED -
	PLOT SCALE = $SCALE$	CHECKED -	REVISED -
$MODELNAME$	PLOT DATE = 2/2/2016	DATE -	REVISED -

STATE OF ILLINOIS
DEPARTMENT OF TRANSPORTATION

KENNEDY ROAD SHARED-USE PATH
CROSS SECTIONS

SCALE:1"=5'H 1"=2'V | SHEET 10 OF 82 SHEETS | STA. 1016+00.00 TO STA.1017+00.00

F.A.U. RTE.	SECTION	COUNTY	TOTAL SHEETS	SHEET NO.
1321	10-00042-00-BT	KENDALL	127	55
		CONTRACT NO. 87628		
	ILLINOIS FED. AID PROJECT			

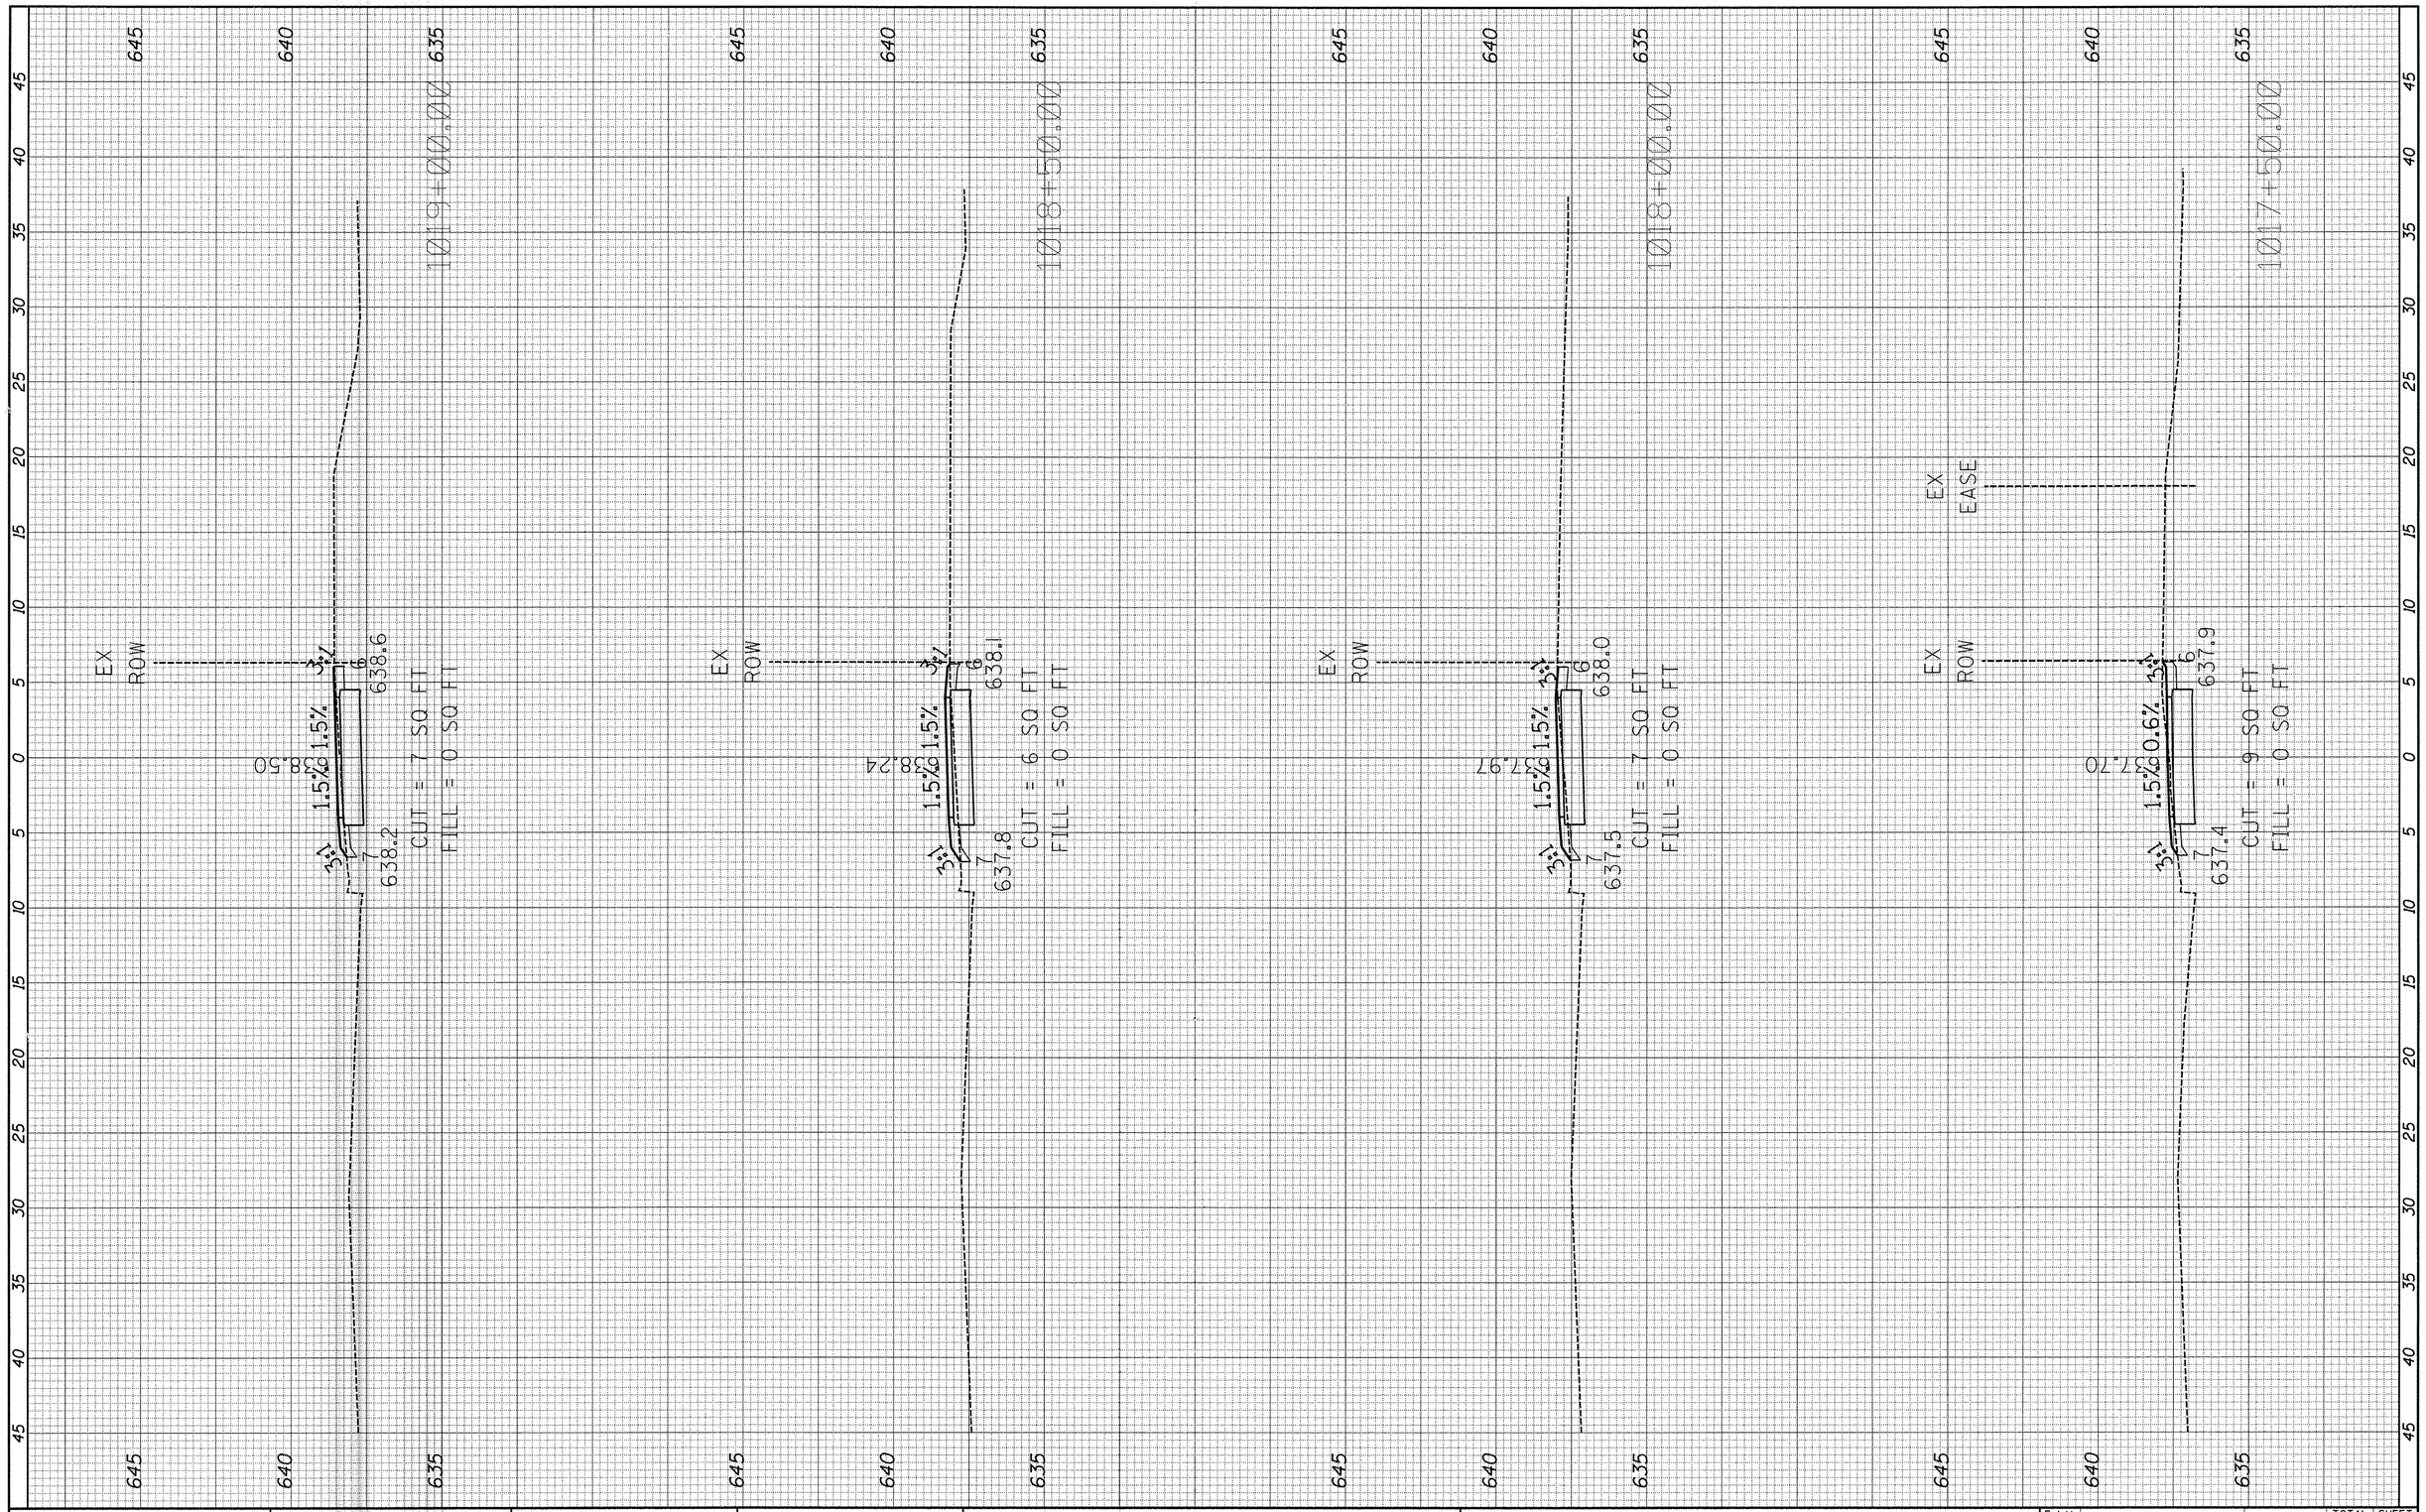

FINAL SURVEY	SURVEYED	BY	DATE
	PLOTTED		
NOTE BOOK	TEMPLATE		
NO.	AREAS		
	AREAS CHECKED		

ORIGINAL SURVEY	SURVEYED	BY	DATE
	PLOTTED		
NOTE BOOK	TEMPLATE		
NO.	AREAS		
	AREAS CHECKED		

FILE NAME = H:\SDSKProj\Y01144\Dgn_Dgn X-ref\Y01144-xs-pr-10615.dgn	USER NAME = jschmidt	DESIGNED -	REVISED -
		DRAWN -	REVISED -
	PLOT SCALE = $SCALE$	CHECKED -	REVISED -
$MODELNAME$	PLOT DATE = 2/2/2016	DATE -	REVISED -

STATE OF ILLINOIS
DEPARTMENT OF TRANSPORTATION


KENNEDY ROAD SHARED-USE PATH
CROSS SECTIONS

SCALE: 1"=5'H 1"=2'V | SHEET 11 OF 82 SHEETS | STA. 1017+50.00 TO STA. 1019+00.00

F.A.U. RTE.	SECTION	COUNTY	TOTAL SHEETS	SHEET NO.
1321	10-00042-00-BT	KENDALL	127	56
		CONTRACT NO. 87628		
	ILLINOIS	FED. AID PROJECT		

FINAL SURVEY		BY	DATE
	SURVEYED		
	PLOTTED		
NOTE BOOK	TEMPLATE		
	AREAS		
NO.	AREAS CHECKED		

ORIGINAL SURVEY		BY	DATE
	SURVEYED		
	PLOTTED		
NOTE BOOK	TEMPLATE		
	AREAS		
NO.	AREAS CHECKED		

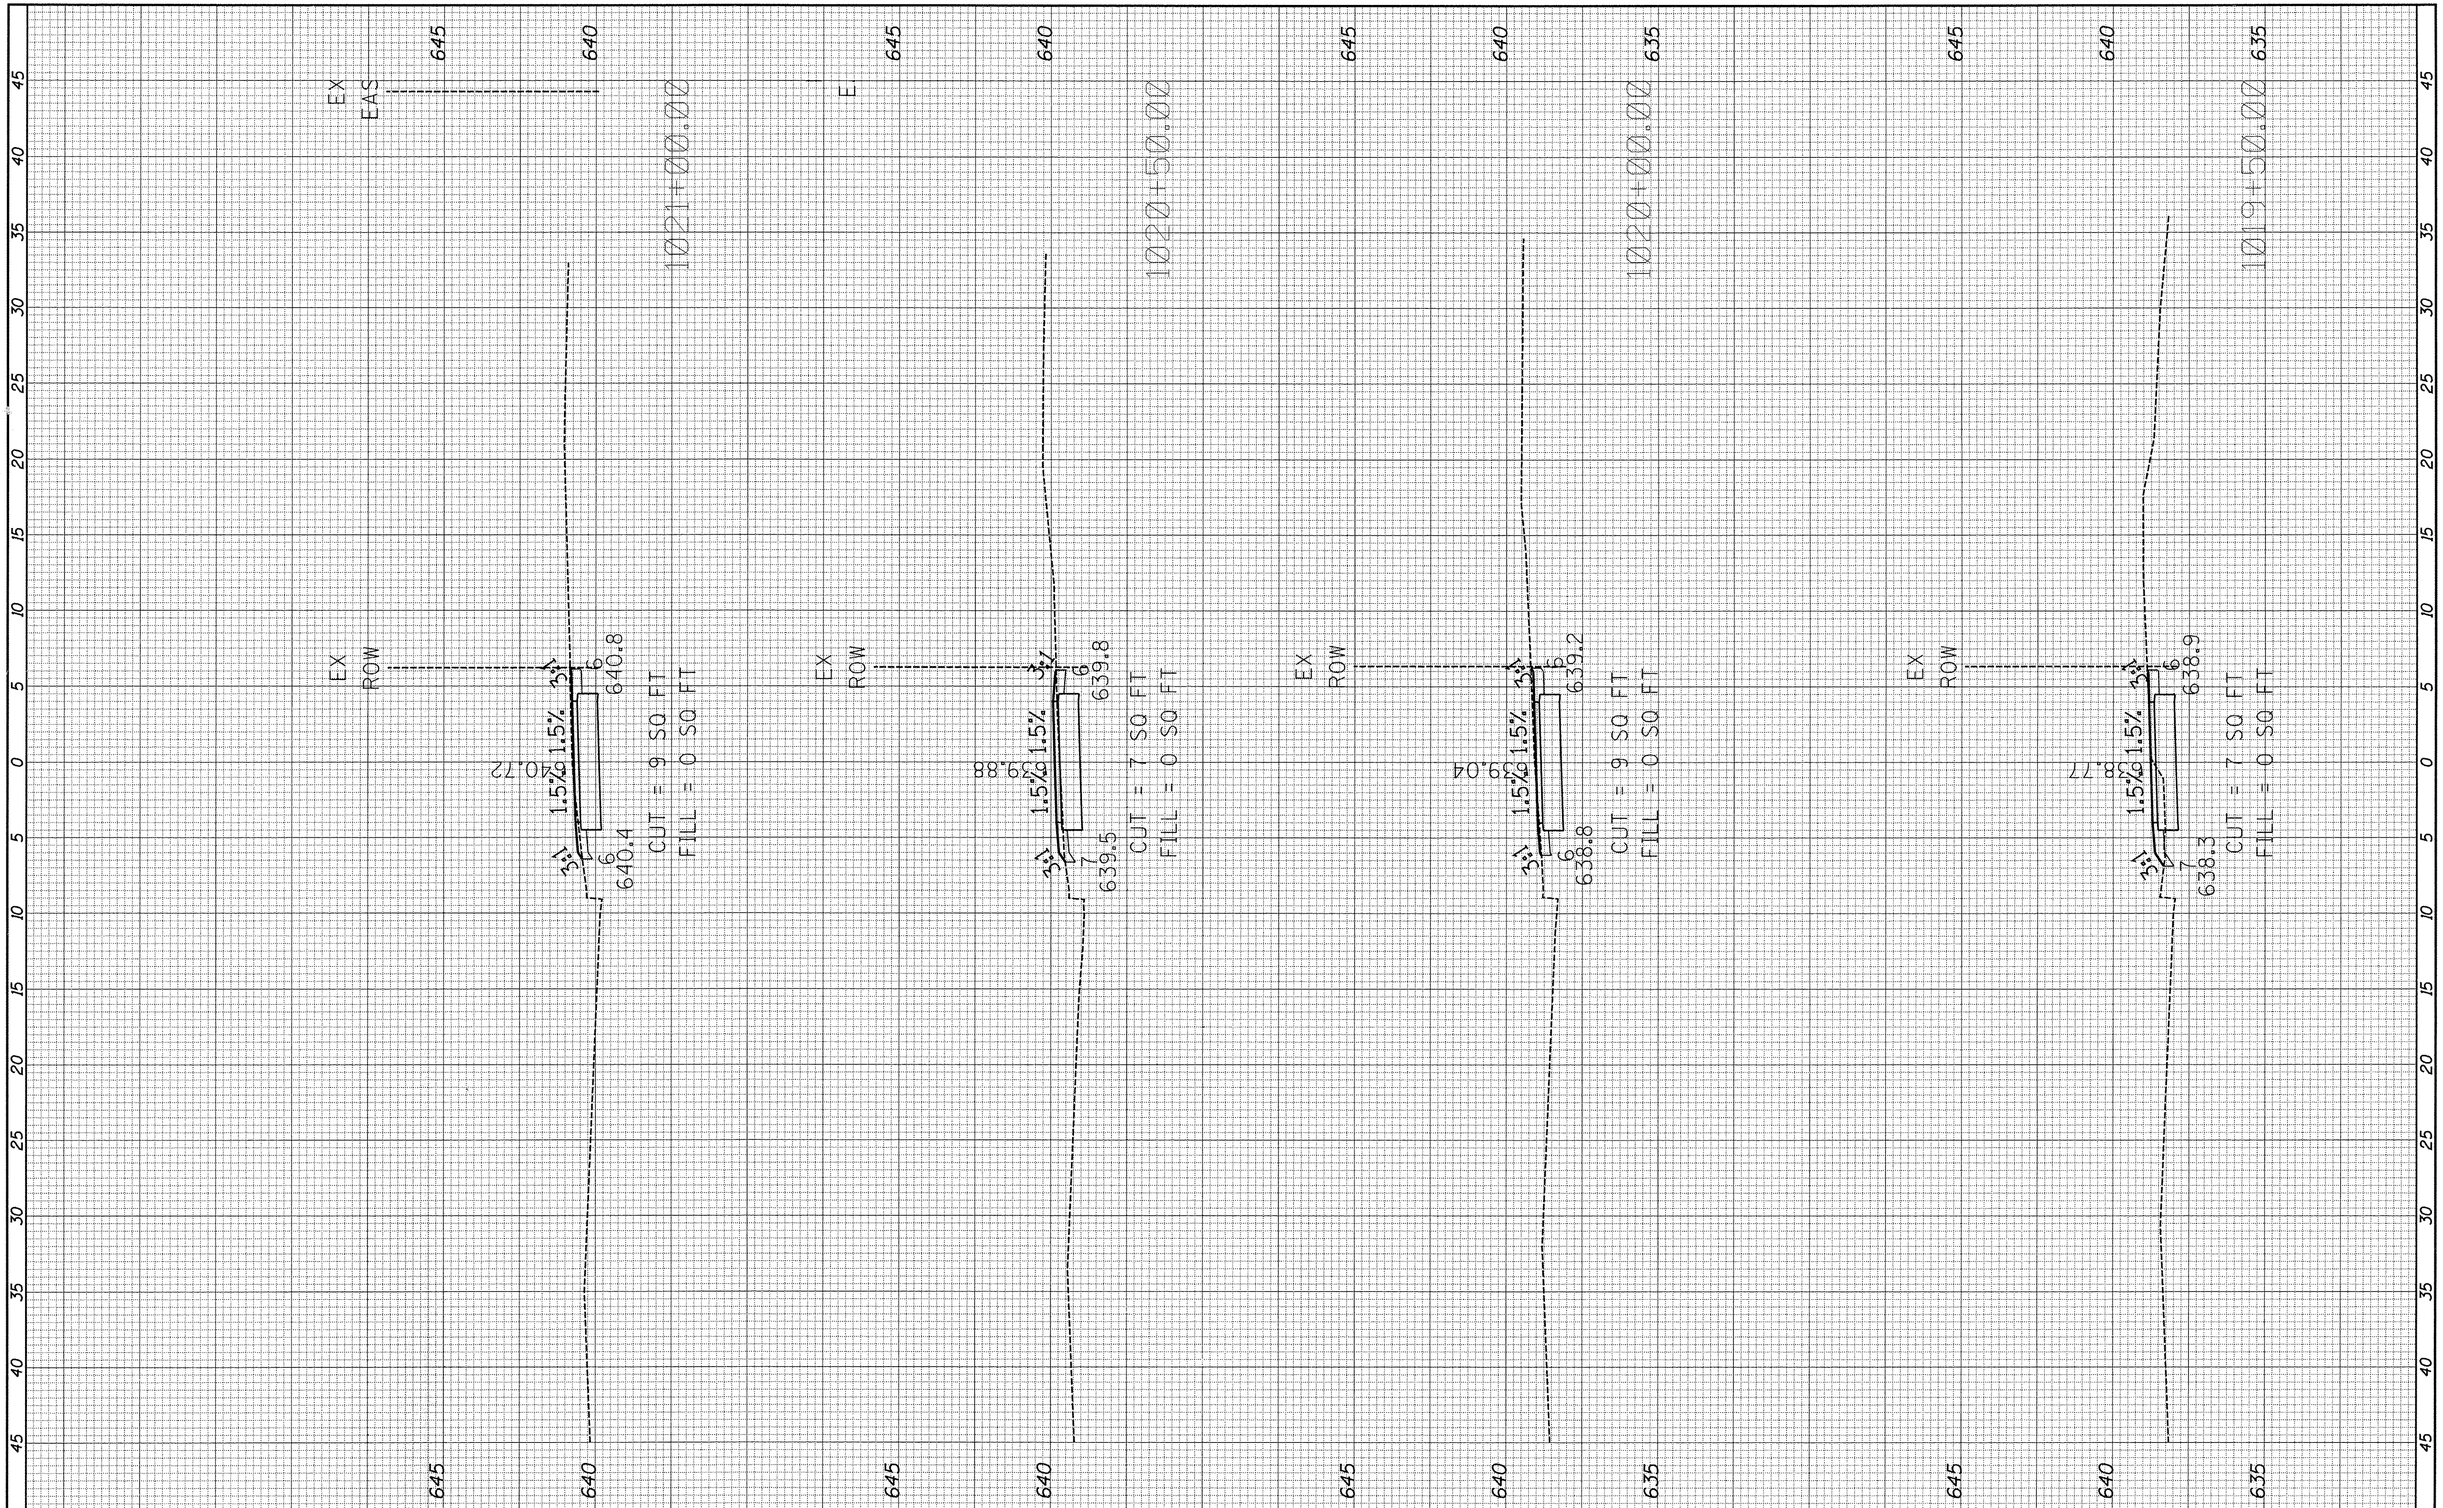

FILE NAME = H:\SDSKProj\Y01144\Dgn_Dgn Xref\Y01144-xs-pr-10615.dgn	USER NAME = jschmidt	DESIGNED -	REVISED -
		DRAWN -	REVISED -
	PLOT SCALE = $SCALE$	CHECKED -	REVISED -
$MODELNAME$	PLOT DATE = 2/2/2016	DATE -	REVISED -

STATE OF ILLINOIS
DEPARTMENT OF TRANSPORTATION


KENNEDY ROAD SHARED-USE PATH
CROSS SECTIONS

SCALE: 1"=5'H 1"=2'V | SHEET 12 OF 82 SHEETS | STA. 1019+50.00 TO STA. 1021+00.00

F.A.U. RTE.	SECTION	COUNTY	TOTAL SHEETS	SHEET NO.
1321	10-00042-00-BT	KENDALL	127	57
		CONTRACT NO. 87628		
		ILLINOIS FED. AID PROJECT		

FINAL SURVEY	BY	DATE
SURVEYED		
PLOTTED		
TEMPLATE		
NOTE BOOK		
AREAS		
NO.	AREAS CHECKED	

ORIGINAL SURVEY	BY	DATE
SURVEYED		
PLOTTED		
TEMPLATE		
NOTE BOOK		
AREAS		
NO.	AREAS CHECKED	

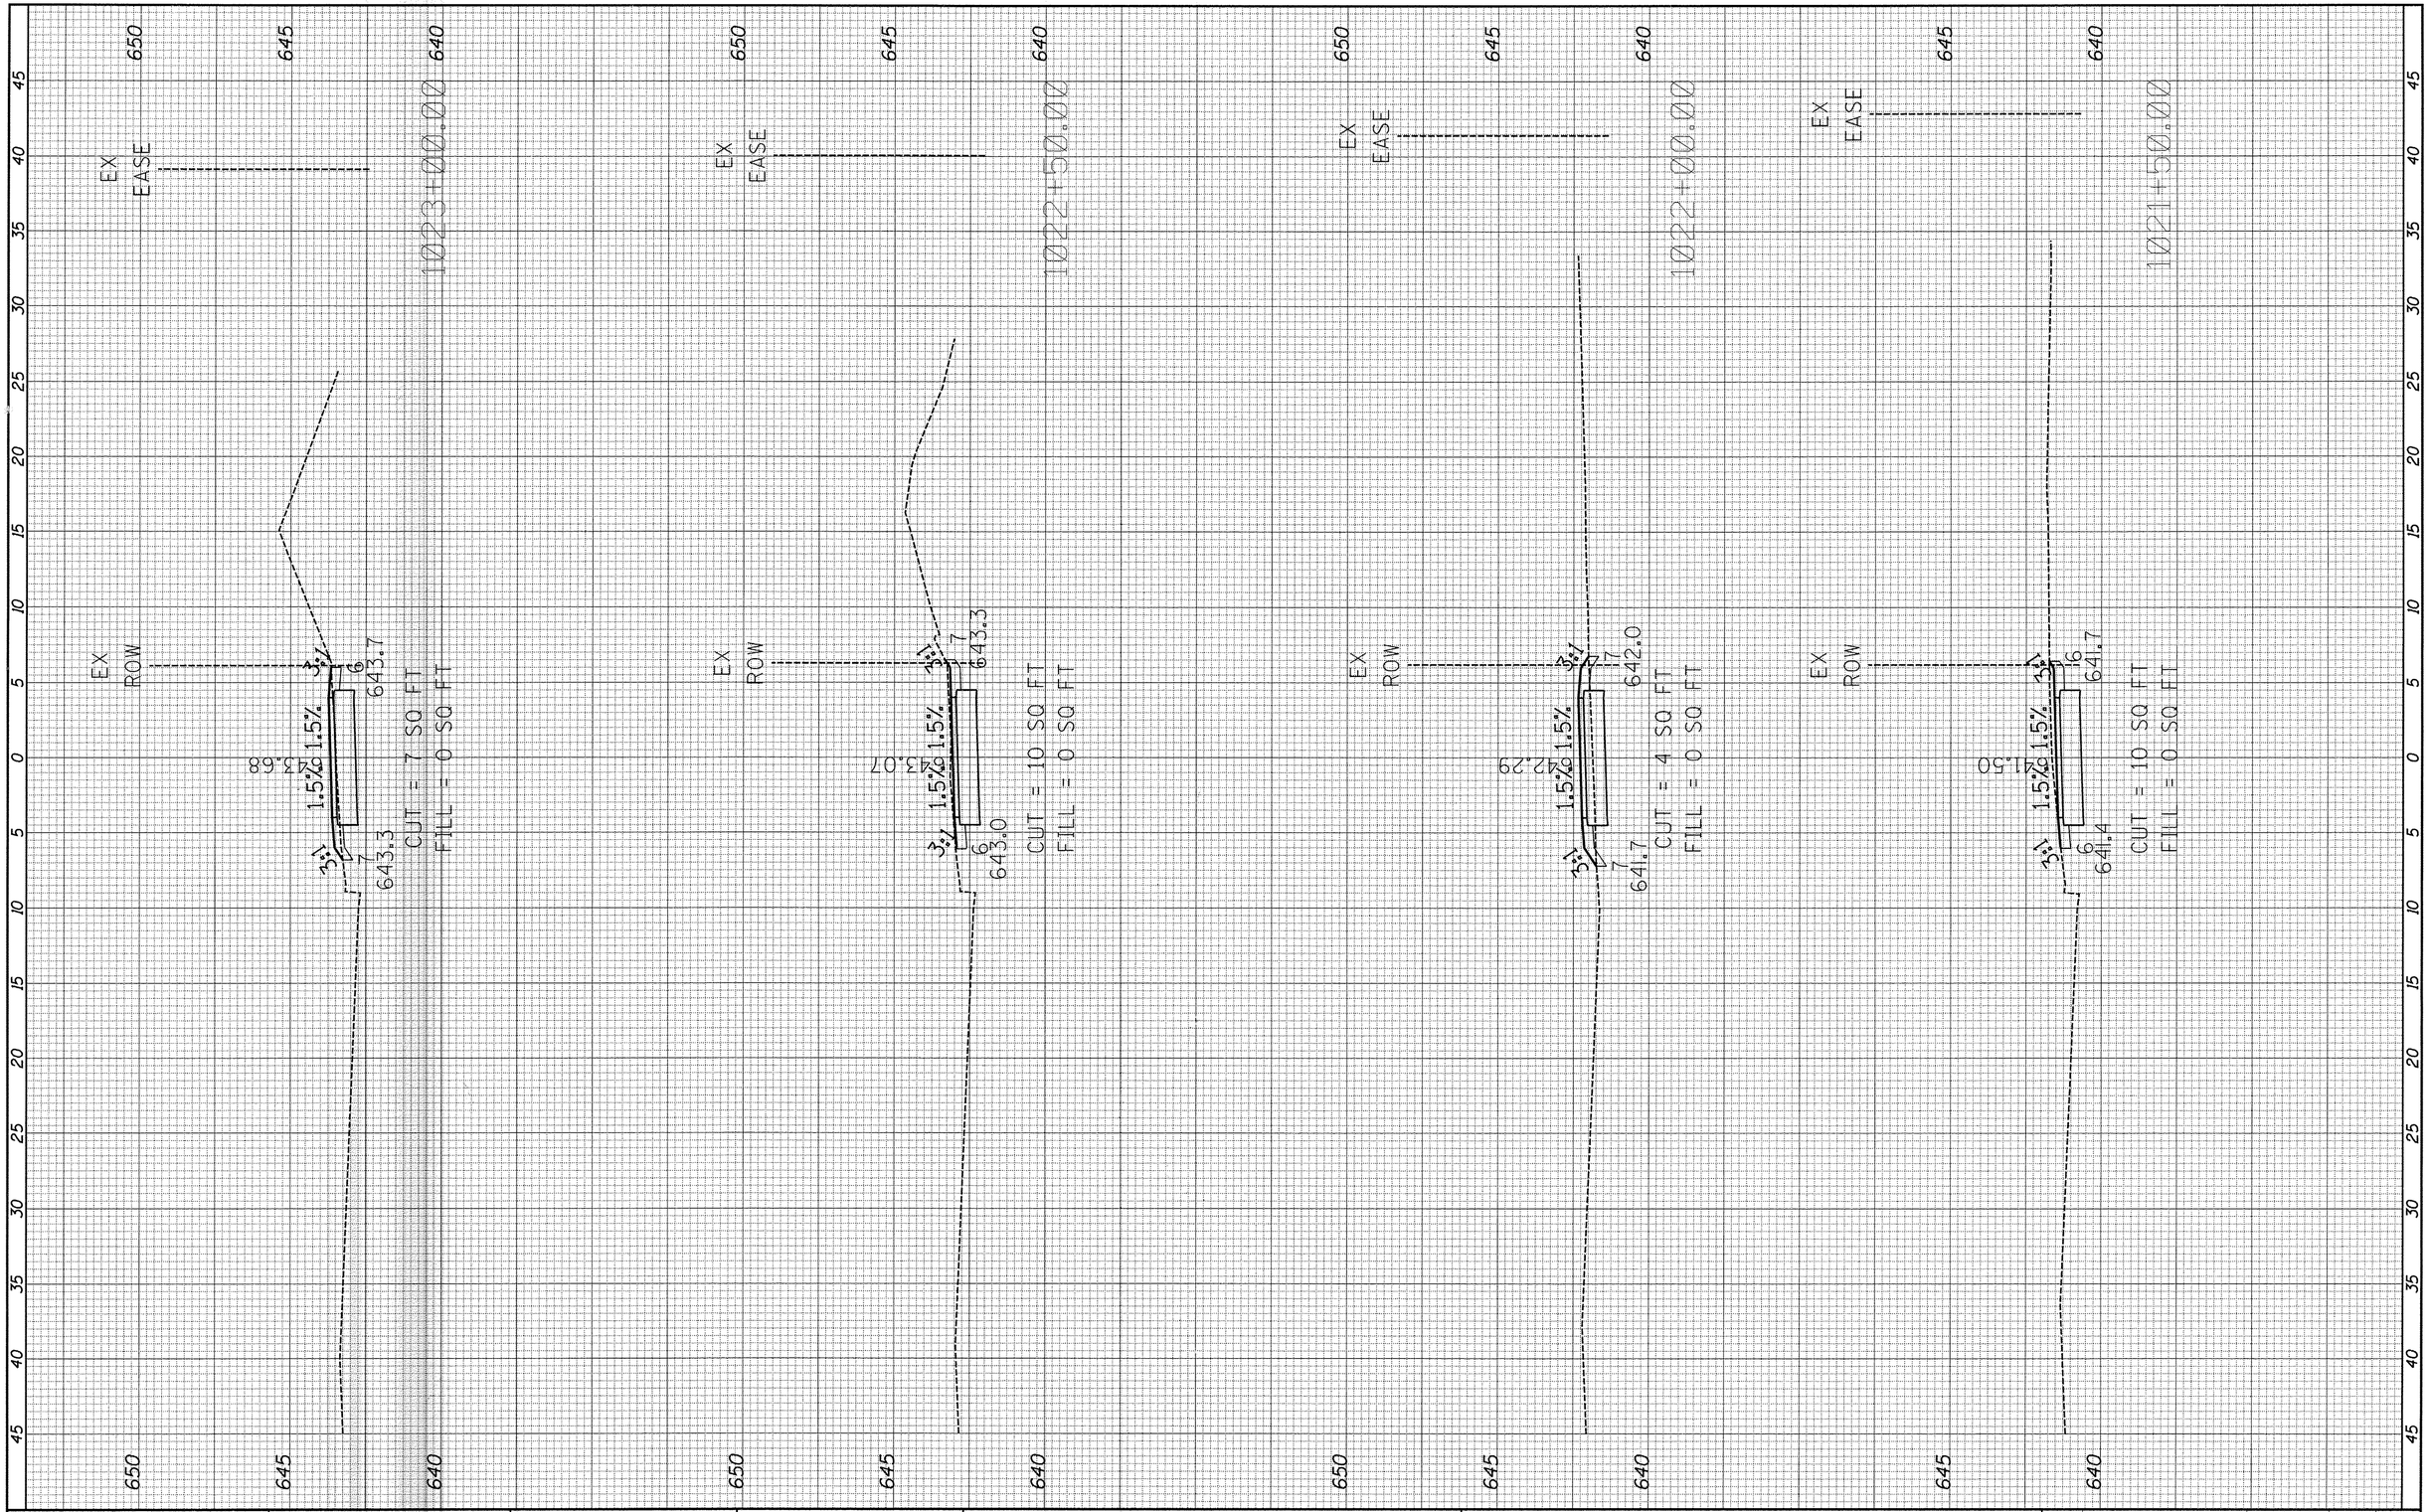


FILE NAME =	USER NAME = jschmidt	DESIGNED -	REVISED -
H:\SDSKProj\Y01144\Dgn_Dgn Xref\Y01144-xs-pr-10615.dgn		DRAWN -	REVISED -
$MODELNAME$	PLOT SCALE = $SCALE$	CHECKED -	REVISED -
	PLOT DATE = 2/2/2016	DATE -	REVISED -

STATE OF ILLINOIS
DEPARTMENT OF TRANSPORTATION

KENNEDY ROAD SHARED-USE PATH
CROSS SECTIONS

SCALE: 1"=5'H 1"=2'V | SHEET 13 OF 82 SHEETS | STA. 1021+50.00 TO STA. 1023+00.00

F.A.U. RTE.	SECTION	COUNTY	TOTAL SHEETS	SHEET NO.
1321	10-00042-00-BT	KENDALL	127	58
		CONTRACT NO. 87628		
		ILLINOIS FED. AID PROJECT		

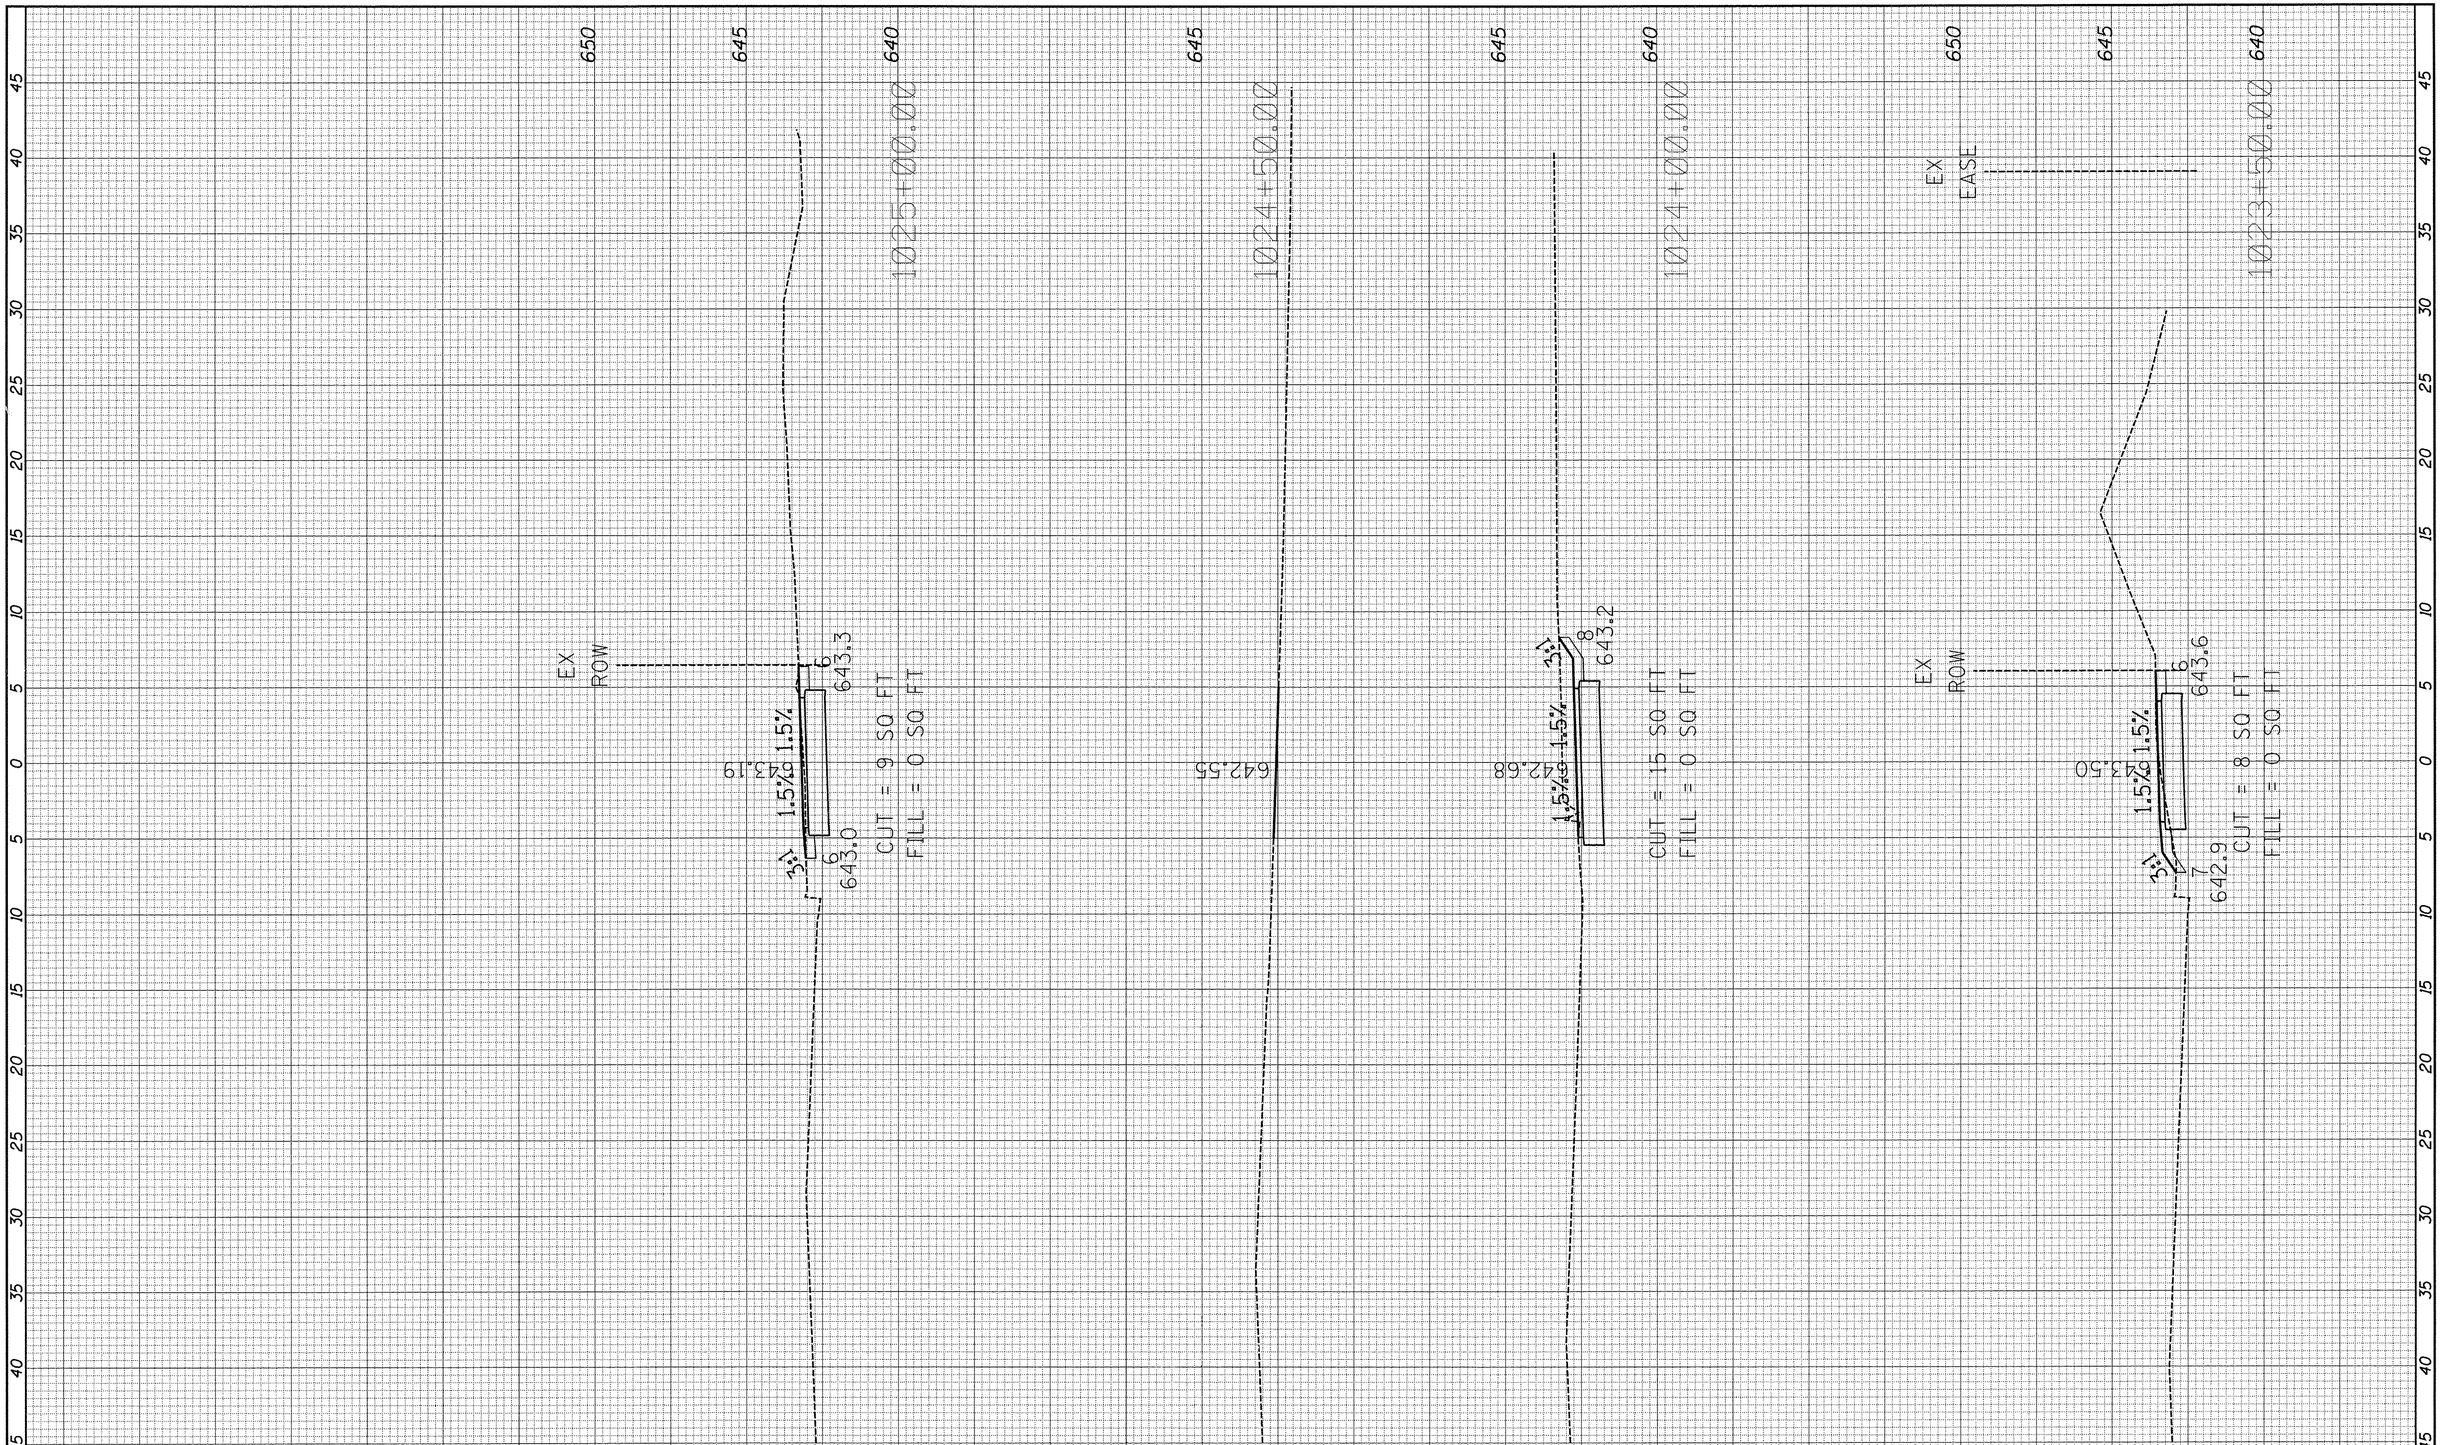

FINAL SURVEY
NOTE BOOK
NO.
SURVEYED
PLOTTED
TEMPLATE
AREAS
AREAS CHECKED
BY
DATE

ORIGINAL SURVEY
NOTE BOOK
NO.
SURVEYED
PLOTTED
TEMPLATE
AREAS
AREAS CHECKED
BY
DATE

FILE NAME = H:\SDSKProj\Y01144\Dgn_Dgn Xref\Y01144-xs-pr-10615.dgn	USER NAME = jschmidt	DESIGNED -	REVISED -
		DRAWN -	REVISED -
$MODELNAME$	PLOT SCALE = $SCALE$	CHECKED -	REVISED -
	PLOT DATE = 2/2/2016	DATE -	REVISED -

STATE OF ILLINOIS
DEPARTMENT OF TRANSPORTATION


KENNEDY ROAD SHARED-USE PATH
CROSS SECTIONS

SCALE:1"=5'H 1"=2'V | SHEET 14 OF 82 SHEETS | STA. 1023+50.00 TO STA.1025+00.00

F.A.U. RTE.	SECTION	COUNTY	TOTAL SHEETS	SHEET NO.
1321	10-00042-00-BT	KENDALL	127	59
		CONTRACT NO. 87628		
	ILLINOIS	FED. AID PROJECT		

FINAL SURVEY	SURVEYED	BY	DATE
	PLOTTED		
NOTE BOOK	TRANSFERRED		
	AREAS		
NO.	AREAS CHECKED		

ORIGINAL SURVEY	SURVEYED	BY	DATE
	PLOTTED		
NOTE BOOK	TRANSFERRED		
	AREAS		
NO.	AREAS CHECKED		

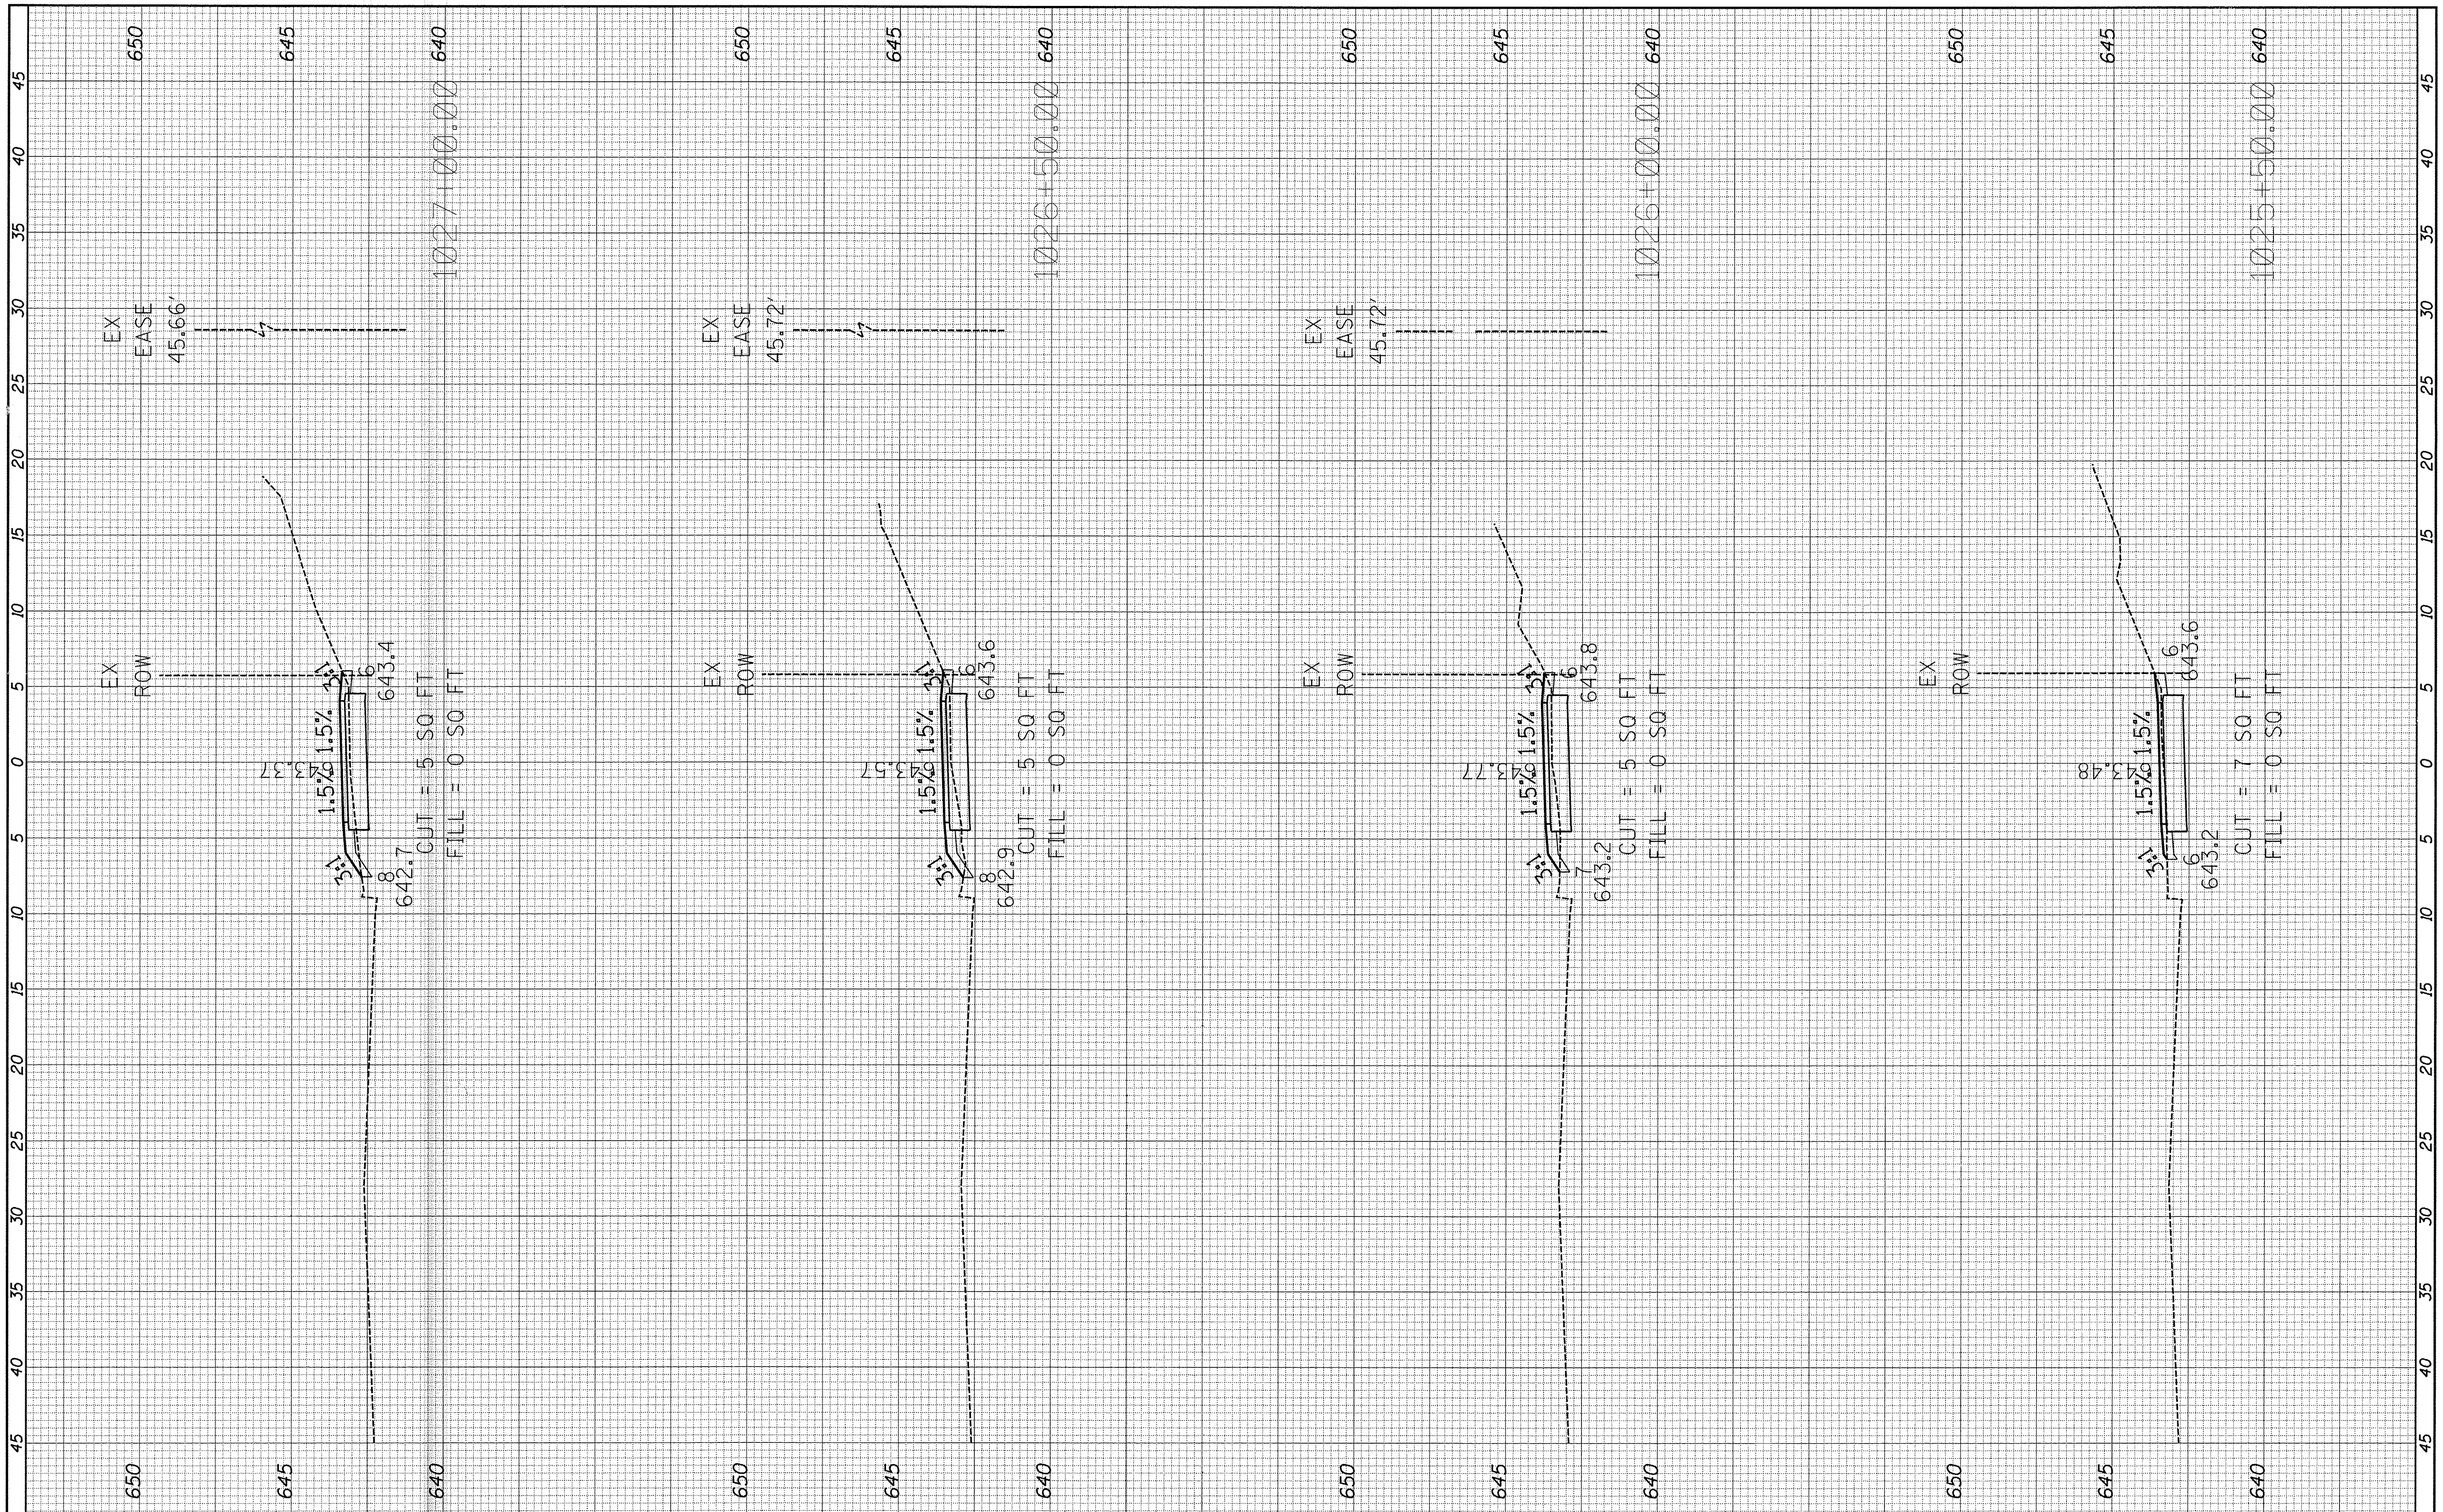


FILE NAME =	USER NAME = jschmidt	DESIGNED -	REVISED -
H:\SDSKProj\Y01144\Dgn_Dgn Xref\Y01144-xs-pr-10615.dgn		DRAWN -	REVISED -
	PLOT SCALE = $SCALE$	CHECKED -	REVISED -
$MODELNAME$	PLOT DATE = 2/2/2016	DATE -	REVISED -

STATE OF ILLINOIS
DEPARTMENT OF TRANSPORTATION

KENNEDY ROAD SHARED-USE PATH
CROSS SECTIONS

SCALE: 1"=5'H 1"=2'V | SHEET 15 OF 82 SHEETS | STA. 1025+50.00 TO STA. 1027+00.00

F.A.U. RTE.	SECTION	COUNTY	TOTAL SHEETS	SHEET NO.
1321	10-00042-00-BT	KENDALL	127	60
		CONTRACT NO. 87628		
		ILLINOIS FED. AID PROJECT		

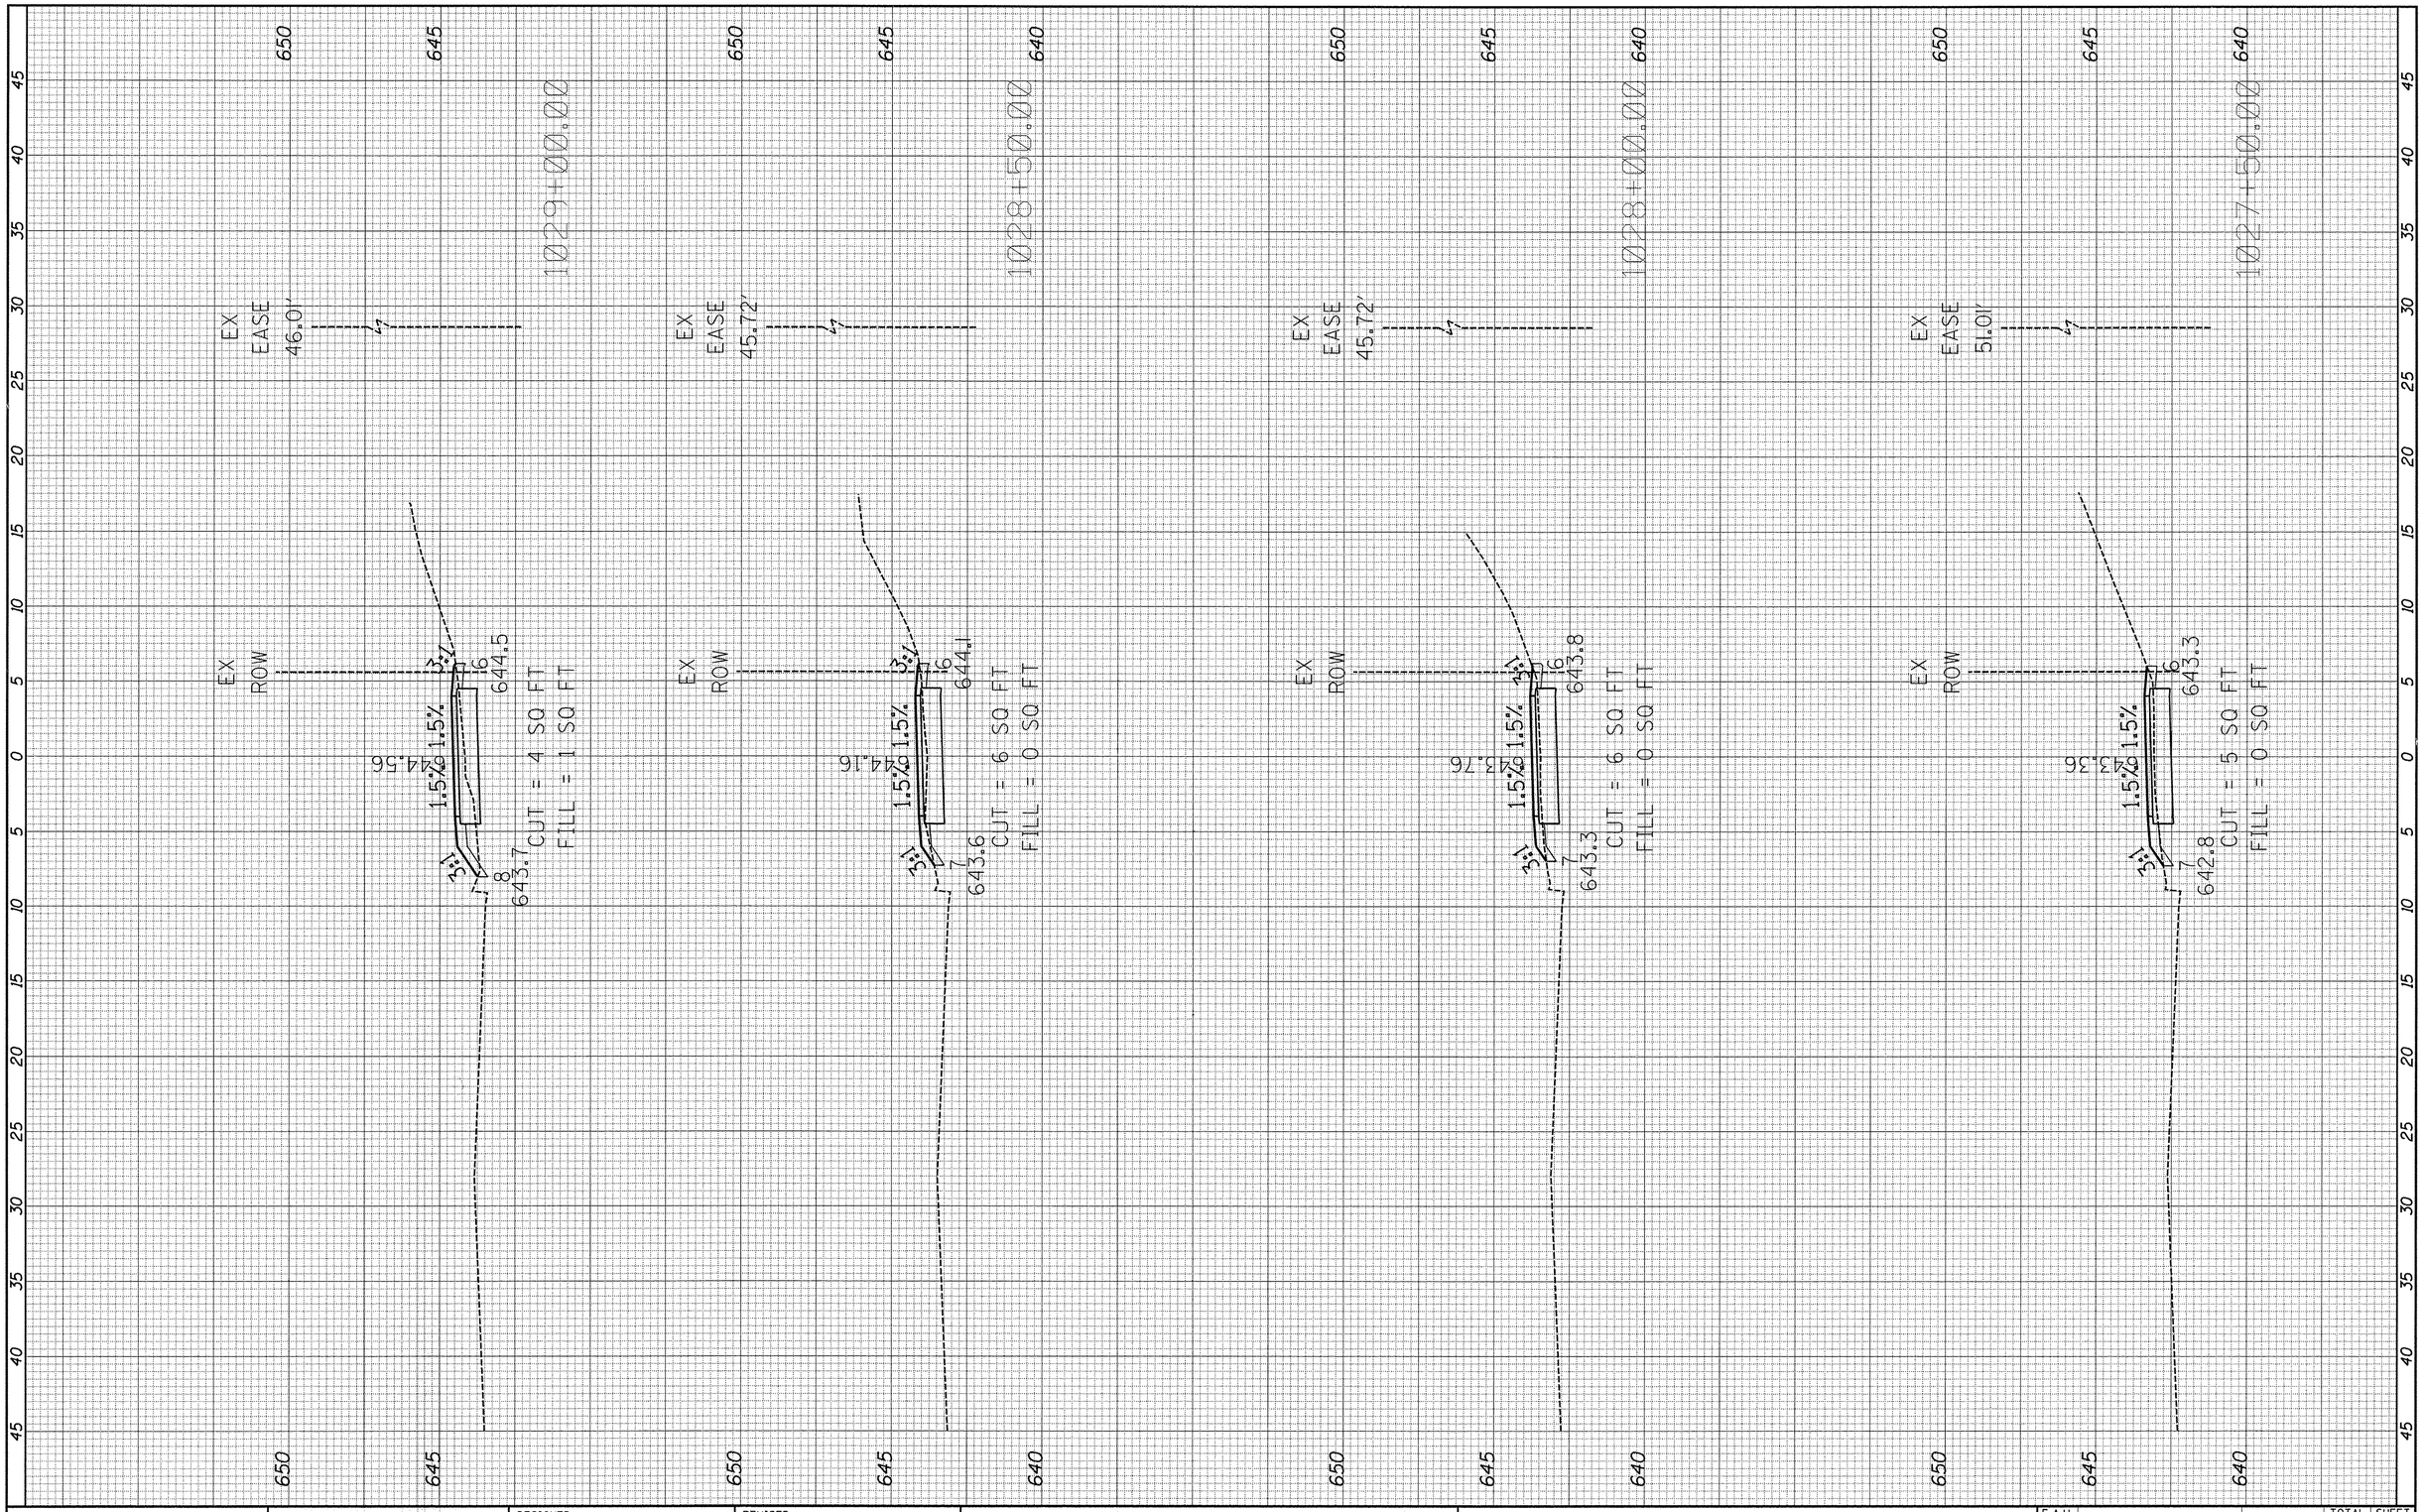

FINAL SURVEY	SURVEYED	BY	DATE
NOTE BOOK	PLOTTED		
NO.	TEMPLATE		
	AREAS		
	AREAS CHECKED		

ORIGINAL SURVEY	SURVEYED	BY	DATE
NOTE BOOK	PLOTTED		
NO.	TEMPLATE		
	AREAS		
	AREAS CHECKED		

FILE NAME =	USER NAME = jschmidt	DESIGNED -	REVISED -
H:\SDSKProj\Y01144\Dgn_Dgn Xref\Y01144-xs-pr-10615.dgn		DRAWN -	REVISED -
	PLOT SCALE = $SCALE$	CHECKED -	REVISED -
$MODELNAME$	PLOT DATE = 2/2/2016	DATE -	REVISED -


STATE OF ILLINOIS
DEPARTMENT OF TRANSPORTATION

KENNEDY ROAD SHARED-USE PATH
CROSS SECTIONS

SCALE:1"=5'H 1"=2'V | SHEET 16 OF 82 SHEETS | STA. 1027+50.00 TO STA.1029+00.00

F.A.U. RTE.	SECTION	COUNTY	TOTAL SHEETS	SHEET NO.
1321	10-00042-00-BT	KENDALL	127	61
		CONTRACT NO. 87628		
		ILLINOIS FED. AID PROJECT		

FINAL SURVEY		BY	DATE
	SURVEYED		
	PLOTTED		
NOTE BOOK	TOPOGRAPHY		
	AREAS		
NO.	AREAS CHECKED		

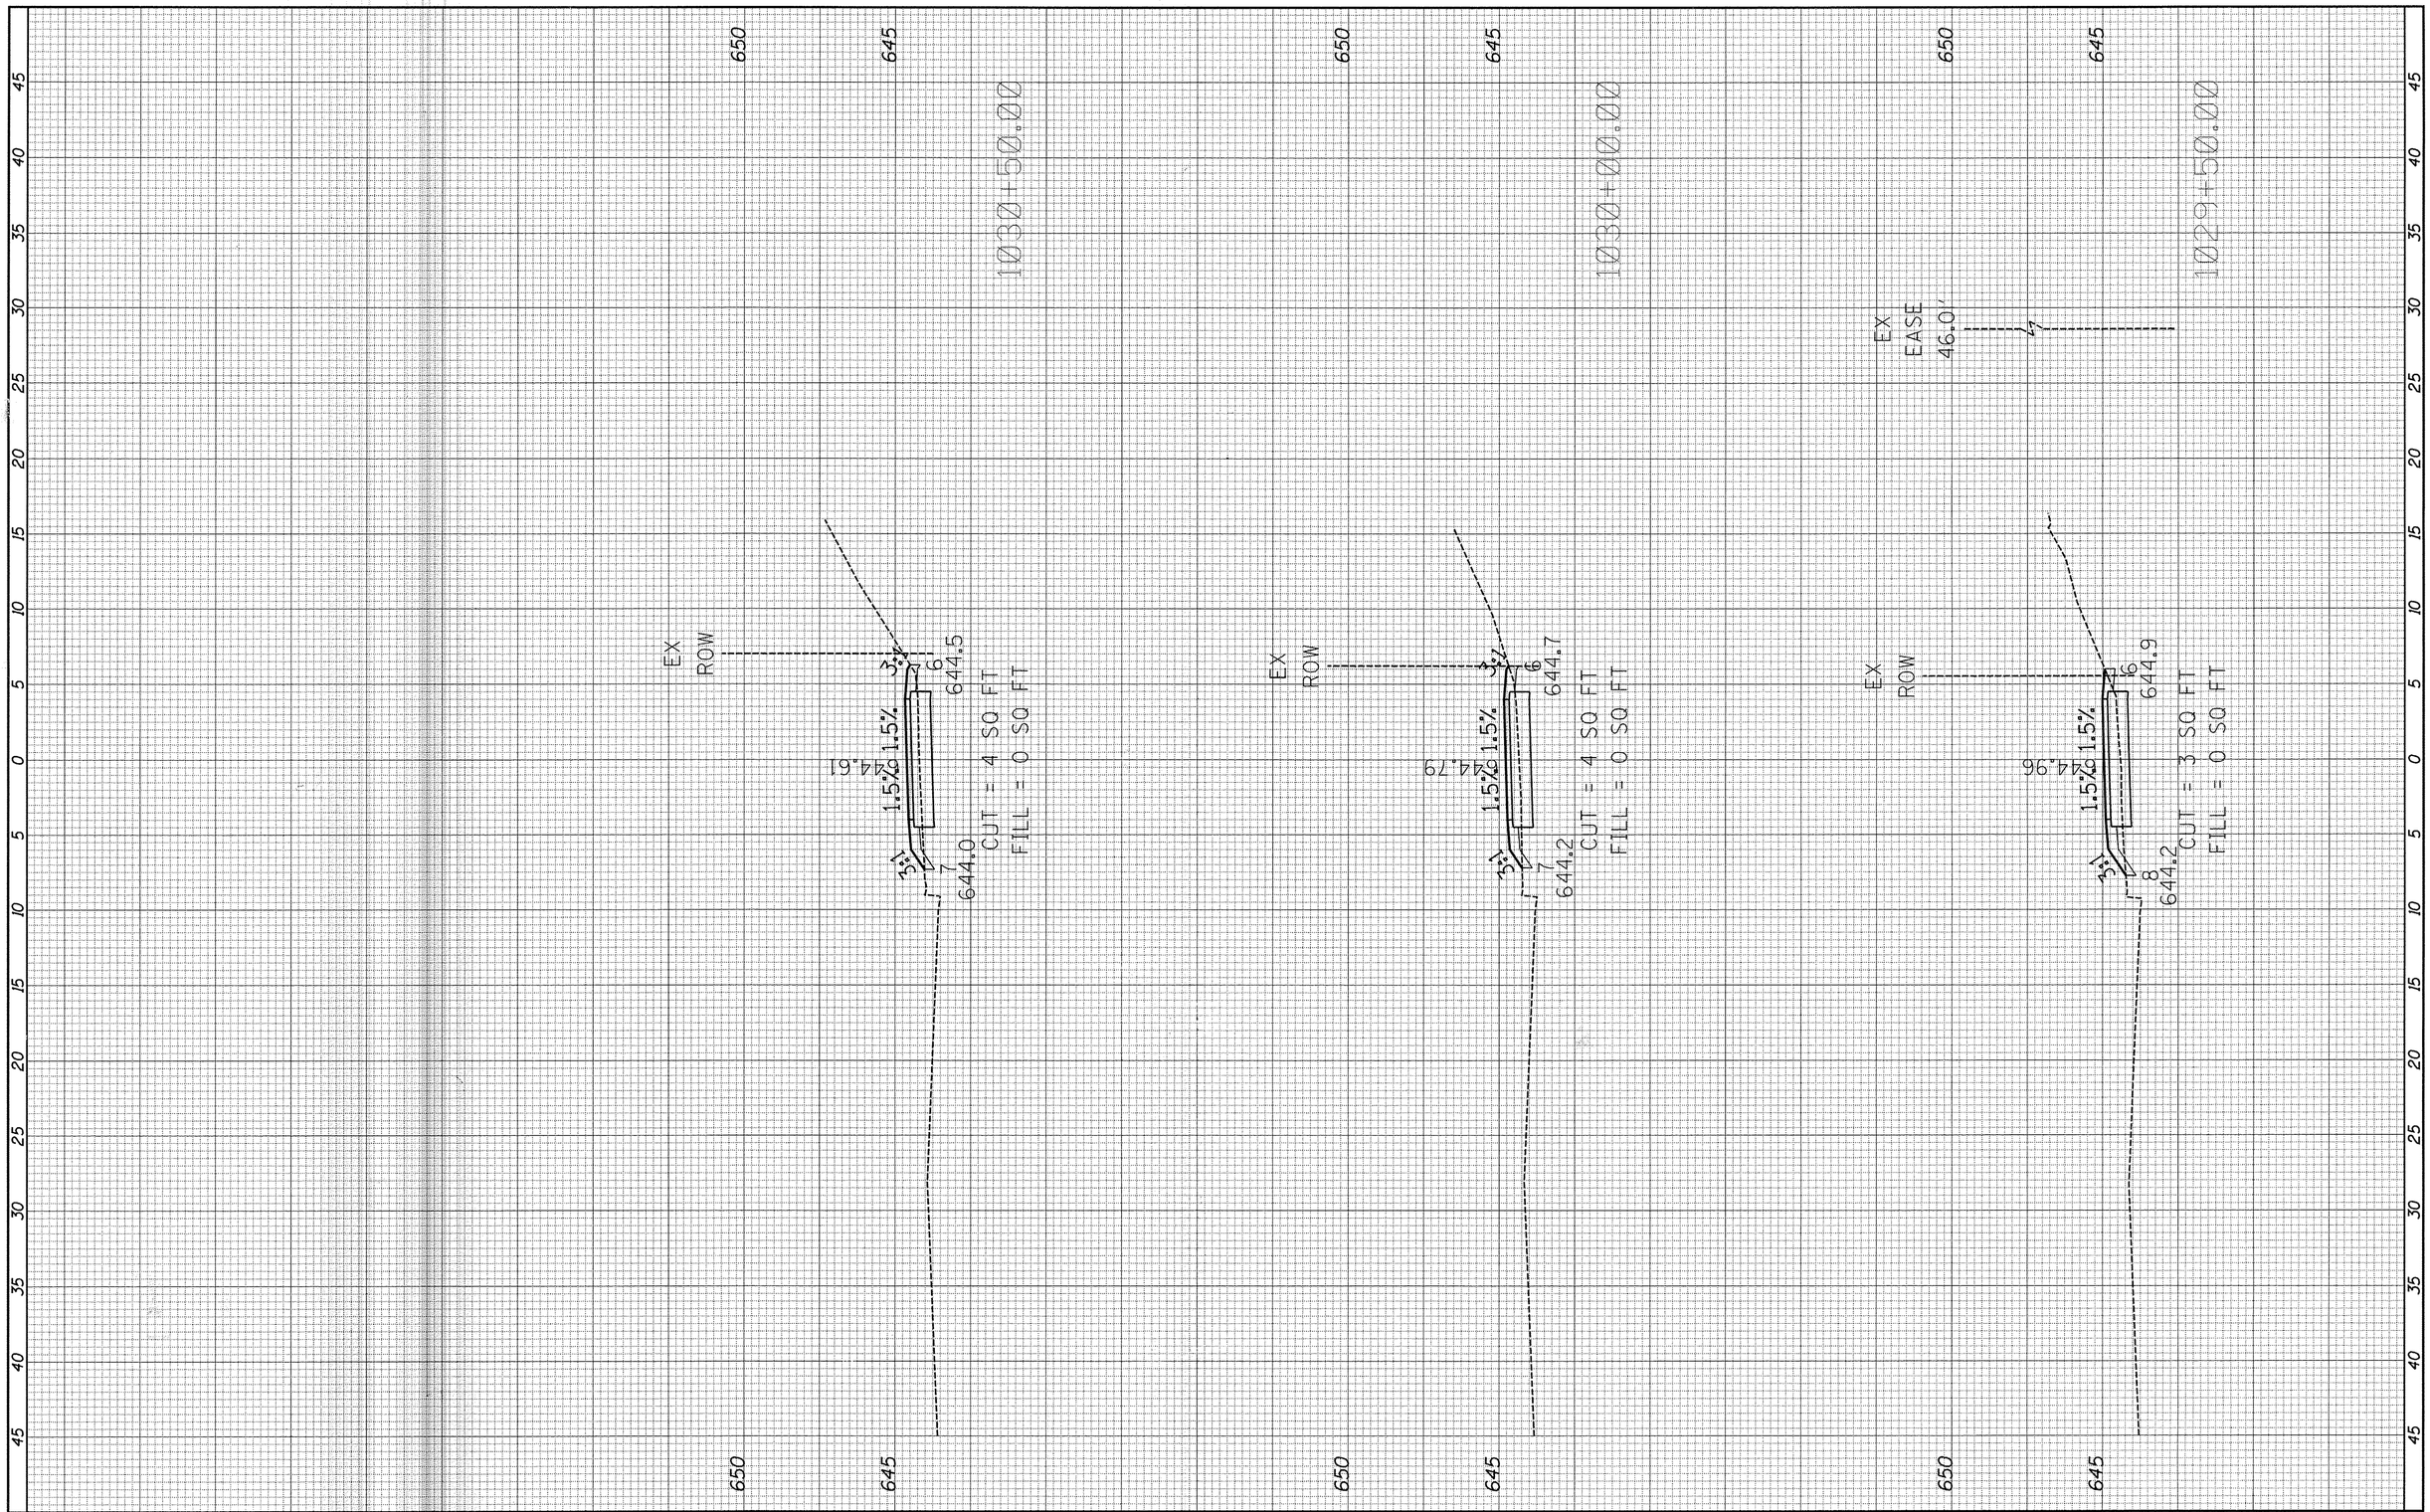

ORIGINAL SURVEY		BY	DATE
	SURVEYED		
	PLOTTED		
NOTE BOOK	TOPOGRAPHY		
	AREAS		
NO.	AREAS CHECKED		

FILE NAME = H:\SDSKProj\Y01144\Dgn_Dgn Xref\Y01144-xs-pr-10615.dgn	USER NAME = jschmidt	DESIGNED -	REVISED -
		DRAWN -	REVISED -
	PLOT SCALE = $SCALE$	CHECKED -	REVISED -
$MODELNAME$	PLOT DATE = 2/2/2016	DATE -	REVISED -

STATE OF ILLINOIS
DEPARTMENT OF TRANSPORTATION


KENNEDY ROAD SHARED-USE PATH
CROSS SECTIONS

SCALE: 1"=5'H 1"=2'V | SHEET 17 OF 82 SHEETS | STA. 1029+50.00 TO STA. 1030+50.00

F.A.U. RTE.	SECTION	COUNTY	TOTAL SHEETS	SHEET NO.
1321	10-00042-00-BT	KENDALL	127	62
		CONTRACT NO. 87628		
	ILLINOIS FED. AID PROJECT			

FINAL SURVEY		BY	DATE
NOTE BOOK	SURVEYED		
NO.	PLOTTED		
	TEMPLATE		
	AREAS		
	AREAS CHECKED		

ORIGINAL SURVEY		BY	DATE
NOTE BOOK	SURVEYED		
NO.	PLOTTED		
	TEMPLATE		
	AREAS		
	AREAS CHECKED		

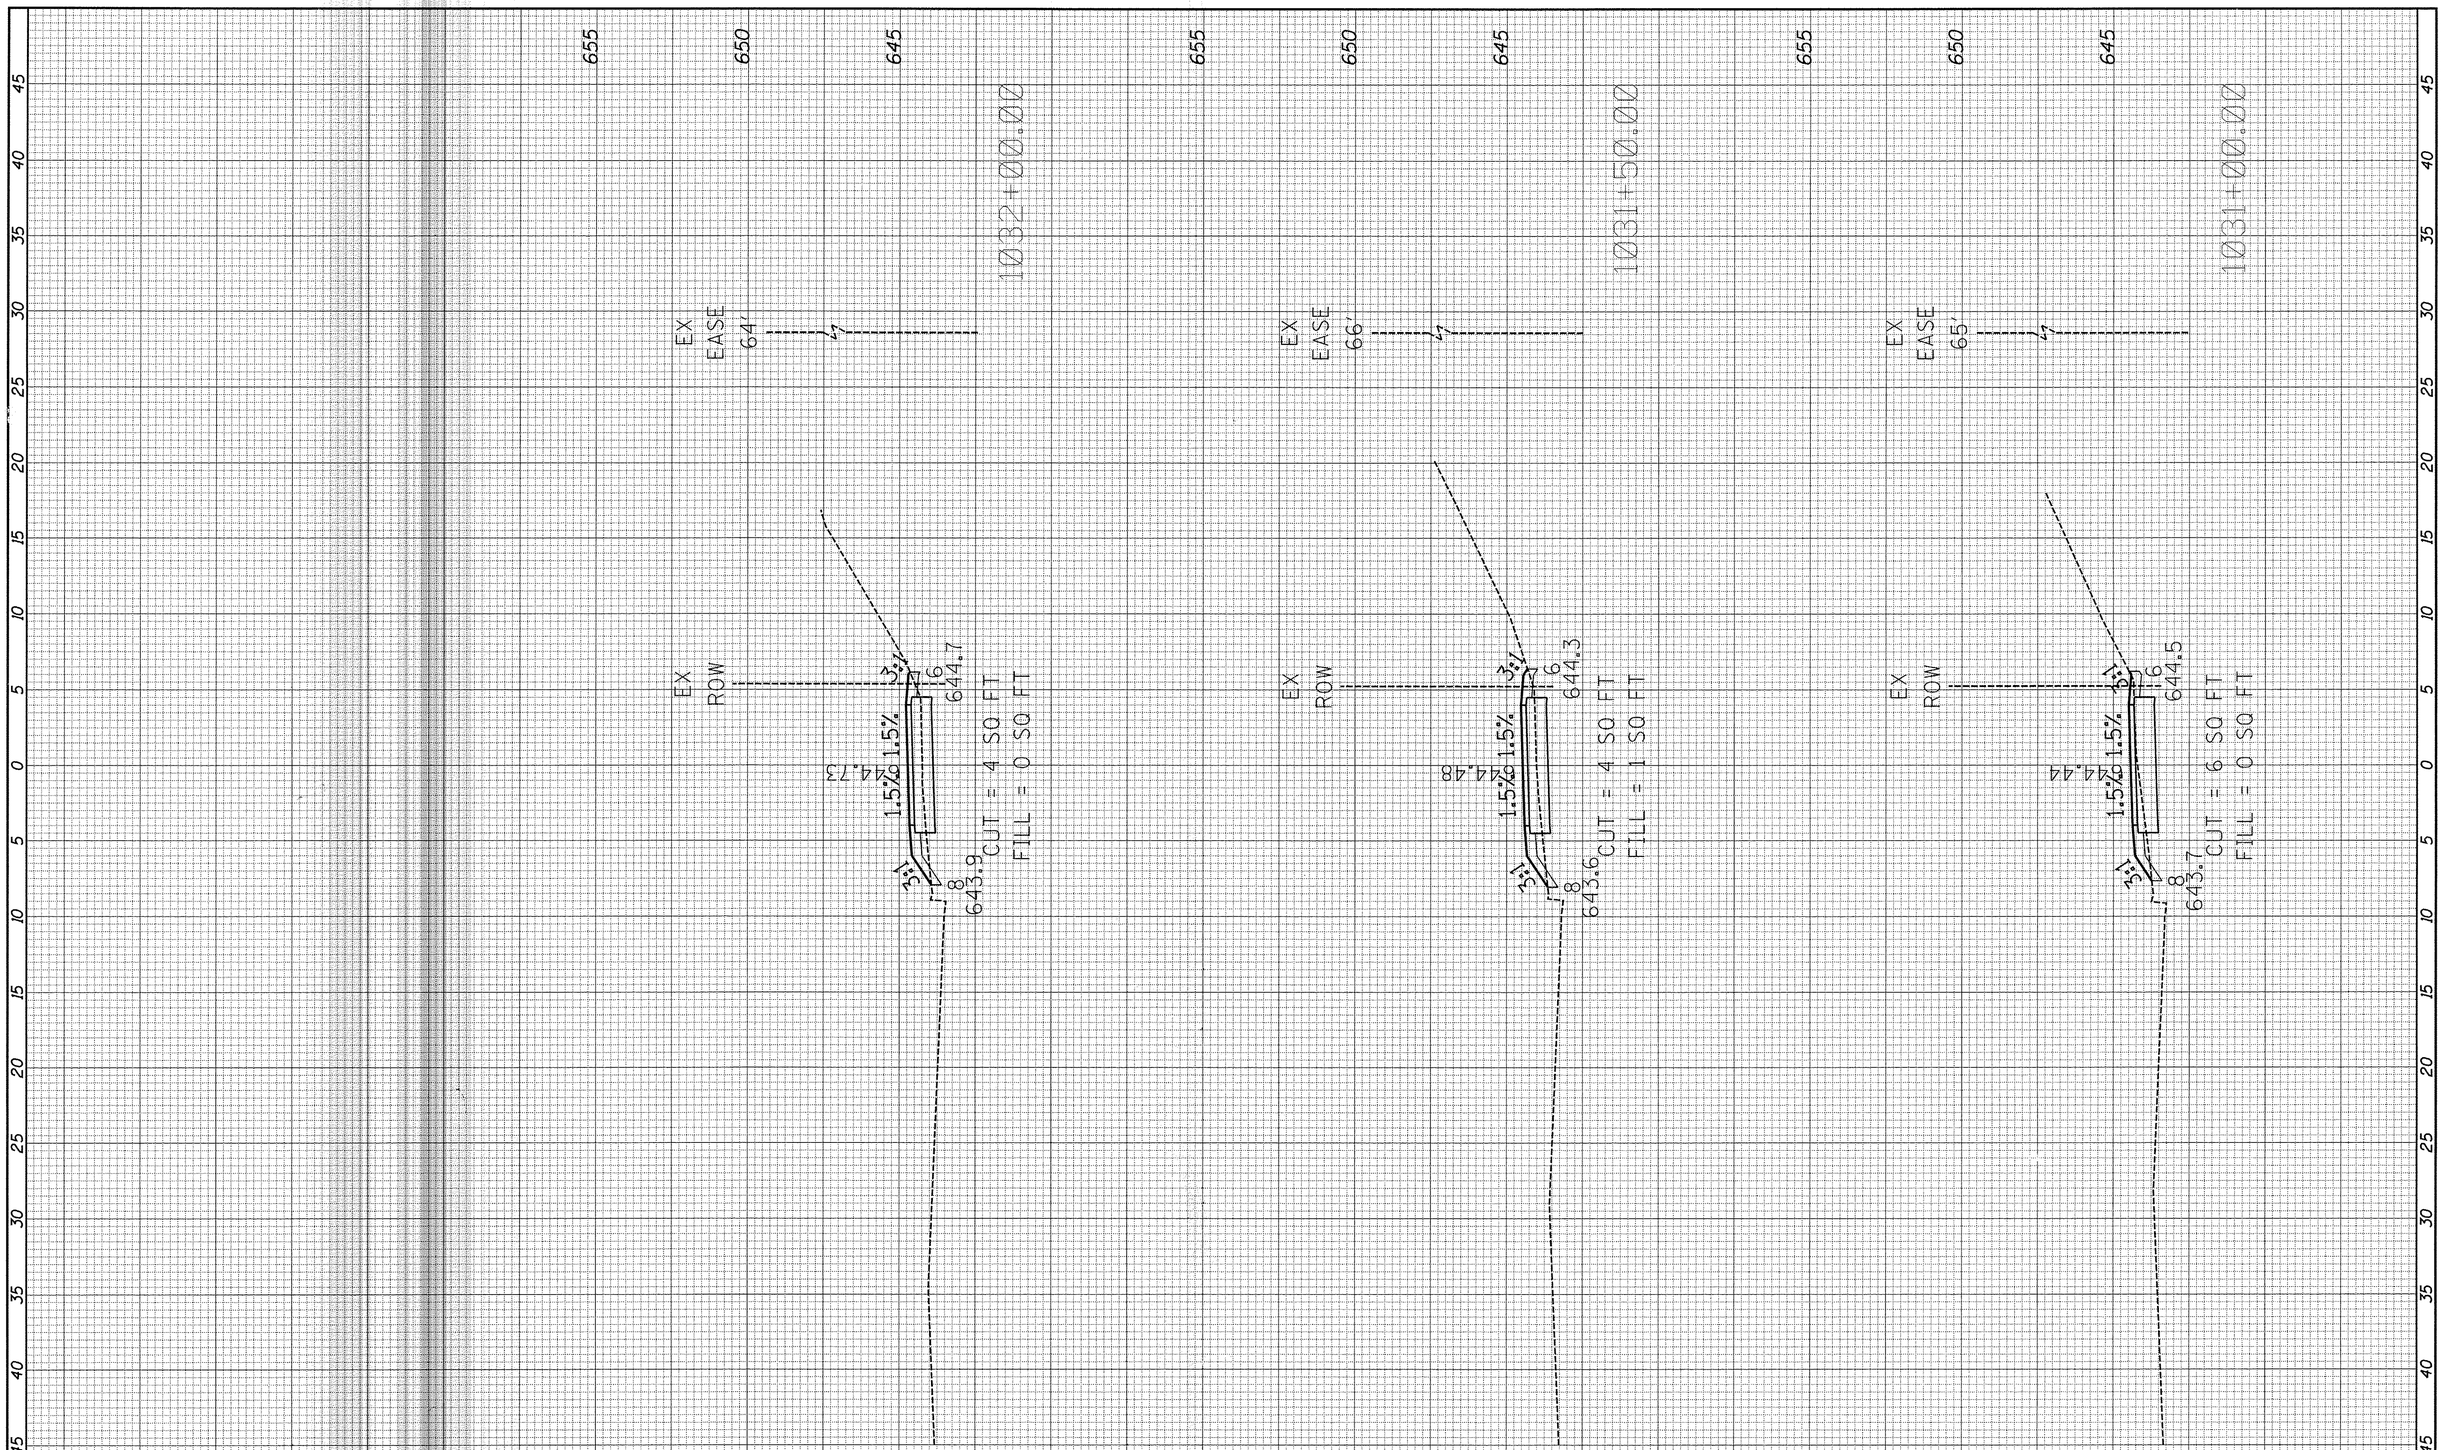

FILE NAME = H:\SDSKProj\Y01144\Dgn_Dgn Xref\Y01144-xs-pr-1 0615.dgn	USER NAME = jschmidt	DESIGNED -	REVISED -
		DRAWN -	REVISED -
	PLOT SCALE = $SCALE$	CHECKED -	REVISED -
$MODELNAME$	PLOT DATE = 2/2/2016	DATE -	REVISED -

STATE OF ILLINOIS
DEPARTMENT OF TRANSPORTATION


KENNEDY ROAD SHARED-USE PATH
CROSS SECTIONS

SCALE: 1"=5'H 1"=2'V | SHEET 18 OF 82 SHEETS | STA. 1031+00.00 TO STA. 1032+00.00

F.A.U. RTE.	SECTION	COUNTY	TOTAL SHEETS	SHEET NO.
1321	10-00042-00-BT	KENDALL	127	63
		CONTRACT NO. 87628		
		ILLINOIS FED. AID PROJECT		

FINAL SURVEY	SURVEYED	BY	DATE
	PLOTTED		
NOTE BOOK	TYPICALS		
	AREAS		
NO.	AREAS CHECKED		

ORIGINAL SURVEY	SURVEYED	BY	DATE
	PLOTTED		
NOTE BOOK	TYPICALS		
	AREAS		
NO.	AREAS CHECKED		

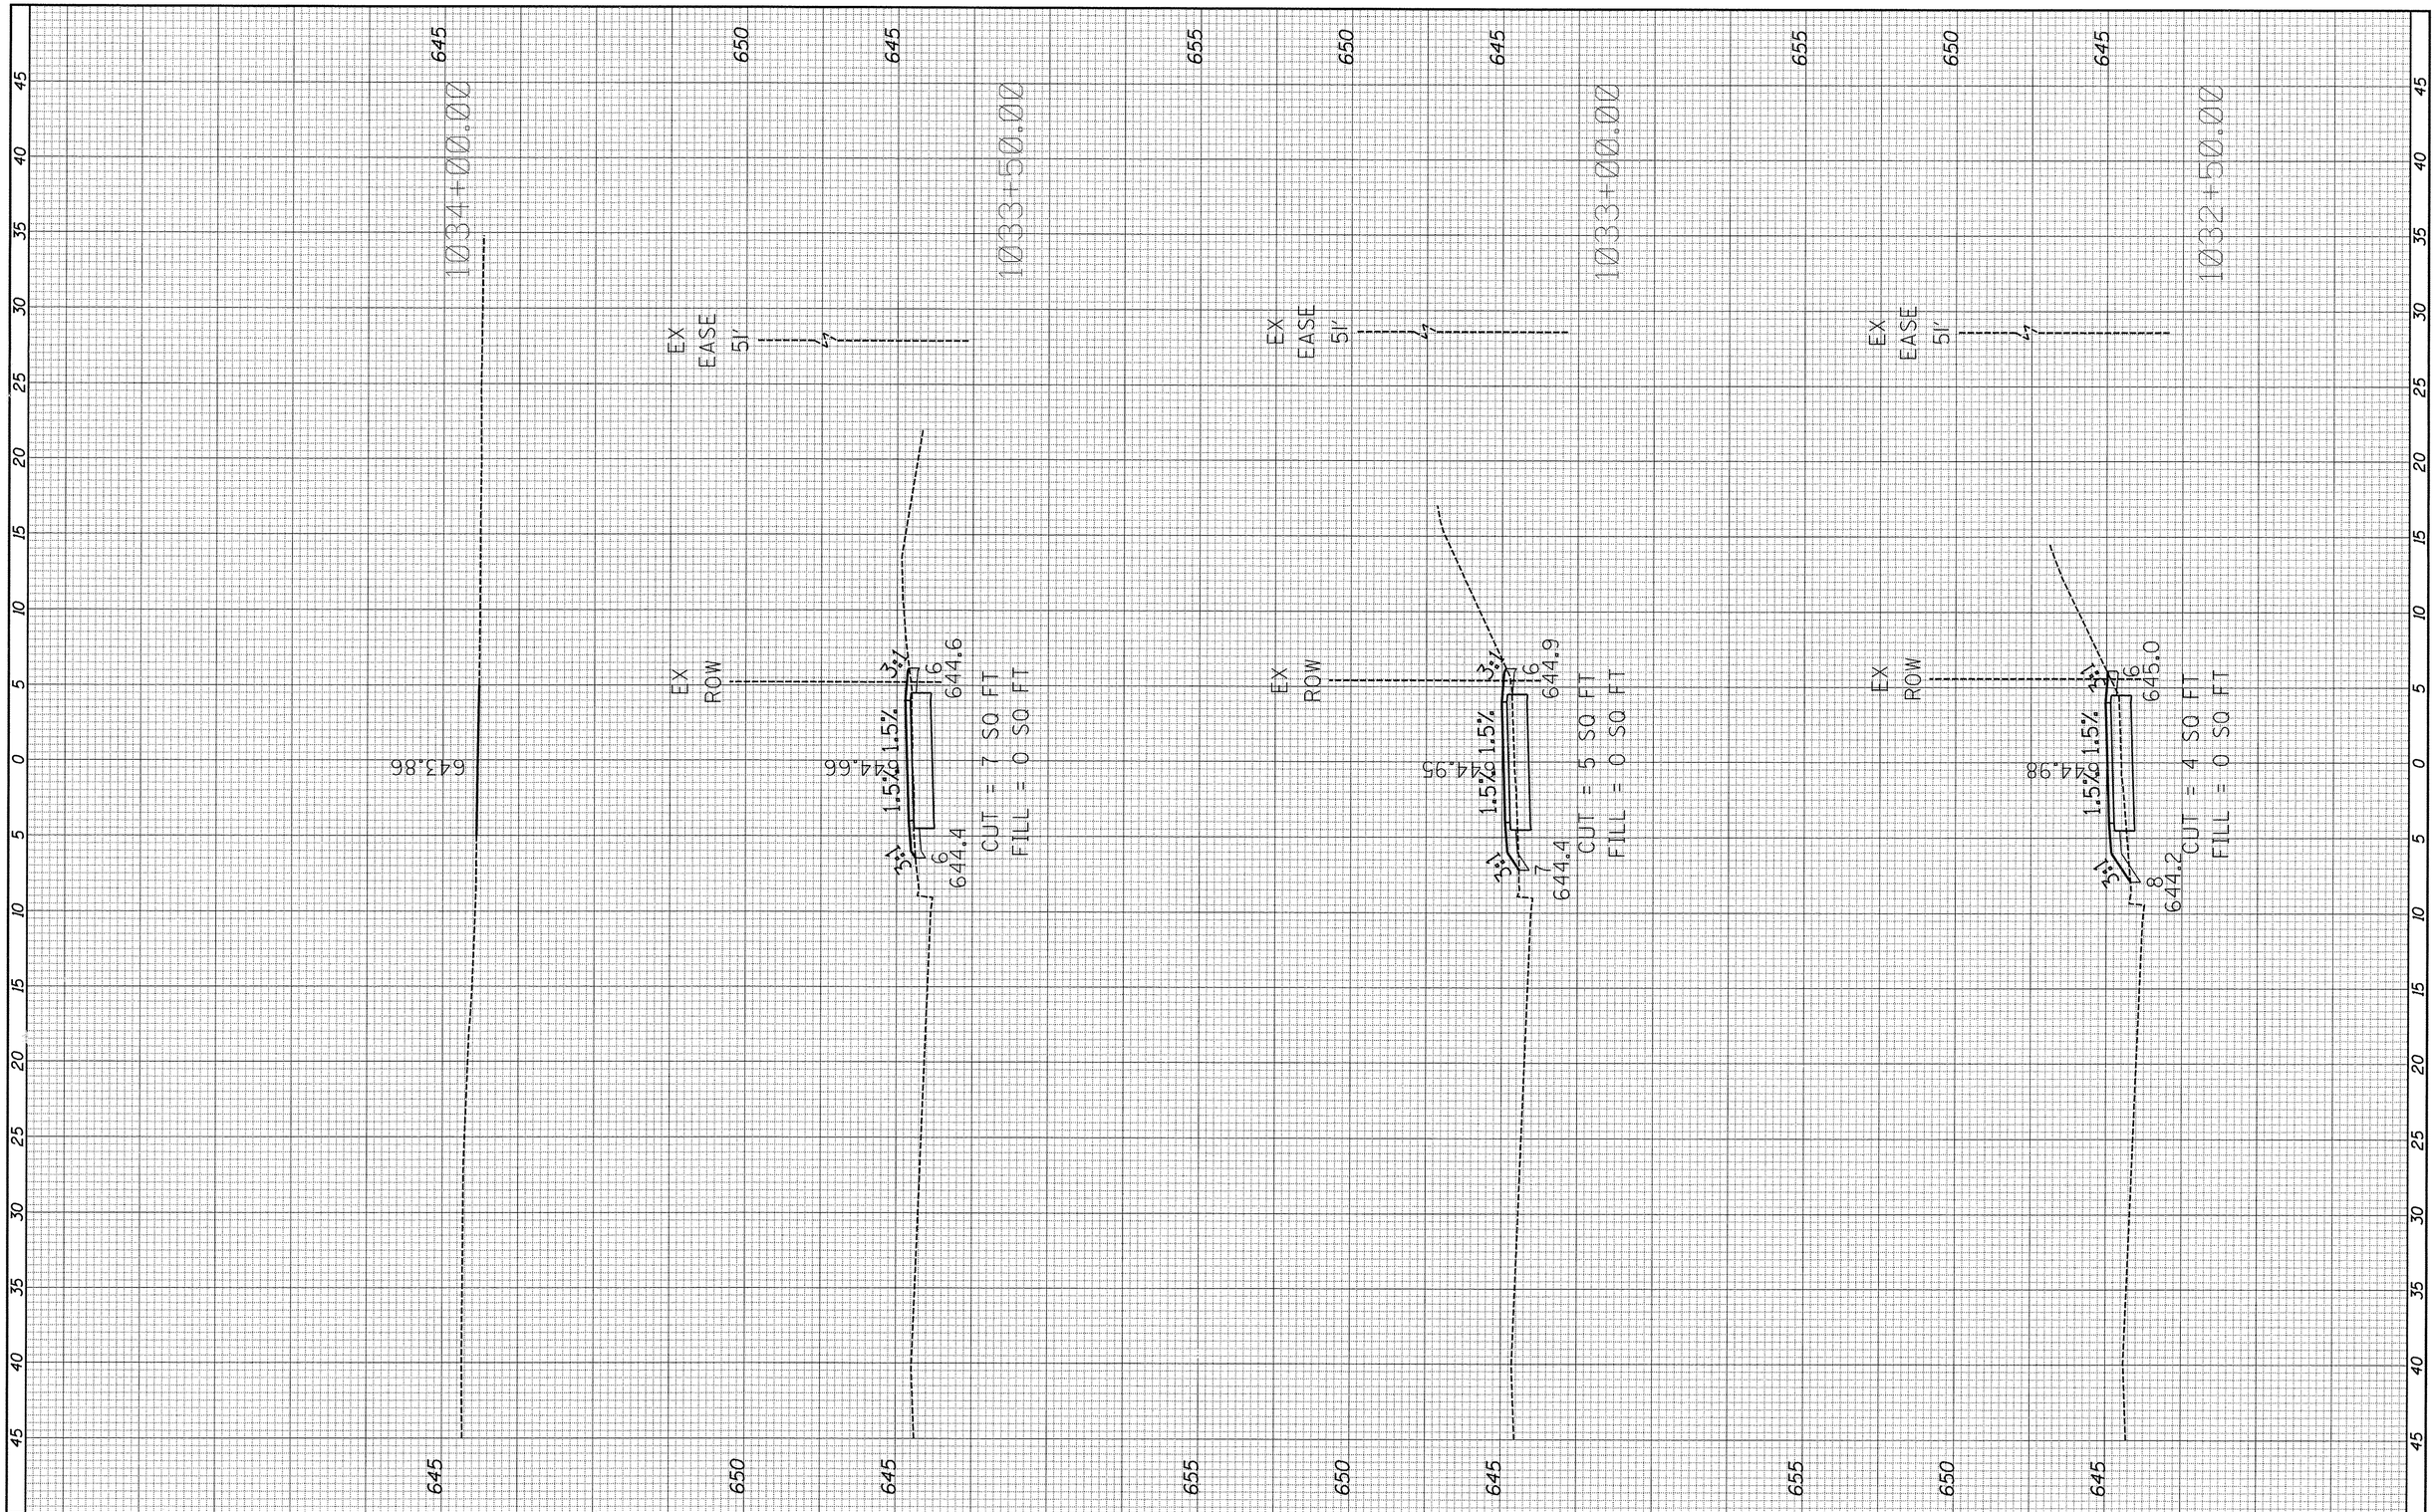


FILE NAME = H:\SDSKProj\Y01144\Dgn_Dgn X-ref\Y01144-xs-pr-10615.dgn	USER NAME = jschmidt	DESIGNED -	REVISED -
		DRAWN -	REVISED -
	PLOT SCALE = $SCALE$	CHECKED -	REVISED -
$MODELNAME$	PLOT DATE = 2/2/2016	DATE -	REVISED -

STATE OF ILLINOIS
DEPARTMENT OF TRANSPORTATION

KENNEDY ROAD SHARED-USE PATH
CROSS SECTIONS

SCALE:1"=5'H 1"=2'V | SHEET 19 OF 82 SHEETS | STA. 1032+50.00 TO STA. 1034+00.00

F.A.U. RTE.	SECTION	COUNTY	TOTAL SHEETS	SHEET NO.
1321	10-00042-00-BT	KENDALL	127	64
		CONTRACT NO. 87628		
		ILLINOIS FED. AID PROJECT		

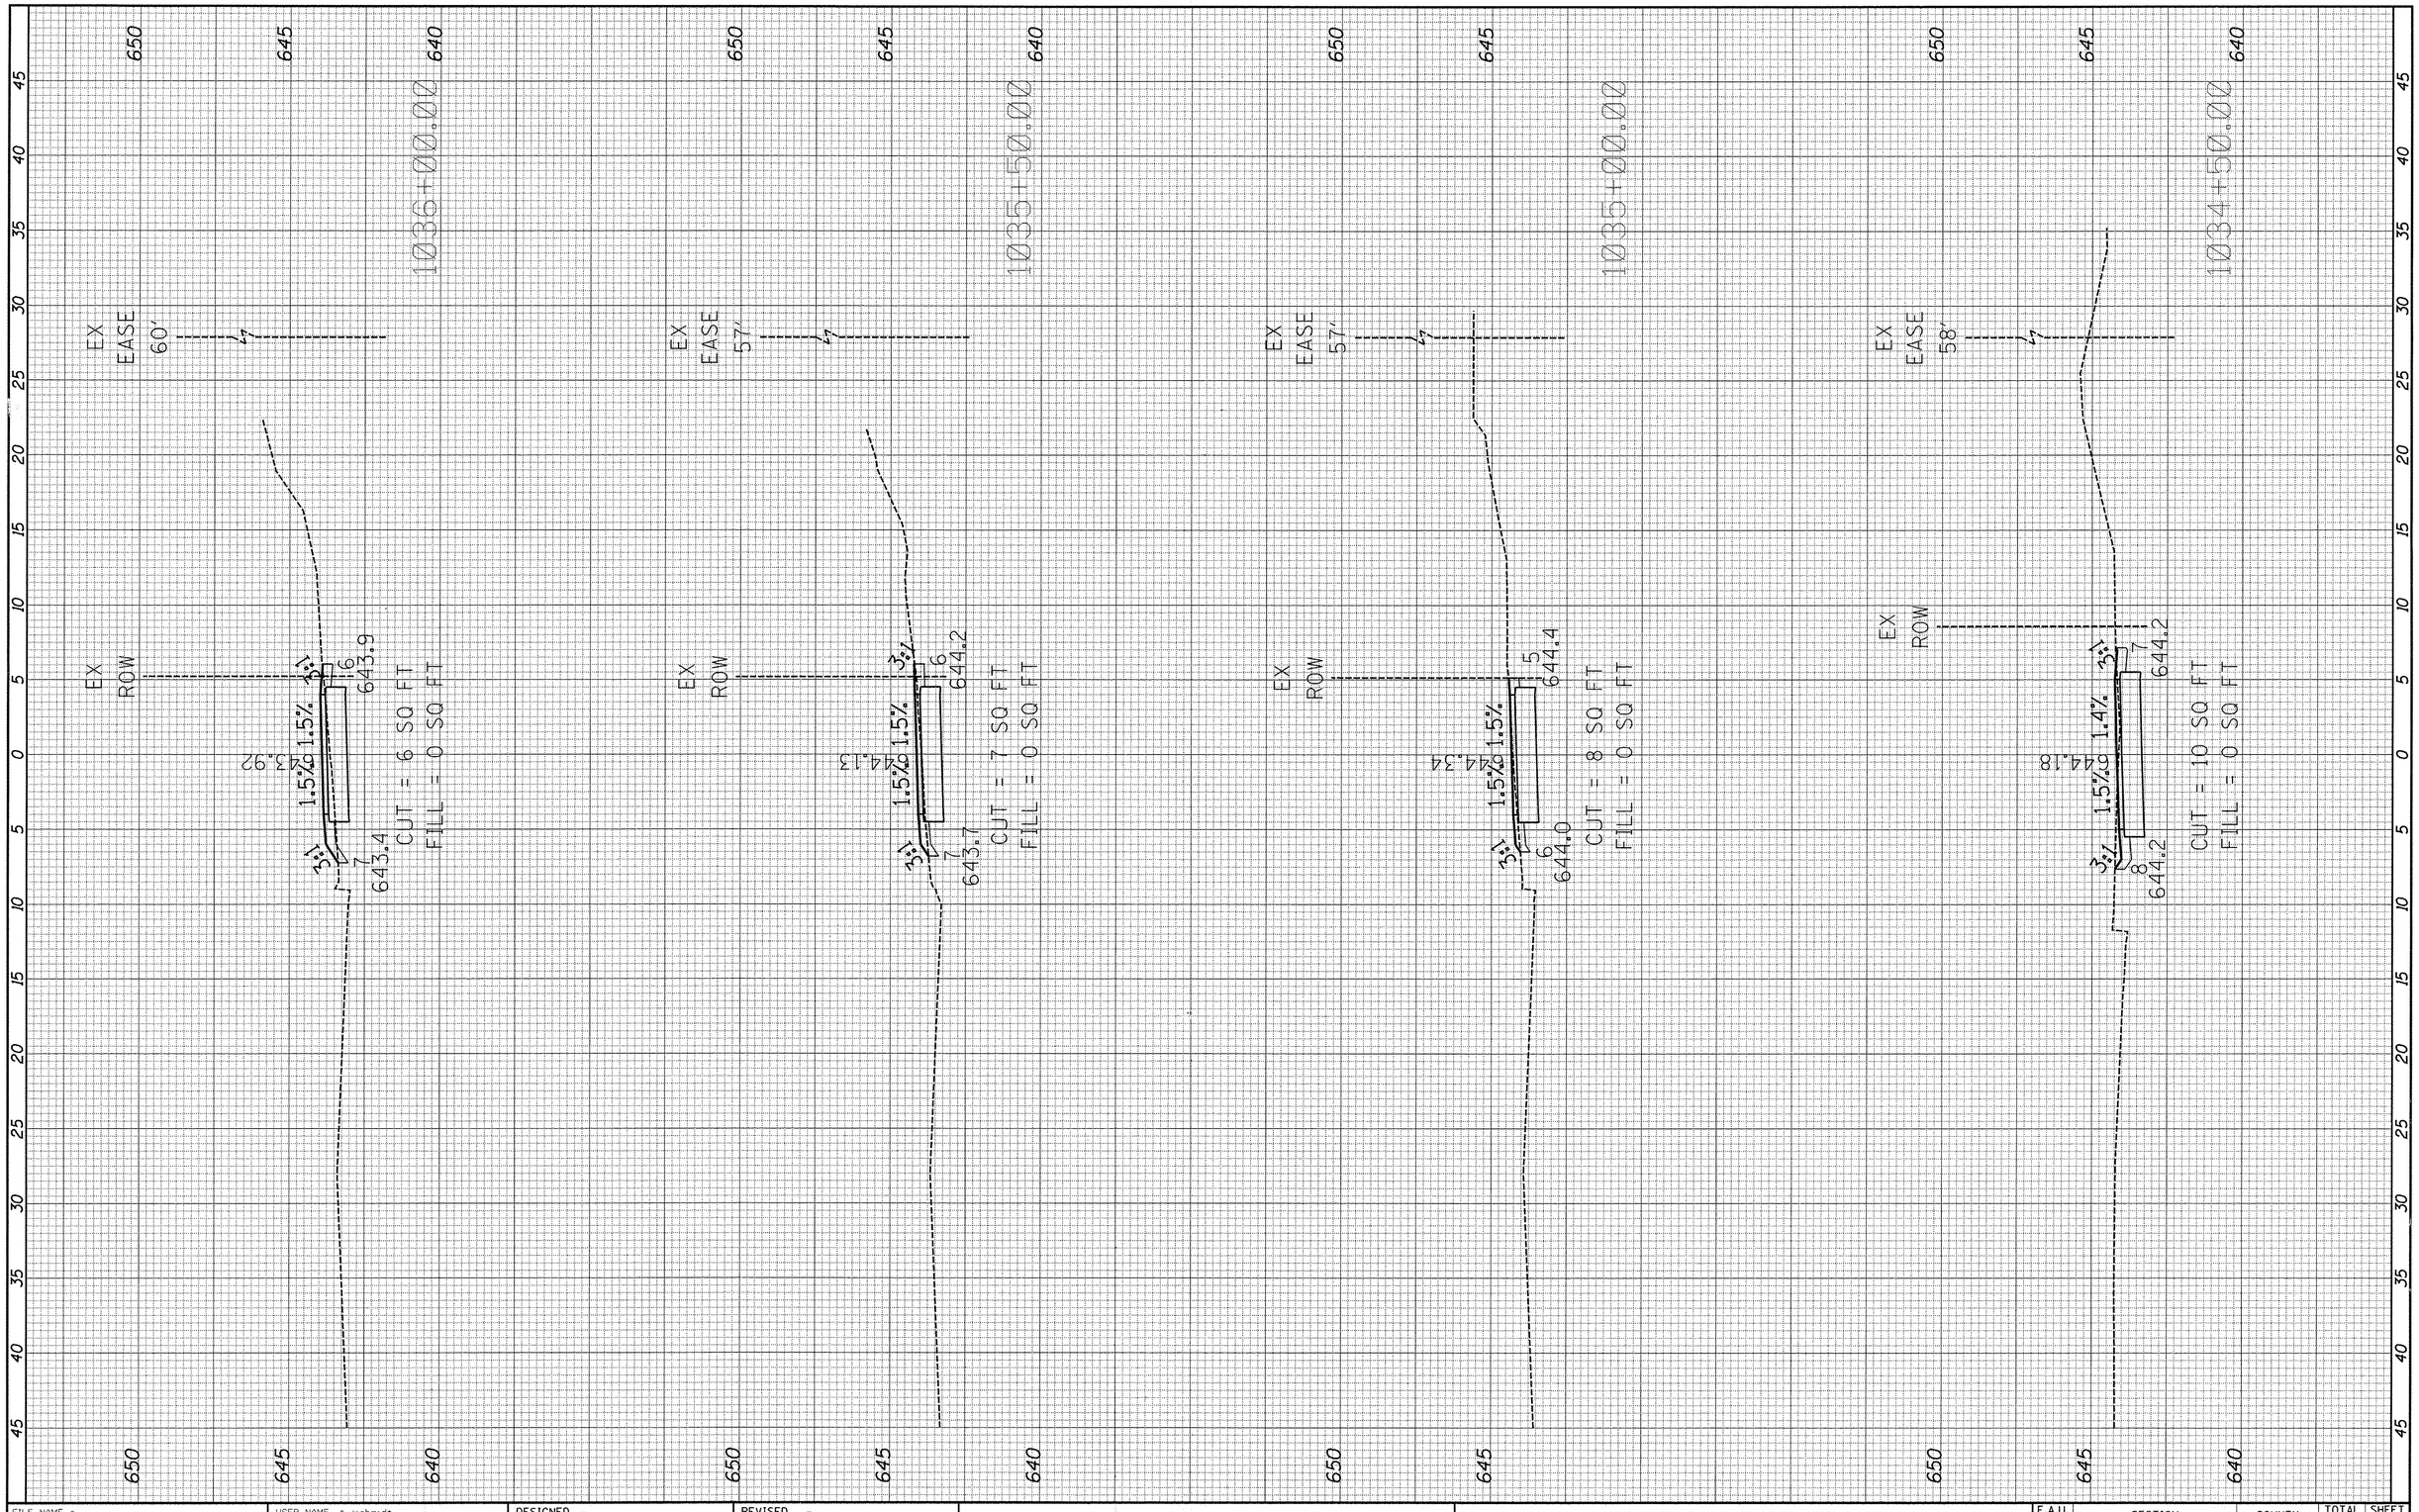

FINAL SURVEY	SURVEYED	BY	DATE
	PLOTTED		
NOTE BOOK	TEMPORARY BENCHMARKS		
NO.	AREAS CHECKED		

ORIGINAL SURVEY	SURVEYED	BY	DATE
	PLOTTED		
NOTE BOOK	TEMPORARY BENCHMARKS		
NO.	AREAS CHECKED		


FILE NAME = H:\SDSKProj\Y01144\Dgn_Dgn Xref\Y01144-xs-pr-10615.dgn	USER NAME = jschmidt	DESIGNED -	REVISED -
		DRAWN -	REVISED -
	PLOT SCALE = $SCALE$	CHECKED -	REVISED -
$MODELNAME$	PLOT DATE = 2/2/2016	DATE -	REVISED -

STATE OF ILLINOIS
DEPARTMENT OF TRANSPORTATION

KENNEDY ROAD SHARED-USE PATH
CROSS SECTIONS

SCALE:1"=5'H 1"=2'V | SHEET 20 OF 82 SHEETS | STA. 1034+50.00 TO STA.1036+00.00

F.A.U. RTE.	SECTION	COUNTY	TOTAL SHEETS	SHEET NO.
1321	10-00042-00-BT	KENDALL	127	65
		CONTRACT NO. 87628		
		ILLINOIS FED. AID PROJECT		

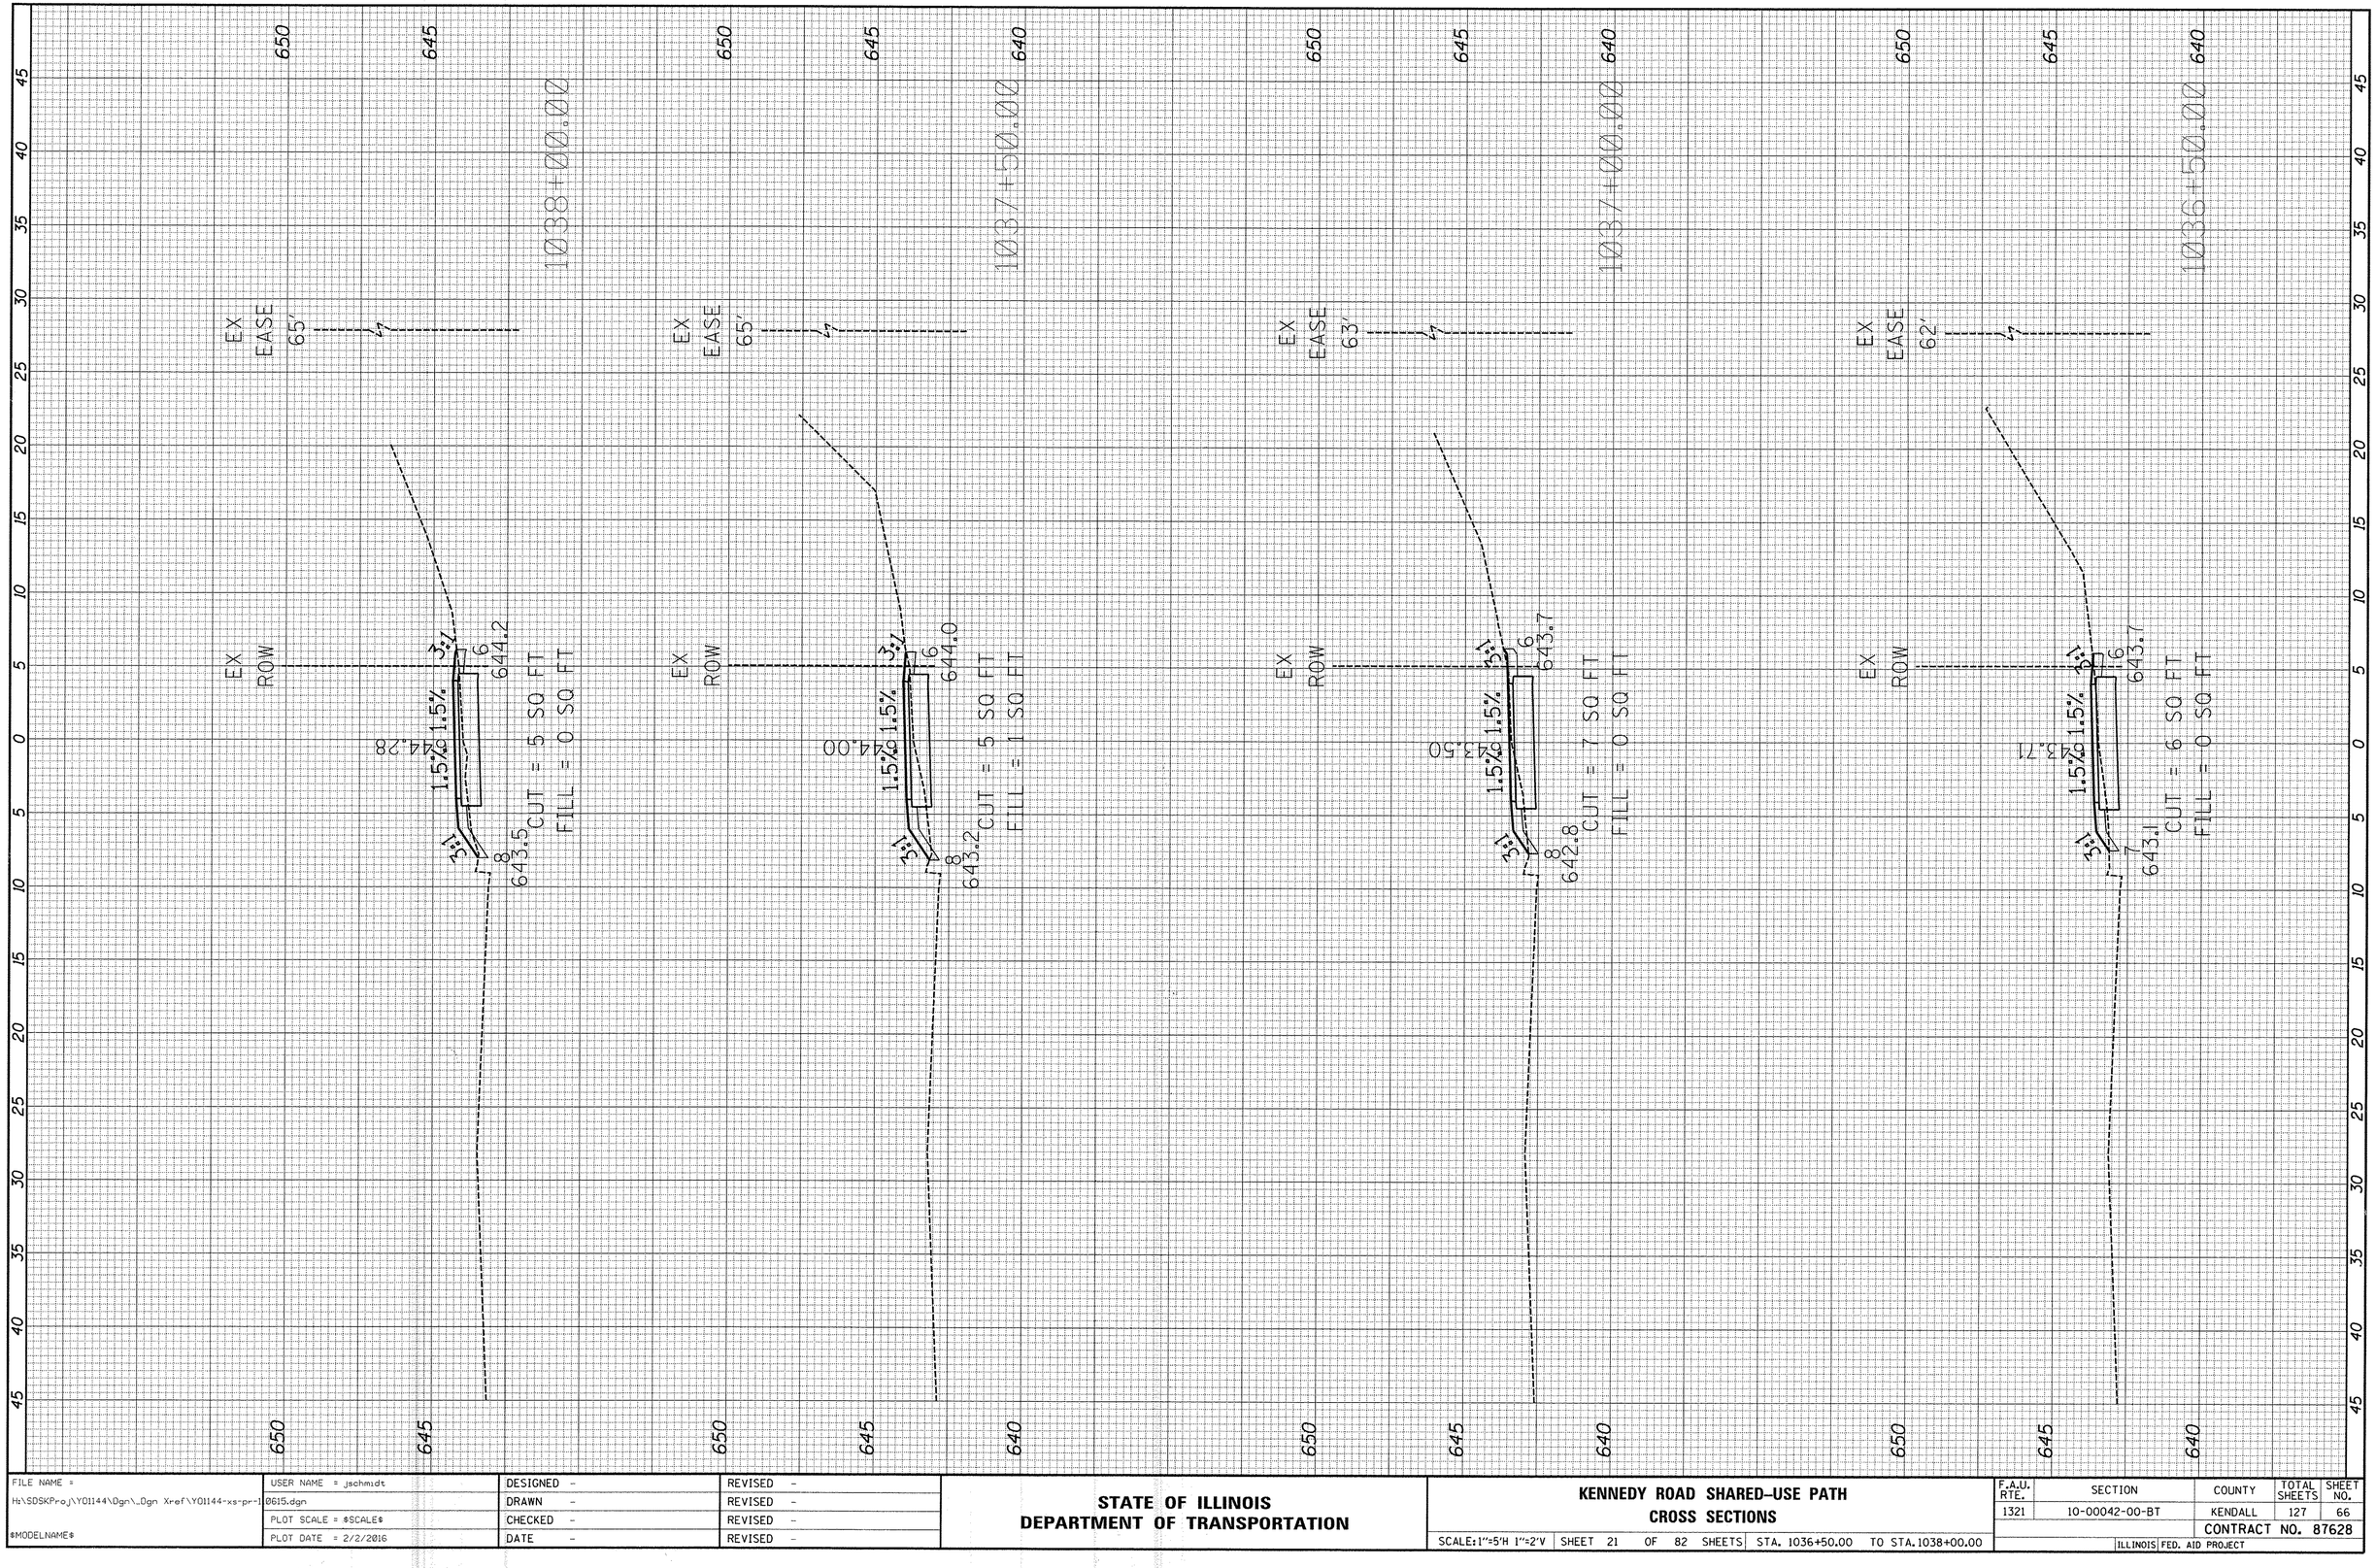

FINAL SURVEY	BY	DATE
NOTE BOOK	SURVEYED	
NO.	PLOTTED	
	TEMPLATE	
	AREAS	
	AREAS CHECKED	

ORIGINAL SURVEY	BY	DATE
NOTE BOOK	SURVEYED	
NO.	PLOTTED	
	TEMPLATE	
	AREAS	
	AREAS CHECKED	


FILE NAME = H:\SDSKProj\YO1144\Dgn_Dgn Xref\YO1144-xs-pr-10615.dgn	USER NAME = jschmidt	DESIGNED -	REVISED -
		DRAWN -	REVISED -
$MODELNAME$	PLOT SCALE = $SCALE$	CHECKED -	REVISED -
	PLOT DATE = 2/2/2016	DATE -	REVISED -

STATE OF ILLINOIS
DEPARTMENT OF TRANSPORTATION

KENNEDY ROAD SHARED-USE PATH
CROSS SECTIONS

SCALE: 1"=5'H 1"=2'V | SHEET 21 OF 82 SHEETS | STA. 1036+50.00 TO STA. 1038+00.00

F.A.U. RTE.	SECTION	COUNTY	TOTAL SHEETS	SHEET NO.
1321	10-00042-00-BT	KENDALL	127	66
		CONTRACT NO. 87628		
	ILLINOIS FED. AID PROJECT			

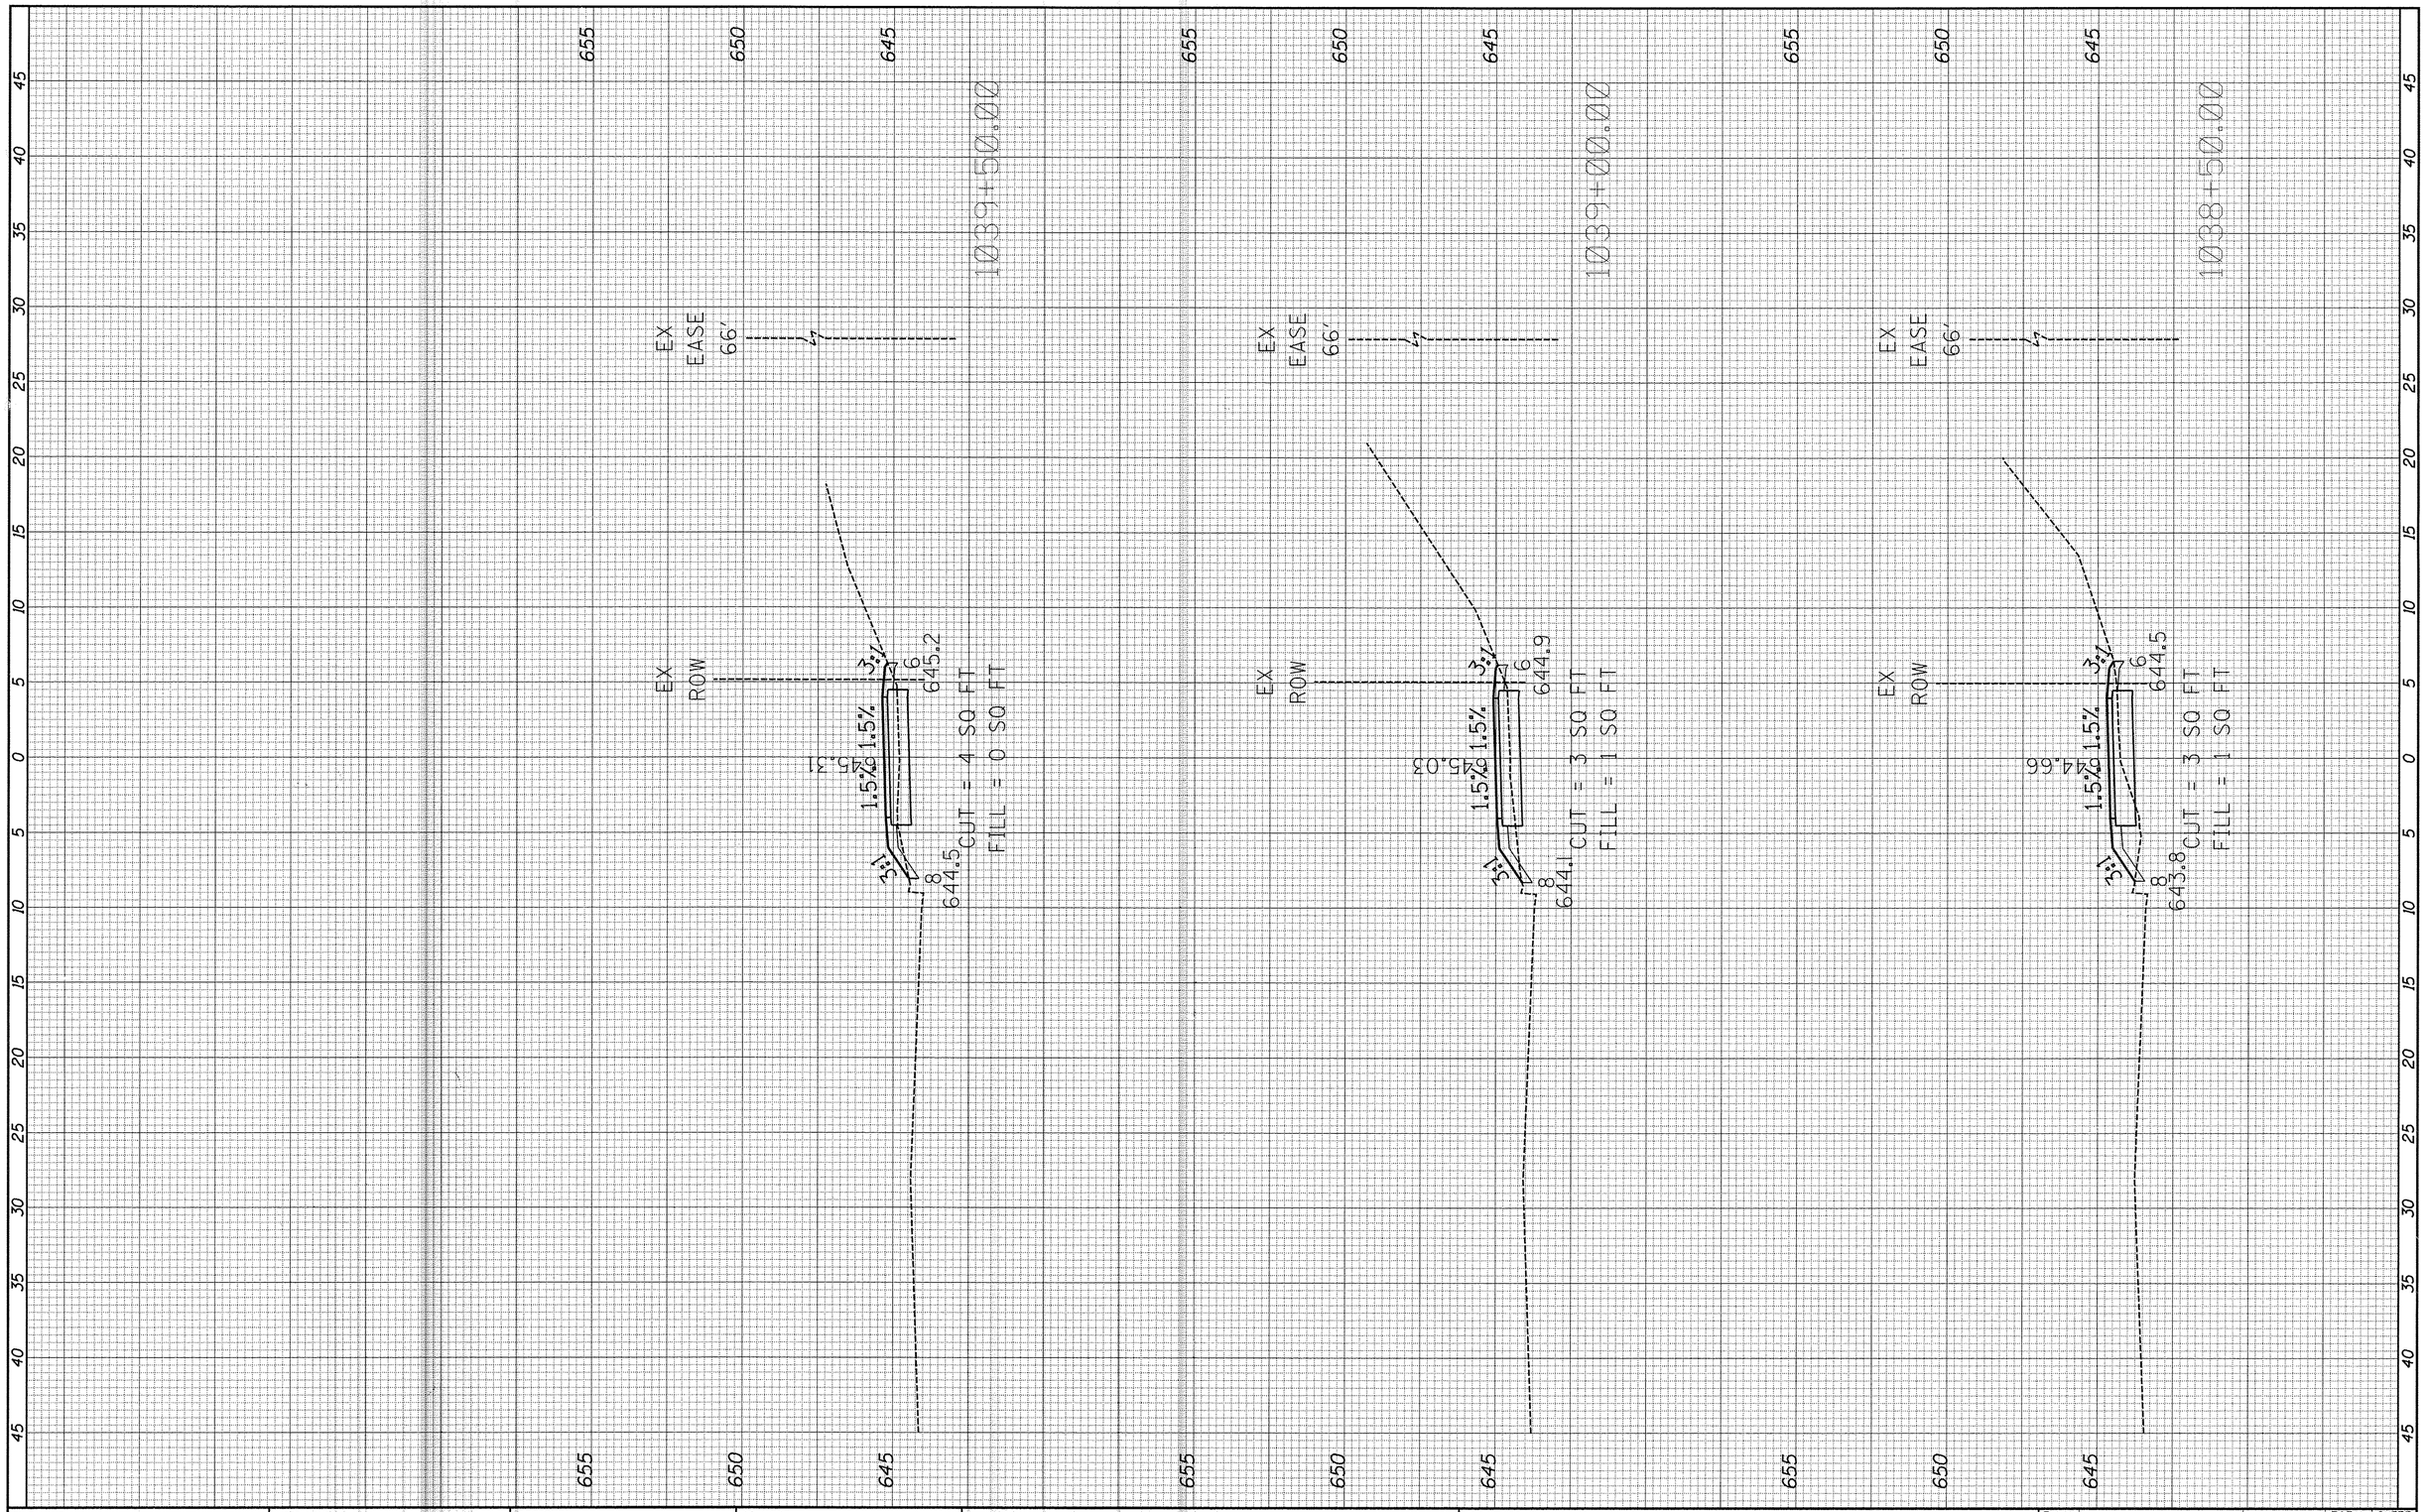

FINAL SURVEY	BY	DATE
SURVEYED		
PLOTTED		
NOTE BOOK	TITLE SHEET	
NO.	AREAS CHECKED	

ORIGINAL SURVEY	BY	DATE
SURVEYED		
PLOTTED		
NOTE BOOK	TITLE SHEET	
NO.	AREAS CHECKED	

FILE NAME = H:\SDSKProj\Y01144\Dgn_Dgn Xref\Y01144-xs-pr-0615.dgn	USER NAME = jsohmidt	DESIGNED -	REVISED -
		DRAWN -	REVISED -
$MODELNAME$	PLOT SCALE = $SCALE$	CHECKED -	REVISED -
	PLOT DATE = 2/2/2016	DATE -	REVISED -

STATE OF ILLINOIS
DEPARTMENT OF TRANSPORTATION


KENNEDY ROAD SHARED-USE PATH
CROSS SECTIONS

SCALE:1"=5'H 1"=2'V | SHEET 22 OF 82 SHEETS | STA. 1038+50.00 TO STA. 1039+50.00

F.A.U. RTE.	SECTION	COUNTY	TOTAL SHEETS	SHEET NO.
1321	10-00042-00-BT	KENDALL	127	67
		CONTRACT NO. 87628		
	ILLINOIS FED. AID PROJECT			

FINAL SURVEY		BY	DATE
	SURVEYED		
	PLOTTED		
NOTE BOOK	TEMPLATE		
	AREAS		
NO.	AREAS CHECKED		

ORIGINAL SURVEY		BY	DATE
	SURVEYED		
	PLOTTED		
NOTE BOOK	TEMPLATE		
	AREAS		
NO.	AREAS CHECKED		

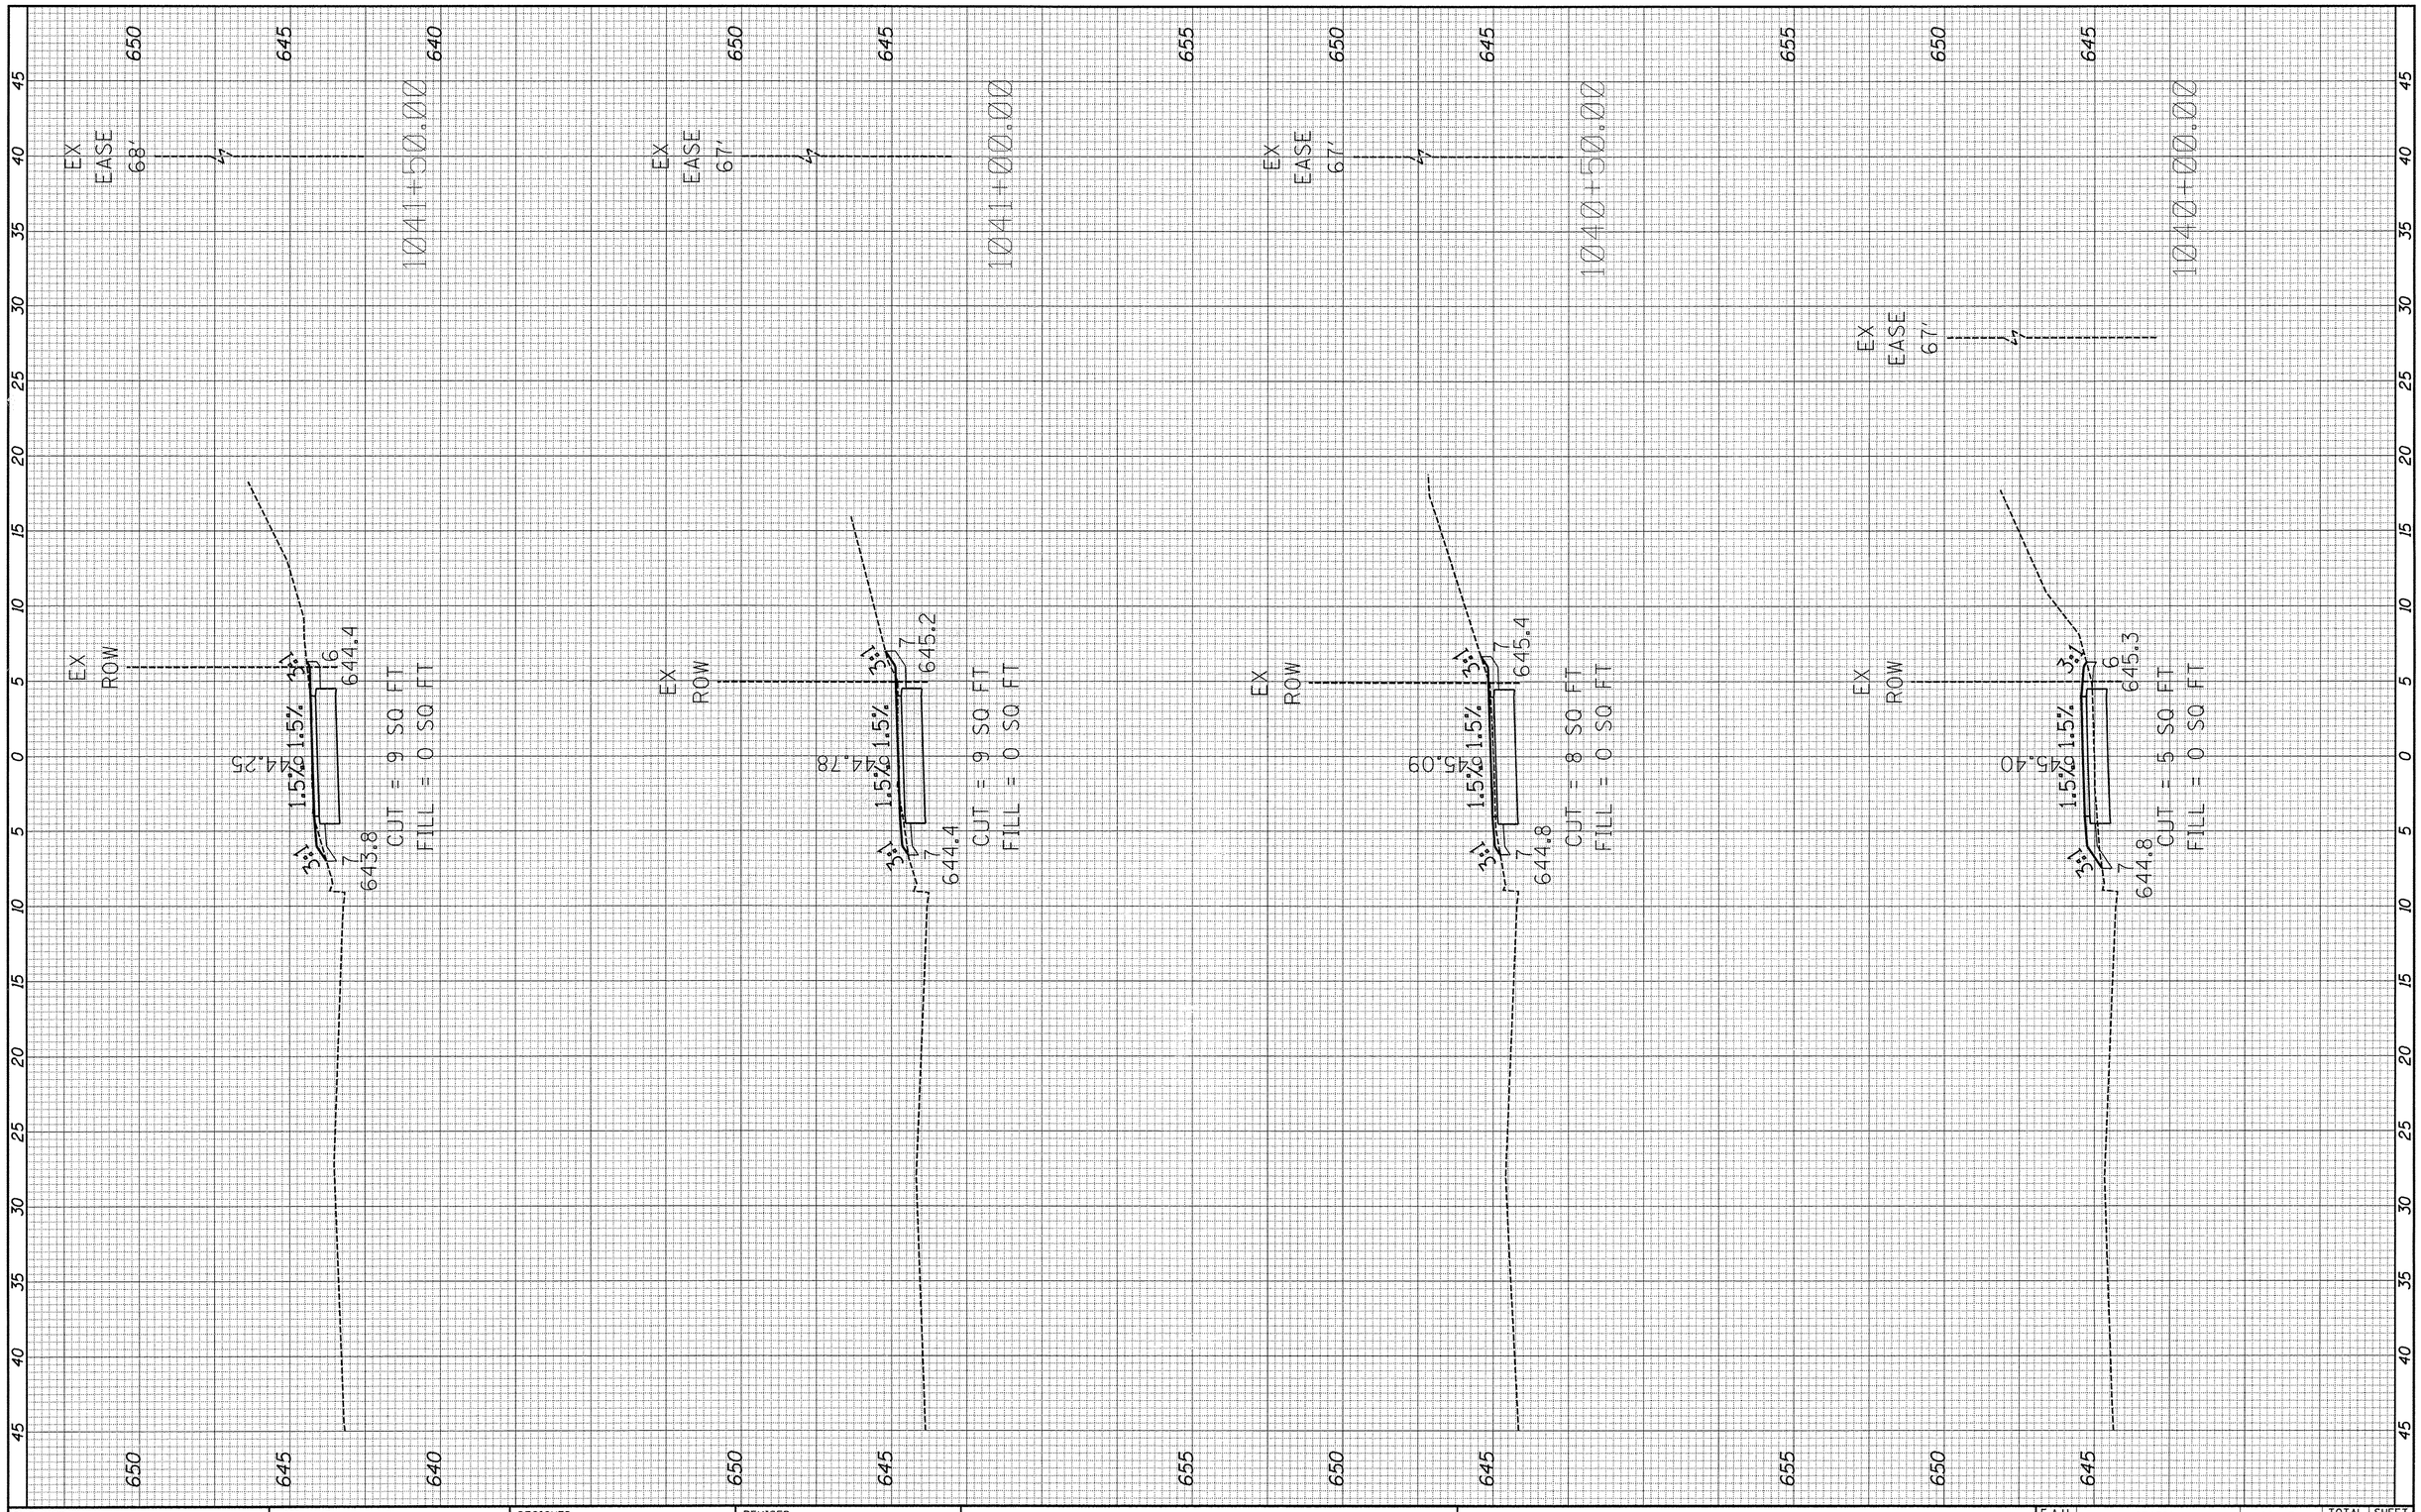

FILE NAME = H:\SDSKProj\Y01144\Dgn_Dgn Xref\Y01144-xs-pr-10615.dgn	USER NAME = jschmidt	DESIGNED -	REVISED -
		DRAWN -	REVISED -
	PLOT SCALE = $SCALE$	CHECKED -	REVISED -
$MODELNAME$	PLOT DATE = 2/2/2016	DATE -	REVISED -

STATE OF ILLINOIS
DEPARTMENT OF TRANSPORTATION


KENNEDY ROAD SHARED-USE PATH
CROSS SECTIONS

SCALE:1"=5'H 1"=2'V | SHEET 23 OF 82 SHEETS | STA. 1040+00.00 TO STA.1041+50.00

F.A.U. RTE.	SECTION	COUNTY	TOTAL SHEETS	SHEET NO.
1321	10-00042-00-BT	KENDALL	127	68
		CONTRACT NO. 87628		
	ILLINOIS	FED. AID PROJECT		

FINAL SURVEY		BY	DATE
	SURVEYED		
	PLOTTED		
NOTE BOOK	DRAWN		
	AREAS		
NO.	AREAS CHECKED		

ORIGINAL SURVEY		BY	DATE
	SURVEYED		
	PLOTTED		
NOTE BOOK	DRAWN		
	AREAS		
NO.	AREAS CHECKED		

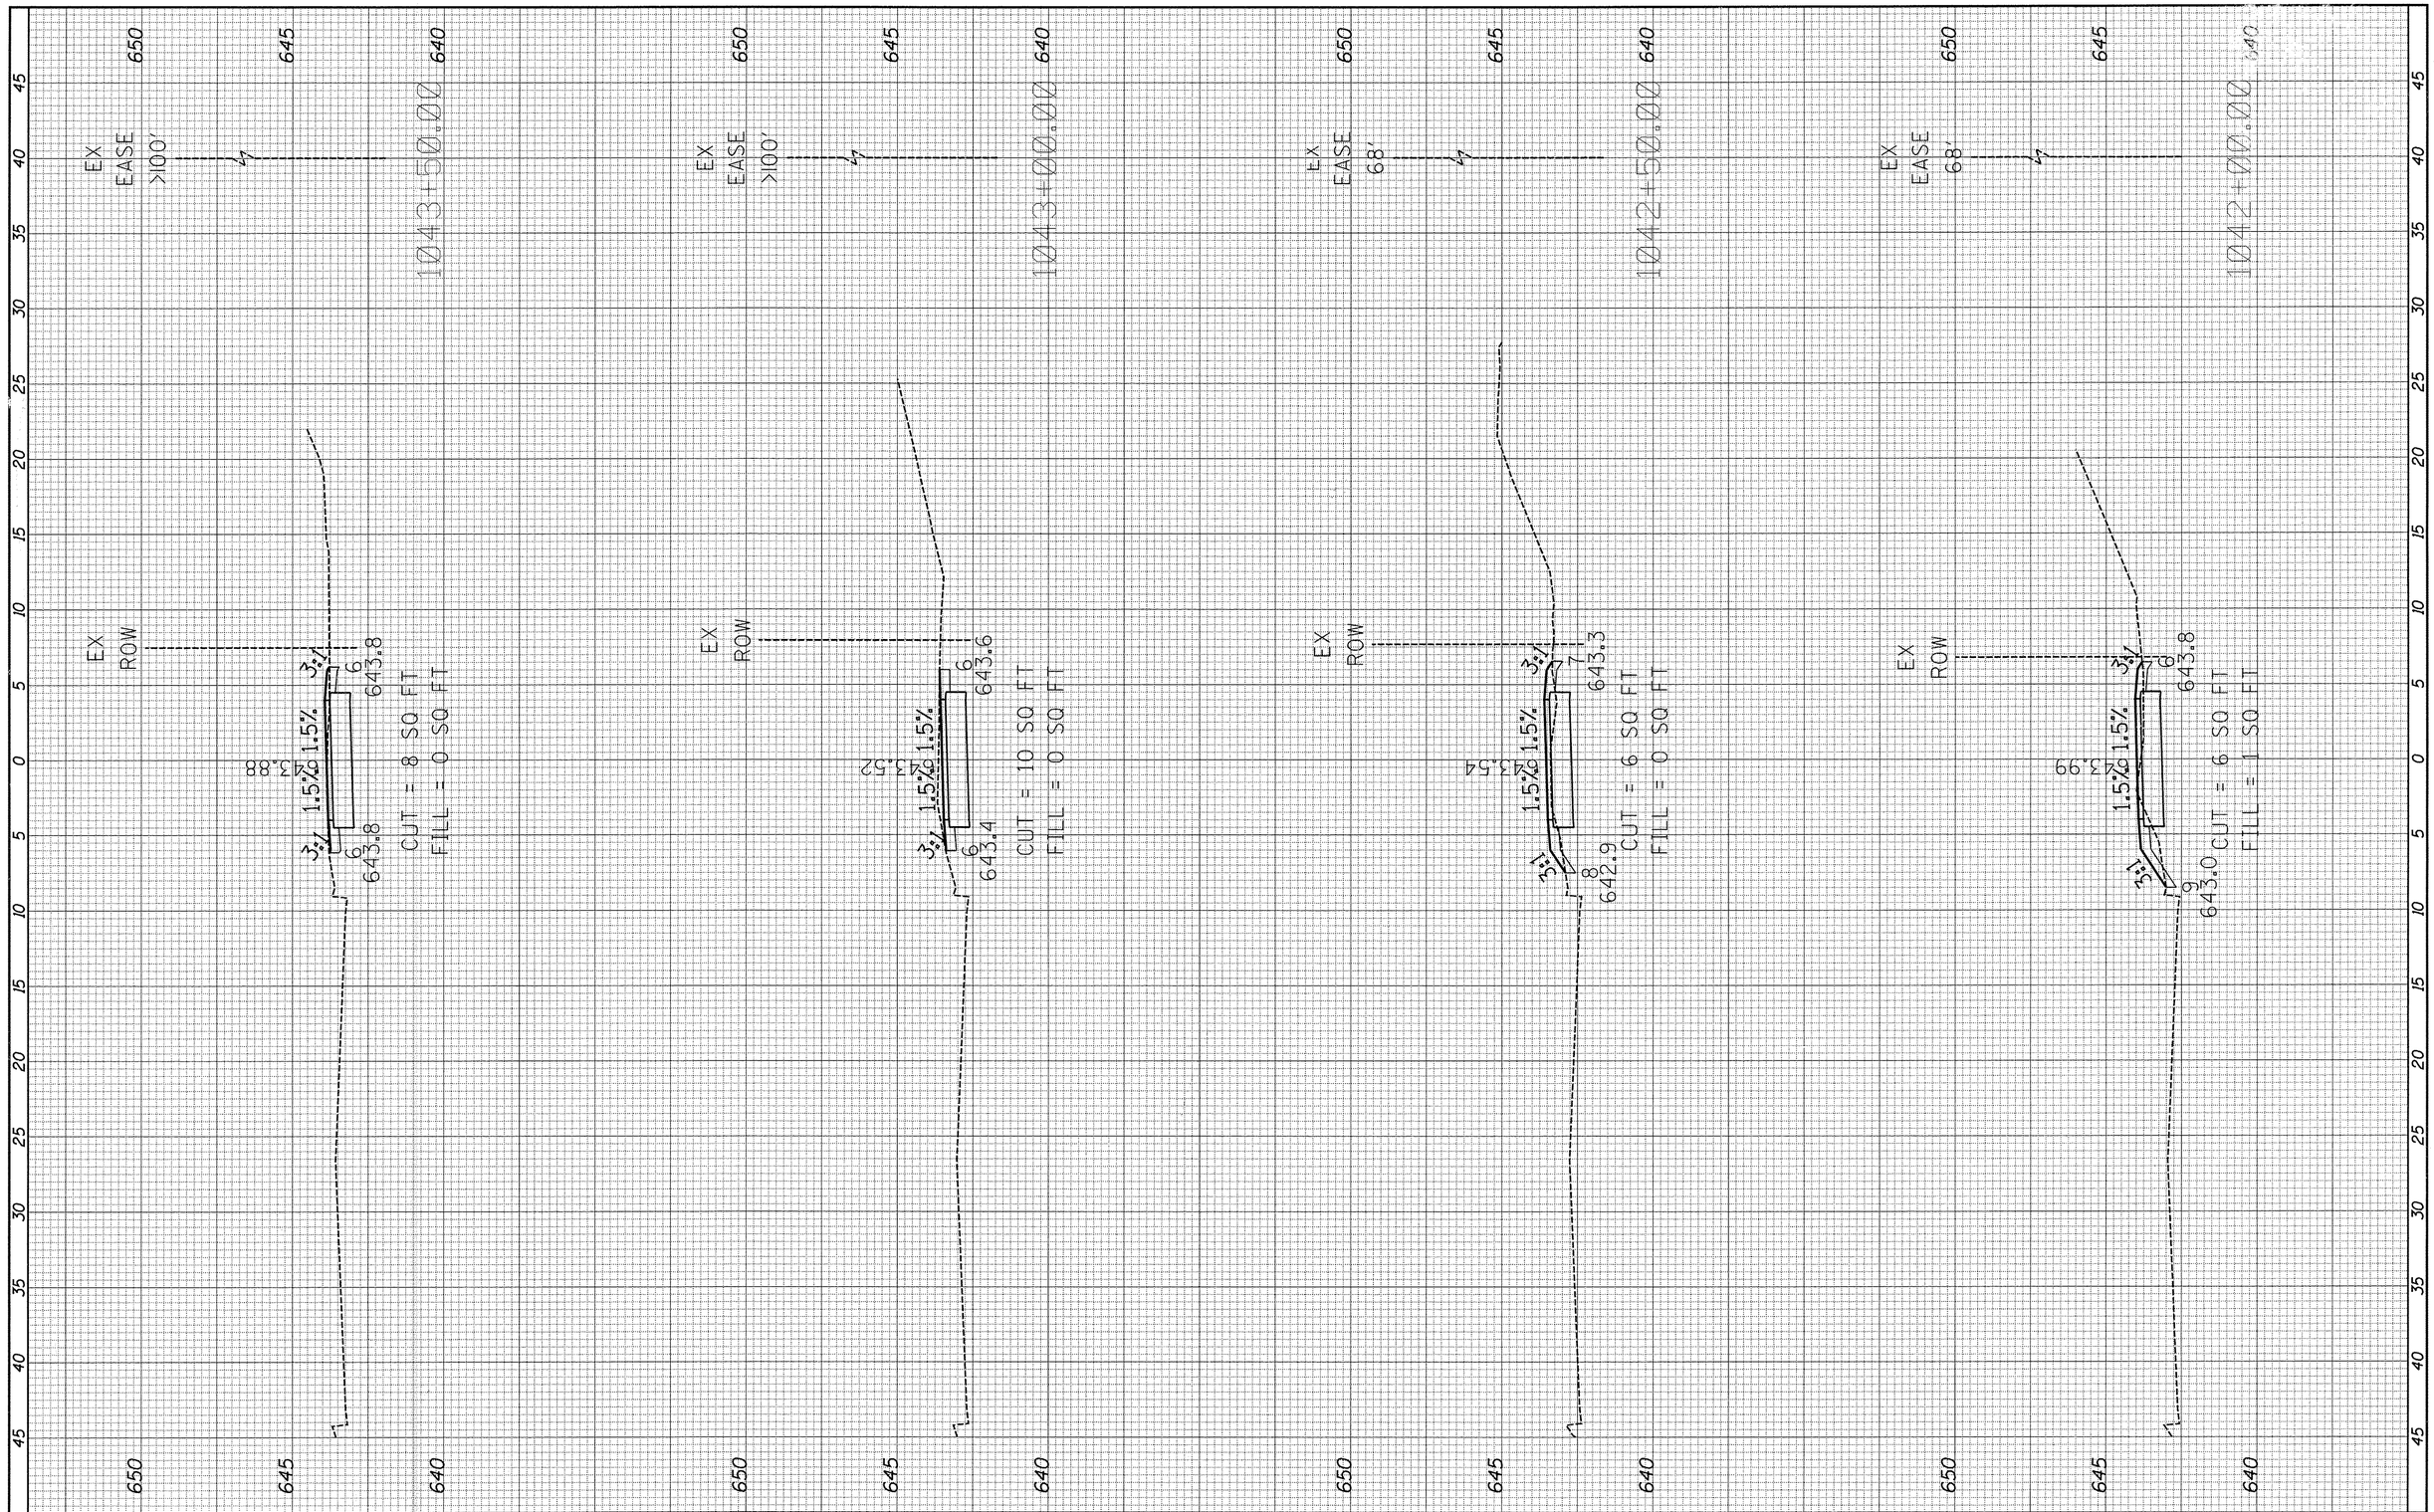

FILE NAME = H:\SDSKProj\Y01144\Dgn_Dgn Xref\Y01144-xs-pr-10615.dgn	USER NAME = jschmidt	DESIGNED -	REVISED -
		DRAWN -	REVISED -
	PLOT SCALE = $SCALE$	CHECKED -	REVISED -
$MODELNAME$	PLOT DATE = 2/2/2016	DATE -	REVISED -

STATE OF ILLINOIS
DEPARTMENT OF TRANSPORTATION


KENNEDY ROAD SHARED-USE PATH
CROSS SECTIONS

SCALE: 1"=5'H 1"=2'V | SHEET 24 OF 82 SHEETS | STA. 1042+00.00 TO STA. 1043+50.00

F.A.U. RTE.	SECTION	COUNTY	TOTAL SHEETS	SHEET NO.
1321	10-00042-00-BT	KENDALL	127	69
		CONTRACT NO. 87628		
	ILLINOIS FED. AID PROJECT			

FINAL SURVEY	SURVEYED	BY	DATE
	PLOTTED		
NOTE BOOK	TEMPLATE		
	AREAS		
NO.	AREAS CHECKED		

ORIGINAL SURVEY	SURVEYED	BY	DATE
	PLOTTED		
NOTE BOOK	TEMPLATE		
	AREAS		
NO.	AREAS CHECKED		

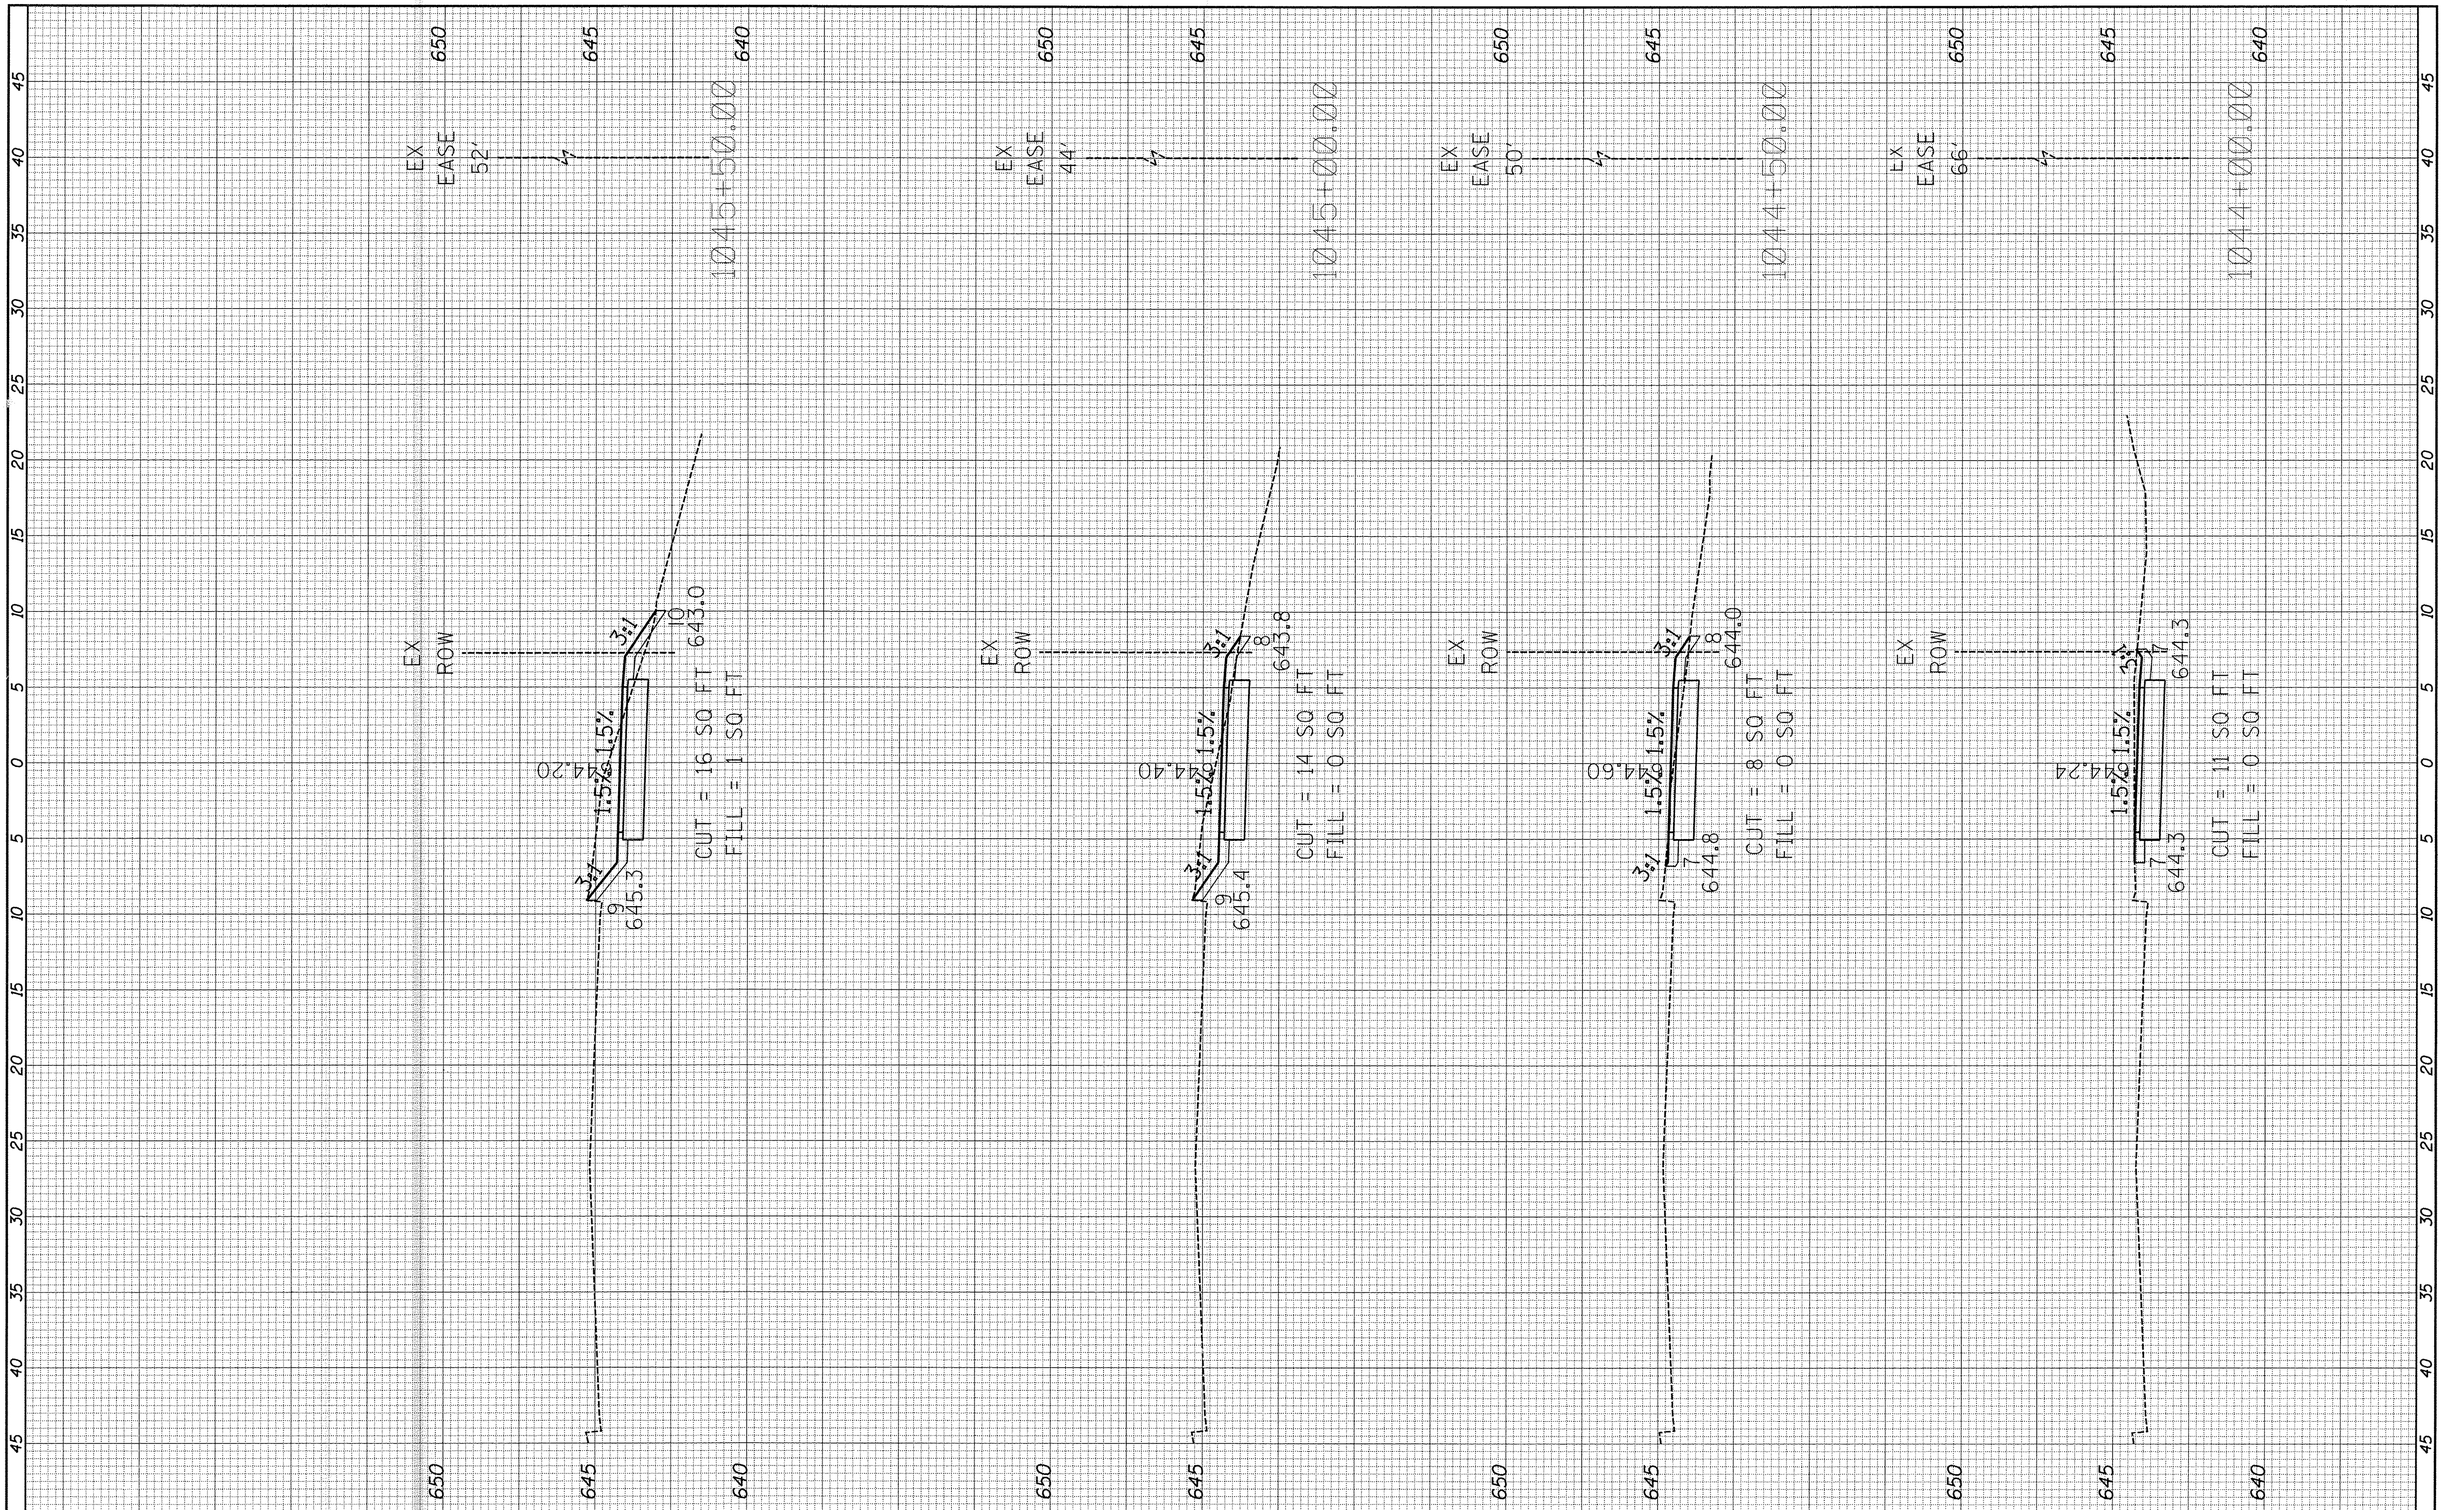


FILE NAME =	USER NAME = jschmidt	DESIGNED -	REVISED -
H:\SDSKProj\Y01144\Dgn_Dgn Xref\Y01144-xs-pr-10615.dgn		DRAWN -	REVISED -
	PLOT SCALE = $SCALE$	CHECKED -	REVISED -
$MODELNAME$	PLOT DATE = 2/2/2016	DATE -	REVISED -

STATE OF ILLINOIS
DEPARTMENT OF TRANSPORTATION

KENNEDY ROAD SHARED-USE PATH
CROSS SECTIONS

SCALE: 1"=5'H 1"=2'V | SHEET 25 OF 82 SHEETS | STA. 1044+00.00 TO STA. 1045+50.00

F.A.U. RTE.	SECTION	COUNTY	TOTAL SHEETS	SHEET NO.
1321	10-00042-00-BT	KENDALL	127	70
		CONTRACT NO. 87628		
		ILLINOIS FED. AID PROJECT		

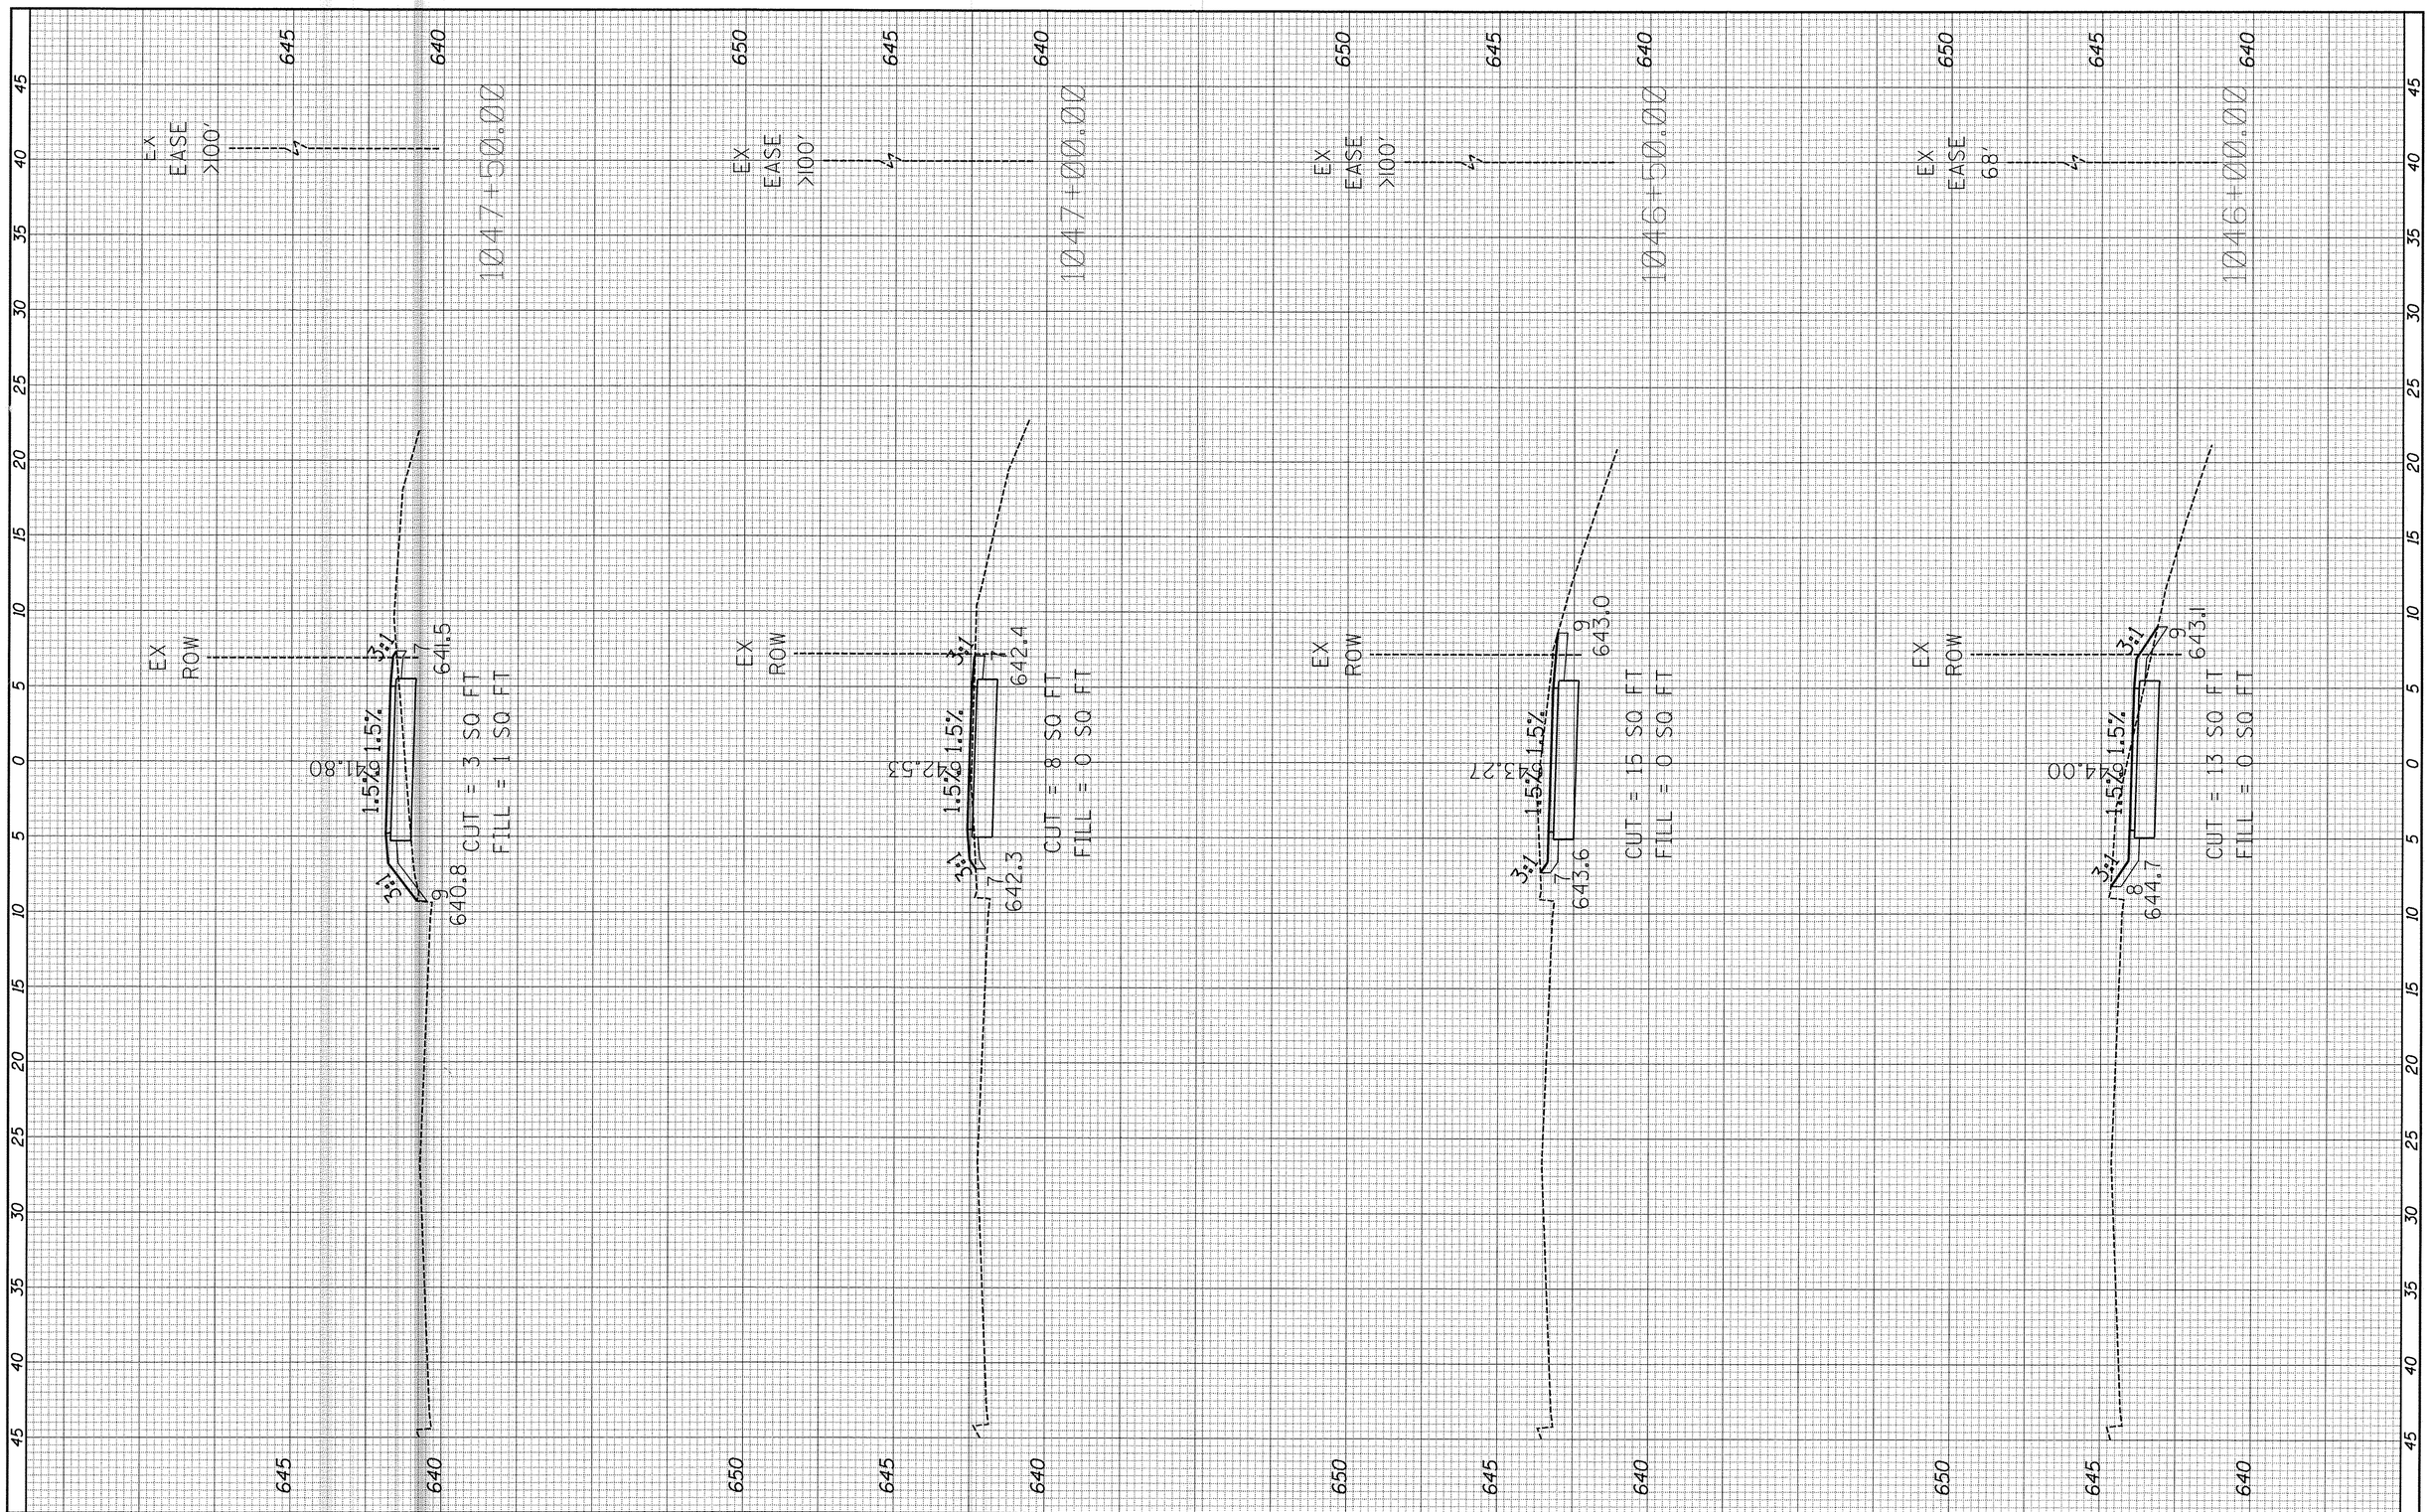

FINAL SURVEY	SURVEYED	BY	DATE
NOTE BOOK	PLOTTED		
NO.	TEMPLATE		
	AREAS		
	AREAS CHECKED		

ORIGINAL SURVEY	SURVEYED	BY	DATE
NOTE BOOK	PLOTTED		
NO.	TEMPLATE		
	AREAS		
	AREAS CHECKED		

FILE NAME = H:\SDSKProj\Y01144\Dgn_Dgn Xref\Y01144-xs-pr-10615.dgn	USER NAME = jschmidt	DESIGNED -	REVISED -
		DRAWN -	REVISED -
$MODELNAME$	PLOT SCALE = $SCALE$	CHECKED -	REVISED -
	PLOT DATE = 2/2/2016	DATE -	REVISED -

STATE OF ILLINOIS
DEPARTMENT OF TRANSPORTATION


KENNEDY ROAD SHARED-USE PATH
CROSS SECTIONS

SCALE: 1"=5'H 1"=2'V | SHEET 26 OF 82 SHEETS | STA. 1046+00.00 TO STA. 1047+50.00

F.A.U. RTE.	SECTION	COUNTY	TOTAL SHEETS	SHEET NO.
1321	10-00042-00-BT	KENDALL	127	71
		CONTRACT NO. 87628		
		ILLINOIS FED. AID PROJECT		

FINAL SURVEY	SURVEYED	BY	DATE
NOTE BOOK	PLOTTED		
NO.	TEMPLATE		
	AREAS		
	AREAS CHECKED		

ORIGINAL SURVEY	SURVEYED	BY	DATE
NOTE BOOK	PLOTTED		
NO.	TEMPLATE		
	AREAS		
	AREAS CHECKED		

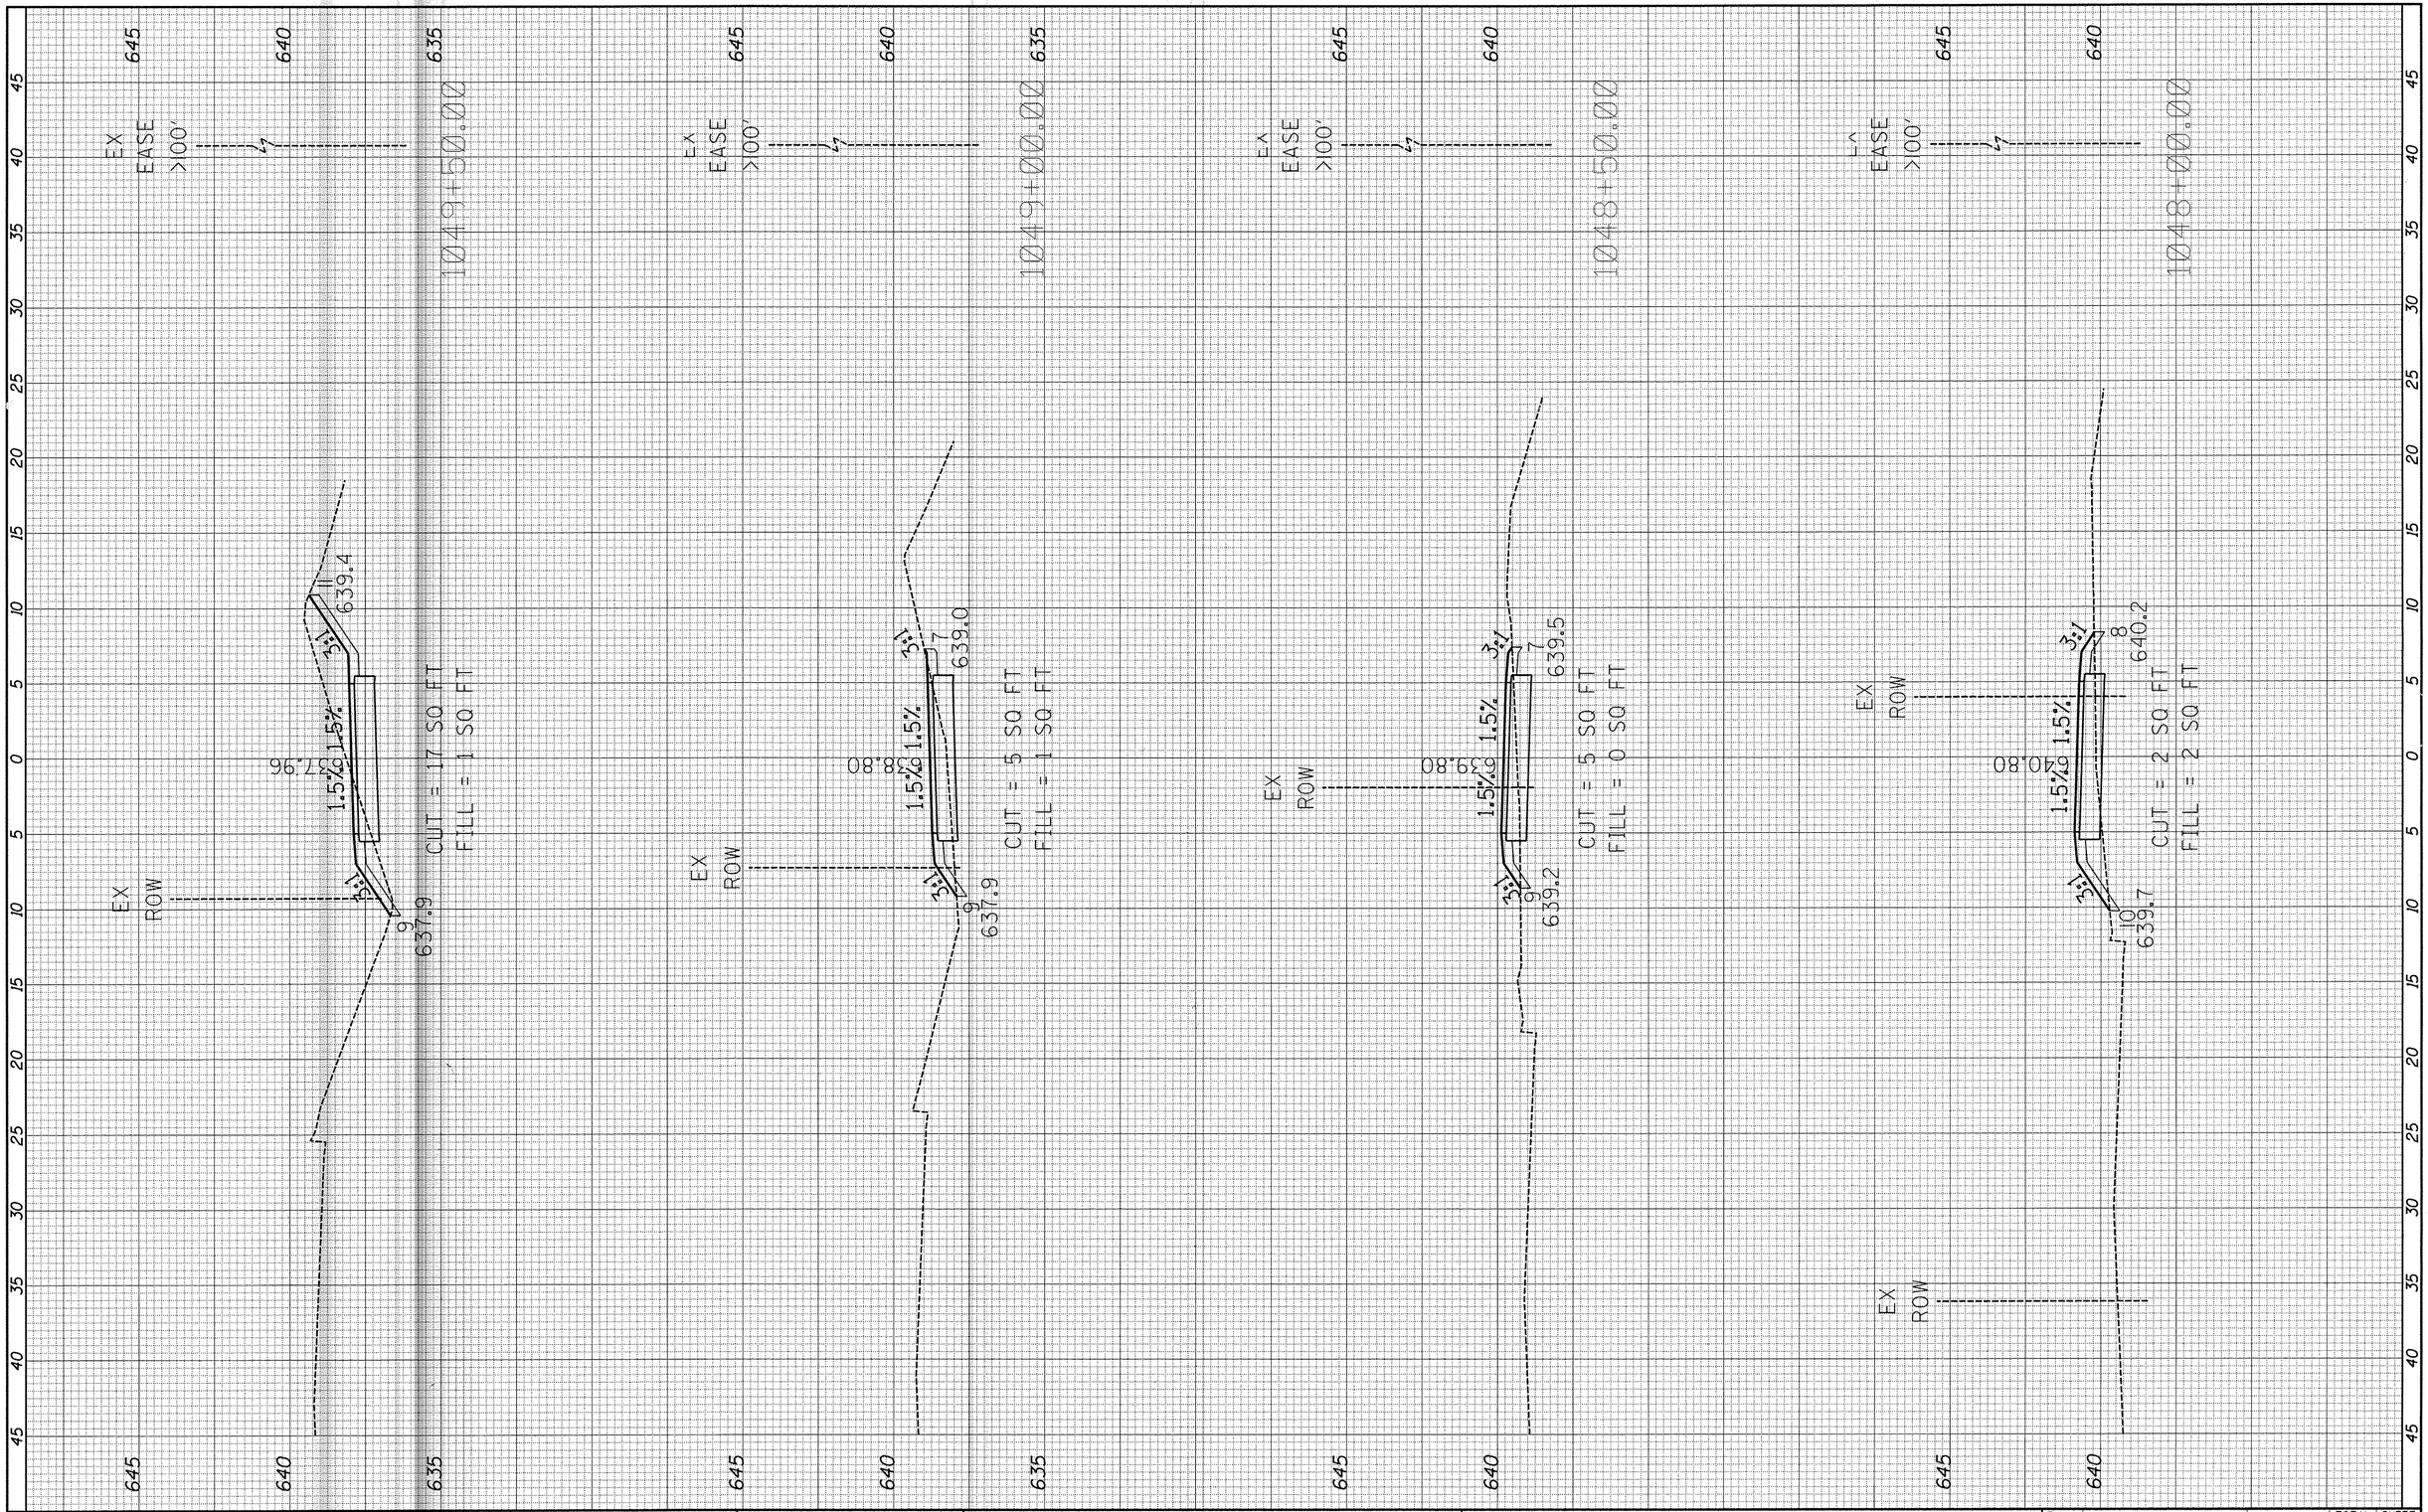

FILE NAME =	USER NAME = jschmidt	DESIGNED -	REVISED -
H:\SDSKProj\Y01144\Dgn_Dgn Xref\Y01144-xs-pr-10615.dgn		DRAWN -	REVISED -
	PLOT SCALE = $SCALE$	CHECKED -	REVISED -
$MODELNAME$	PLOT DATE = 2/2/2016	DATE -	REVISED -

STATE OF ILLINOIS
DEPARTMENT OF TRANSPORTATION


KENNEDY ROAD SHARED-USE PATH
CROSS SECTIONS

SCALE: 1"=5'H 1"=2'V | SHEET 27 OF 82 SHEETS | STA. 1048+00.00 TO STA. 1049+50.00

F.A.U. RTE.	SECTION	COUNTY	TOTAL SHEETS	SHEET NO.
1321	10-00042-00-BT	KENDALL	127	72
		CONTRACT NO. 87628		
	ILLINOIS FED. AID PROJECT			

FINAL SURVEY	SURVEYED	BY	DATE
NOTE BOOK	PLOTTED		
NO.	TEMPLATE		
	AREAS		
	AREAS CHECKED		

ORIGINAL SURVEY	SURVEYED	BY	DATE
NOTE BOOK	PLOTTED		
NO.	TEMPLATE		
	AREAS		
	AREAS CHECKED		

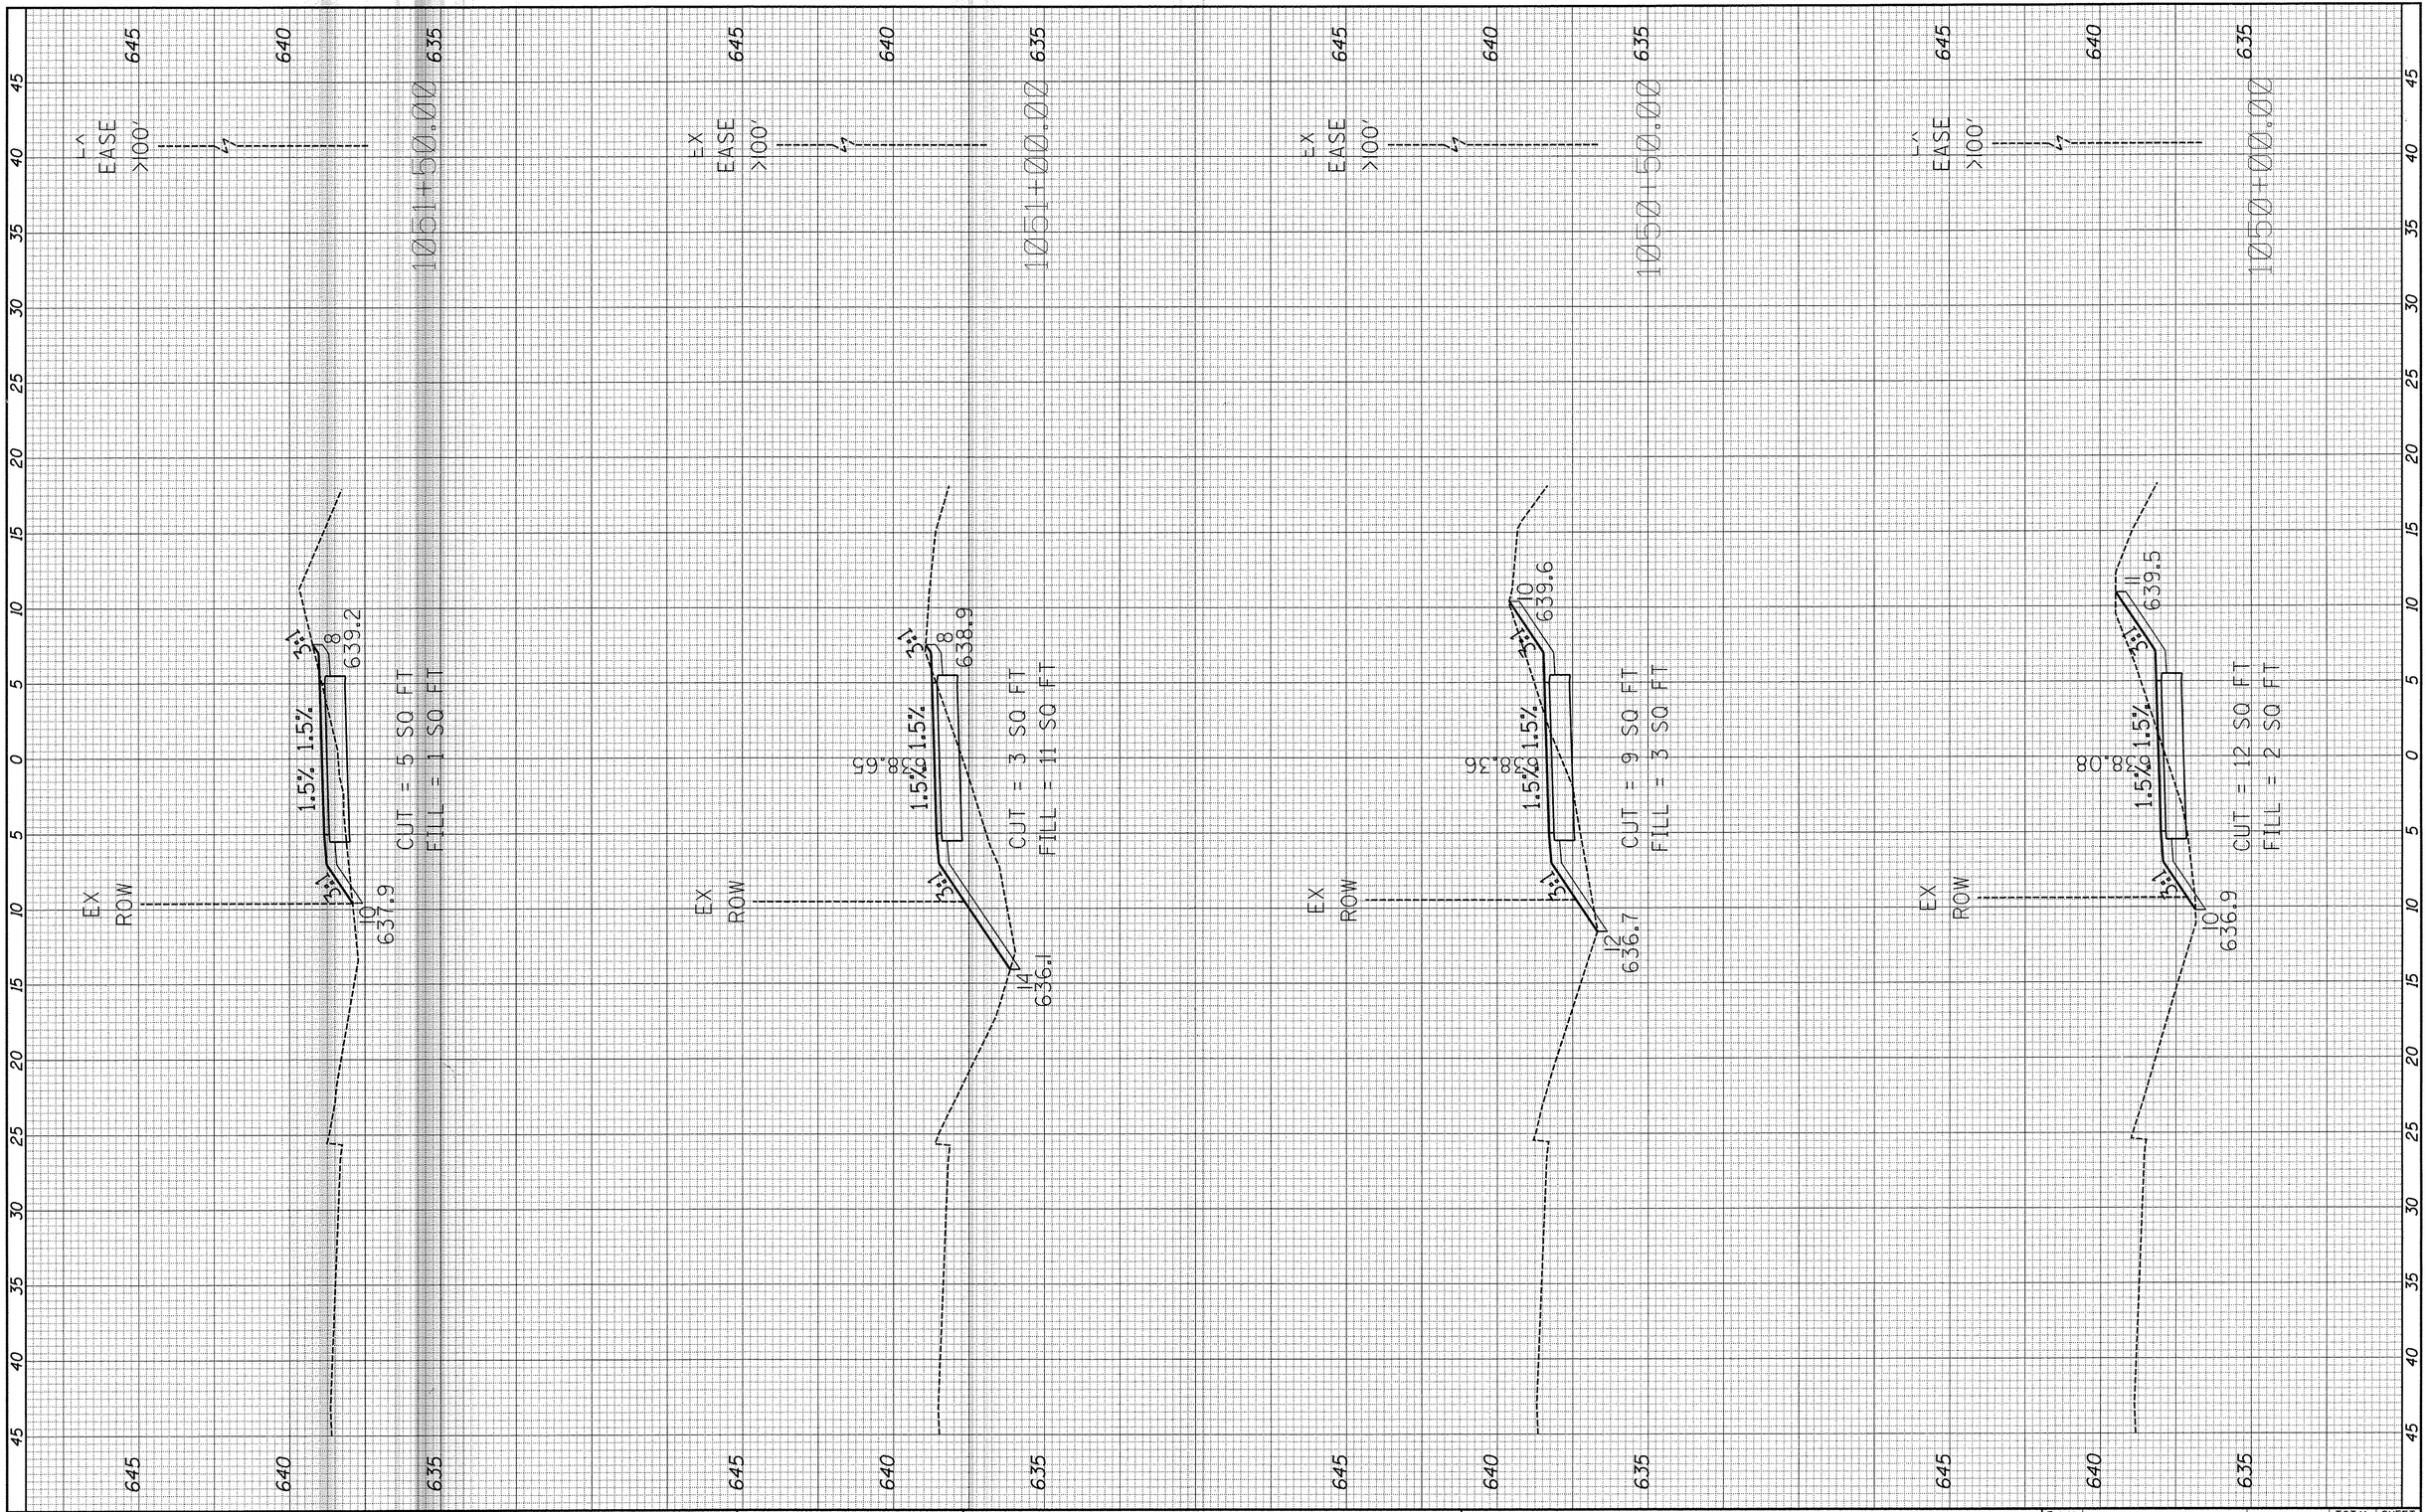


FILE NAME =	USER NAME = jschmidt	DESIGNED -	REVISED -
H:\SDSKProj\Y01144\Dgn_Dgn Xref\Y01144-xs-pr-10615.dgn		DRAWN -	REVISED -
	PLOT SCALE = $SCALE$	CHECKED -	REVISED -
$MODELNAME$	PLOT DATE = 2/2/2016	DATE -	REVISED -

STATE OF ILLINOIS
DEPARTMENT OF TRANSPORTATION

KENNEDY ROAD SHARED-USE PATH
CROSS SECTIONS

SCALE: 1"=5'H 1"=2'V | SHEET 28 OF 82 SHEETS | STA. 1050+00.00 TO STA. 1051+50.00

F.A.U. RTE.	SECTION	COUNTY	TOTAL SHEETS	SHEET NO.
1321	10-00042-00-BT	KENDALL	127	73
		CONTRACT NO. 87628		
		ILLINOIS FED. AID PROJECT		

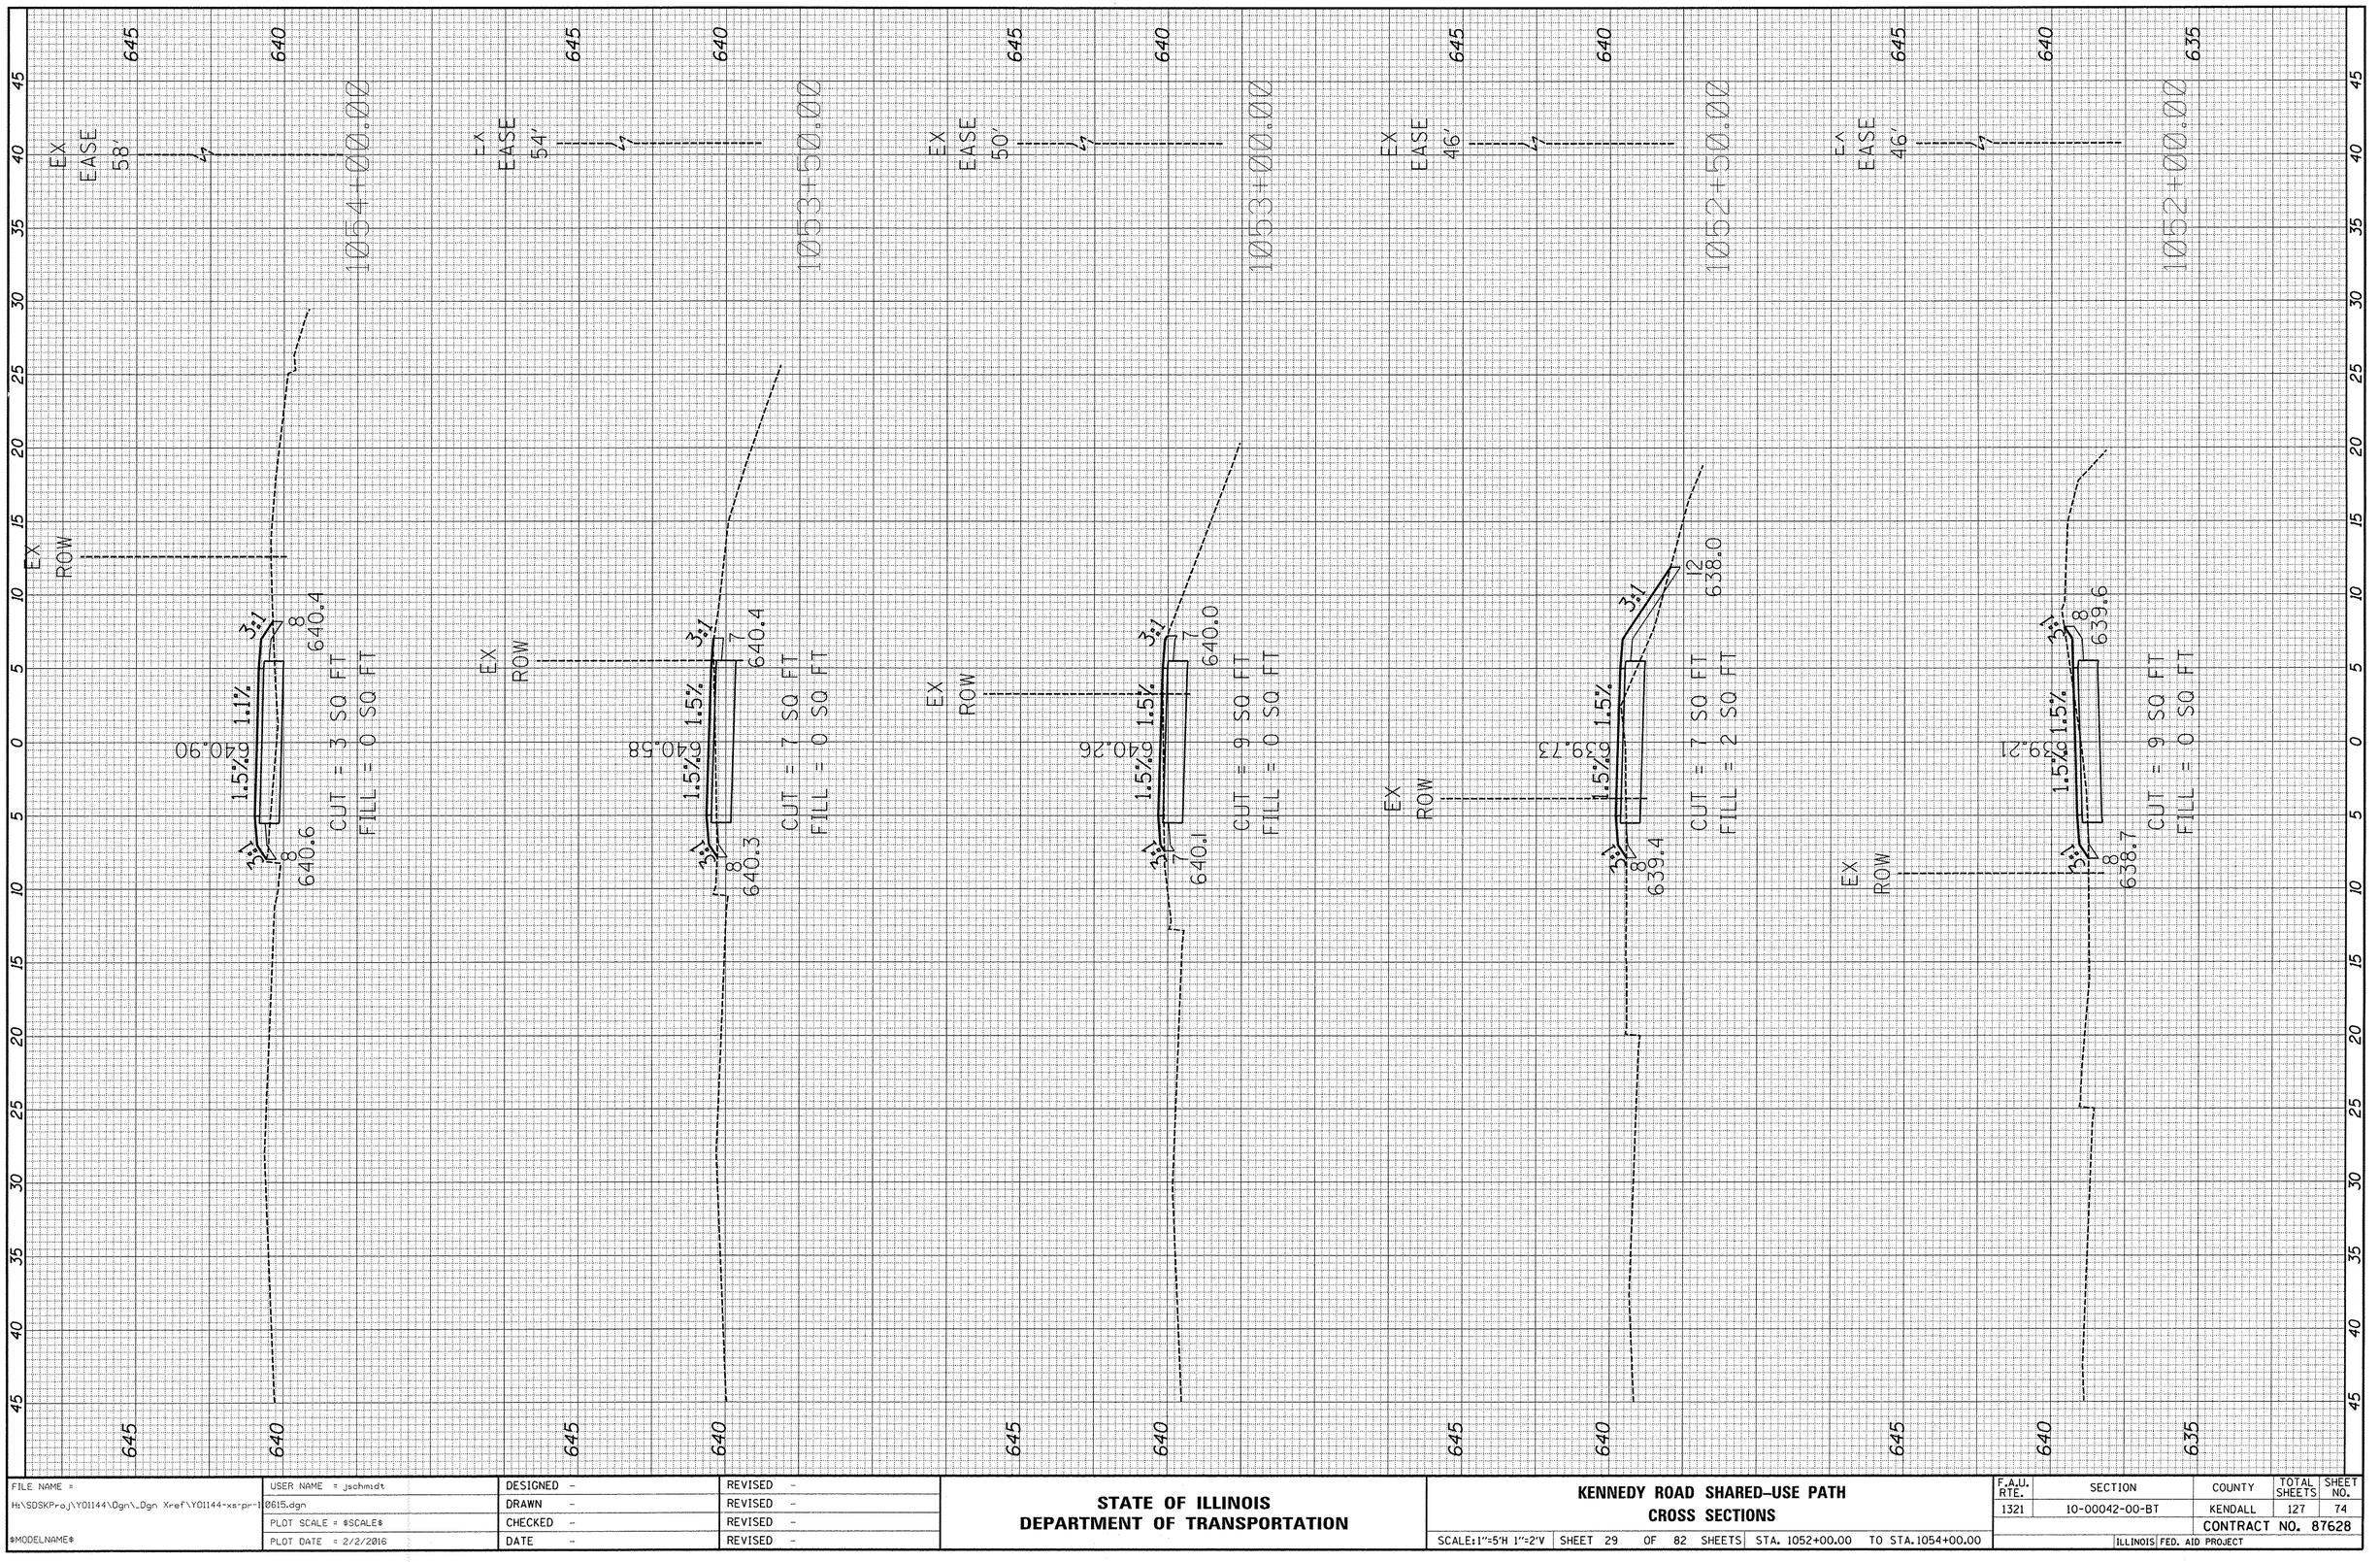

FINAL SURVEY	SURVEYED	BY	DATE
NOTE BOOK	PLOTTED		
NO.	TEMPLATE		
	AREAS		
	AREAS CHECKED		

ORIGINAL SURVEY	SURVEYED	BY	DATE
NOTE BOOK	PLOTTED		
NO.	TEMPLATE		
	AREAS		
	AREAS CHECKED		


FILE NAME =	USER NAME = jschmidt	DESIGNED -	REVISED -
H:\SDSKProj\Y01144\Dgn_Dgn Xref\Y01144-xs-pr-10615.dgn		DRAWN -	REVISED -
	PLOT SCALE = $SCALE$	CHECKED -	REVISED -
$MODELNAME$	PLOT DATE = 2/2/2016	DATE -	REVISED -

STATE OF ILLINOIS
DEPARTMENT OF TRANSPORTATION

KENNEDY ROAD SHARED-USE PATH
CROSS SECTIONS

SCALE: 1"=5'H 1"=2'V | SHEET 29 OF 82 SHEETS | STA. 1052+00.00 TO STA. 1054+00.00

F.A.U. RTE.	SECTION	COUNTY	TOTAL SHEETS	SHEET NO.
1321	10-00042-00-BT	KENDALL	127	74
		CONTRACT NO. 87628		
		ILLINOIS FED. AID PROJECT		

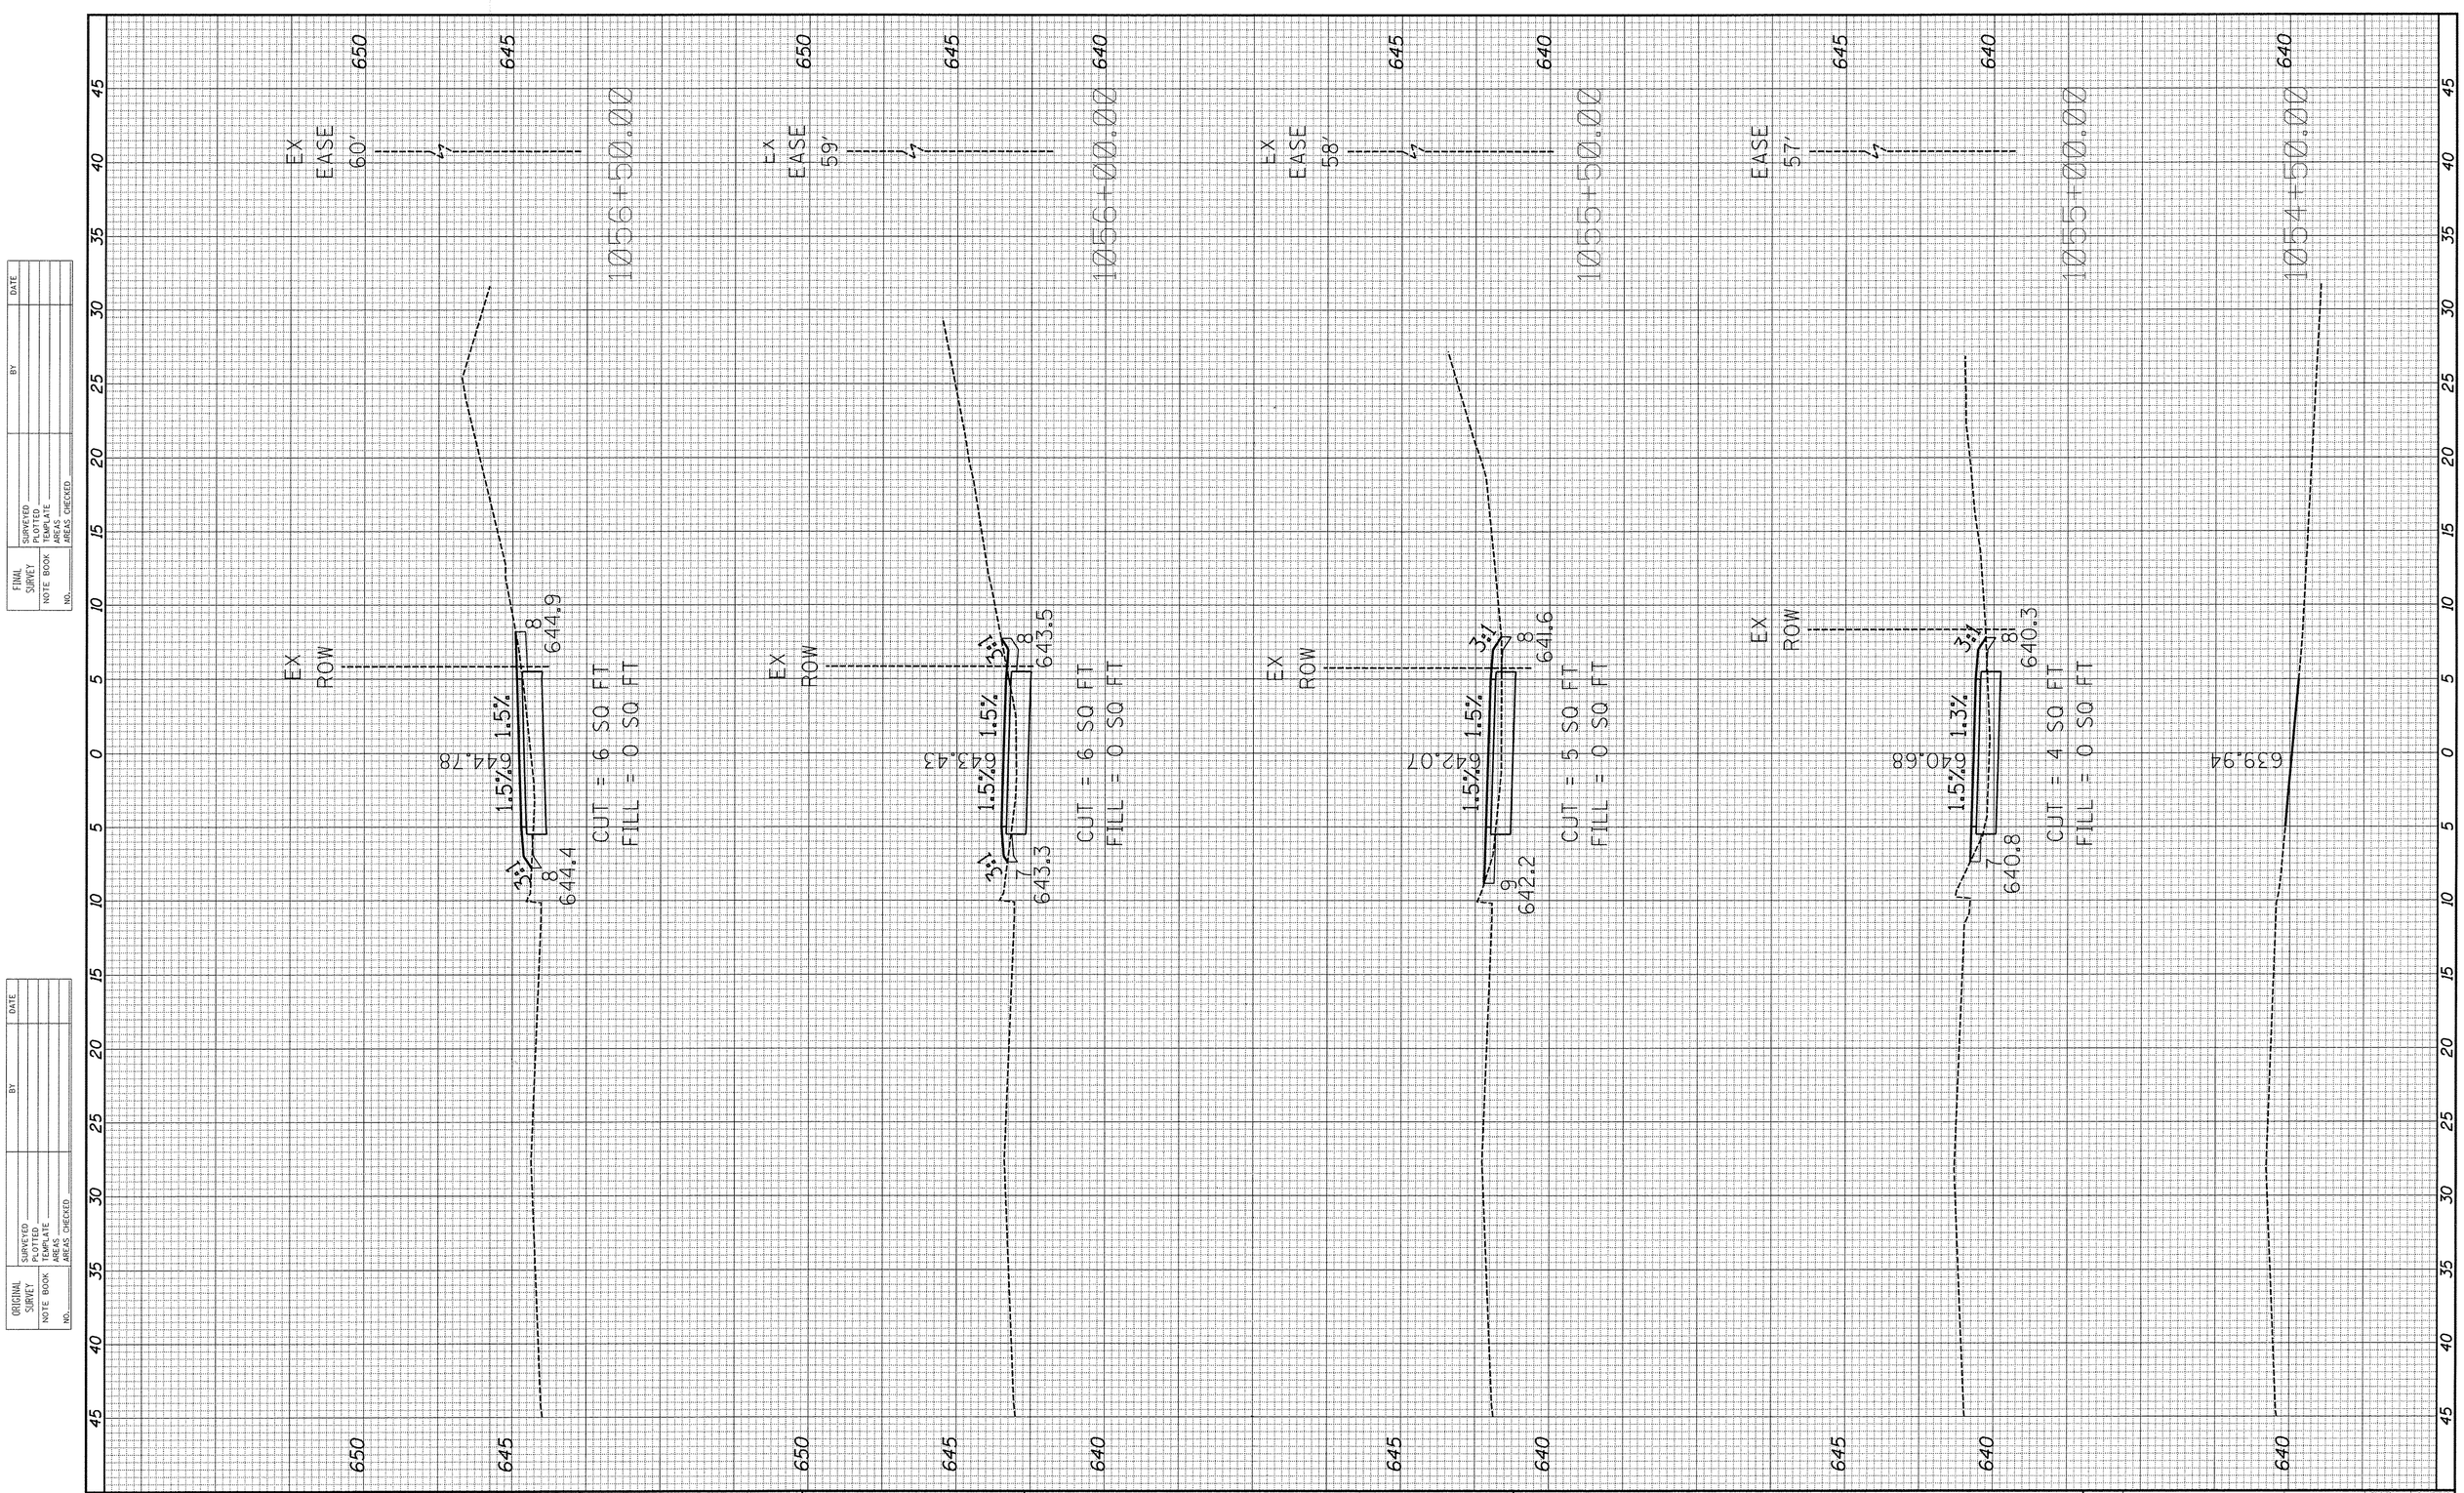

FINAL SURVEY	SURVEYED	BY	DATE
NOTE BOOK	PLOTTED		
NO.	TEMPLATE		
	AREAS		
	AREAS CHECKED		

ORIGINAL SURVEY	SURVEYED	BY	DATE
NOTE BOOK	PLOTTED		
NO.	TEMPLATE		
	AREAS		
	AREAS CHECKED		

FILE NAME = H:\SDSKProj\Y01144\Dgn_Dgn Xref\Y01144-xs-pr-10615.dgn	USER NAME = jschmidt	DESIGNED -	REVISED -
		DRAWN -	REVISED -
	PLOT SCALE = $SCALE$	CHECKED -	REVISED -
$MODELNAME$	PLOT DATE = 2/2/2016	DATE -	REVISED -

STATE OF ILLINOIS
DEPARTMENT OF TRANSPORTATION


KENNEDY ROAD SHARED-USE PATH
CROSS SECTIONS

SCALE:1"=5'H 1"=2'V | SHEET 30 OF 82 SHEETS | STA. 1054+50.00 TO STA.1056+50.00

F.A.U. RTE.	SECTION	COUNTY	TOTAL SHEETS	SHEET NO.
1321	10-00042-00-BT	KENDALL	127	75
		CONTRACT NO. 87628		
		ILLINOIS FED. AID PROJECT		

FINAL SURVEY	SURVEYED	BY	DATE
	PLOTTED		
NOTE BOOK	TEMPLATE		
	AREAS		
NO.	AREAS CHECKED		

ORIGINAL SURVEY	SURVEYED	BY	DATE
	PLOTTED		
NOTE BOOK	TEMPLATE		
	AREAS		
NO.	AREAS CHECKED		

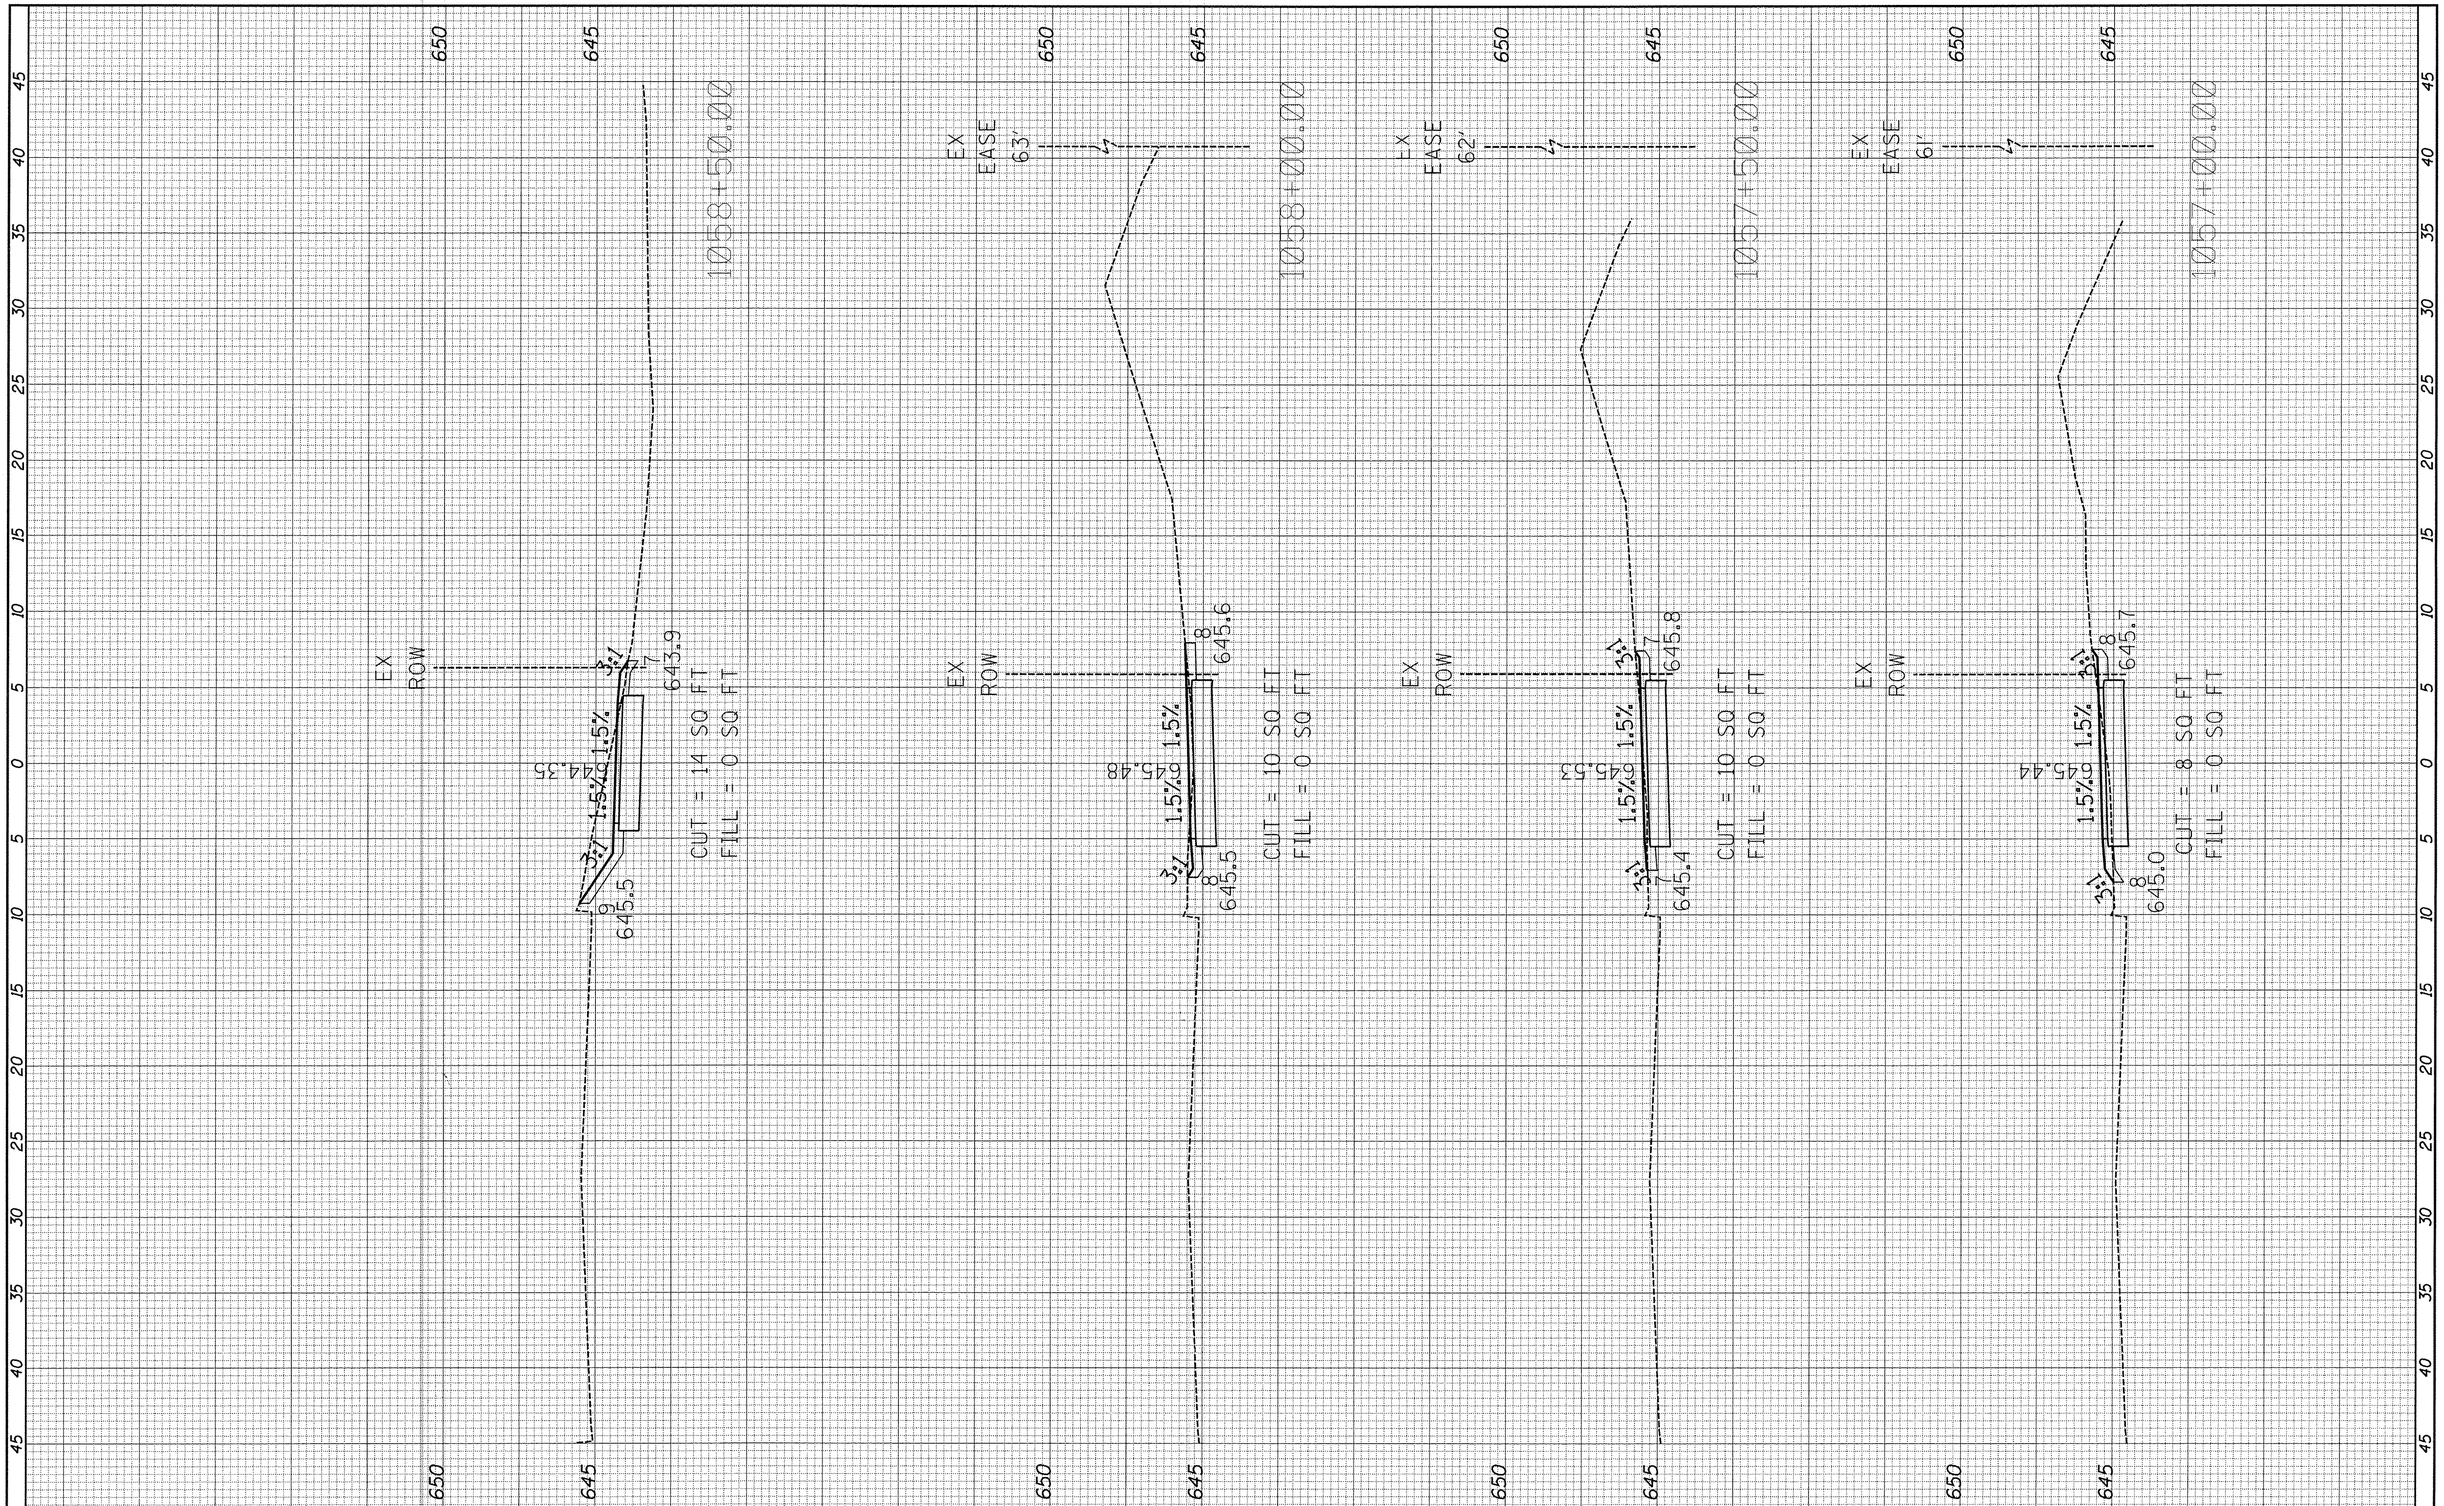

FILE NAME =	USER NAME = jschmidt	DESIGNED -	REVISED -
H:\SDSKProj\Y01144\Dgn_Dgn Xref\Y01144-xs-pr-10615.dgn		DRAWN -	REVISED -
	PLOT SCALE = $SCALE$	CHECKED -	REVISED -
$MODELNAME$	PLOT DATE = 2/2/2016	DATE -	REVISED -

STATE OF ILLINOIS
DEPARTMENT OF TRANSPORTATION


KENNEDY ROAD SHARED-USE PATH
CROSS SECTIONS

SCALE: 1"=5'H 1"=2'V | SHEET 31 OF 82 SHEETS | STA. 1057+00.00 TO STA. 1058+50.00

F.A.U. RTE.	SECTION	COUNTY	TOTAL SHEETS	SHEET NO.
1321	10-00042-00-BT	KENDALL	127	76
		CONTRACT NO. 87628		
	ILLINOIS FED. AID PROJECT			

FINAL SURVEY?		BY	DATE
	SURVEYED		
	PLOTTED		
NOTE BOOK	TEMPLATE		
	AREAS		
NO.	AREAS CHECKED		

ORIGINAL SURVEY		BY	DATE
	SURVEYED		
	PLOTTED		
NOTE BOOK	TEMPLATE		
	AREAS		
NO.	AREAS CHECKED		

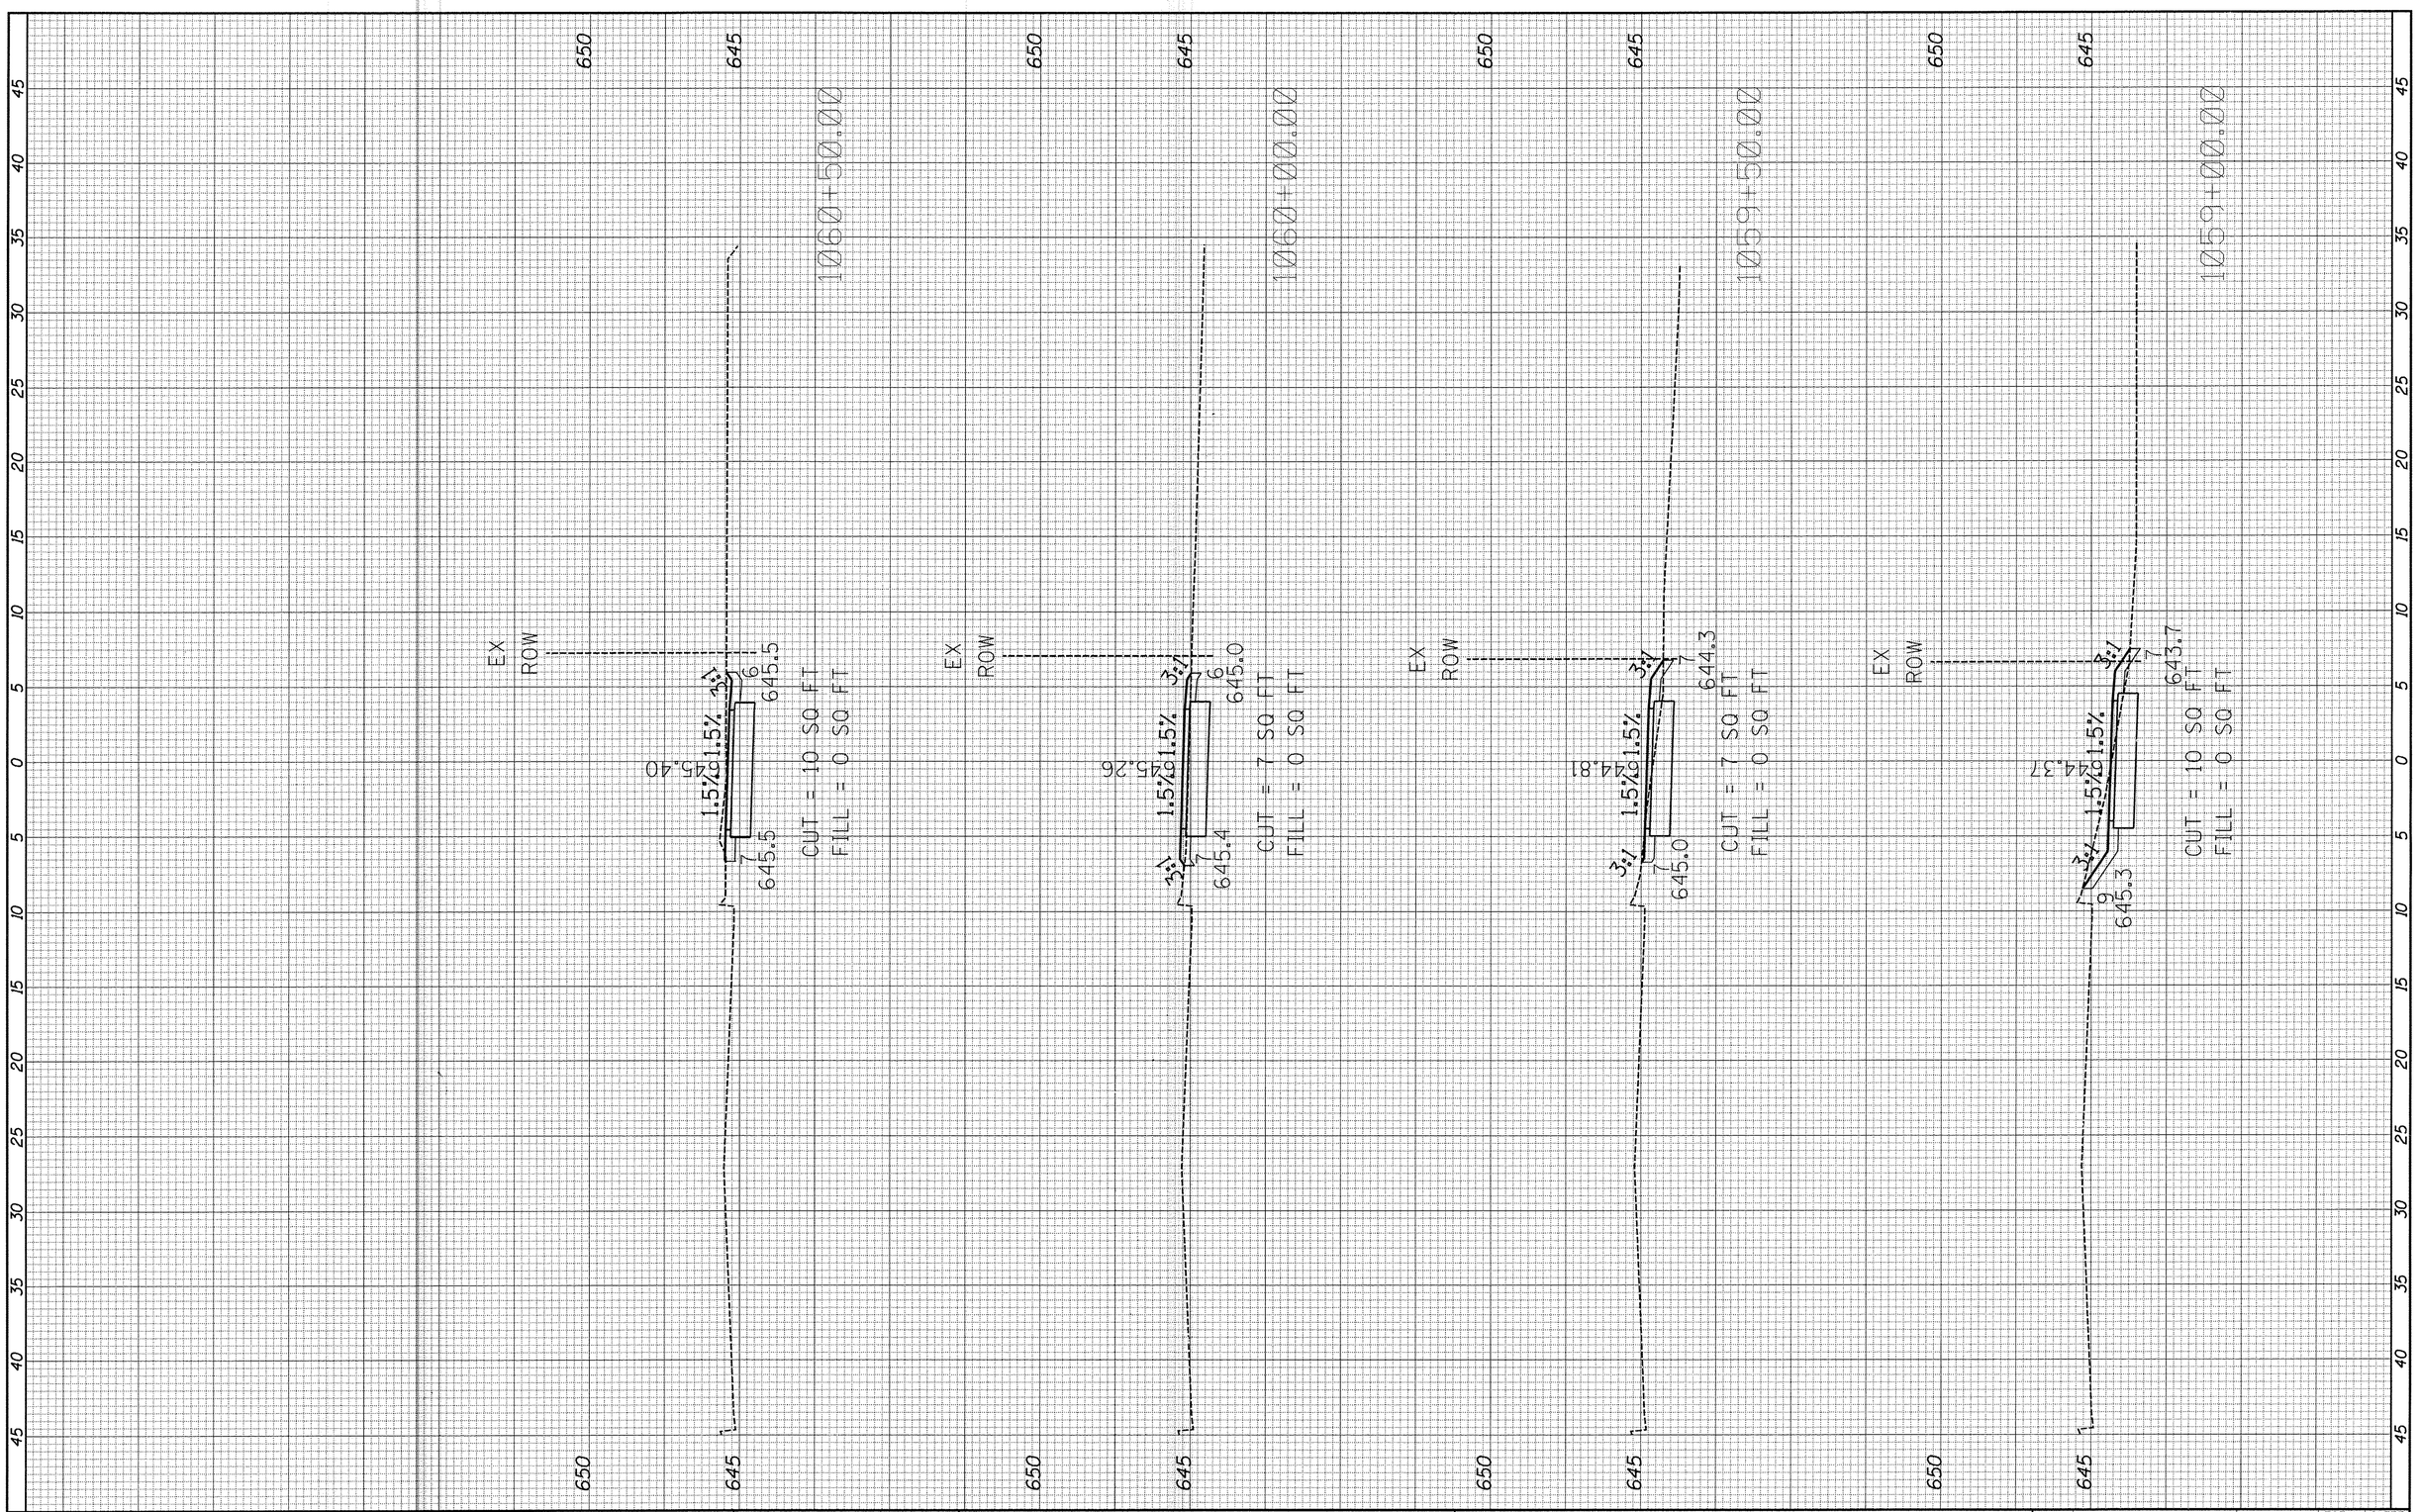


FILE NAME = H:\SDSKProj\Y01144\Dgn_Dgn X-ref\Y01144-xs-pr-10615.dgn	USER NAME = jschmidt	DESIGNED -	REVISED -
	PLOT SCALE = $SCALE$	DRAWN -	REVISED -
$MODELNAME$	PLOT DATE = 2/2/2016	CHECKED -	REVISED -
		DATE -	REVISED -

STATE OF ILLINOIS
DEPARTMENT OF TRANSPORTATION

KENNEDY ROAD SHARED-USE PATH
CROSS SECTIONS

SCALE: 1"=5'H 1"=2'V | SHEET 32 OF 82 SHEETS | STA. 1059+00.00 TO STA. 1060+50.00

F.A.U. RTE.	SECTION	COUNTY	TOTAL SHEETS	SHEET NO.
1321	10-00042-00-BT	KENDALL	127	77
		CONTRACT NO. 87628		
		ILLINOIS FED. AID PROJECT		

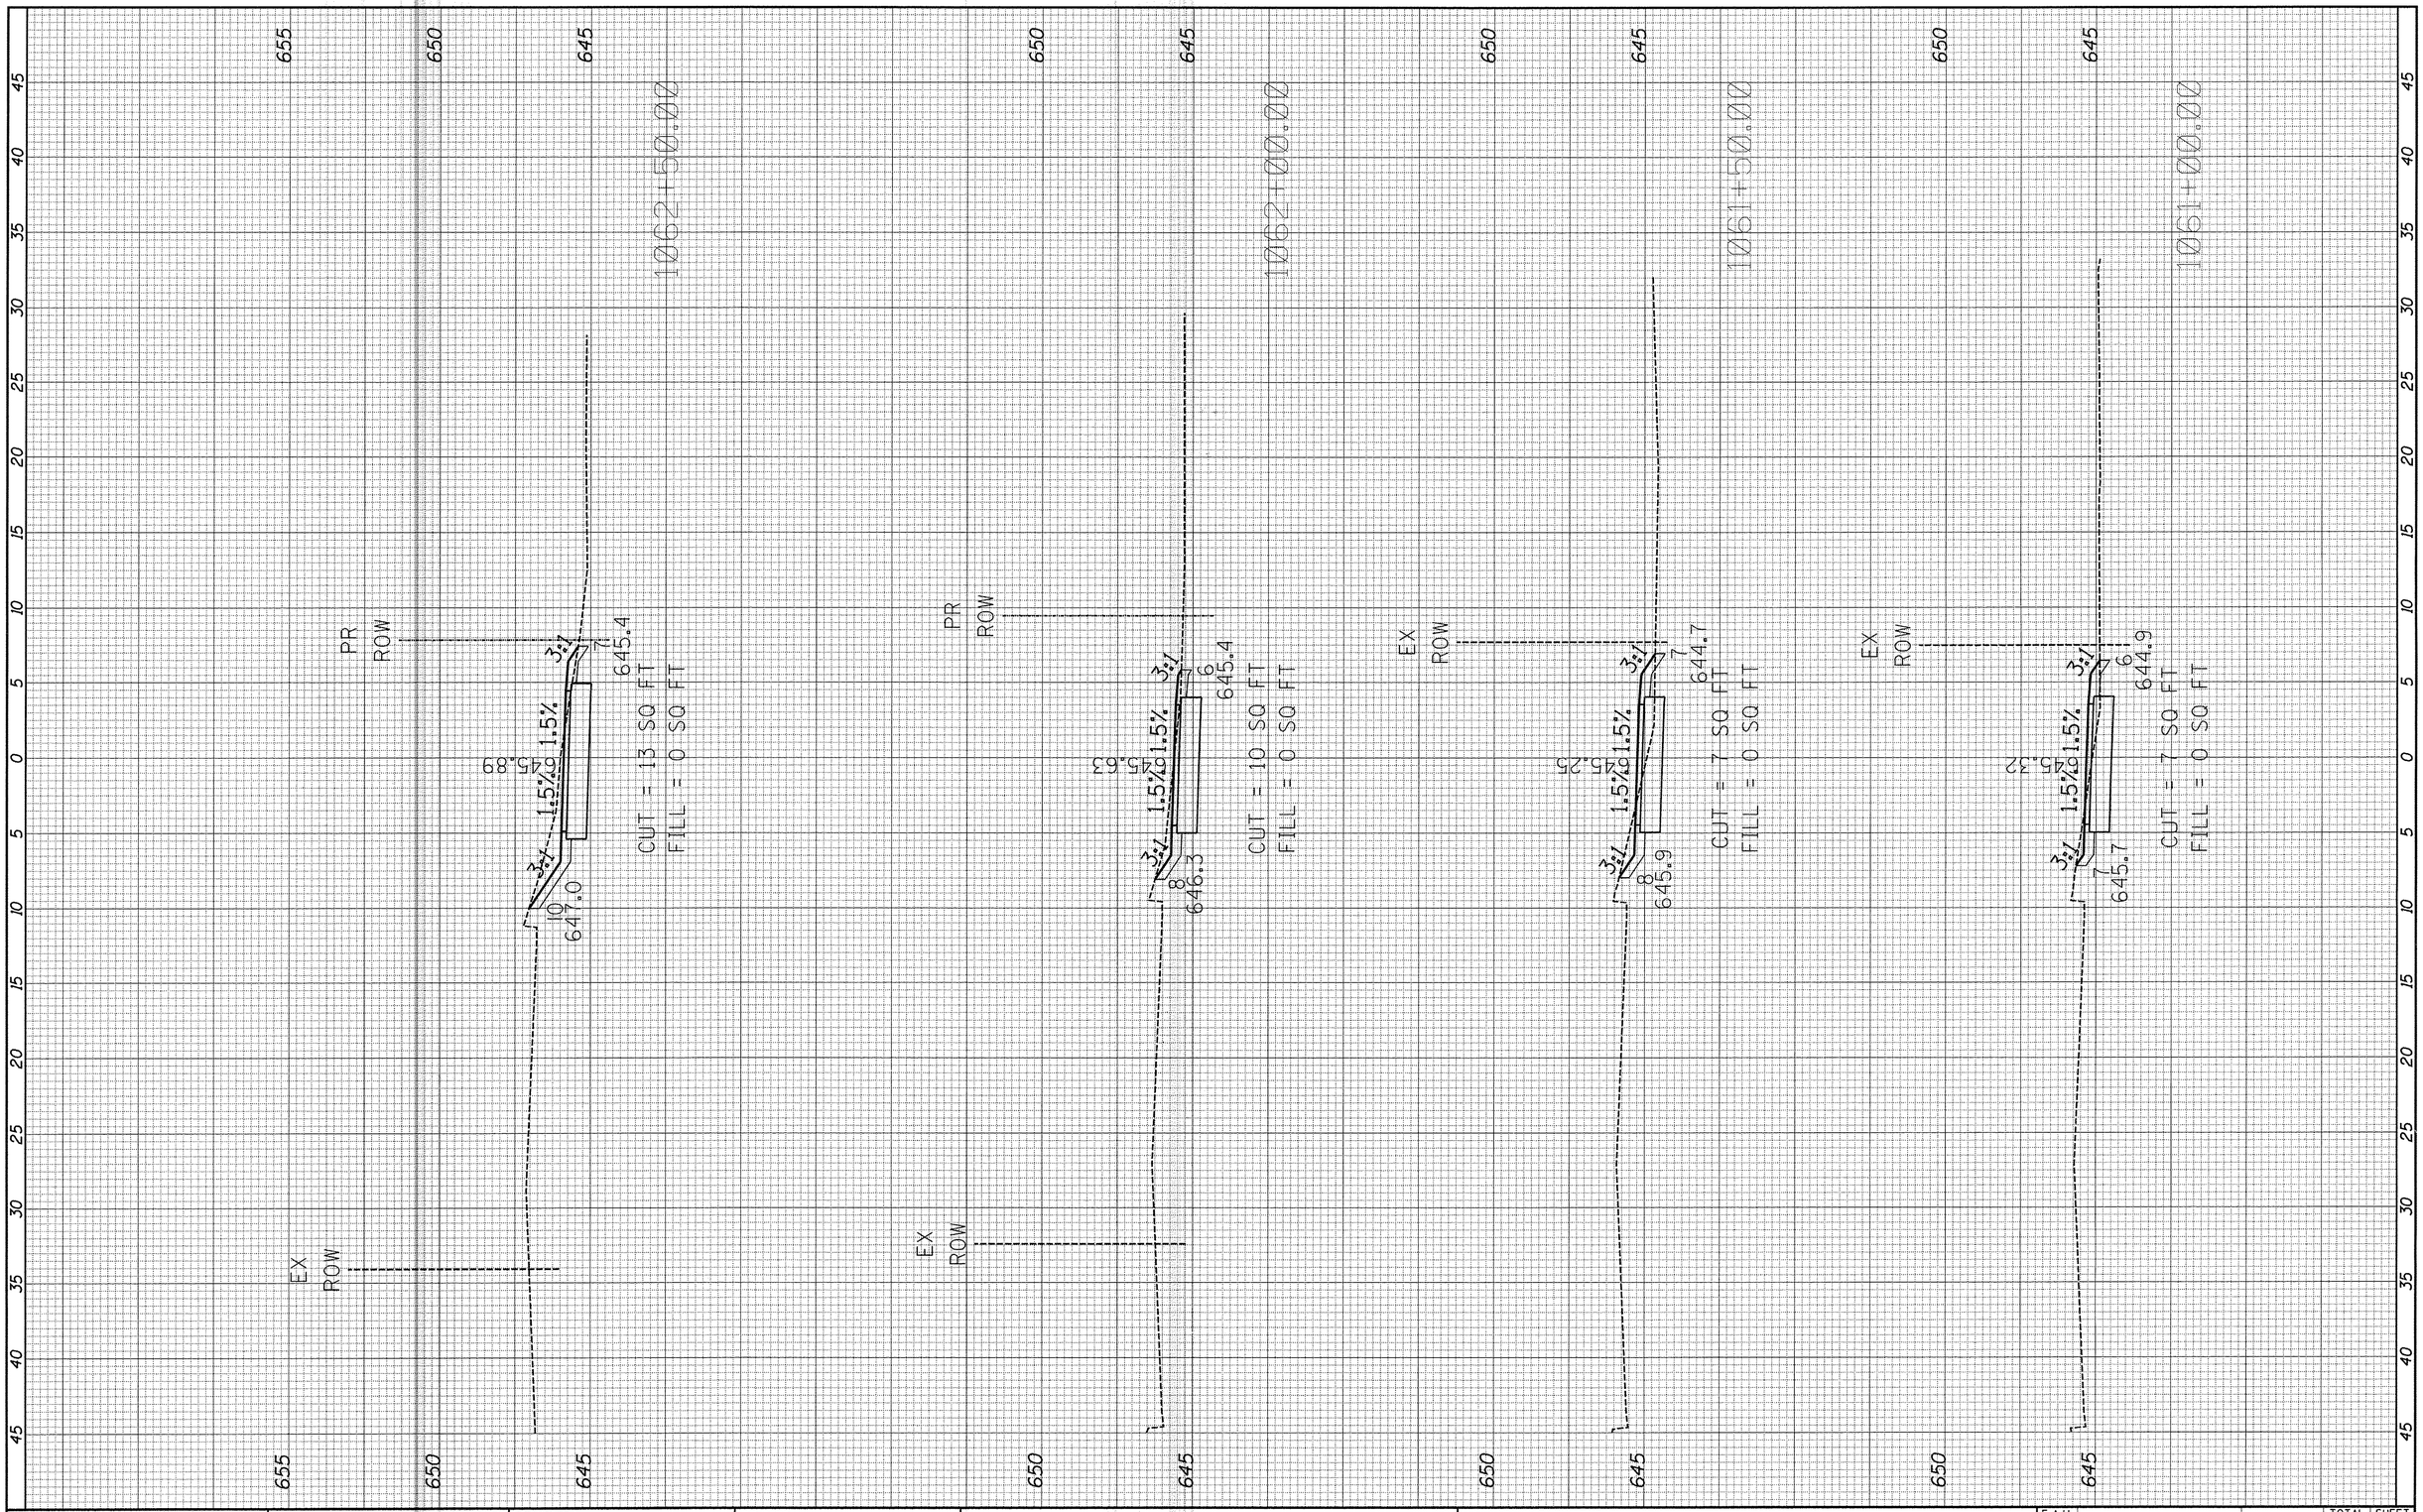

FINAL SURVEY	SURVEYED	BY	DATE
NOTE BOOK	PLOTTED		
NO.	TEMPLATE		
	AREAS		
	AREAS CHECKED		

ORIGINAL SURVEY	SURVEYED	BY	DATE
NOTE BOOK	PLOTTED		
NO.	TEMPLATE		
	AREAS		
	AREAS CHECKED		

FILE NAME = H:\SDSKProj\Y01144\Dgn_Dgn Xref\Y01144-xs-pr-10615.dgn	USER NAME = jschmidt	DESIGNED -	REVISED -
	PLOT SCALE = $SCALE$	DRAWN -	REVISED -
$MODELNAME$	PLOT DATE = 2/2/2016	CHECKED -	REVISED -
		DATE -	REVISED -


STATE OF ILLINOIS
DEPARTMENT OF TRANSPORTATION

KENNEDY ROAD SHARED-USE PATH
CROSS SECTIONS

SCALE:1"=5'H 1"=2'V | SHEET 33 OF 82 SHEETS | STA. 1061+00.00 TO STA.1062+50.00

F.A.U. RTE.	SECTION	COUNTY	TOTAL SHEETS	SHEET NO.
1321	10-00042-00-BT	KENDALL	127	78
		CONTRACT NO. 87628		
	ILLINOIS FED. AID PROJECT			

FINAL SURVEY		BY	DATE
	SURVEYED		
	PLOTTED		
NOTE BOOK	TEMPLATE		
	AREAS		
NO.	AREAS CHECKED		

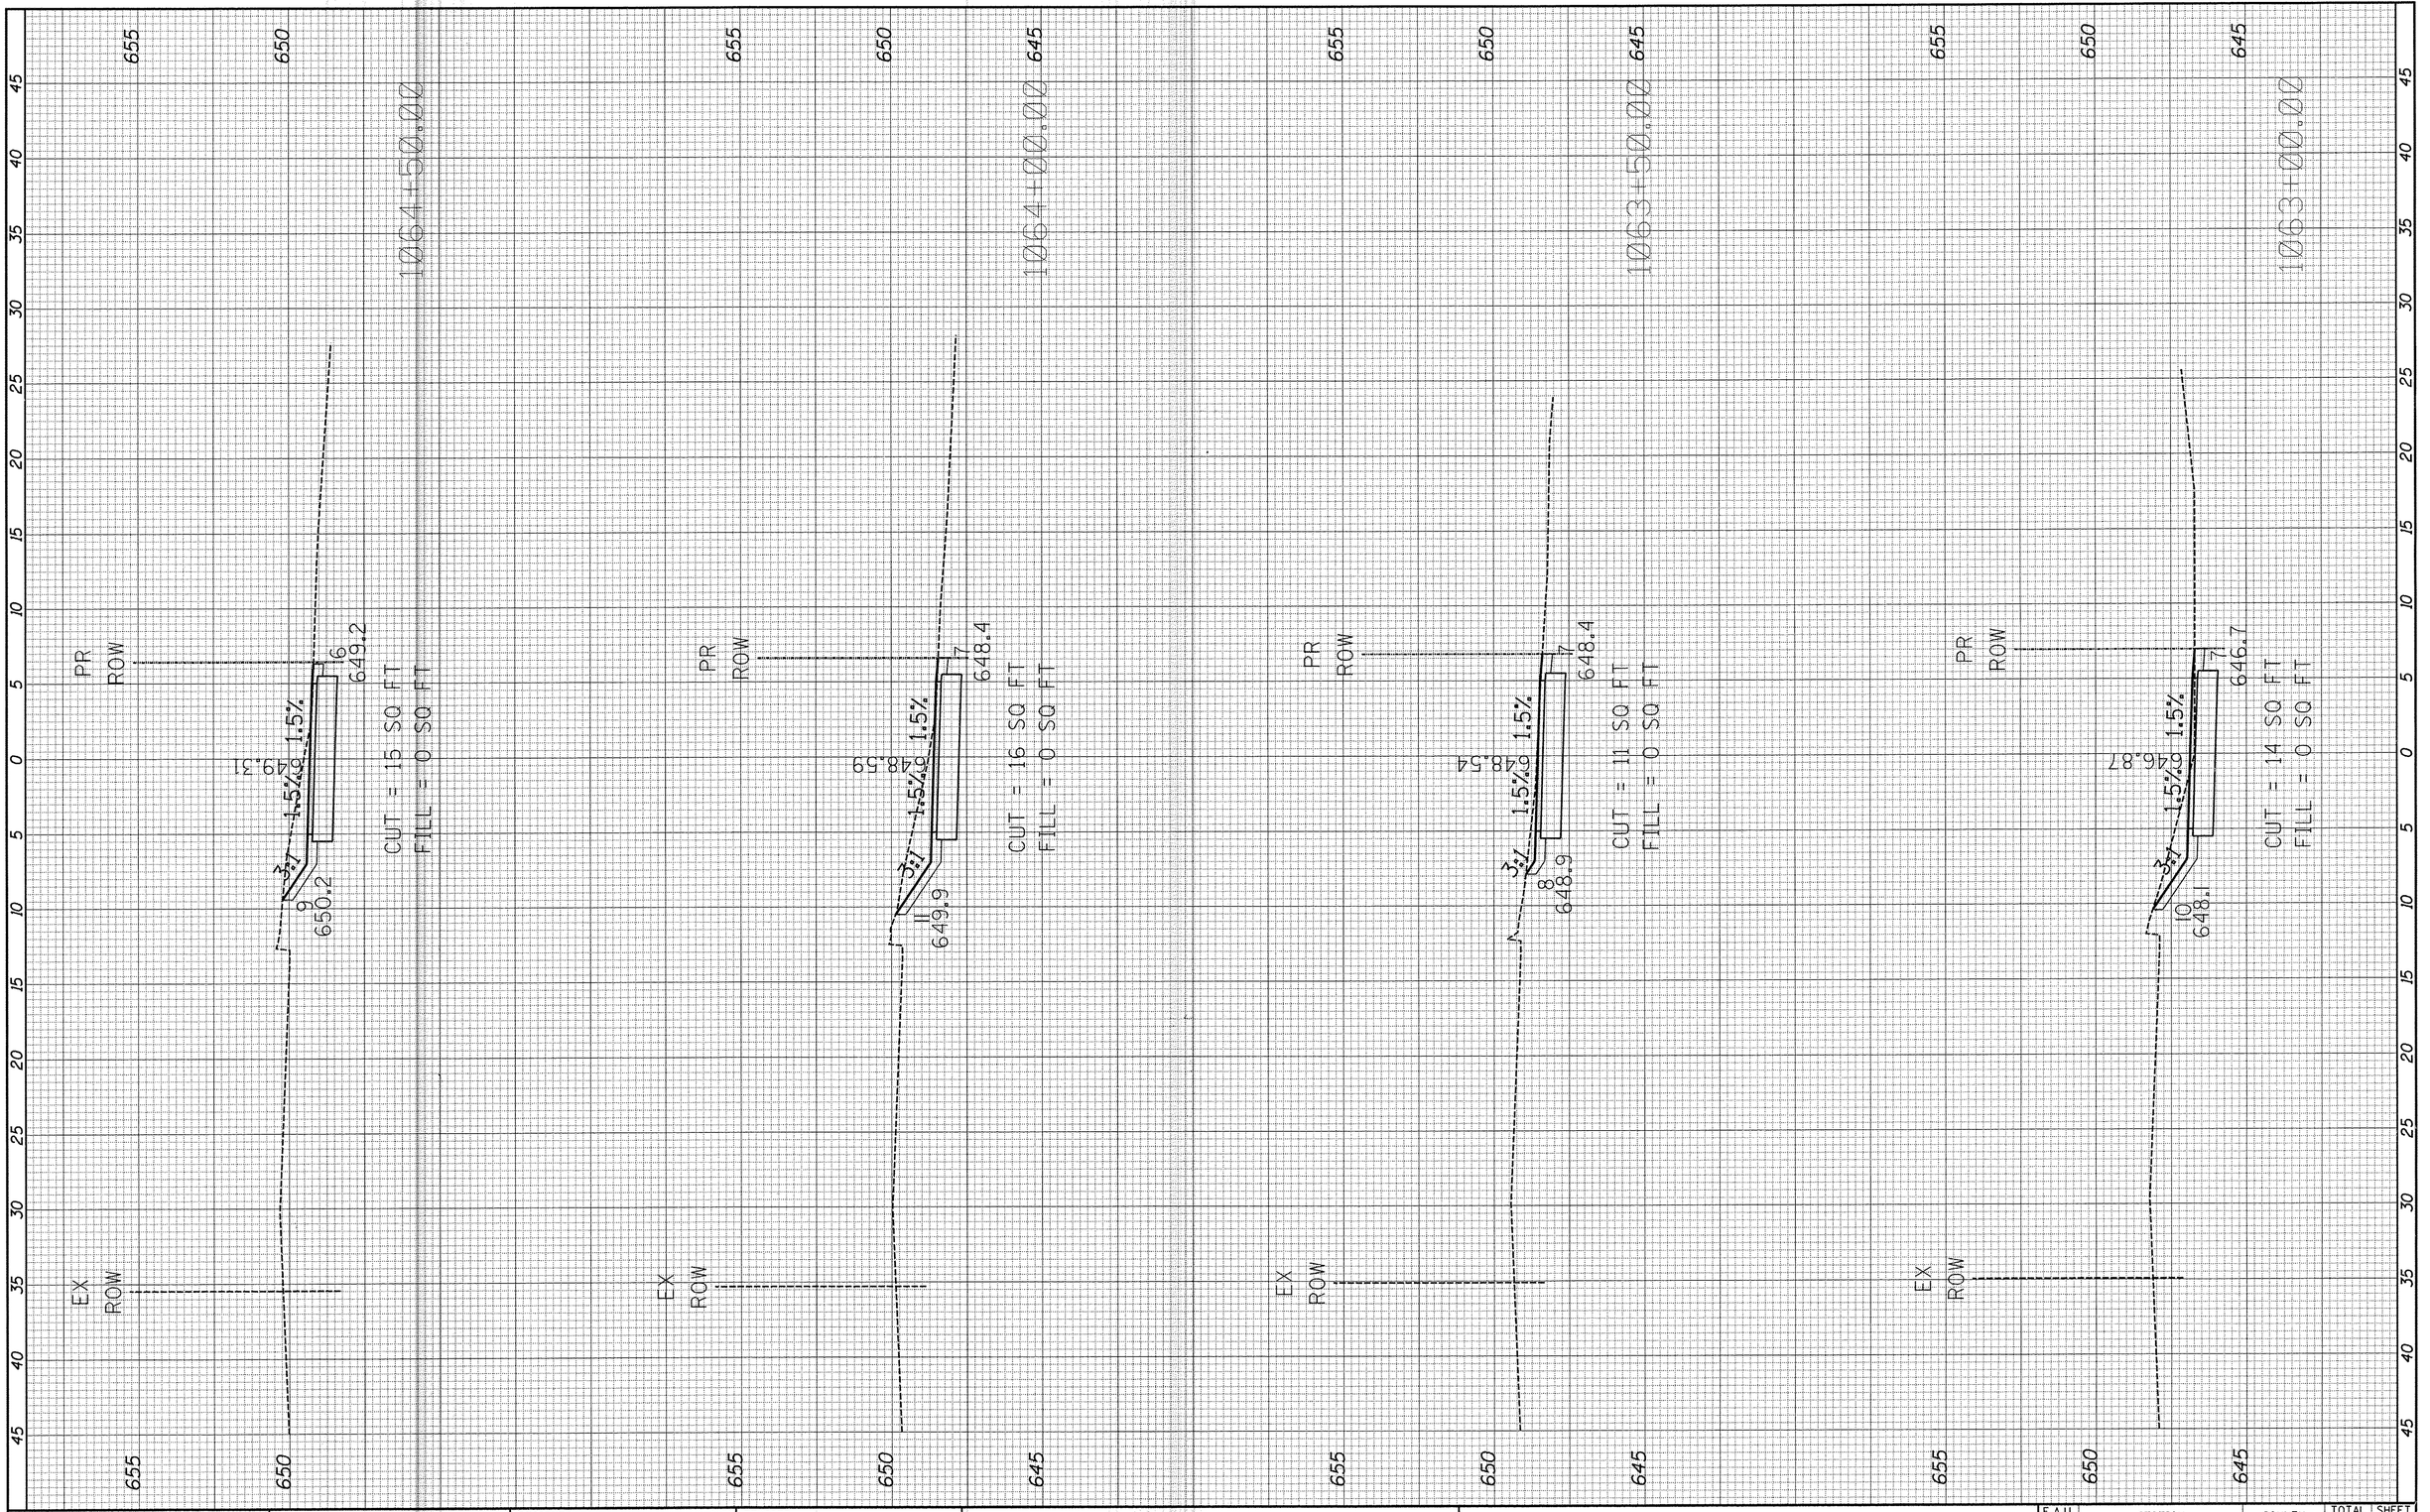

ORIGINAL SURVEY		BY	DATE
	SURVEYED		
	PLOTTED		
NOTE BOOK	TEMPLATE		
	AREAS		
NO.	AREAS CHECKED		

FILE NAME = H:\SDSKProj\Y01144\Dgn_Dgn Xref\Y01144-xs-pr-10615.dgn	USER NAME = jschmidt	DESIGNED -	REVISED -
		DRAWN -	REVISED -
	PLOT SCALE = $SCALE$	CHECKED -	REVISED -
$MODELNAME$	PLOT DATE = 2/2/2016	DATE -	REVISED -

STATE OF ILLINOIS
DEPARTMENT OF TRANSPORTATION


KENNEDY ROAD SHARED-USE PATH
CROSS SECTIONS

SCALE: 1"=5'H 1"=2'V | SHEET 34 OF 82 SHEETS | STA. 1063+00.00 TO STA. 1064+50.00

F.A.U. RTE.	SECTION	COUNTY	TOTAL SHEETS	SHEET NO.
1321	10-00042-00-BT	KENDALL	127	79
		CONTRACT NO. 87628		
	ILLINOIS FED. AID PROJECT			

FINAL SURVEY		BY	DATE
NOTE BOOK	SURVEYED		
NO.	PLOTTED		
	TEMPLATE		
	AREAS		
	AREAS CHECKED		

ORIGINAL SURVEY		BY	DATE
NOTE BOOK	SURVEYED		
NO.	PLOTTED		
	TEMPLATE		
	AREAS		
	AREAS CHECKED		

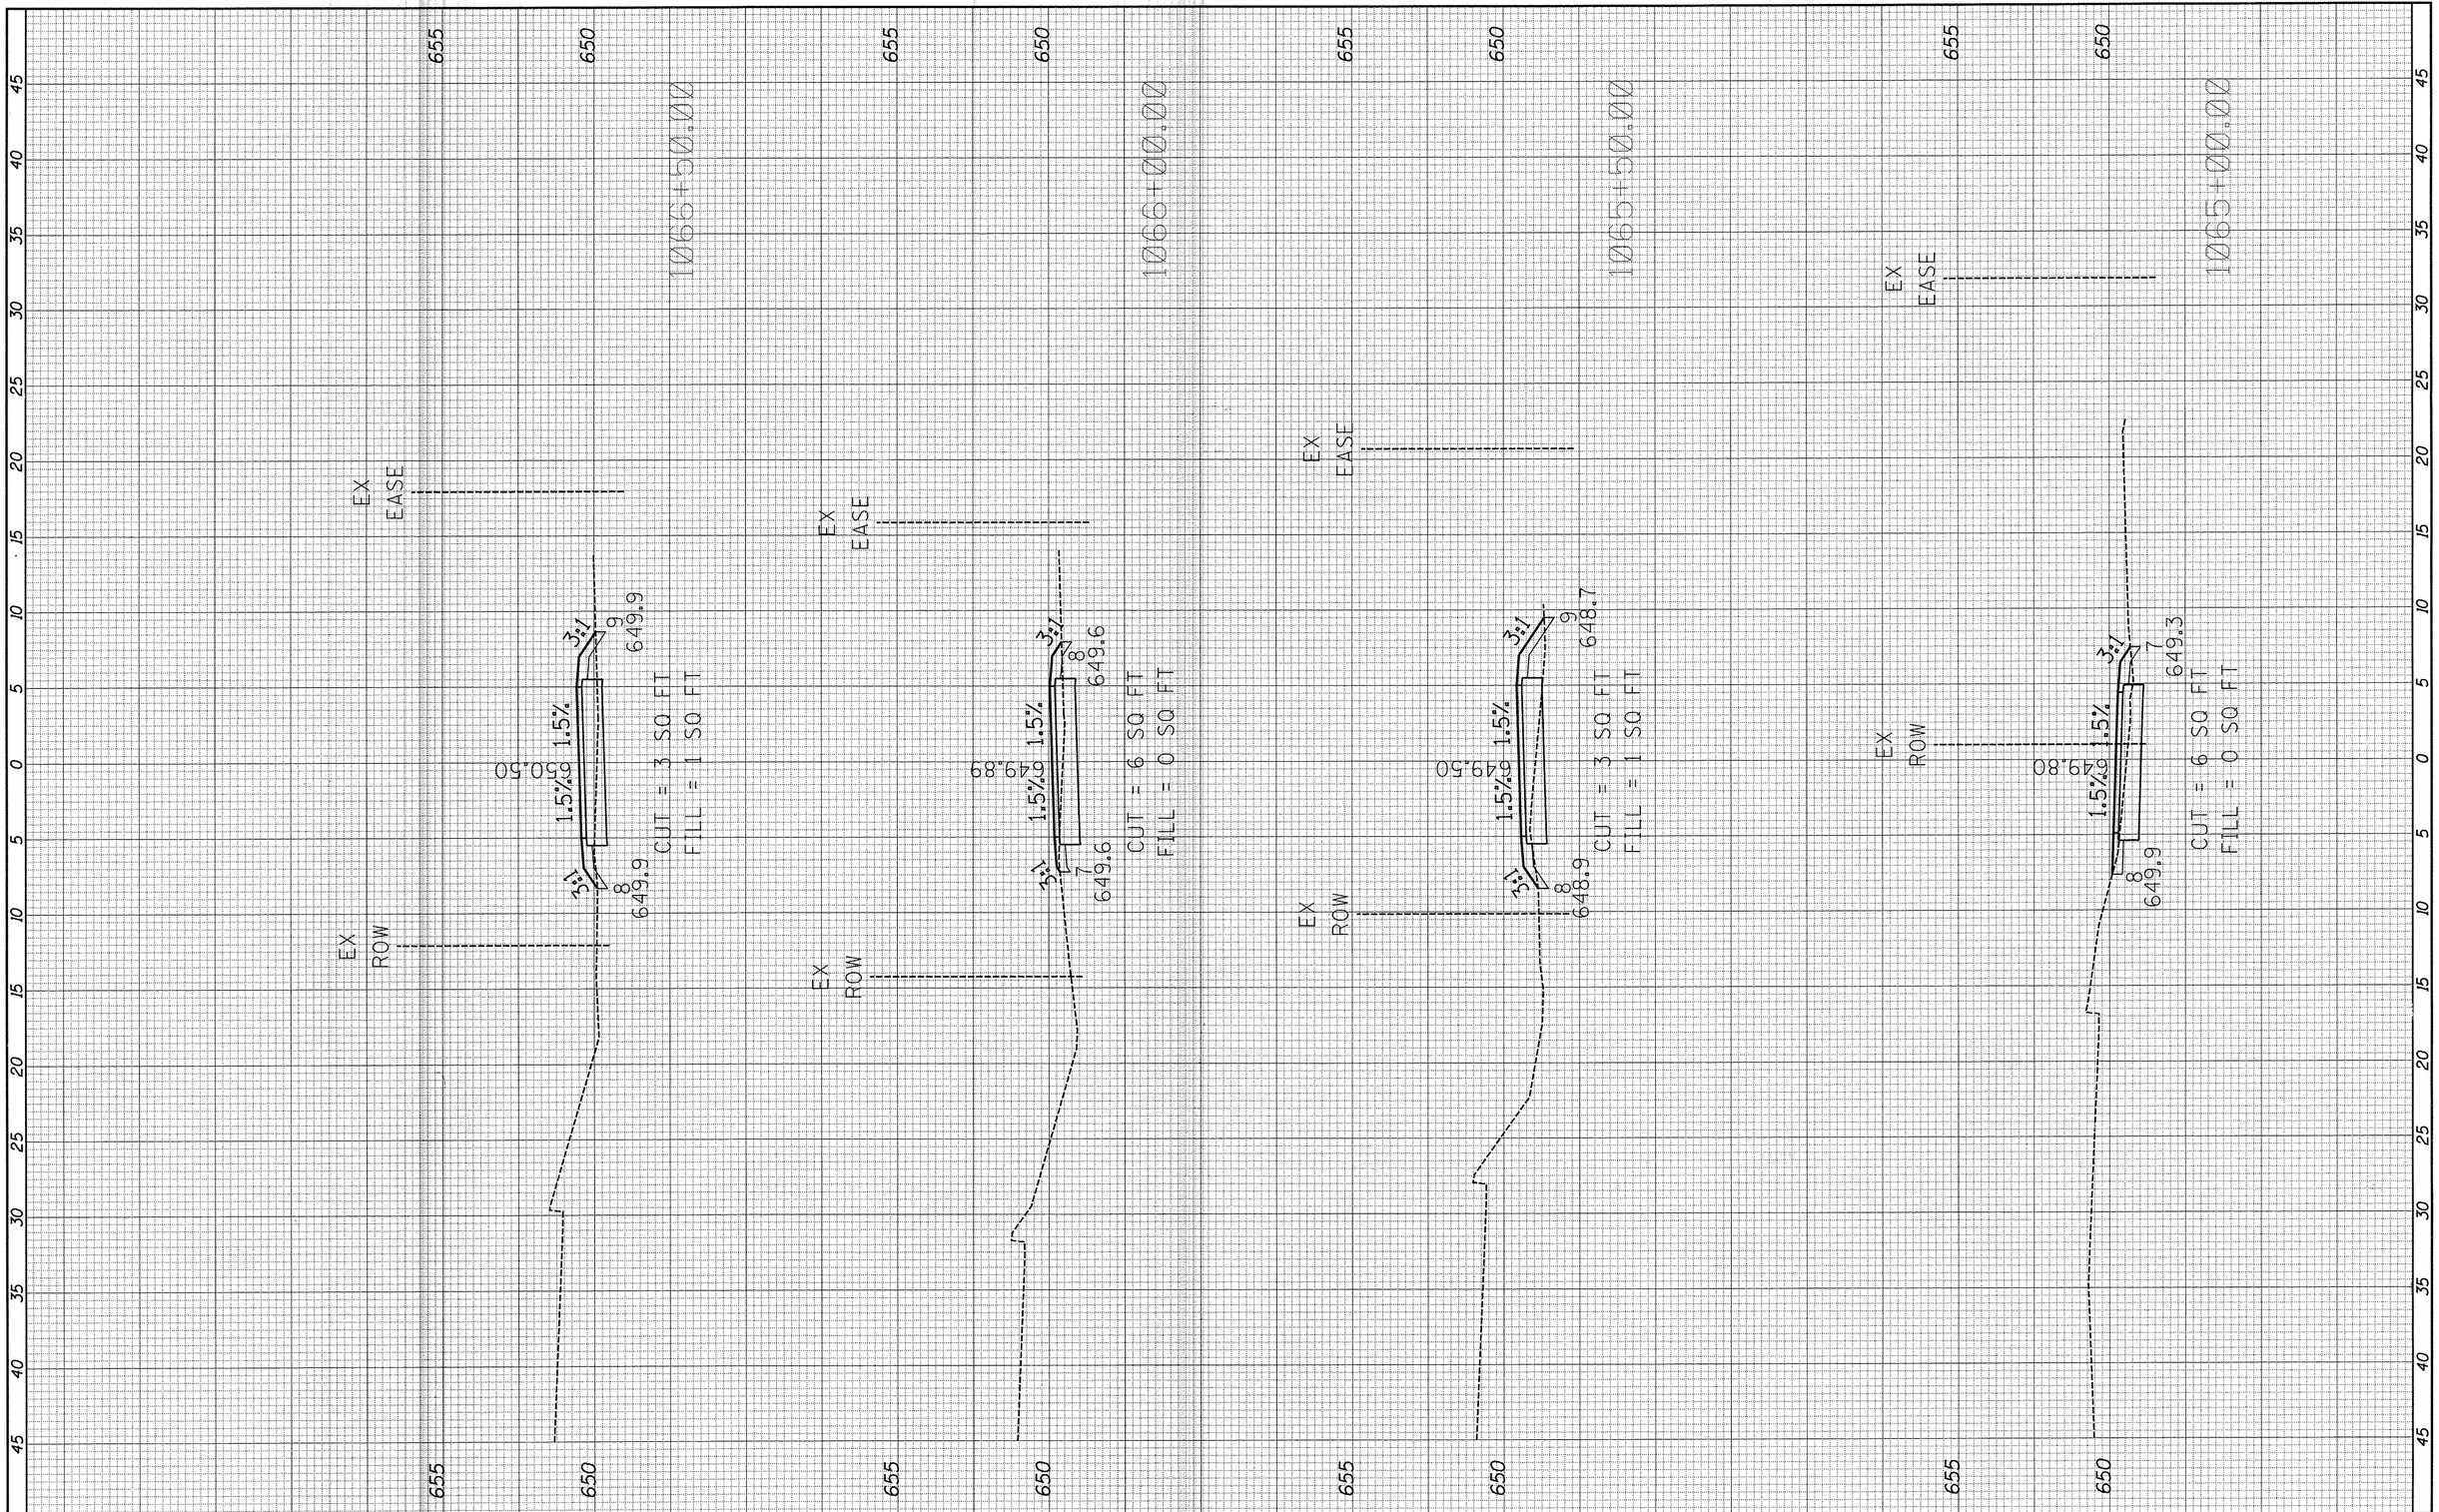

FILE NAME =	USER NAME = jschmidt	DESIGNED -	REVISED -
H:\SDSKProj\Y01144\Dgn_Dgn Xref\Y01144-xs-pr-10615.dgn		DRAWN -	REVISED -
$MODELNAME$	PLOT SCALE = $SCALE$	CHECKED -	REVISED -
	PLOT DATE = 2/2/2016	DATE -	REVISED -

STATE OF ILLINOIS
DEPARTMENT OF TRANSPORTATION


KENNEDY ROAD SHARED-USE PATH
CROSS SECTIONS

SCALE:1"=5'H 1"=2'V | SHEET 35 OF 82 SHEETS | STA. 1065+00.00 TO STA.1066+50.00

F.A.U. RTE.	SECTION	COUNTY	TOTAL SHEETS	SHEET NO.
1321	10-00042-00-BT	KENDALL	127	80
		CONTRACT NO. 87628		
		ILLINOIS FED. AID PROJECT		

FINAL SURVEY	SURVEYED	BY	DATE
	PLOTTED		
NOTE BOOK	TEMPLATE		
	AREAS		
NO.	AREAS CHECKED		

ORIGINAL SURVEY	SURVEYED	BY	DATE
	PLOTTED		
NOTE BOOK	TEMPLATE		
	AREAS		
NO.	AREAS CHECKED		

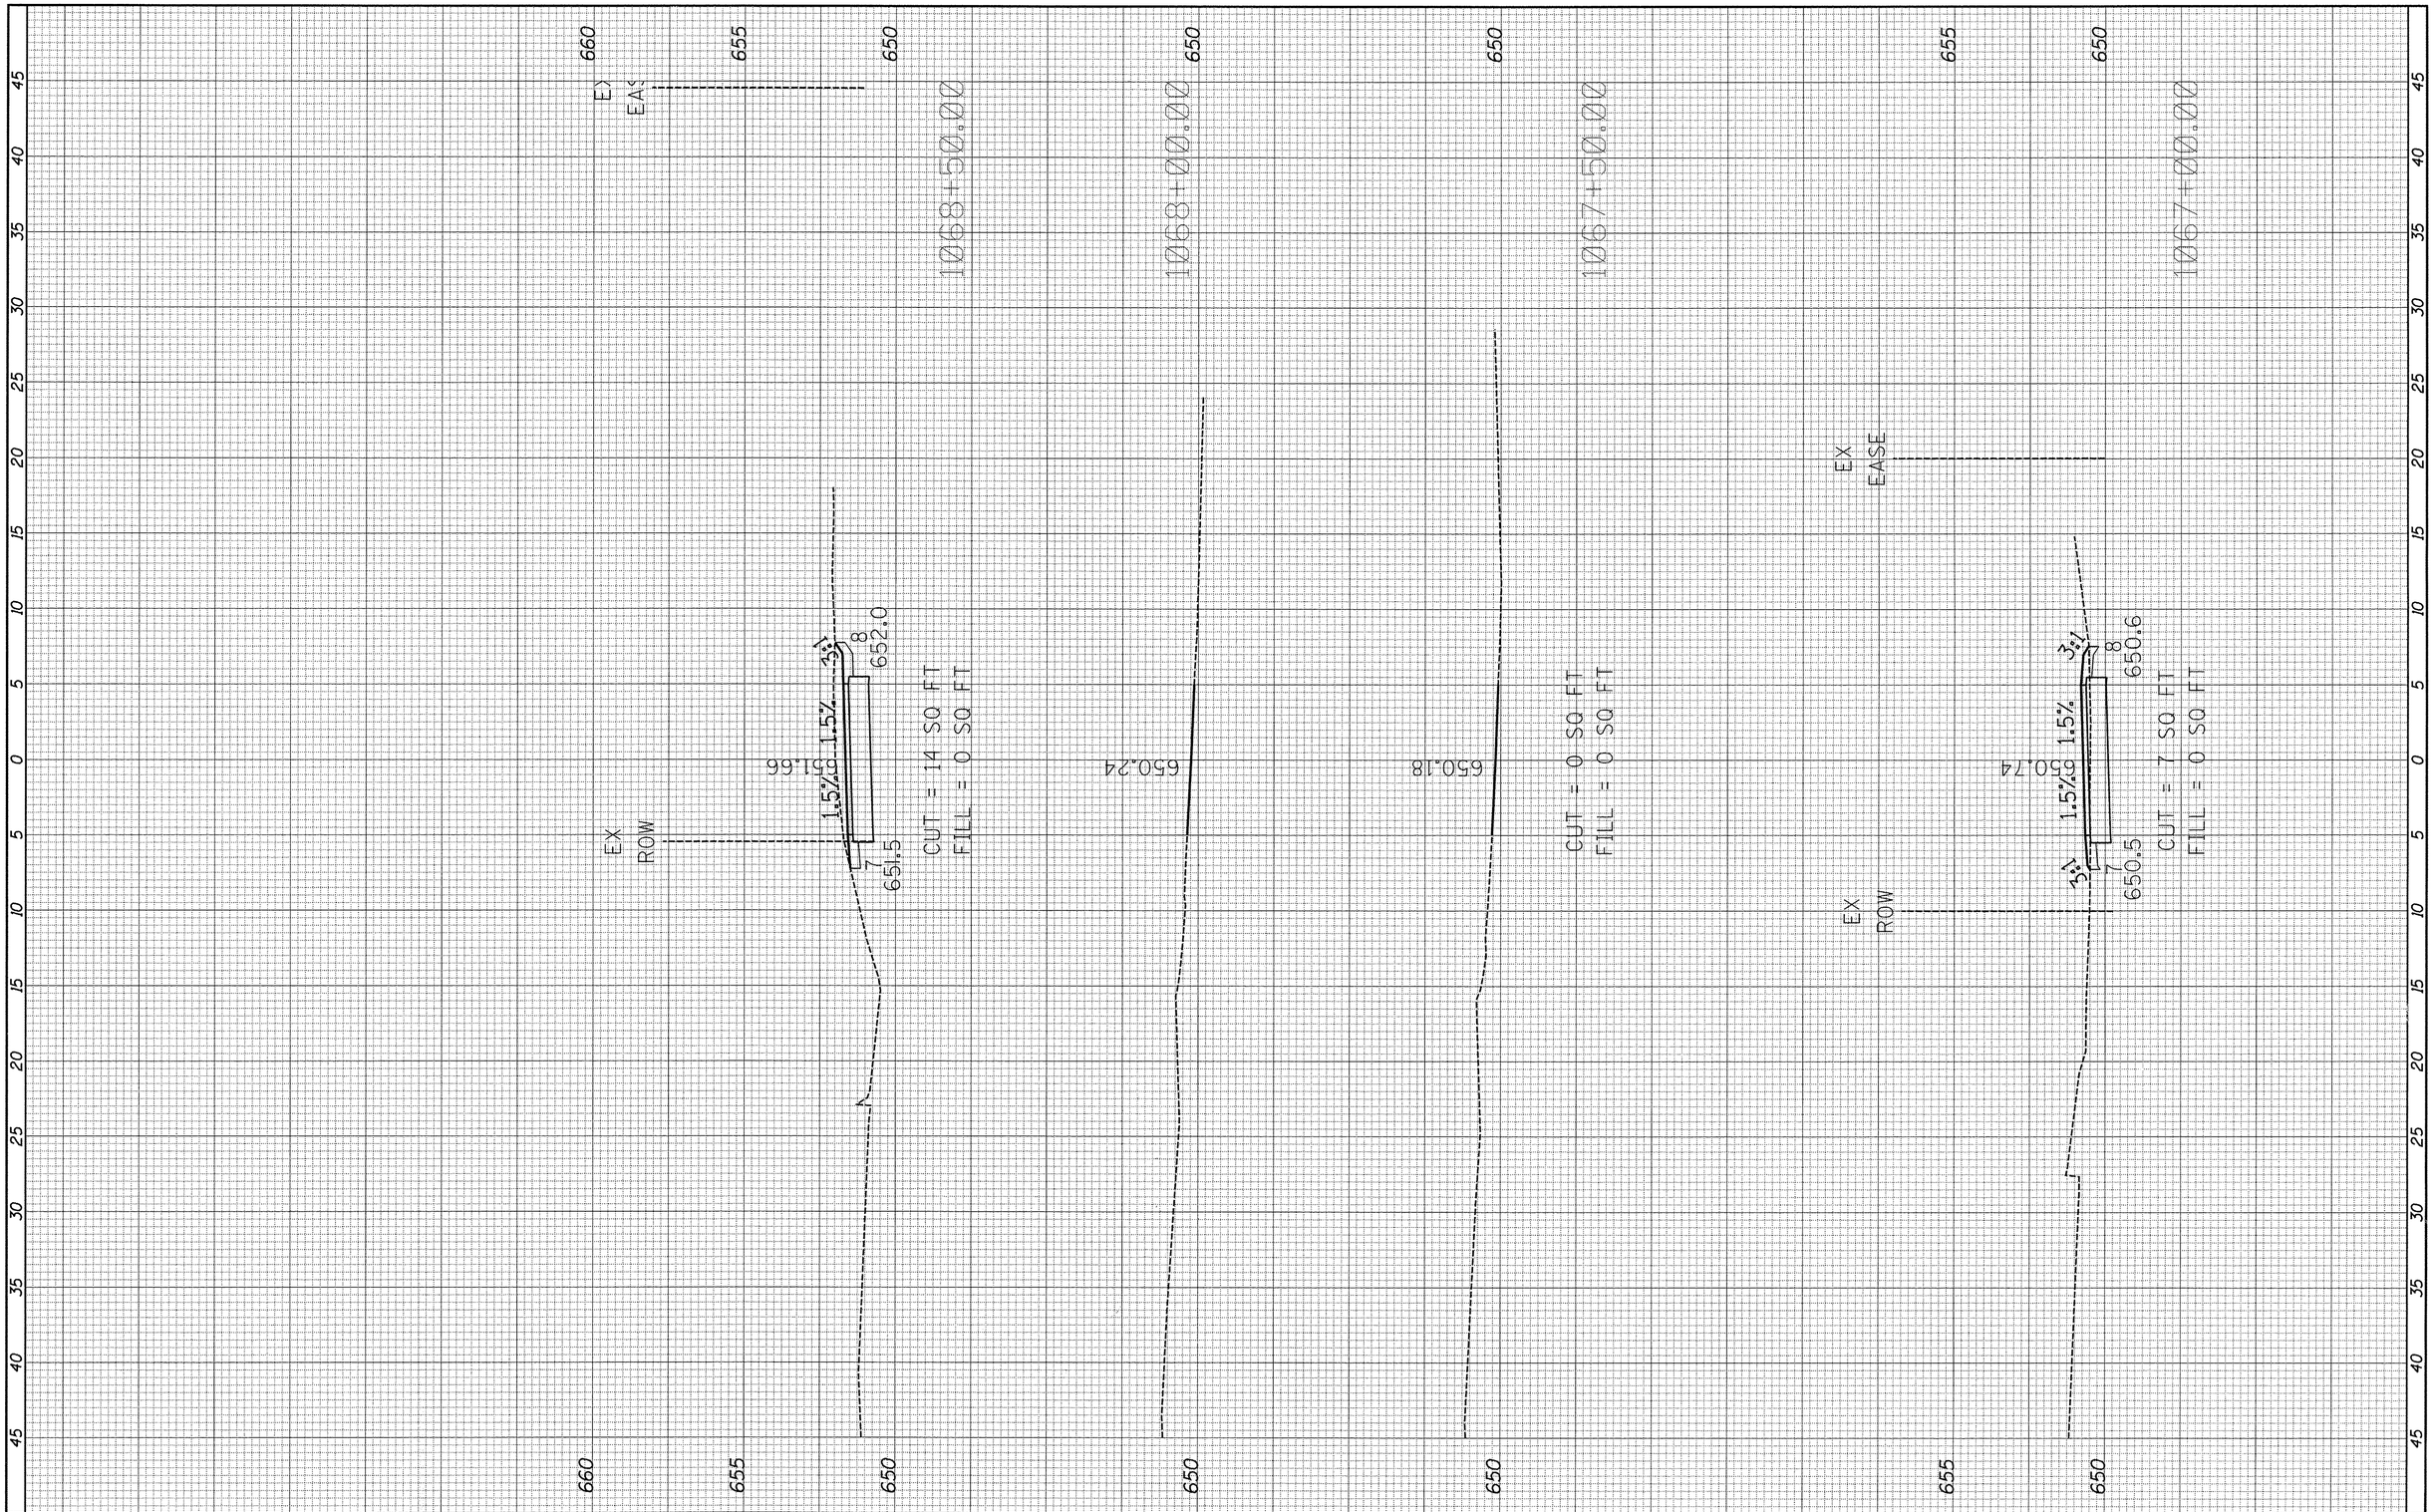

FILE NAME =	USER NAME = jschmidt	DESIGNED -	REVISED -
H:\SDSKProj\Y01144\Dgn_Dgn Xref\Y01144-xs-pr-10615.dgn		DRAWN -	REVISED -
	PLOT SCALE = $SCALE$	CHECKED -	REVISED -
$MODELNAME$	PLOT DATE = 2/2/2016	DATE -	REVISED -

STATE OF ILLINOIS
DEPARTMENT OF TRANSPORTATION


KENNEDY ROAD SHARED-USE PATH
CROSS SECTIONS

SCALE:1"=5'H 1"=2'V | SHEET 36 OF 82 SHEETS | STA. 1067+00.00 TO STA.1068+50.00

F.A.U. RTE.	SECTION	COUNTY	TOTAL SHEETS	SHEET NO.
1321	10-00042-00-BT	KENDALL	127	81
		CONTRACT NO. 87628		
	ILLINOIS	FED. AID PROJECT		

FINAL SURVEY		BY	DATE
NOTE BOOK	SURVEYED		
NO.	PLOTTED		
	TEMPLATE		
	AREAS		
	AREAS CHECKED		

ORIGINAL SURVEY		BY	DATE
NOTE BOOK	SURVEYED		
NO.	PLOTTED		
	TEMPLATE		
	AREAS		
	AREAS CHECKED		

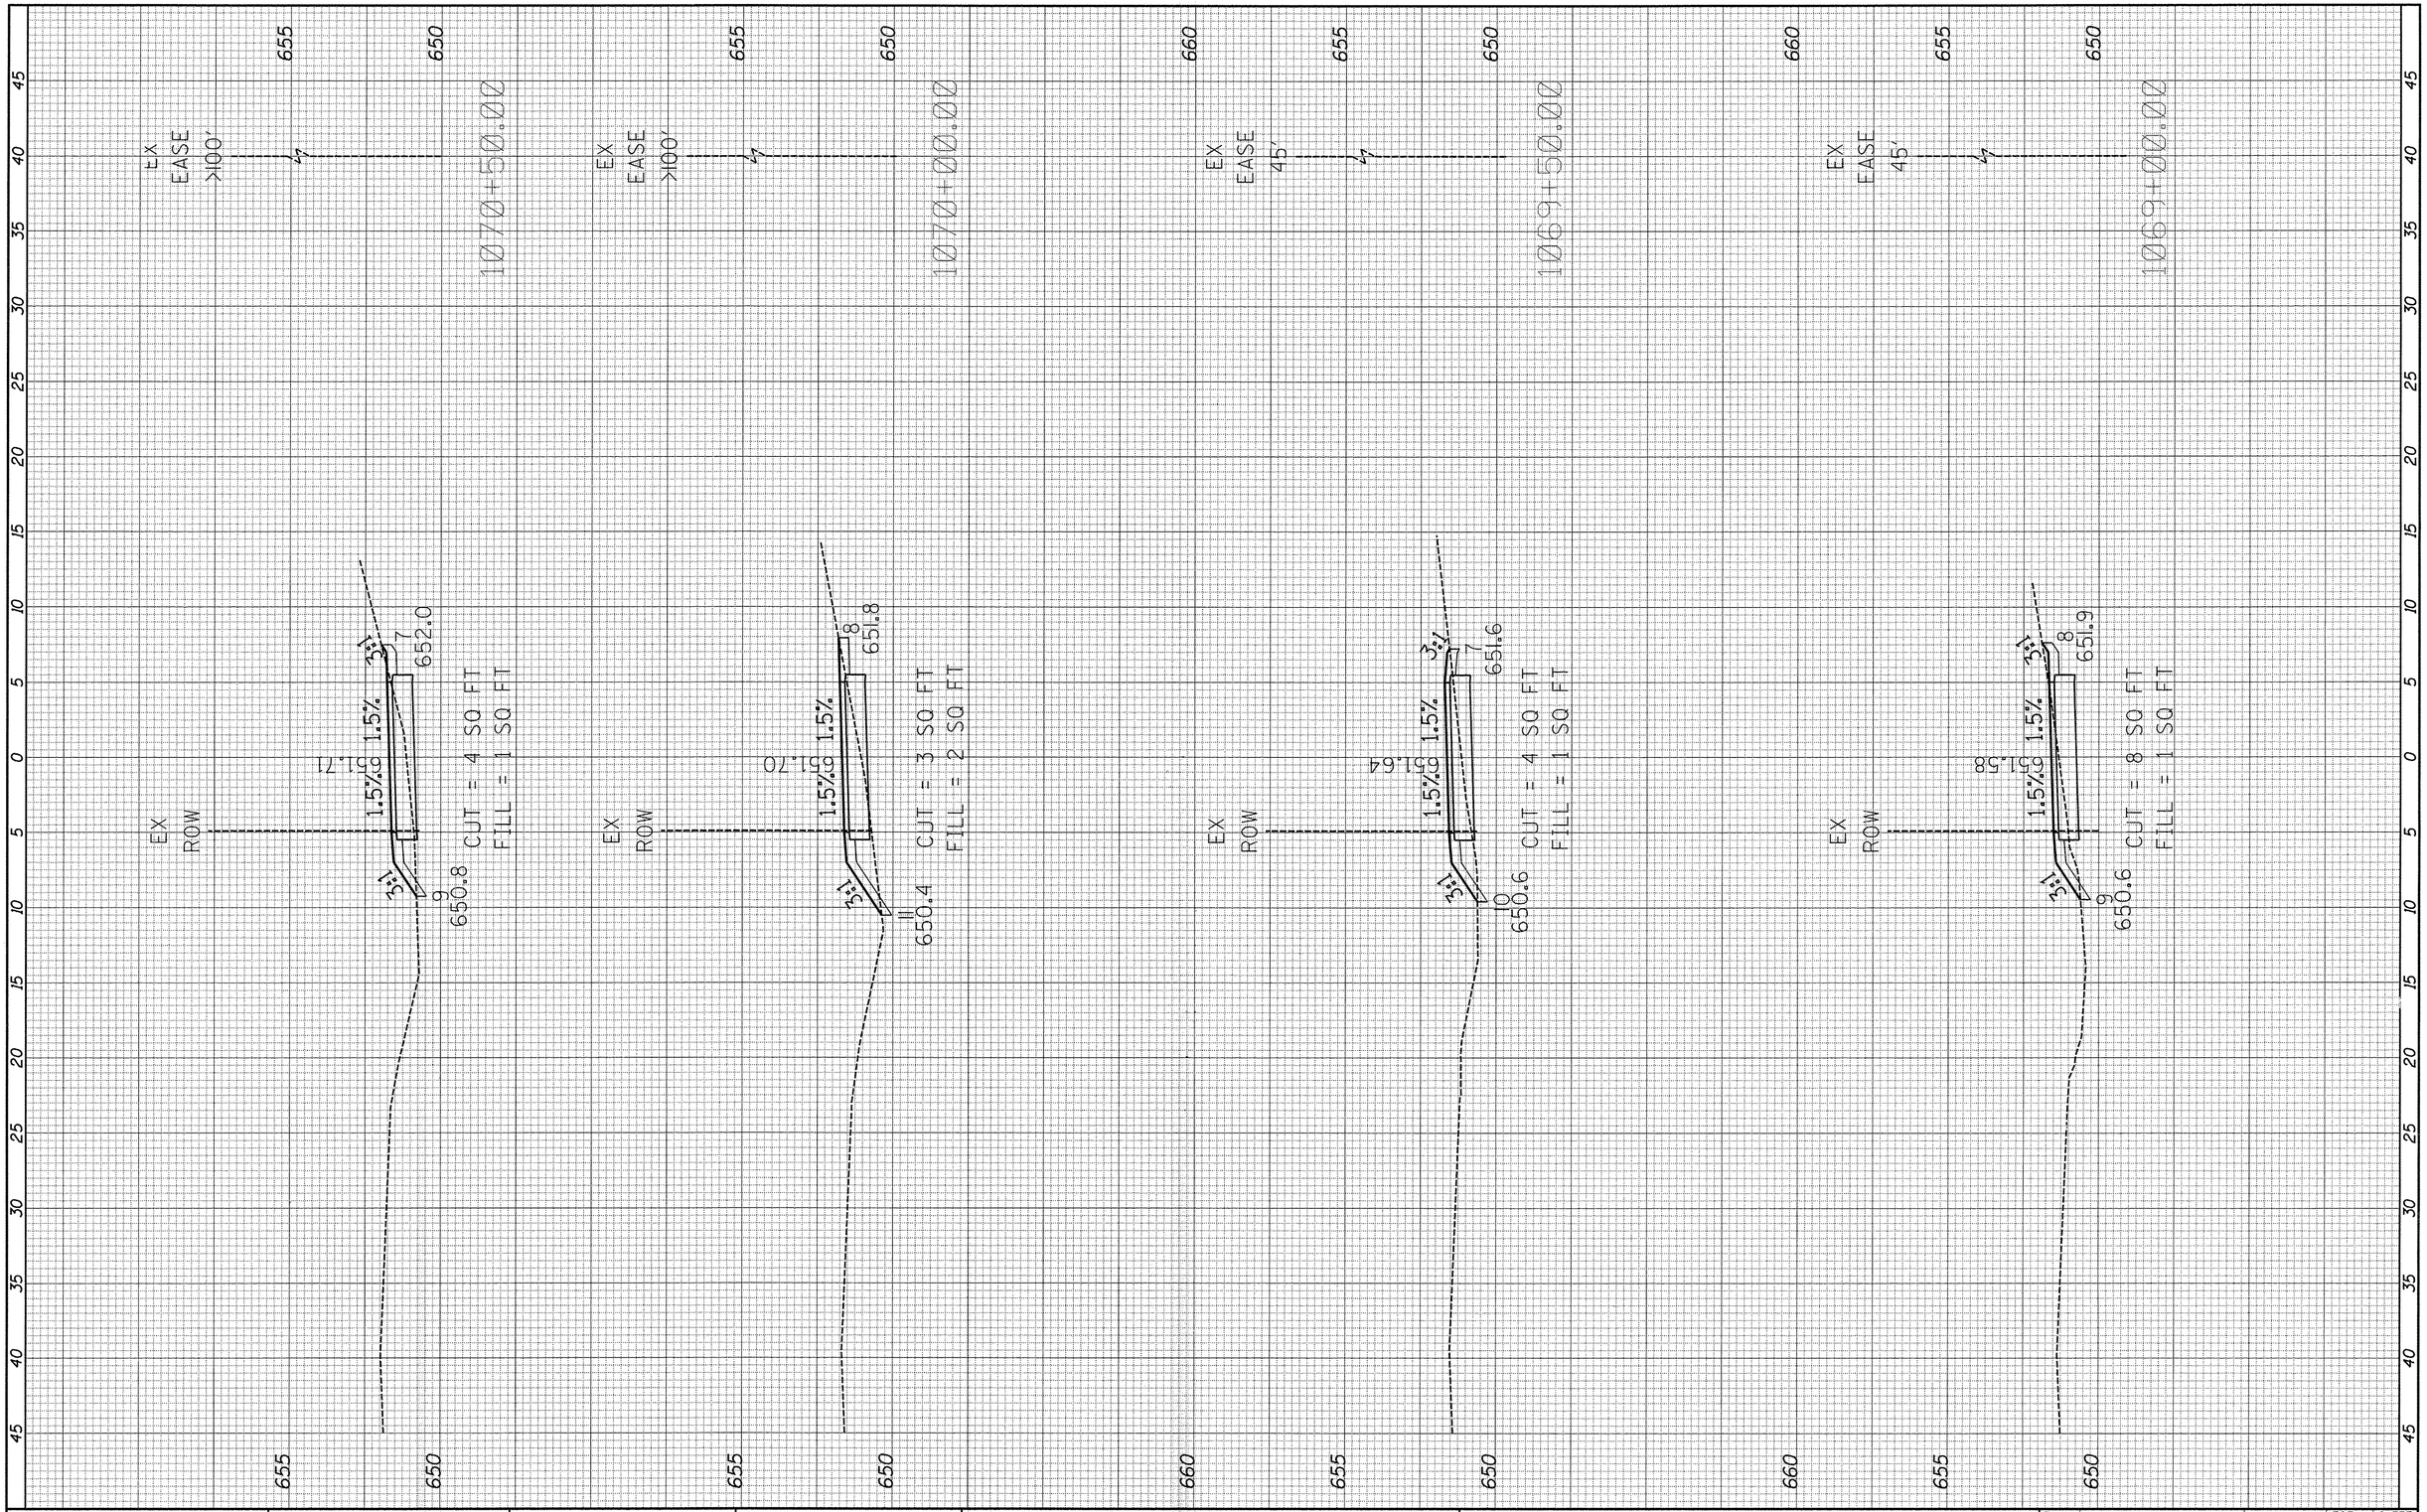


FILE NAME = H:\SDSKProj\Y01144\Dgn_Dgn Xref\Y01144-xs-pr-10615.dgn	USER NAME = jschmidt	DESIGNED -	REVISED -
		DRAWN -	REVISED -
$MODEL.NAME$	PLOT SCALE = $SCALE$	CHECKED -	REVISED -
	PLOT DATE = 2/2/2016	DATE -	REVISED -

STATE OF ILLINOIS
DEPARTMENT OF TRANSPORTATION

KENNEDY ROAD SHARED-USE PATH
CROSS SECTIONS

SCALE: 1"=5'H 1"=2'V | SHEET 37 OF 82 SHEETS | STA. 1069+00.00 TO STA. 1070+50.00

F.A.U. RTE.	SECTION	COUNTY	TOTAL SHEETS	SHEET NO.
1321	10-00042-00-BT	KENDALL	127	82
		CONTRACT NO. 87628		
		ILLINOIS FED. AID PROJECT		

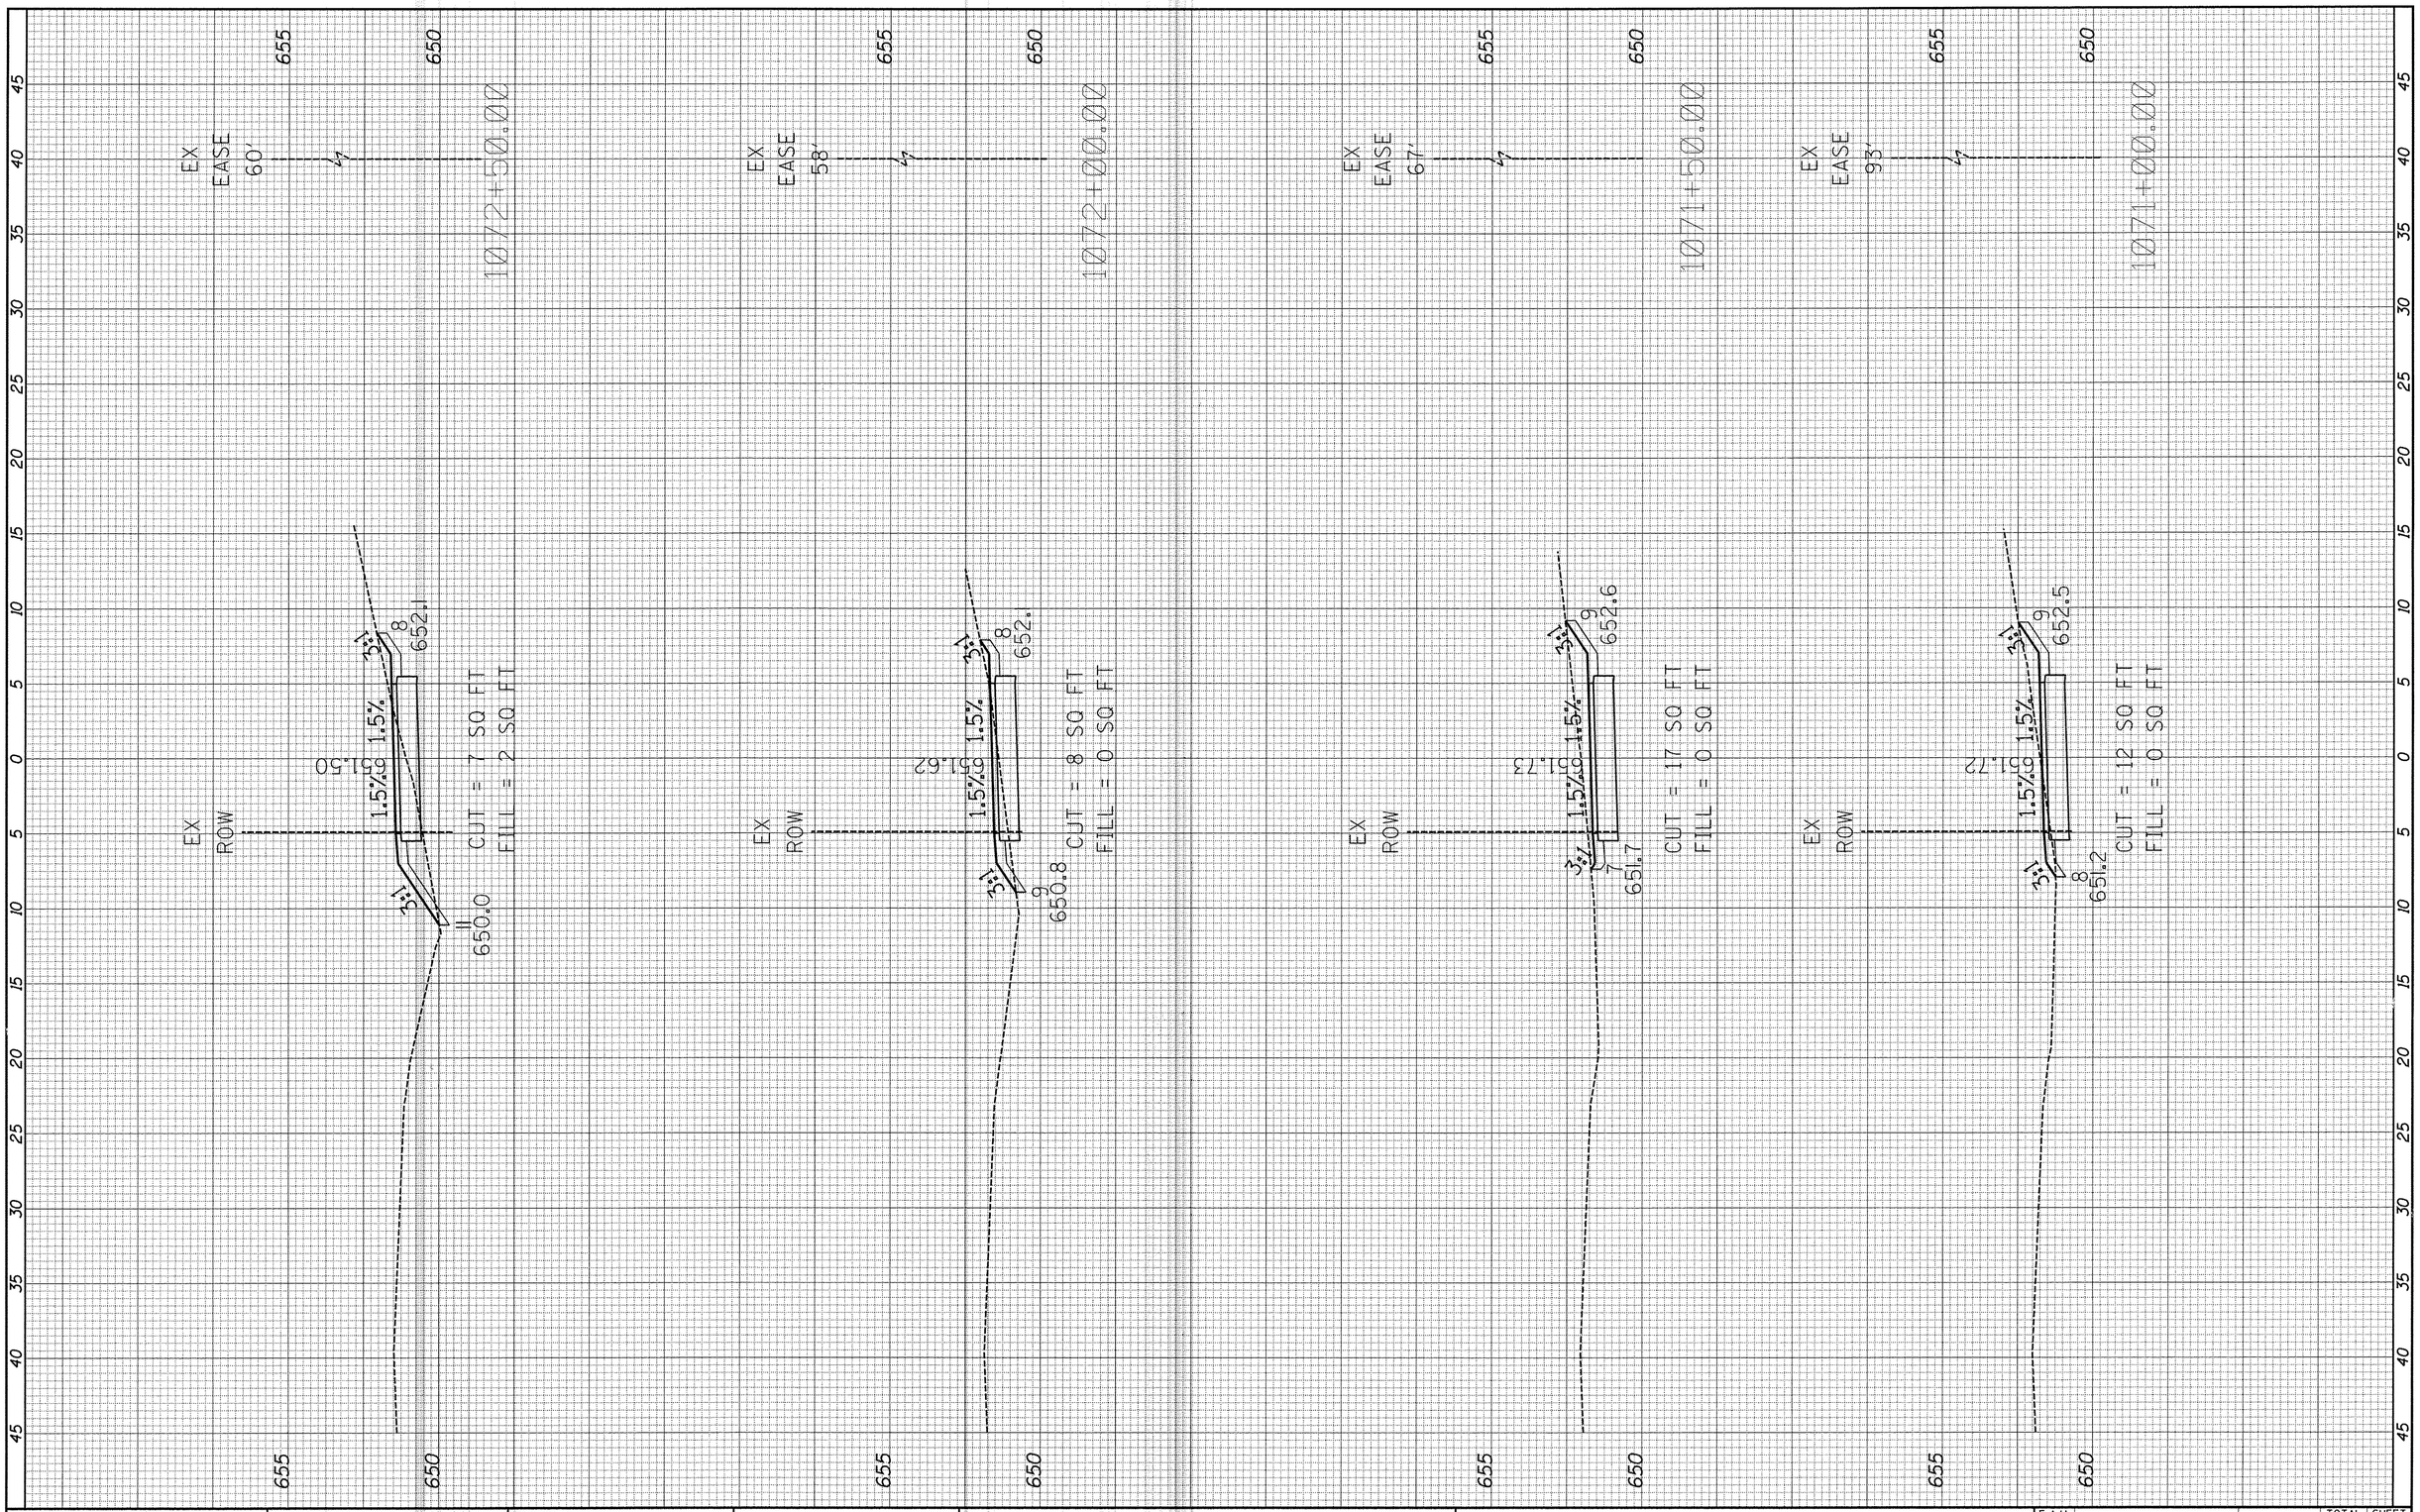

FINAL SURVEY	SURVEYED	BY	DATE
	PLOTTED		
NOTE BOOK	TEMPLATE		
NO.	AREAS		
	AREAS CHECKED		

ORIGINAL SURVEY	SURVEYED	BY	DATE
	PLOTTED		
NOTE BOOK	TEMPLATE		
NO.	AREAS		
	AREAS CHECKED		

FILE NAME = H:\SDSKProj\Y01144\Dgn_Dgn Xref\Y01144-xs-pr-10615.dgn	USER NAME = jschmidt	DESIGNED -	REVISED -
		DRAWN -	REVISED -
	PLOT SCALE = $SCALE$	CHECKED -	REVISED -
$MODEL.NAME$	PLOT DATE = 2/2/2016	DATE -	REVISED -

STATE OF ILLINOIS
DEPARTMENT OF TRANSPORTATION


KENNEDY ROAD SHARED-USE PATH
CROSS SECTIONS

SCALE: 1"=5'H 1"=2'V | SHEET 38 OF 82 SHEETS | STA. 1071+00.00 TO STA. 1072+50.00

F.A.U. RTE.	SECTION	COUNTY	TOTAL SHEETS	SHEET NO.
1321	10-00042-00-BT	KENDALL	127	83
		CONTRACT NO. 87628		
	ILLINOIS	FED. AID PROJECT		

FINAL SURVEY		BY	DATE
NOTE BOOK	SURVEYED		
NO.	PLOTTED		
	TEMPLATE		
	AREAS		
	AREAS CHECKED		

ORIGINAL SURVEY		BY	DATE
NOTE BOOK	SURVEYED		
NO.	PLOTTED		
	TEMPLATE		
	AREAS		
	AREAS CHECKED		

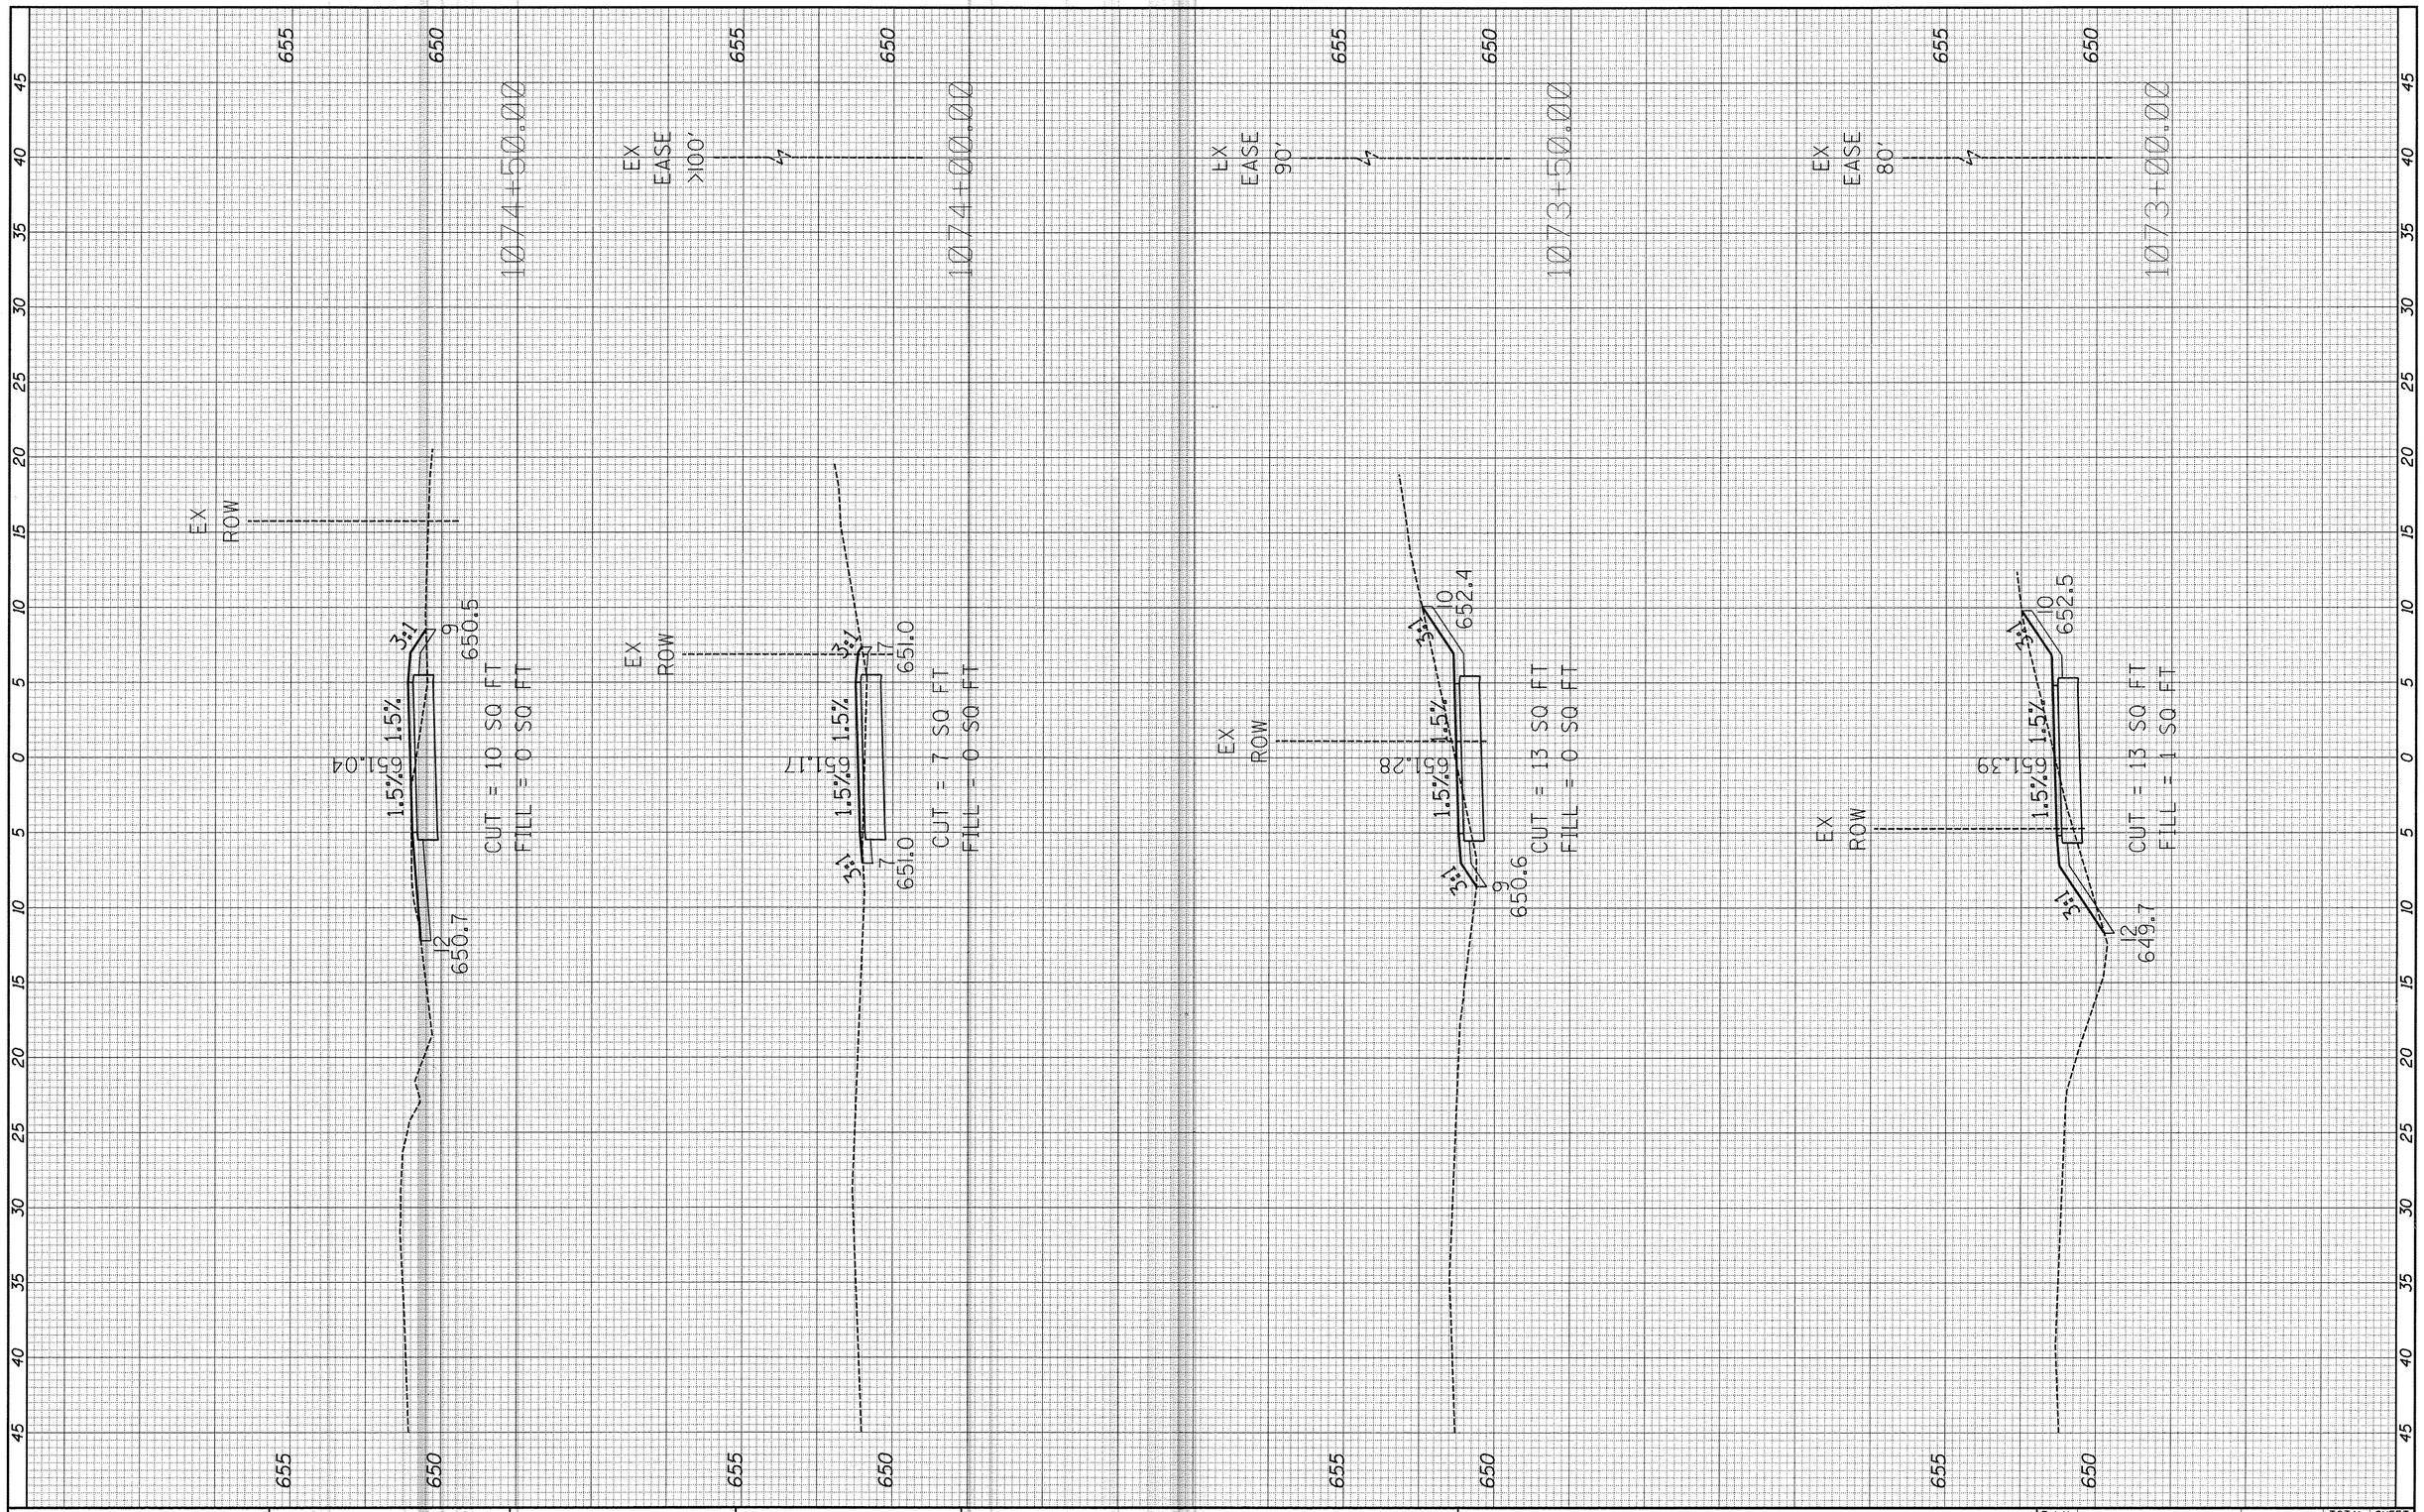

FILE NAME = H:\SDSKProj\Y01144\Dgn_Dgn X-ref\Y01144-xs-pr-1Ø615.dgn	USER NAME = jschmidt	DESIGNED -	REVISED -
		DRAWN -	REVISED -
$MODELNAME$	PLOT SCALE = $SCALE$	CHECKED -	REVISED -
	PLOT DATE = 2/2/2016	DATE -	REVISED -

STATE OF ILLINOIS
DEPARTMENT OF TRANSPORTATION


KENNEDY ROAD SHARED-USE PATH
CROSS SECTIONS

SCALE: 1"=5'H 1"=2'V | SHEET 39 OF 82 SHEETS | STA. 1073+00.00 TO STA. 1074+50.00

F.A.U. RTE.	SECTION	COUNTY	TOTAL SHEETS	SHEET NO.
1321	10-00042-00-BT	KENDALL	127	84
		CONTRACT NO. 87628		
		ILLINOIS FED. AID PROJECT		

FINAL SURVEY	SURVEYED	BY	DATE
	PLOTTED		
NOTE BOOK	TEMPLATE		
	AREAS		
NO.	AREAS CHECKED		

ORIGINAL SURVEY	SURVEYED	BY	DATE
	PLOTTED		
NOTE BOOK	TEMPLATE		
	AREAS		
NO.	AREAS CHECKED		

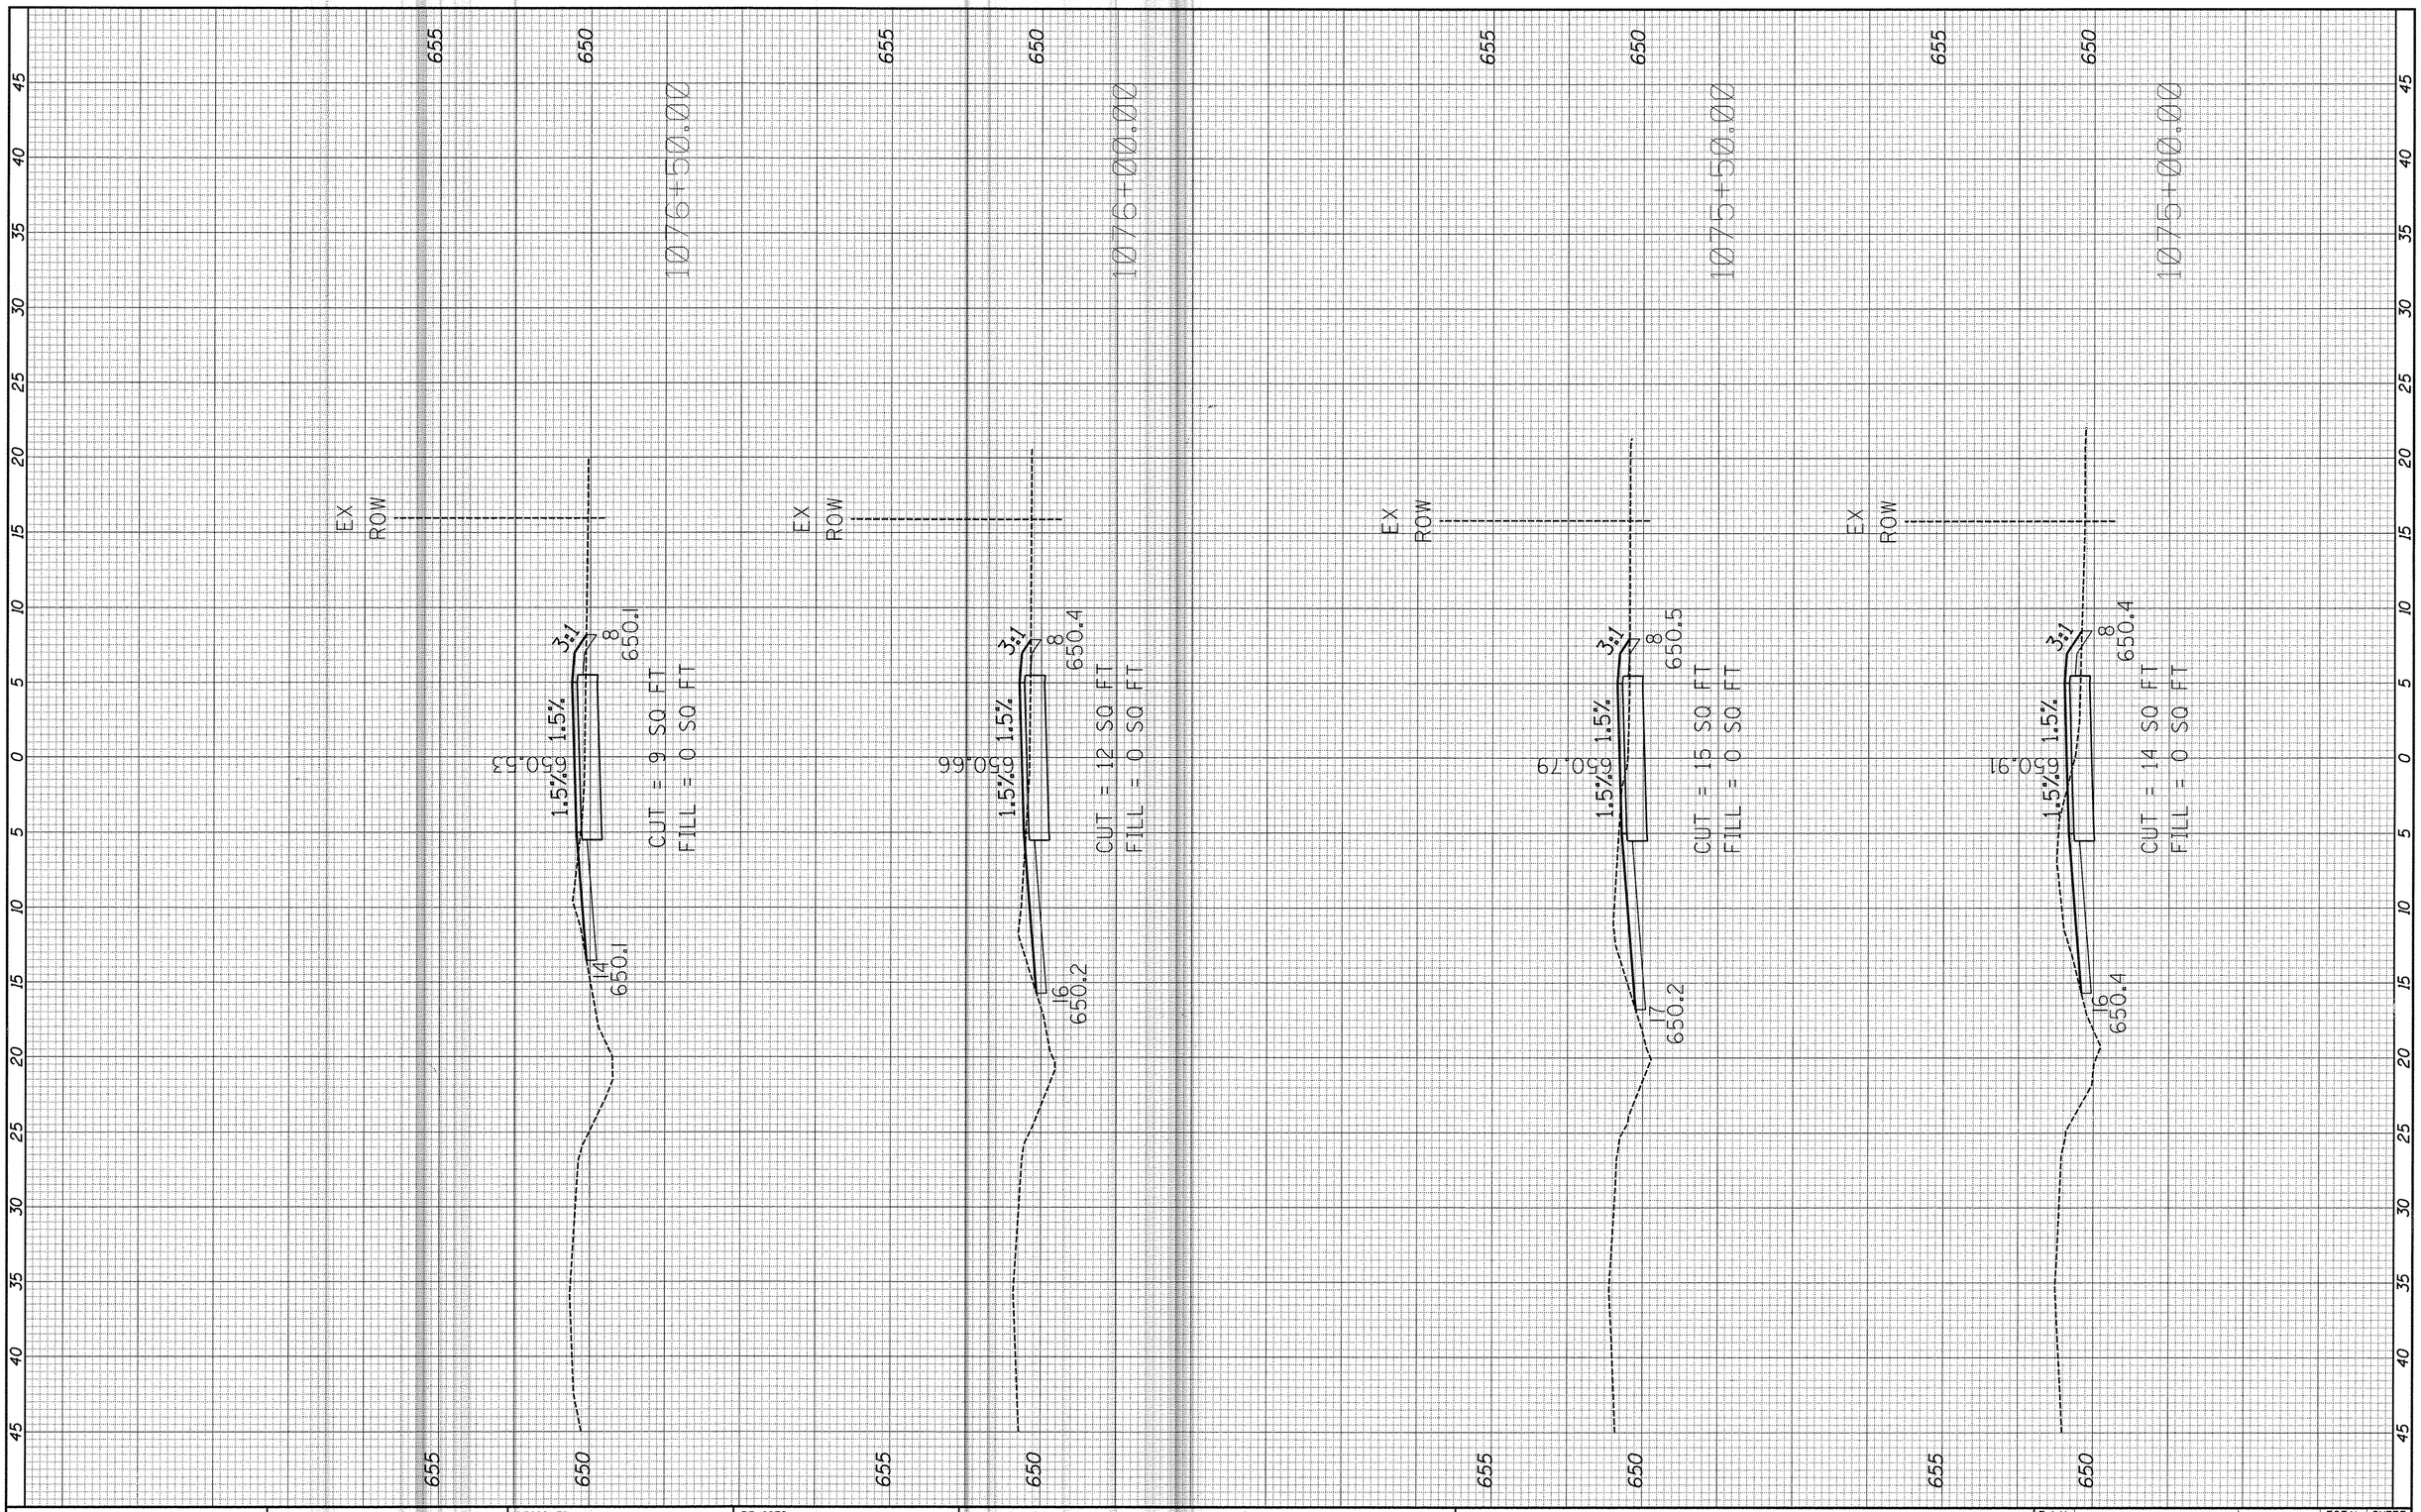

FILE NAME = H:\SDSKProj\Y01144\Dgn_Dgn X-ref\Y01144-xs-pr-10615.dgn	USER NAME = jschmidt	DESIGNED -	REVISED -
		DRAWN -	REVISED -
	PLOT SCALE = $SCALE$	CHECKED -	REVISED -
$MODELNAME$	PLOT DATE = 2/2/2016	DATE -	REVISED -

STATE OF ILLINOIS
DEPARTMENT OF TRANSPORTATION


KENNEDY ROAD SHARED-USE PATH
CROSS SECTIONS

SCALE:1"=5'H 1"=2'V | SHEET 40 OF 82 SHEETS | STA. 1075+00.00 TO STA.1076+50.00

F.A.U. RTE.	SECTION	COUNTY	TOTAL SHEETS	SHEET NO.
1321	10-00042-00-BT	KENDALL	127	85
		CONTRACT NO. 87628		
		ILLINOIS FED. AID PROJECT		

FINAL SURVEY	SURVEYED	BY	DATE
NOTE BOOK	PLOTTED		
NO.	TEMPLATE		
	AREAS		
	AREAS CHECKED		

ORIGINAL SURVEY	SURVEYED	BY	DATE
NOTE BOOK	PLOTTED		
	TEMPLATE		
	AREAS		
NO.	AREAS CHECKED		

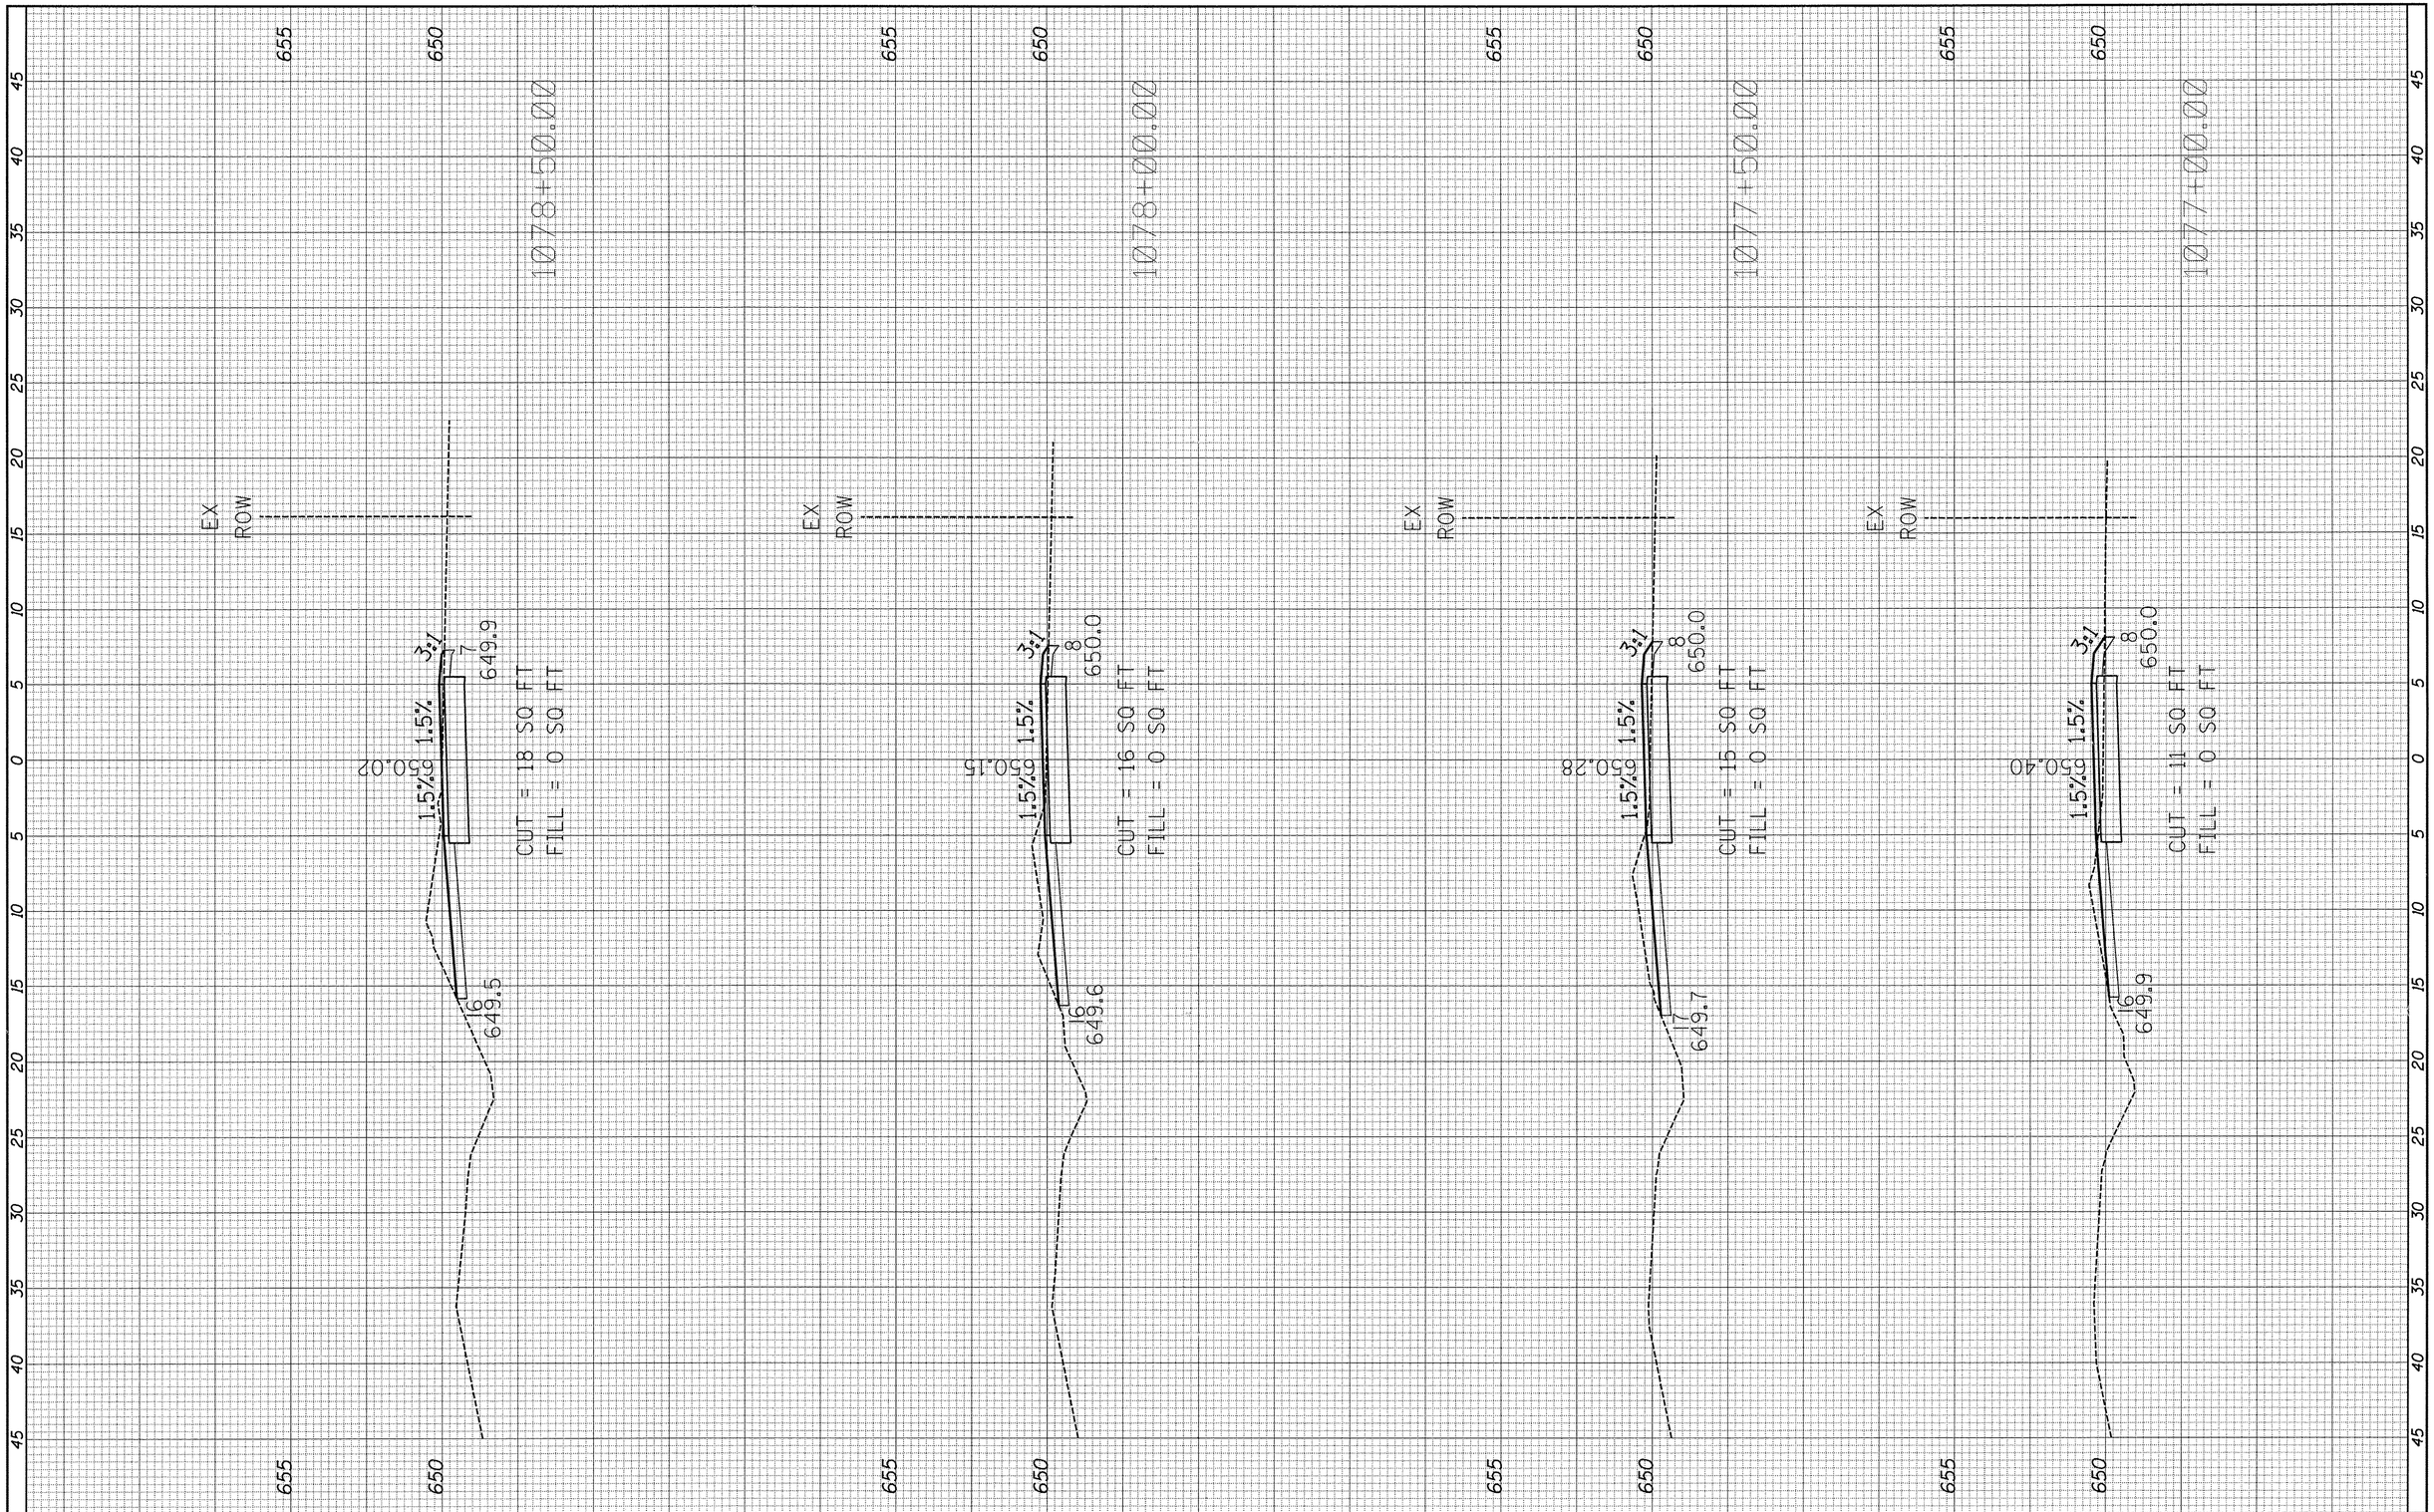


FILE NAME = H:\SDSKProj\Y01144\Dgn_Dgn Xref\Y01144-xs-pr-10615.dgn	USER NAME = jschmidt	DESIGNED -	REVISED -
		DRAWN -	REVISED -
$MODELNAME$	PLOT SCALE = $SCALE$	CHECKED -	REVISED -
	PLOT DATE = 2/2/2016	DATE -	REVISED -

STATE OF ILLINOIS
DEPARTMENT OF TRANSPORTATION

KENNEDY ROAD SHARED-USE PATH
CROSS SECTIONS

SCALE:1"=5'H 1"=2'V | SHEET 41 OF 82 SHEETS | STA. 1077+00.00 TO STA.1078+50.00

F.A.U. RTE.	SECTION	COUNTY	TOTAL SHEETS	SHEET NO.
1321	10-00042-00-BT	KENDALL	127	86
		CONTRACT NO. 87628		
	ILLINOIS FED. AID PROJECT			

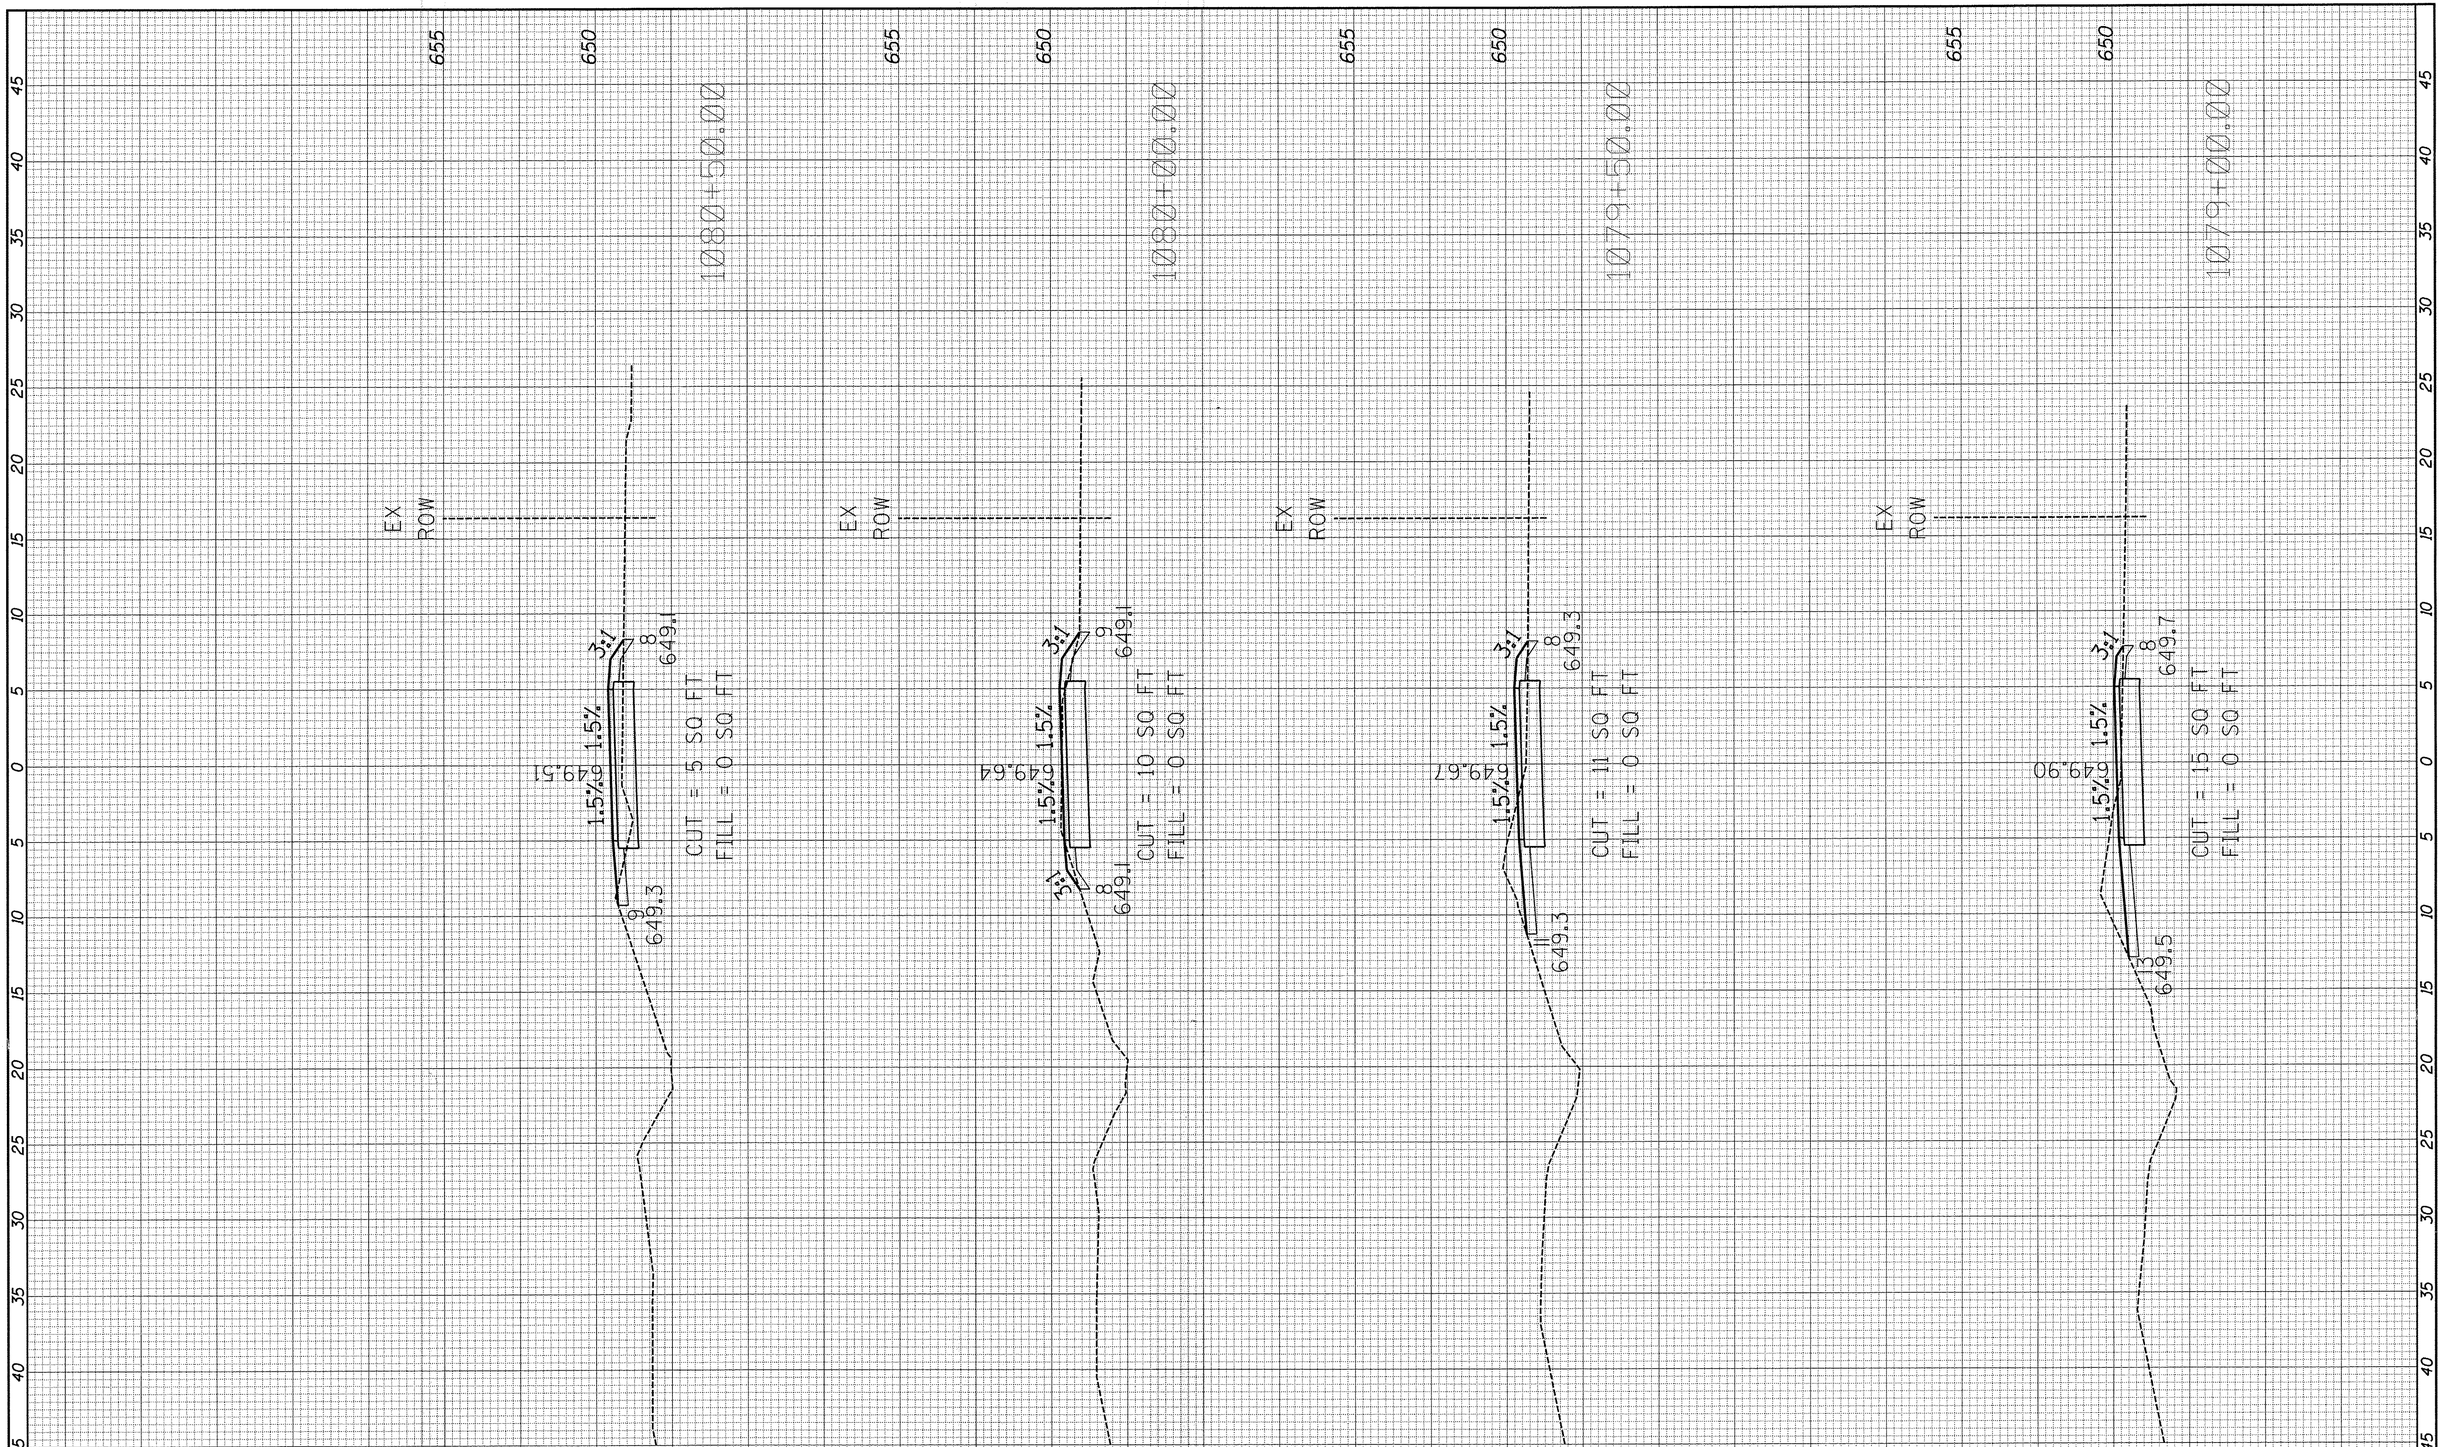

FINAL SURVEY?		BY	DATE
NOTE BOOK	SURVEYED		
NO.	PLOTTED		
	TEMPLATE		
	AREAS		
	AREAS CHECKED		

ORIGINAL SURVEY?		BY	DATE
NOTE BOOK	SURVEYED		
NO.	PLOTTED		
	TEMPLATE		
	AREAS		
	AREAS CHECKED		

FILE NAME =	USER NAME = jschmidt	DESIGNED -	REVISED -
H:\SDSKProj\Y01144\Dgn_Dgn Xref\Y01144-xs-pr-1	0615.dgn	DRAWN -	REVISED -
	PLOT SCALE = $SCALE$	CHECKED -	REVISED -
$MODELNAME$	PLOT DATE = 2/2/2016	DATE -	REVISED -

STATE OF ILLINOIS
DEPARTMENT OF TRANSPORTATION


KENNEDY ROAD SHARED-USE PATH
CROSS SECTIONS

SCALE: 1"=5'H 1"=2'V | SHEET 42 OF 82 SHEETS | STA. 1079+00.00 TO STA. 1080+50.00

F.A.U. RTE.	SECTION	COUNTY	TOTAL SHEETS	SHEET NO.
1321	10-00042-00-BT	KENDALL	127	87
		CONTRACT NO. 87628		
	ILLINOIS FED. AID PROJECT			

FINAL SURVEY		BY	DATE
	SURVEYED		
	PLOTTED		
NOTE BOOK	TEMPLATE		
	AREAS		
NO.	AREAS CHECKED		

ORIGINAL SURVEY		BY	DATE
	SURVEYED		
	PLOTTED		
NOTE BOOK	TEMPLATE		
	AREAS		
NO.	AREAS CHECKED		

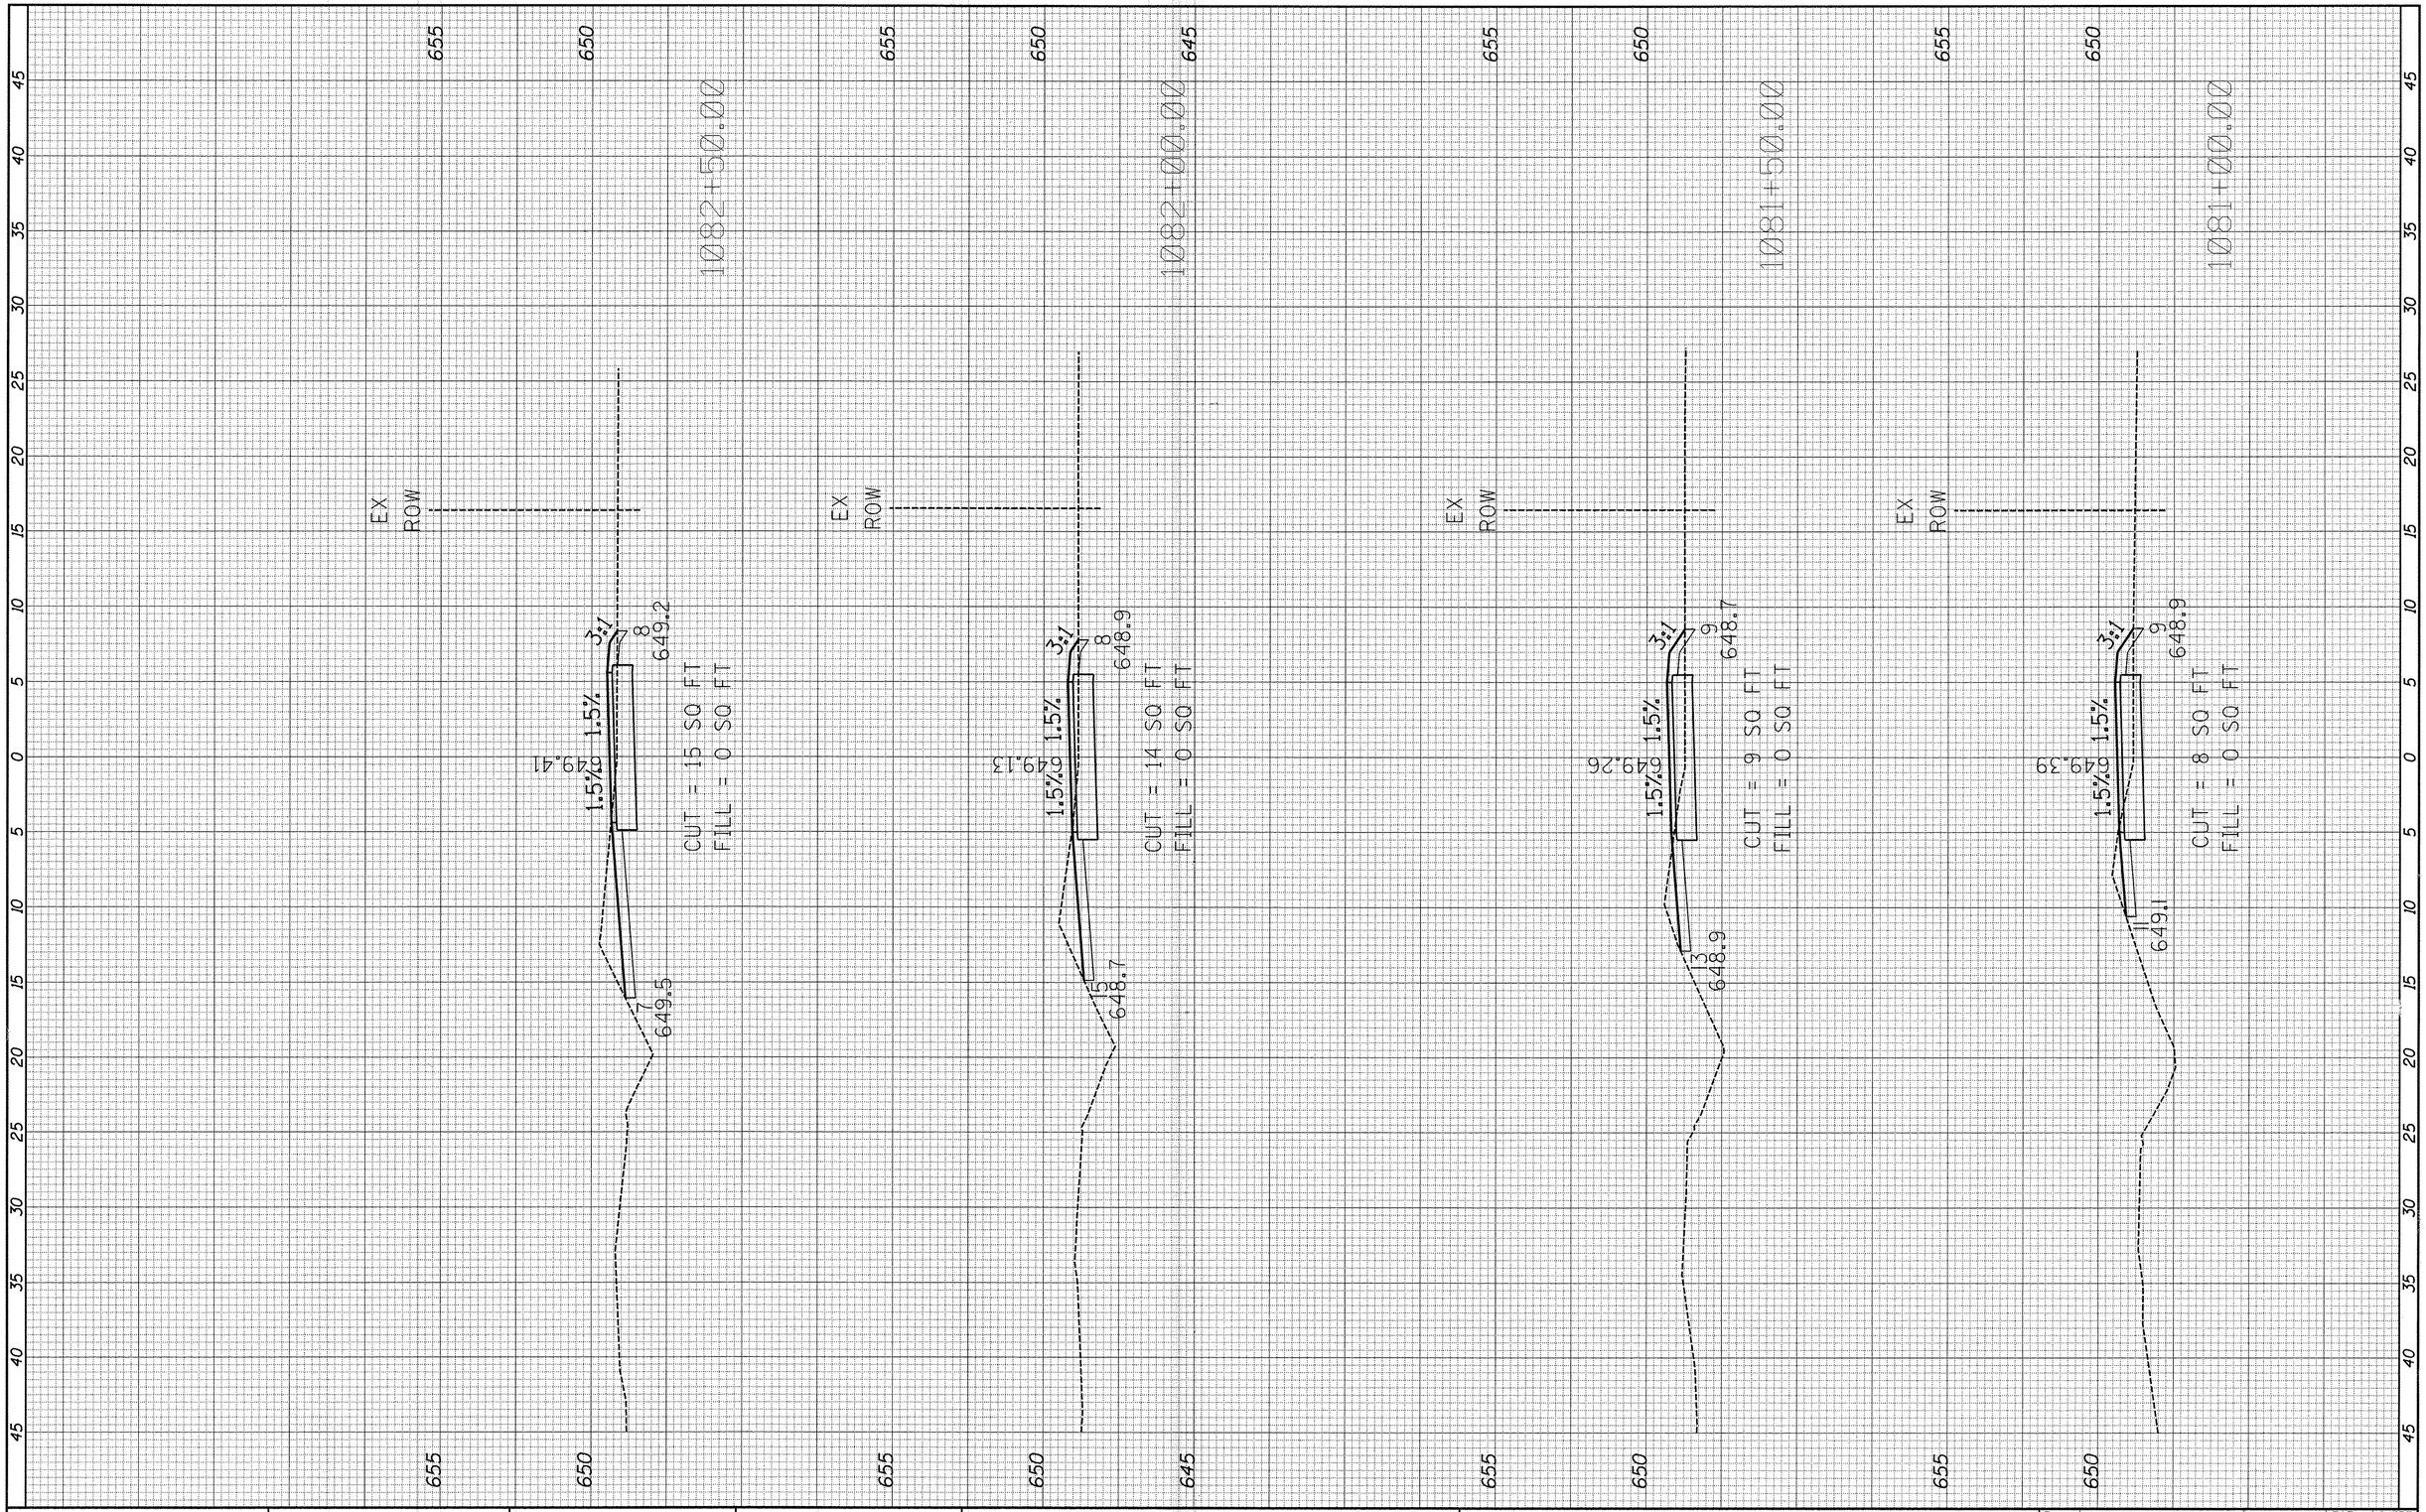

FILE NAME = H:\SDSKProj\Y01144\Dgn_Dgn Xref\Y01144-xs-pr-10615.dgn	USER NAME = jschmidt	DESIGNED -	REVISED -
		DRAWN -	REVISED -
	PLOT SCALE = $SCALE$	CHECKED -	REVISED -
$MODEL.NAME$	PLOT DATE = 2/2/2016	DATE -	REVISED -

STATE OF ILLINOIS
DEPARTMENT OF TRANSPORTATION


KENNEDY ROAD SHARED-USE PATH
CROSS SECTIONS

SCALE: 1"=5'H 1"=2'V | SHEET 43 OF 82 SHEETS | STA. 1081+00.00 TO STA. 1082+50.00

F.A.U. RTE.	SECTION	COUNTY	TOTAL SHEETS	SHEET NO.
1321	10-00042-00-BT	KENDALL	127	88
		CONTRACT NO. 87628		
	ILLINOIS FED. AID PROJECT			

FINAL SURVEY		BY	DATE
NOTE BOOK	SURVEYED		
NO.	PLOTTED		
	TEMPLATE		
	AREAS		
	AREAS CHECKED		

ORIGINAL SURVEY		BY	DATE
NOTE BOOK	SURVEYED		
NO.	PLOTTED		
	TEMPLATE		
	AREAS		
	AREAS CHECKED		

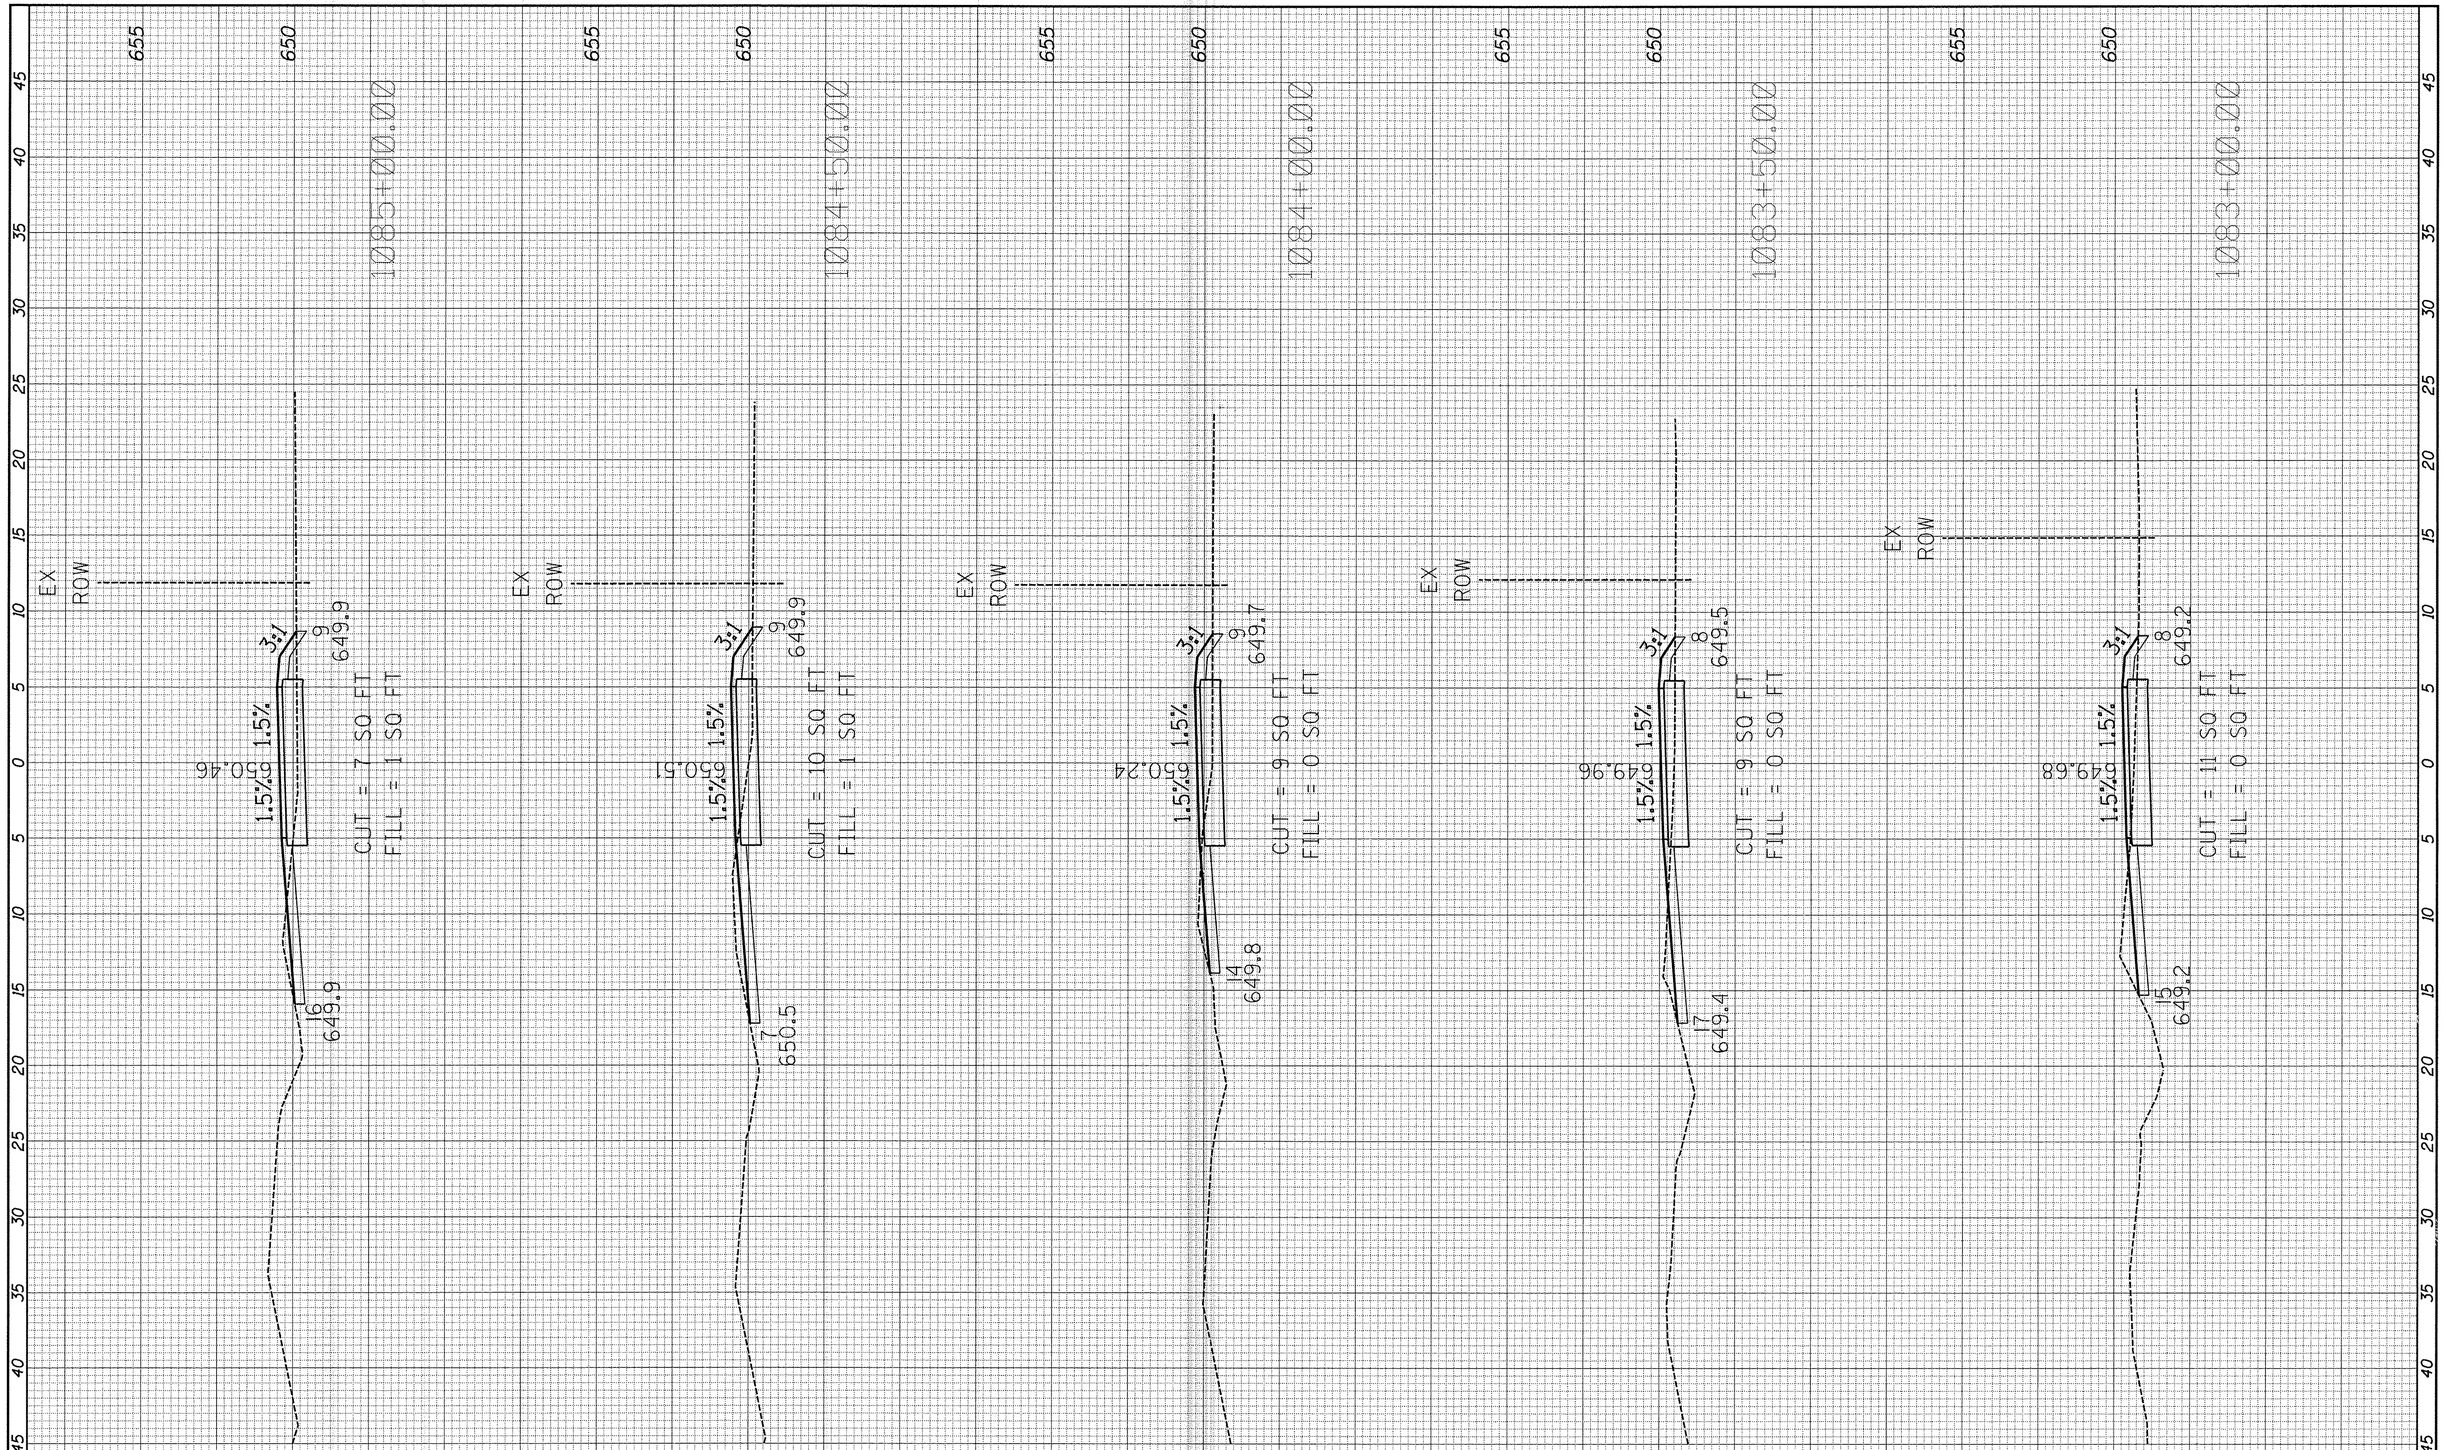

FILE NAME = H:\SDSKProj\Y01144\Dgn_Dgn X-ref\Y01144-xs-pr-10615.dgn	USER NAME = jschmidt	DESIGNED -	REVISED -
		DRAWN -	REVISED -
	PLOT SCALE = $SCALE$	CHECKED -	REVISED -
$MODELNAME$	PLOT DATE = 2/2/2016	DATE -	REVISED -


STATE OF ILLINOIS
DEPARTMENT OF TRANSPORTATION

KENNEDY ROAD SHARED-USE PATH
CROSS SECTIONS

SCALE: 1"=5'H 1"=2'V | SHEET 44 OF 82 SHEETS | STA. 1083+00.00 TO STA. 1085+00.00

F.A.U. RTE.	SECTION	COUNTY	TOTAL SHEETS	SHEET NO.
1321	10-00042-00-BT	KENDALL	127	89
		CONTRACT NO. 87628		
	ILLINOIS	FED. AID PROJECT		

FINAL SURVEY	BY	DATE
NOTE BOOK	SURVEYED	
NO.	PLOTTED	
	TEMPLATE	
	AREAS	
	AREAS CHECKED	

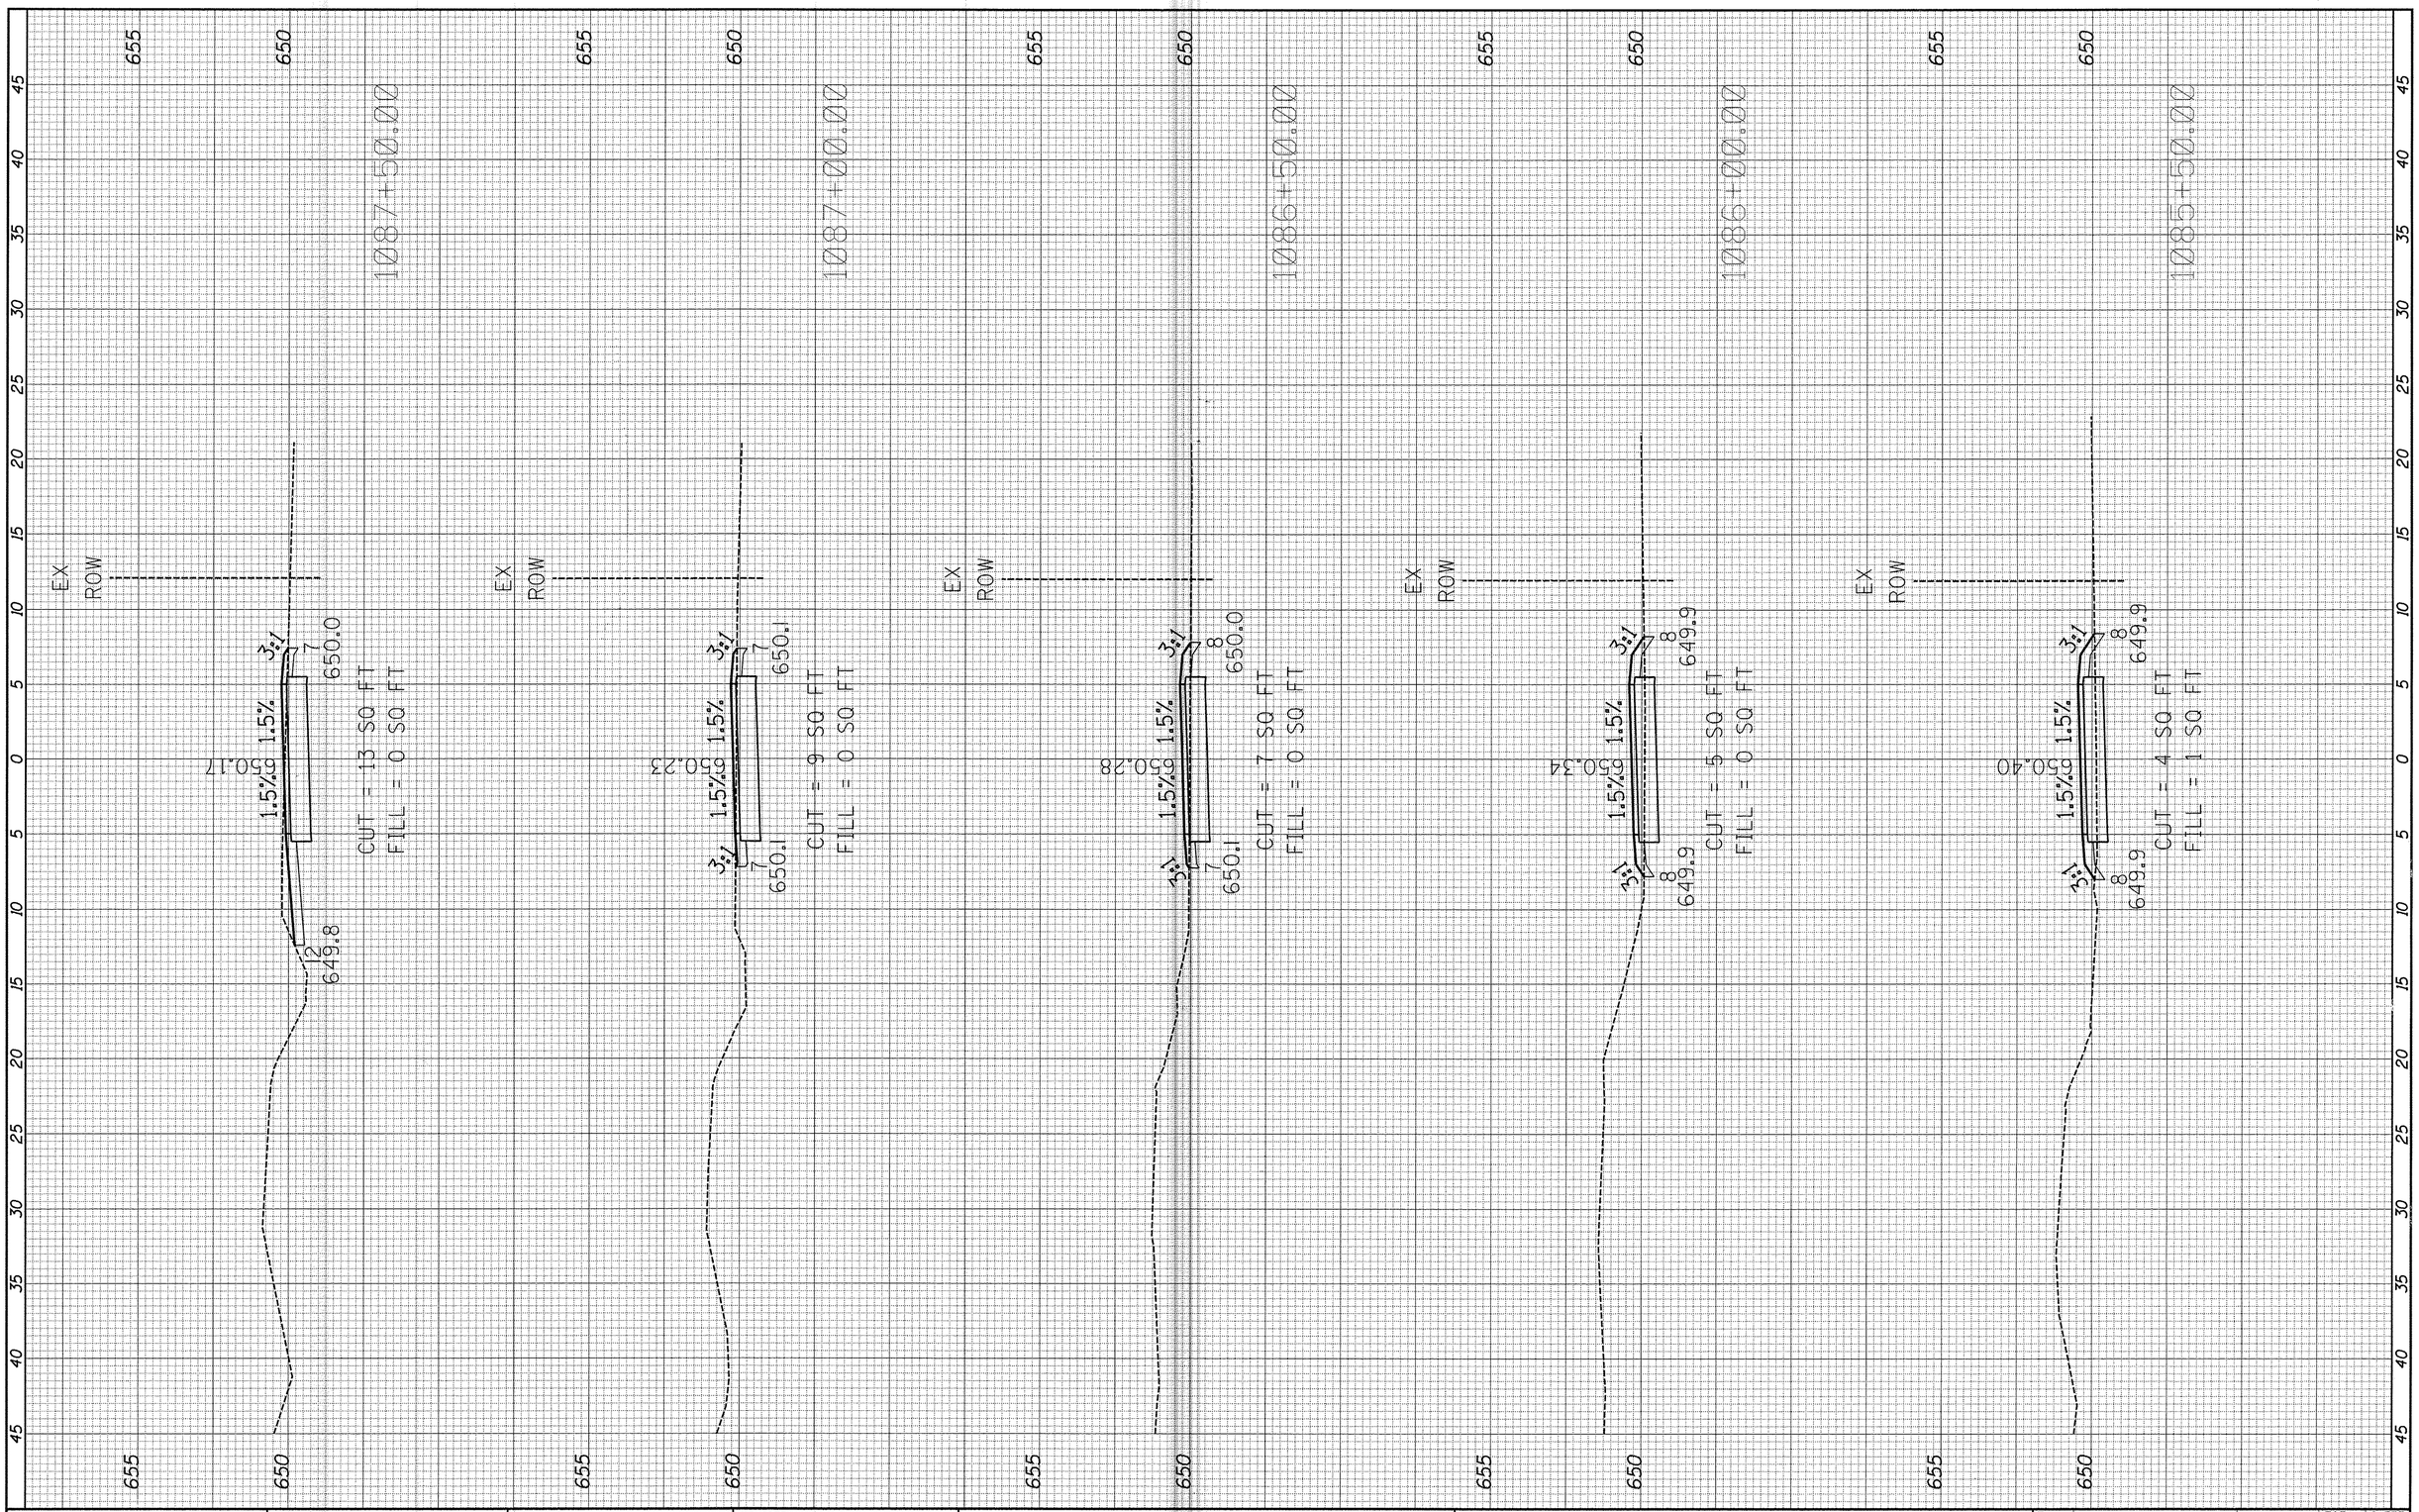

ORIGINAL SURVEY	BY	DATE
NOTE BOOK	SURVEYED	
NO.	PLOTTED	
	TEMPLATE	
	AREAS	
	AREAS CHECKED	

FILE NAME = H:\SDSKProj\Y01144\Dgn_Dgn Xref\Y01144-xs-pr-10615.dgn	USER NAME = jschmidt	DESIGNED -	REVISED -
		DRAWN -	REVISED -
	PLOT SCALE = $SCALE$	CHECKED -	REVISED -
$MODELNAME$	PLOT DATE = 2/2/2016	DATE -	REVISED -

STATE OF ILLINOIS
DEPARTMENT OF TRANSPORTATION


KENNEDY ROAD SHARED-USE PATH
CROSS SECTIONS

SCALE: 1"=5'H 1"=2'V | SHEET 45 OF 82 SHEETS | STA. 1085+50.00 TO STA. 1087+50.00

F.A.U. RTE.	SECTION	COUNTY	TOTAL SHEETS	SHEET NO.
1321	10-00042-00-BT	KENDALL	127	90
		CONTRACT NO. 87628		
	ILLINOIS	FED. AID PROJECT		

FINAL SURVEY		BY	DATE
NOTE BOOK	SURVEYED		
	PLOTTED		
	TEMPLATE		
	AREAS		
NO.	AREAS CHECKED		

ORIGINAL SURVEY		BY	DATE
NOTE BOOK	SURVEYED		
	PLOTTED		
	TEMPLATE		
	AREAS		
NO.	AREAS CHECKED		

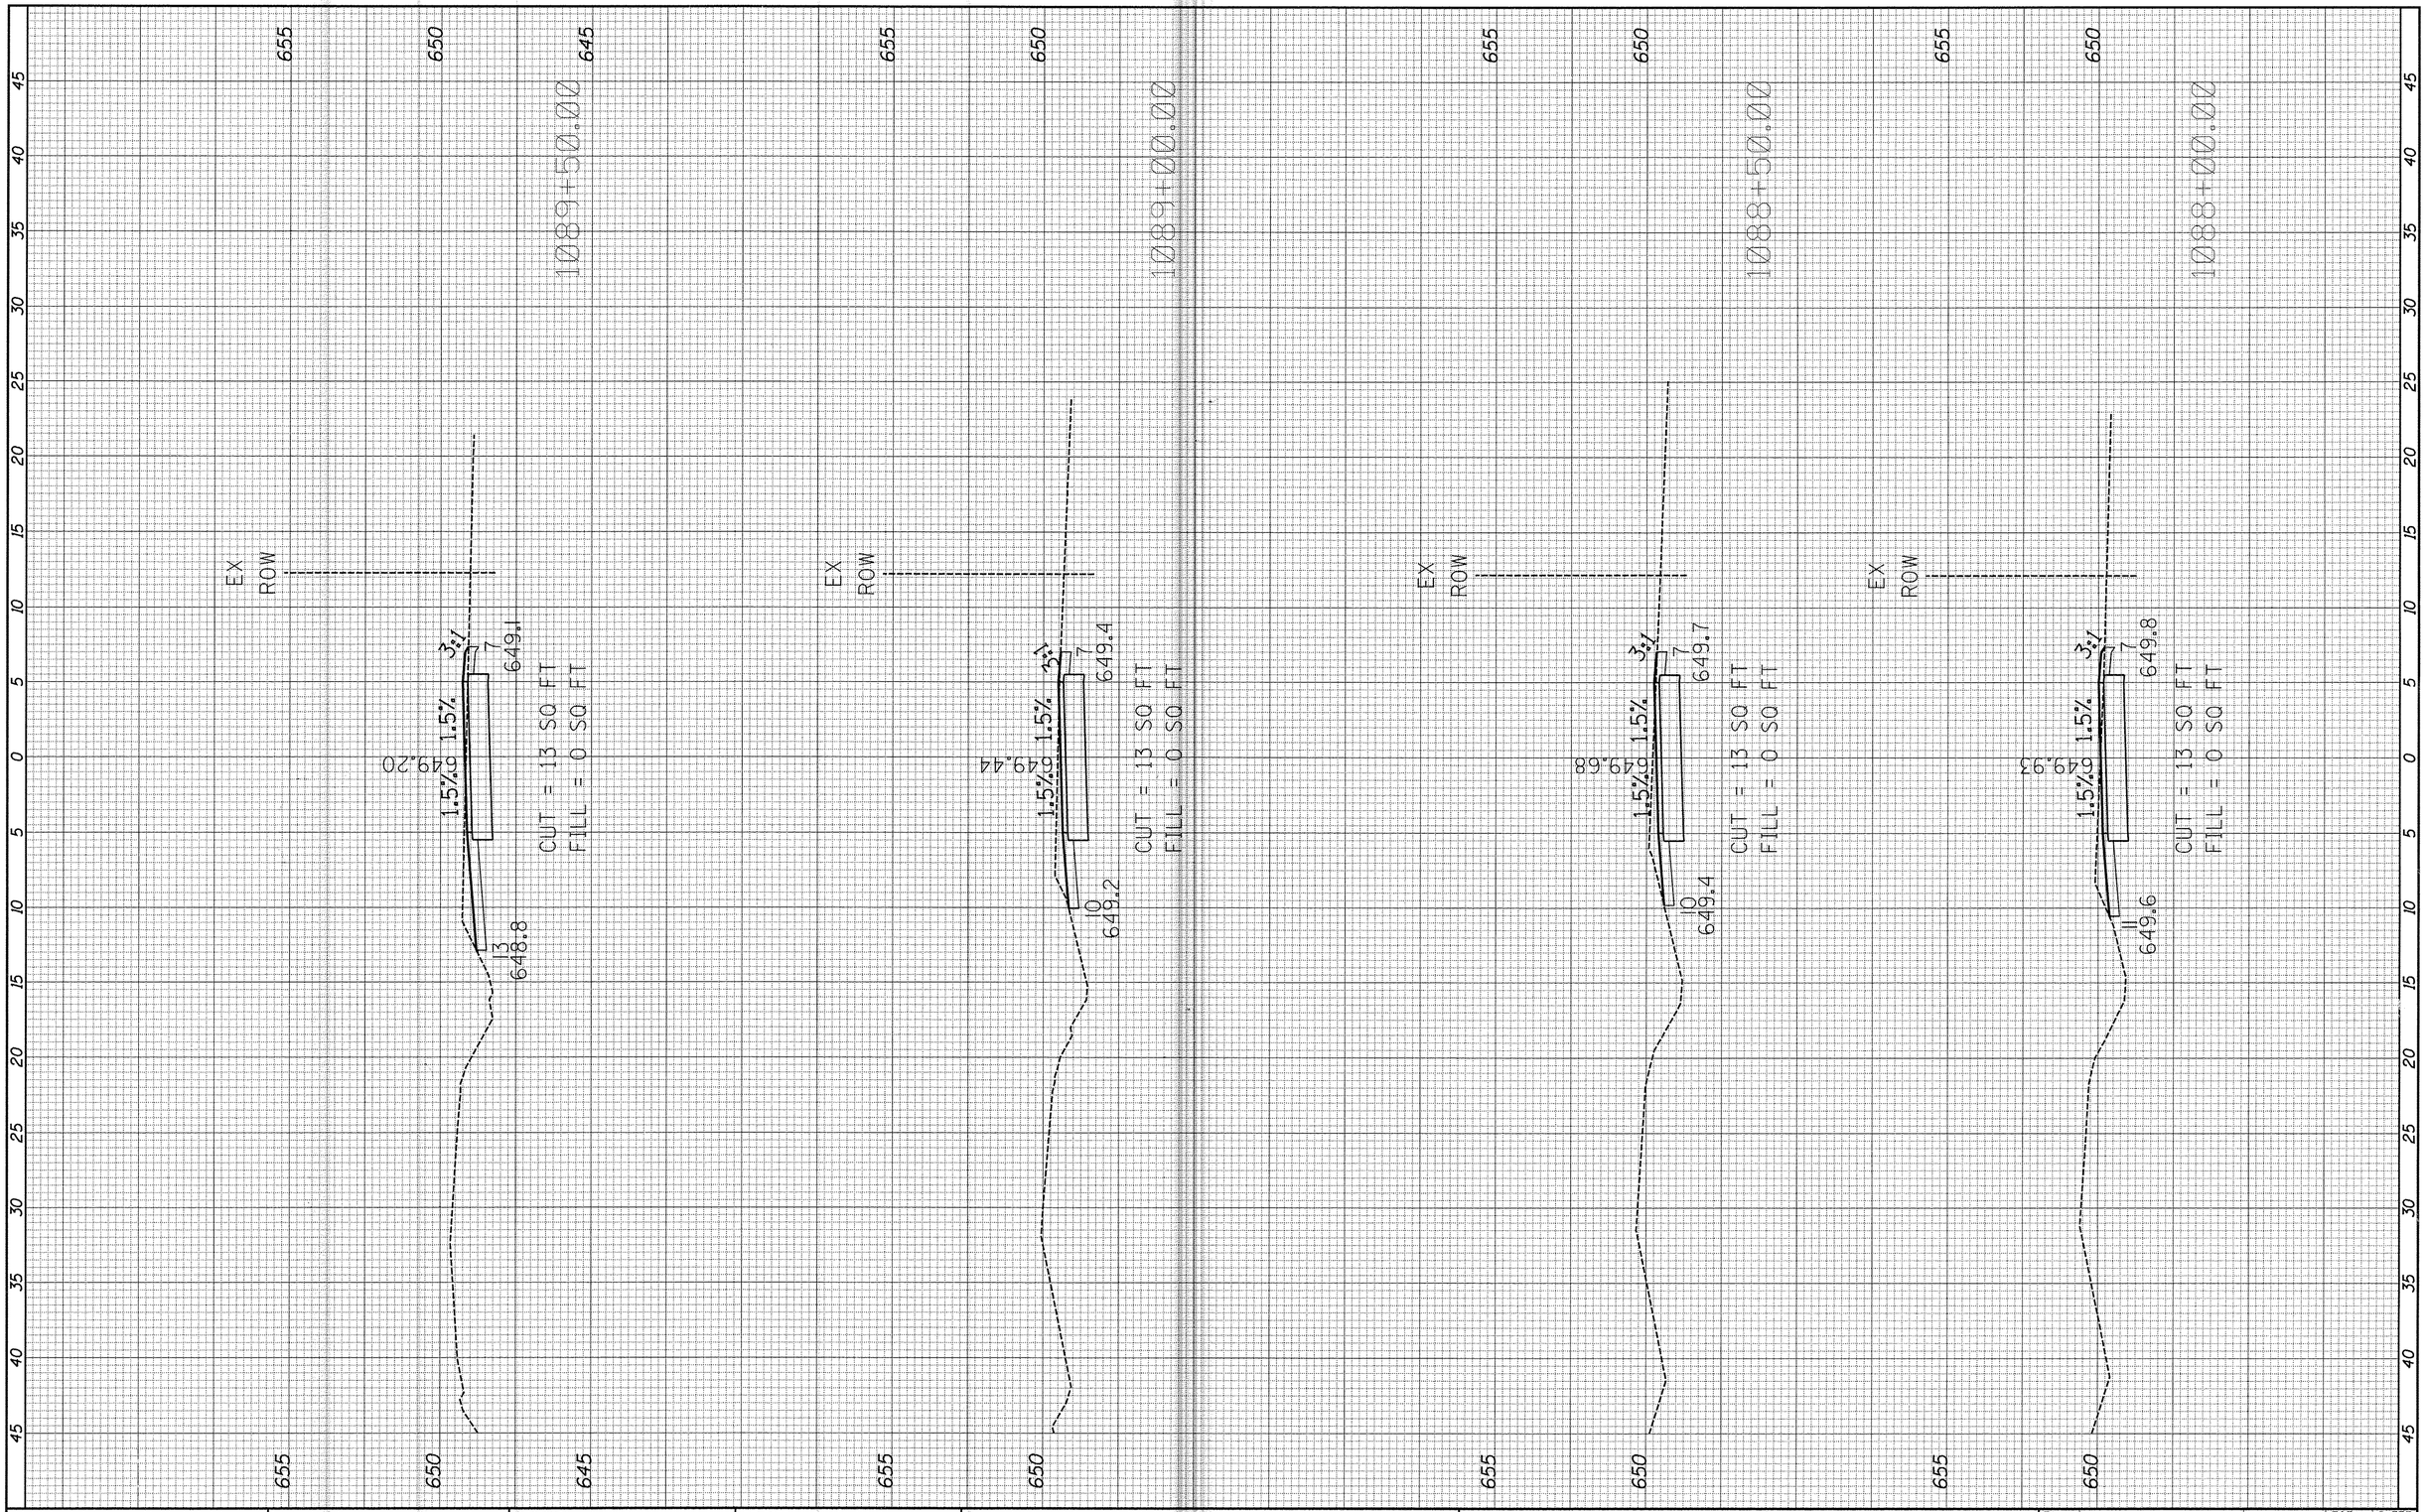

FILE NAME = H:\SDSKProj\Y01144\Dgn_Dgn Xref\Y01144-xs-pr-1	USER NAME = jschmidt	DESIGNED -	REVISED -
	0615.dgn	DRAWN -	REVISED -
$MODELNAME$	PLOT SCALE = $SCALE$	CHECKED -	REVISED -
	PLOT DATE = 2/2/2016	DATE -	REVISED -

STATE OF ILLINOIS
DEPARTMENT OF TRANSPORTATION


KENNEDY ROAD SHARED-USE PATH
CROSS SECTIONS

SCALE: 1"=5'H 1"=2'V | SHEET 46 OF 82 SHEETS | STA. 1088+00.00 TO STA. 1089+50.00

F.A.U. RTE.	SECTION	COUNTY	TOTAL SHEETS	SHEET NO.
1321	10-00042-00-BT	KENDALL	127	91
		CONTRACT NO. 87628		
		ILLINOIS FED. AID PROJECT		

FINAL SURVEY	SURVEYED	BY	DATE
NOTE BOOK	PLOTTED		
NO.	TEMPLATE		
	AREAS		
	AREAS CHECKED		

ORIGINAL SURVEY	SURVEYED	BY	DATE
NOTE BOOK	PLOTTED		
NO.	TEMPLATE		
	AREAS		
	AREAS CHECKED		

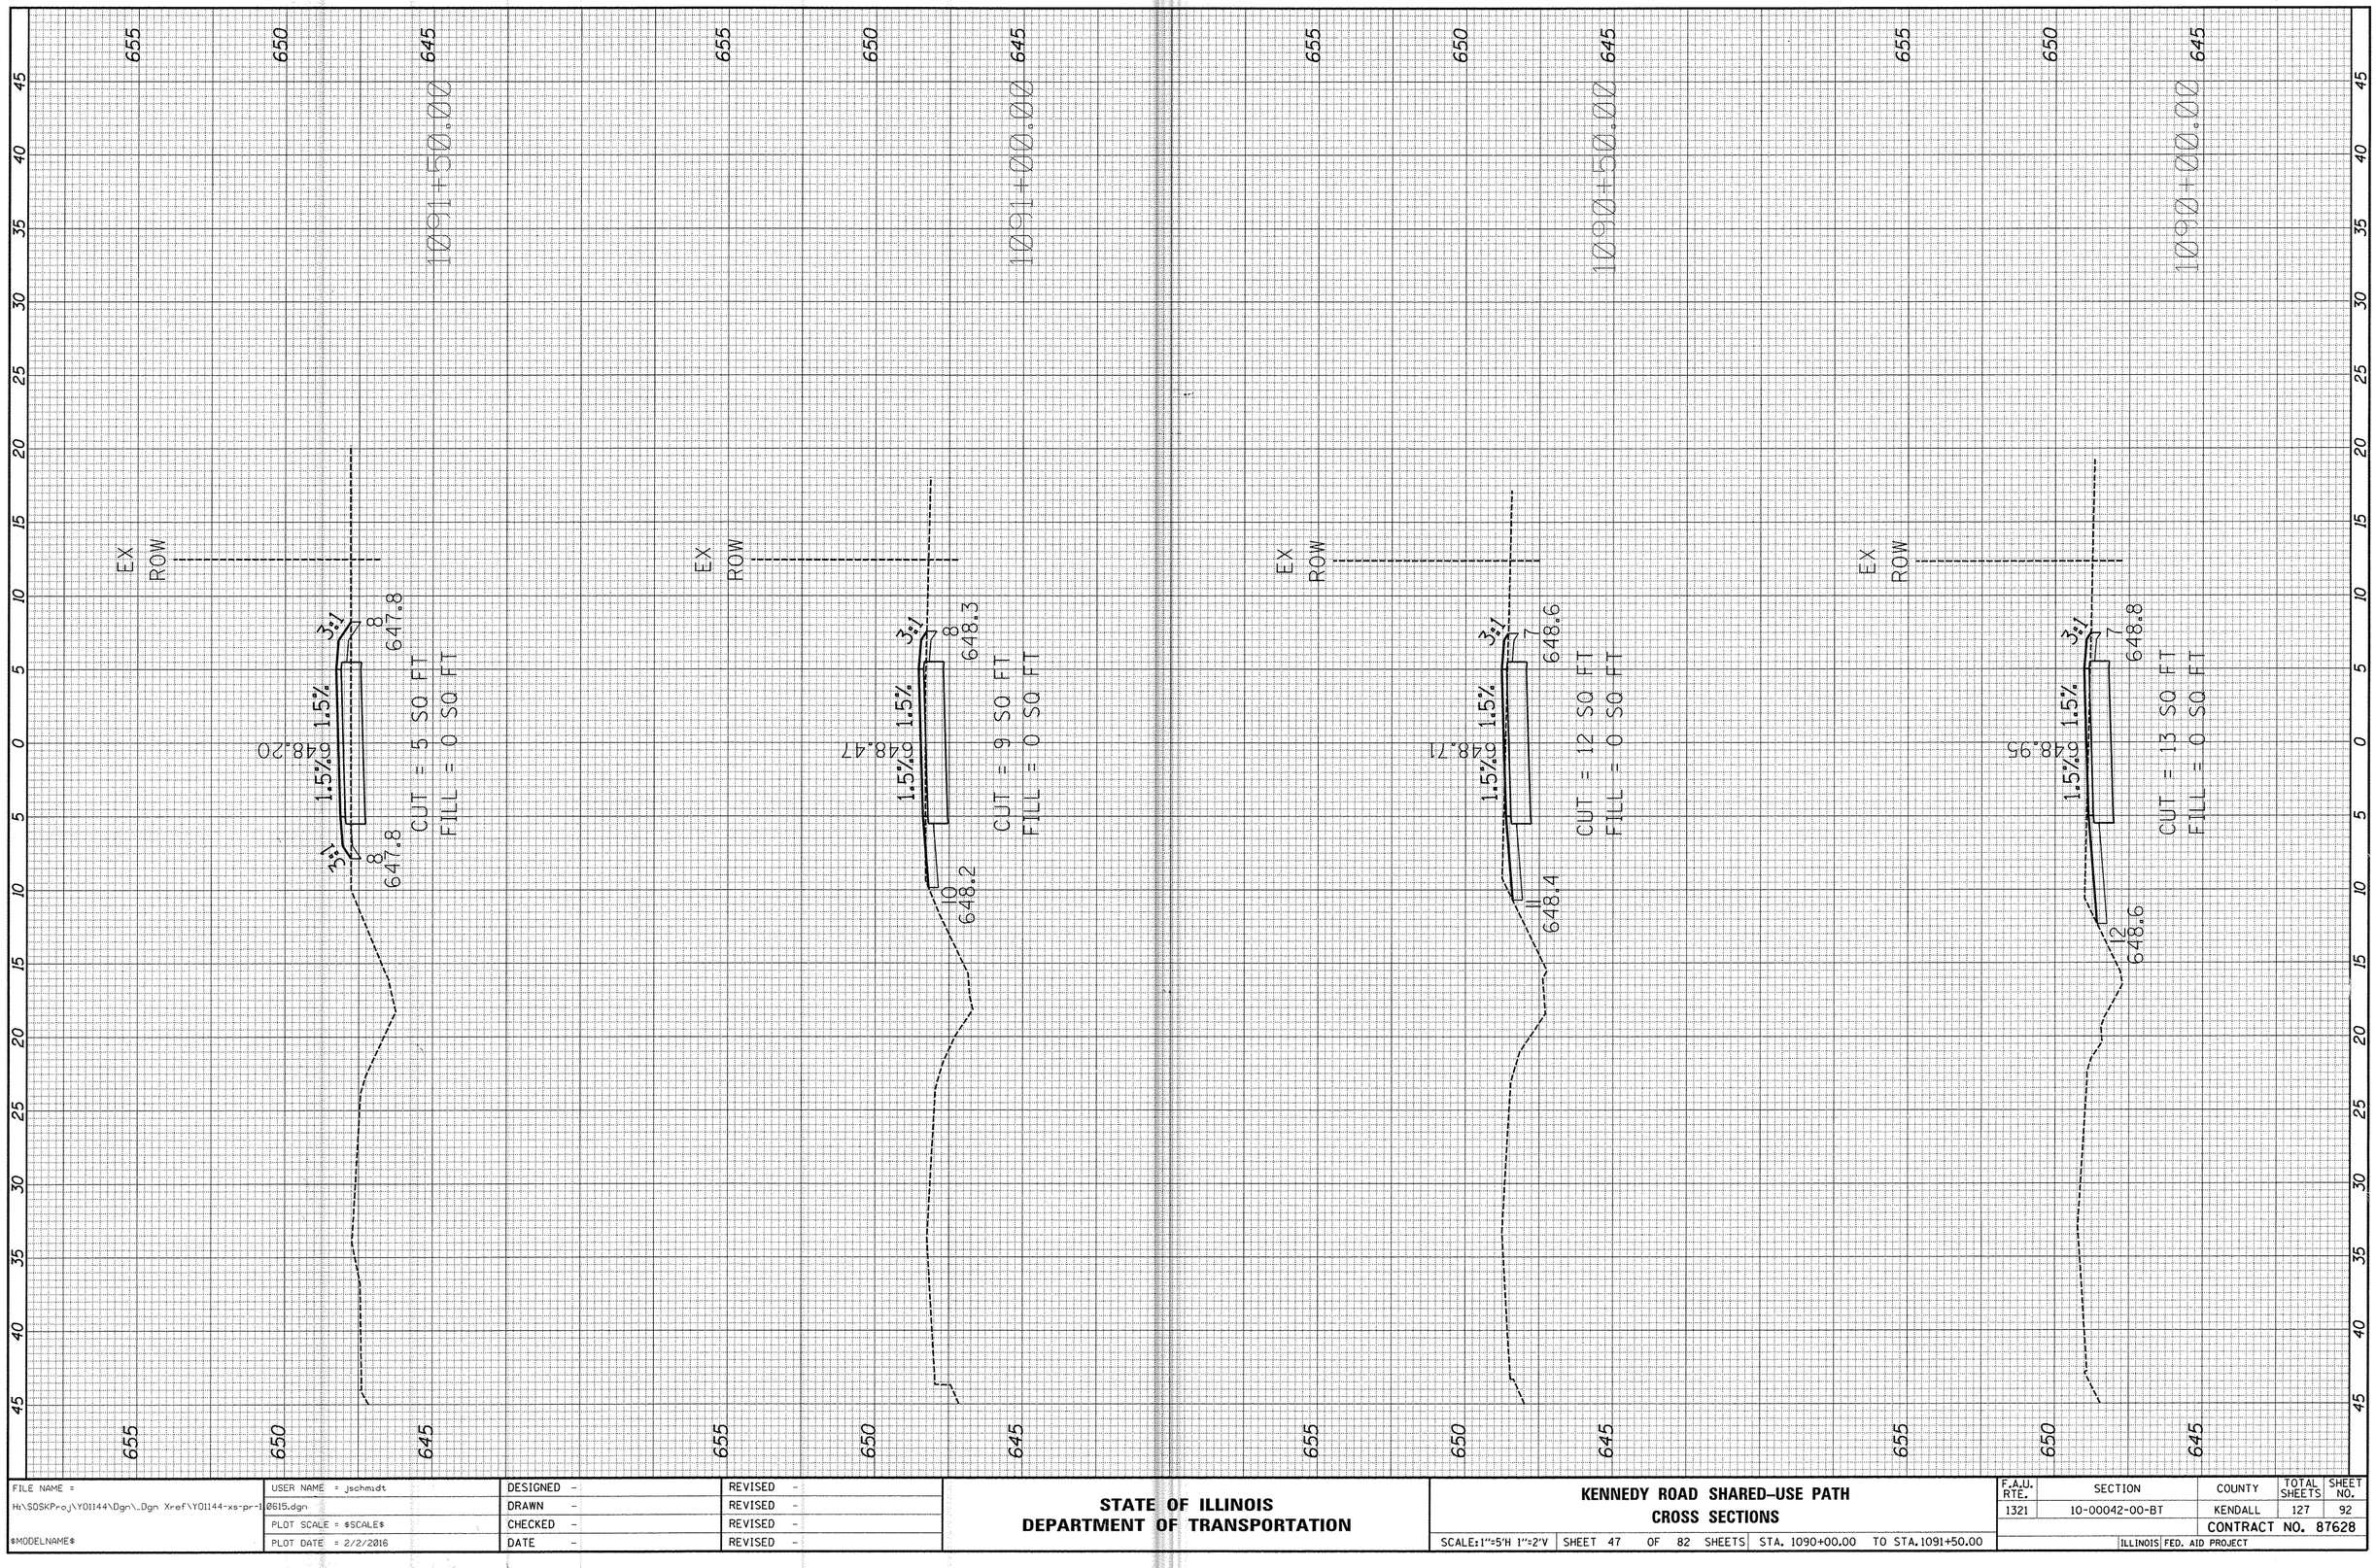

FILE NAME =	USER NAME = jschmidt	DESIGNED -	REVISED -
H:\SDSKProj\Y01144\Dgn\..Dgn Xref\Y01144-xs-pr-10615.dgn		DRAWN -	REVISED -
	PLOT SCALE = $SCALE$	CHECKED -	REVISED -
$MODELNAME$	PLOT DATE = 2/2/2016	DATE -	REVISED -


STATE OF ILLINOIS
DEPARTMENT OF TRANSPORTATION

KENNEDY ROAD SHARED-USE PATH
CROSS SECTIONS

SCALE: 1"=5'H 1"=2'V | SHEET 47 OF 82 SHEETS | STA. 1090+00.00 TO STA. 1091+50.00

F.A.U. RTE.	SECTION	COUNTY	TOTAL SHEETS	SHEET NO.
1321	10-00042-00-BT	KENDALL	127	92
		CONTRACT NO. 87628		
	ILLINOIS	FED. AID PROJECT		

FINAL SURVEY	SURVEYED	BY	DATE
NOTE BOOK	PLOTTED		
NO.	TEMPLATE		
	AREAS		
	AREAS CHECKED		

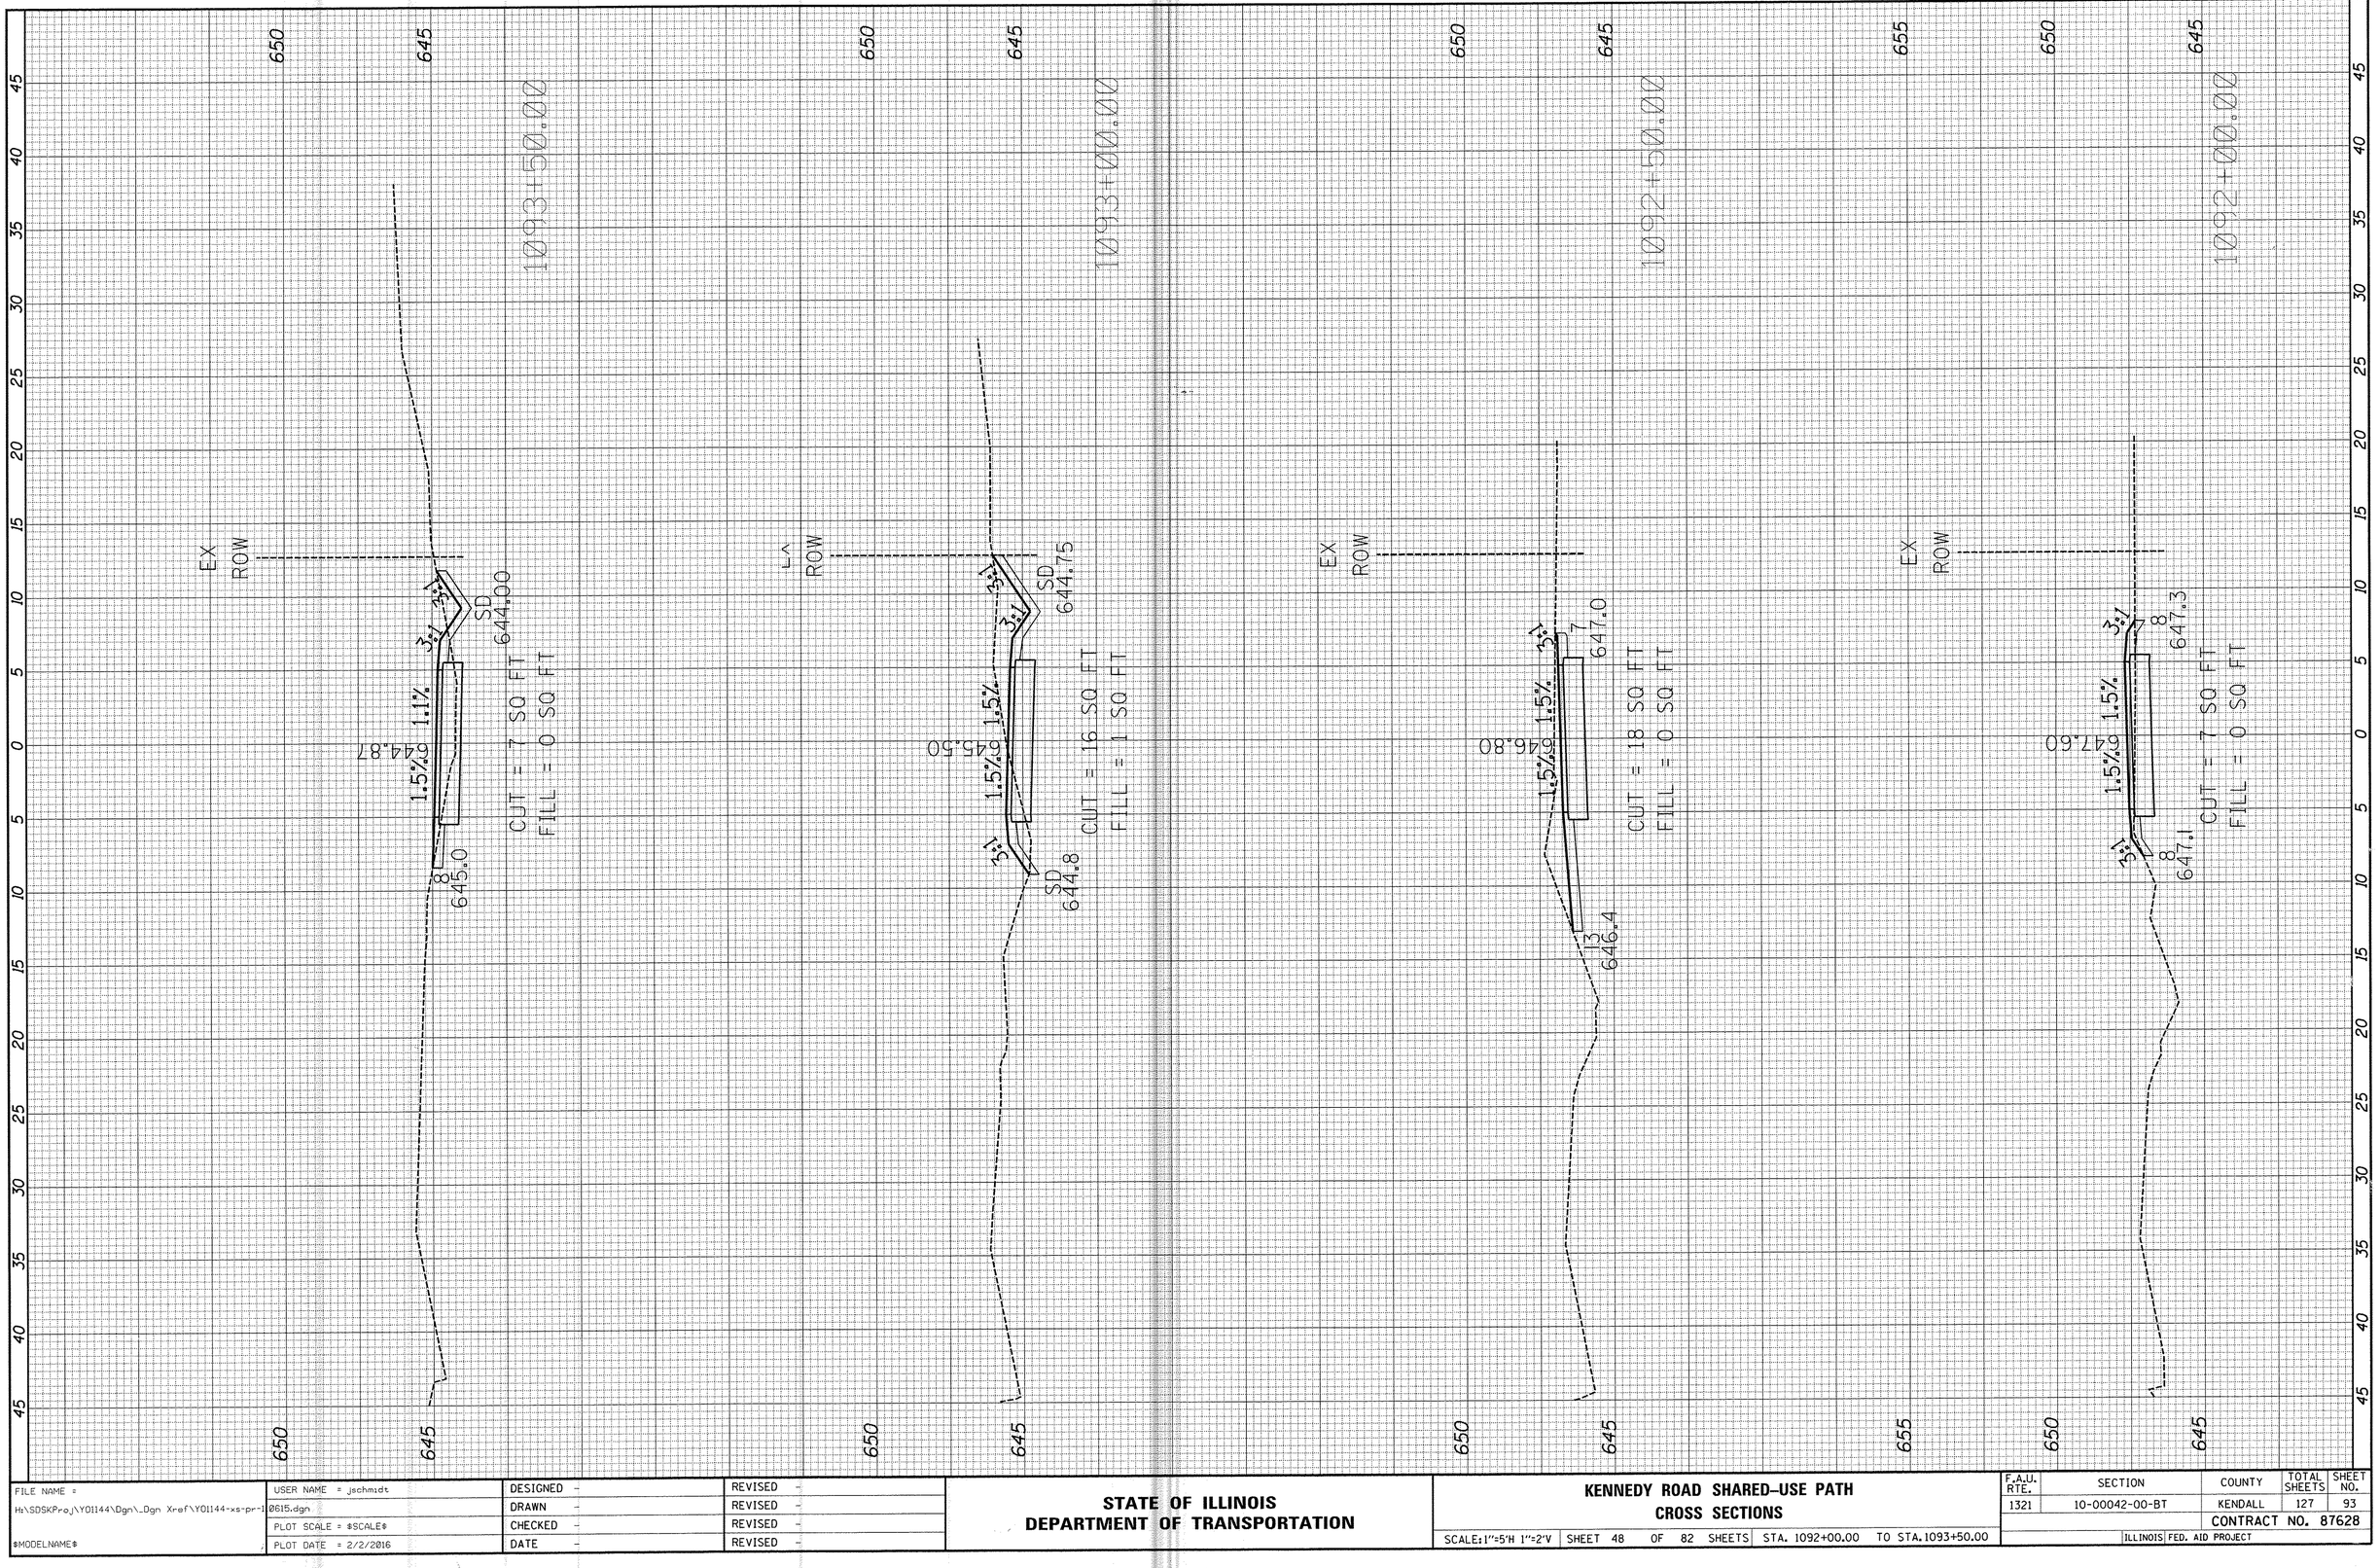

ORIGINAL SURVEY	SURVEYED	BY	DATE
NOTE BOOK	PLOTTED		
NO.	TEMPLATE		
	AREAS		
	AREAS CHECKED		

FILE NAME = Ht\SDSKProj\Y01144\Dgn_Dgn Xref\Y01144-xs-pr-10615.dgn	USER NAME = jschmidt	DESIGNED -	REVISED -
		DRAWN -	REVISED -
$MODELNAME$	PLOT SCALE = $SCALE$	CHECKED -	REVISED -
	PLOT DATE = 2/2/2016	DATE	REVISED -

STATE OF ILLINOIS
DEPARTMENT OF TRANSPORTATION


KENNEDY ROAD SHARED-USE PATH
CROSS SECTIONS

SCALE: 1"=5'H 1"=2'V | SHEET 48 OF 82 SHEETS | STA. 1092+00.00 TO STA. 1093+50.00

F.A.U. RTE.	SECTION	COUNTY	TOTAL SHEETS	SHEET NO.
1321	10-00042-00-BT	KENDALL	127	93
		CONTRACT NO. 87628		
		ILLINOIS FED. AID PROJECT		

FINAL SURVEY		BY	DATE
NOTE BOOK	SURVEYED		
	PLOTTED		
	TEMPLATE		
	LABELS		
NO.	AREAS CHECKED		

ORIGINAL SURVEY		BY	DATE
NOTE BOOK	SURVEYED		
	PLOTTED		
	TEMPLATE		
	LABELS		
NO.	AREAS CHECKED		

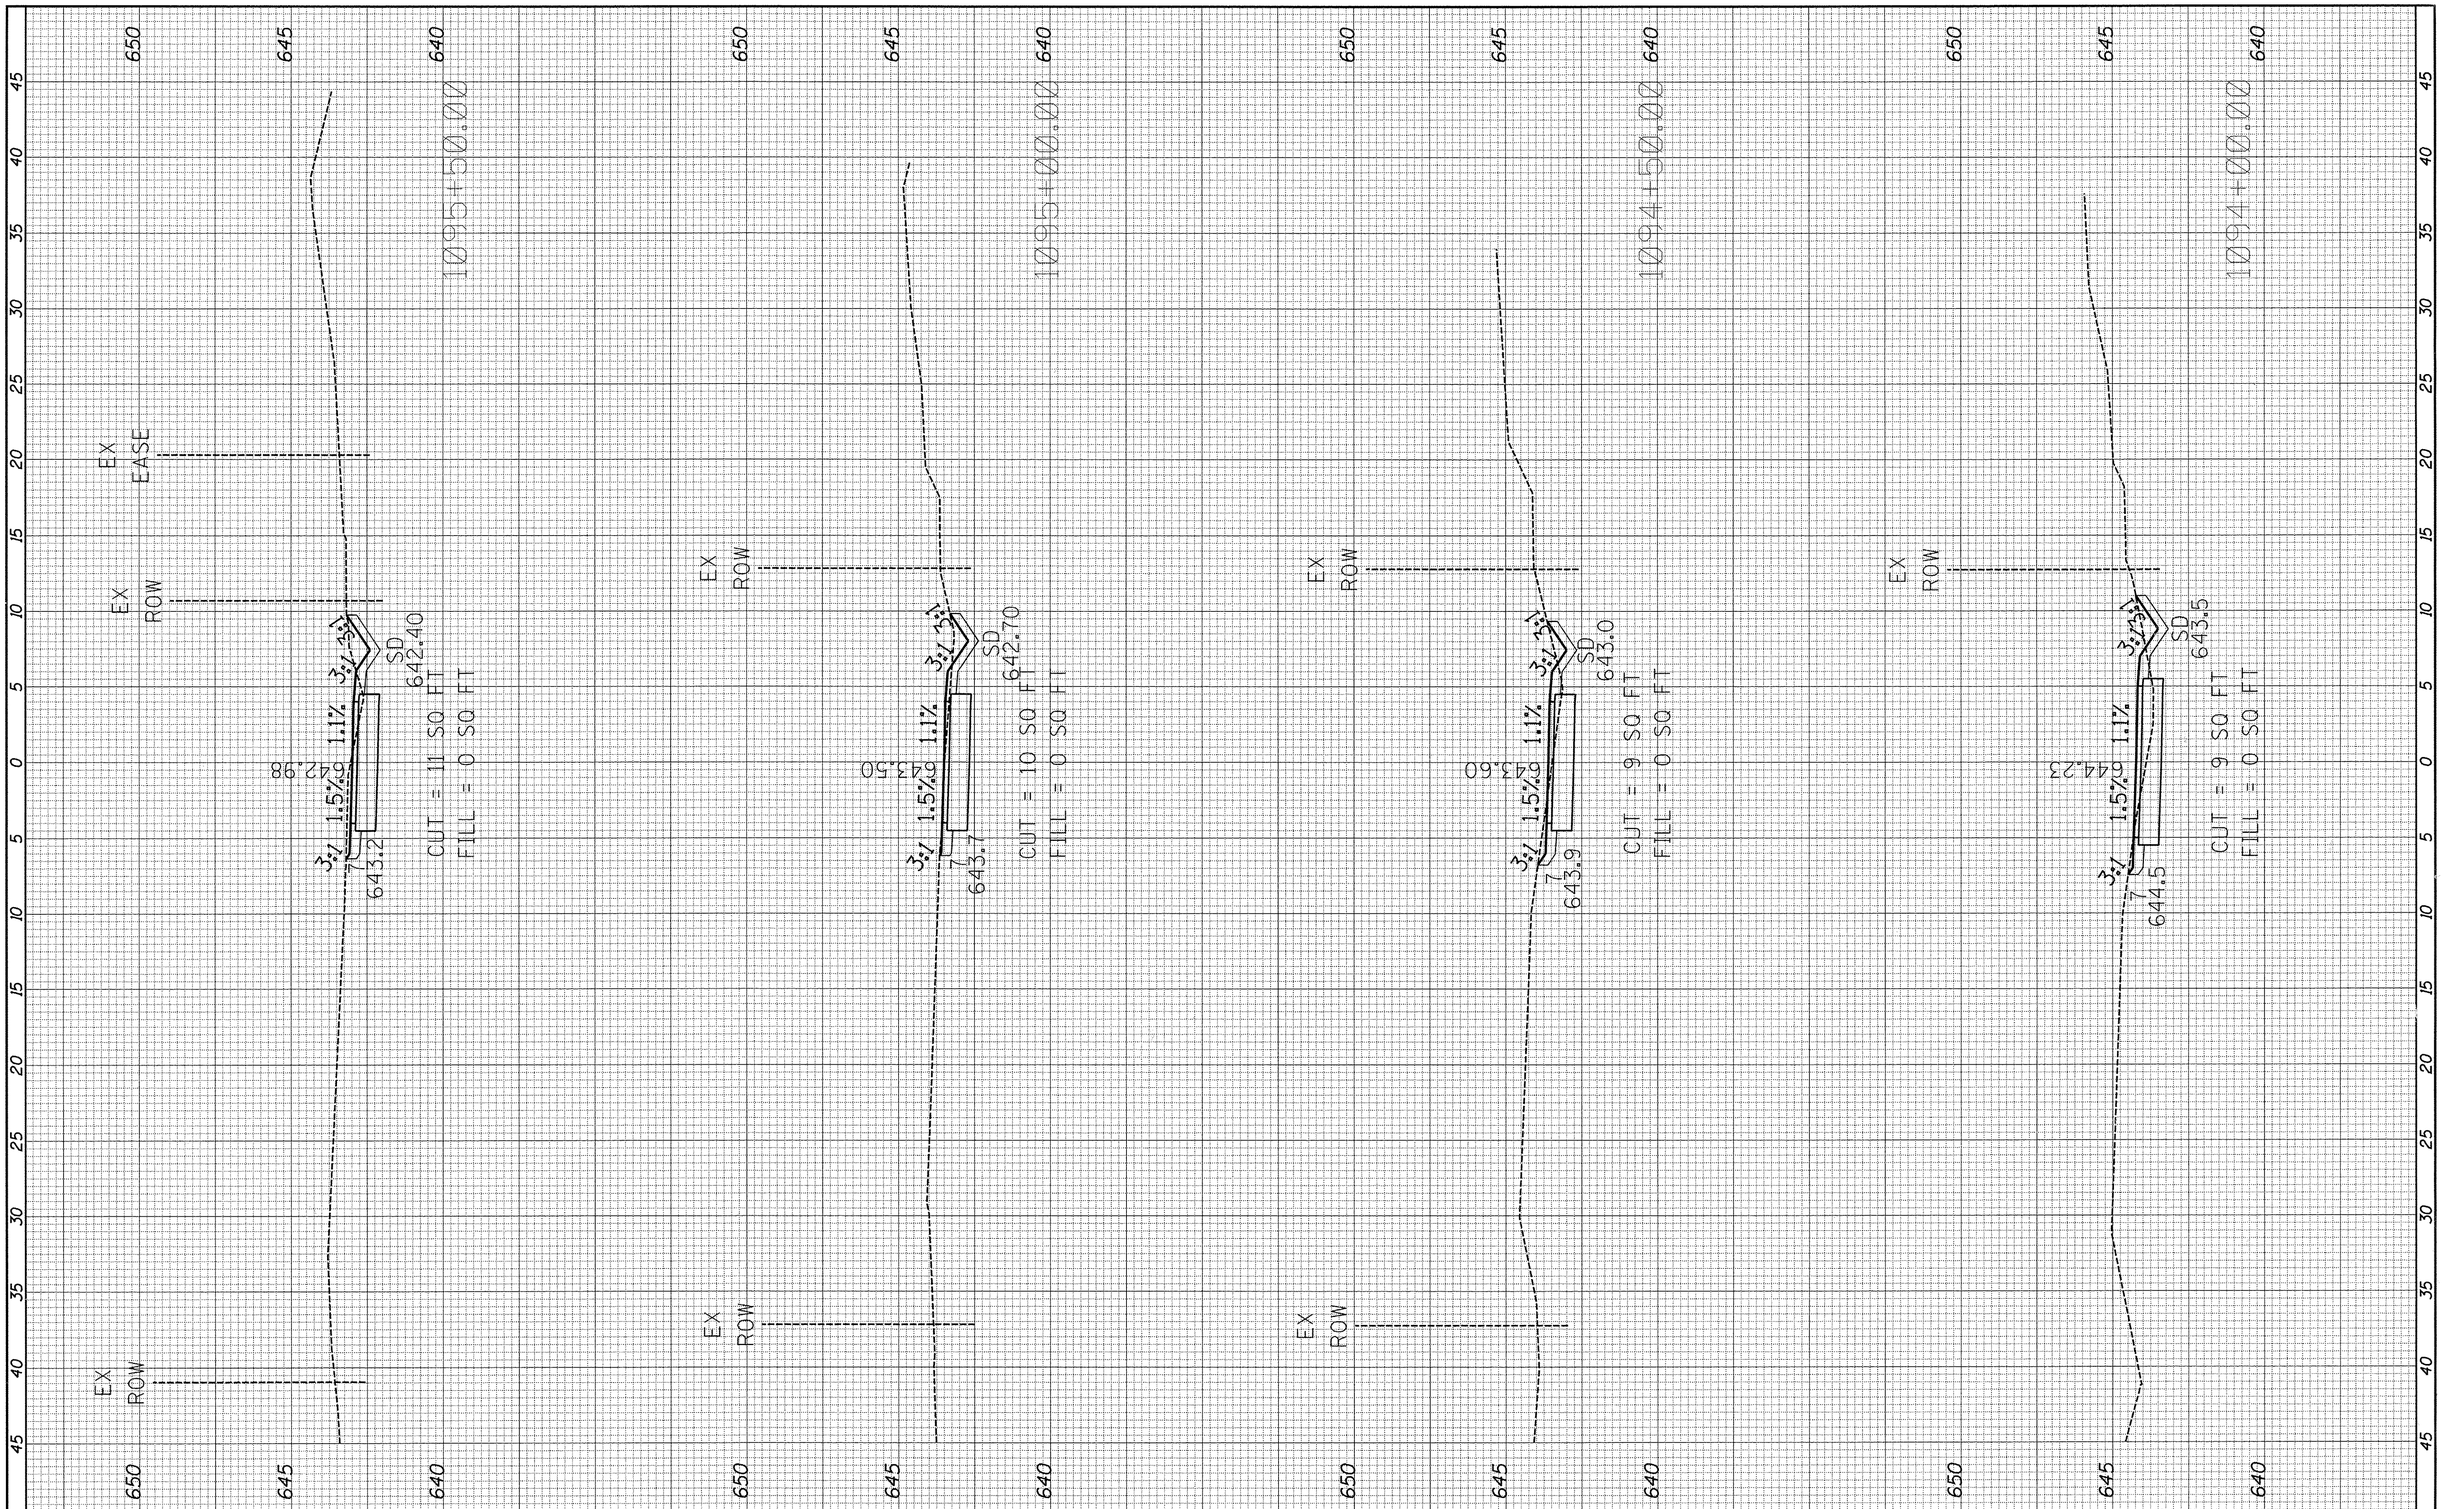

FILE NAME =	USER NAME = jschmidt	DESIGNED -	REVISED -
H:\SDSKProj\Y01144\Dgn_Dgn Xref\Y01144-xs-pr-1Ø615.dgn		DRAWN -	REVISED -
	PLOT SCALE = $SCALE$	CHECKED -	REVISED -
$MODELNAME$	PLOT DATE = 2/2/2016	DATE -	REVISED -

STATE OF ILLINOIS
DEPARTMENT OF TRANSPORTATION


KENNEDY ROAD SHARED-USE PATH
CROSS SECTIONS

SCALE: 1"=5'H 1"=2'V | SHEET 49 OF 82 SHEETS | STA. 1094+00.00 TO STA. 1095+50.00

F.A.U. RTE.	SECTION	COUNTY	TOTAL SHEETS	SHEET NO.
1321	10-00042-00-BT	KENDALL	127	94
		CONTRACT NO. 87628		
	ILLINOIS FED. AID PROJECT			

FINAL SURVEY		BY	DATE
NOTE BOOK	SURVEYED		
NO.	PLOTTED		
	TEMPLATE		
	AREAS		
	AREAS CHECKED		

ORIGINAL SURVEY		BY	DATE
NOTE BOOK	SURVEYED		
NO.	PLOTTED		
	TEMPLATE		
	AREAS		
	AREAS CHECKED		

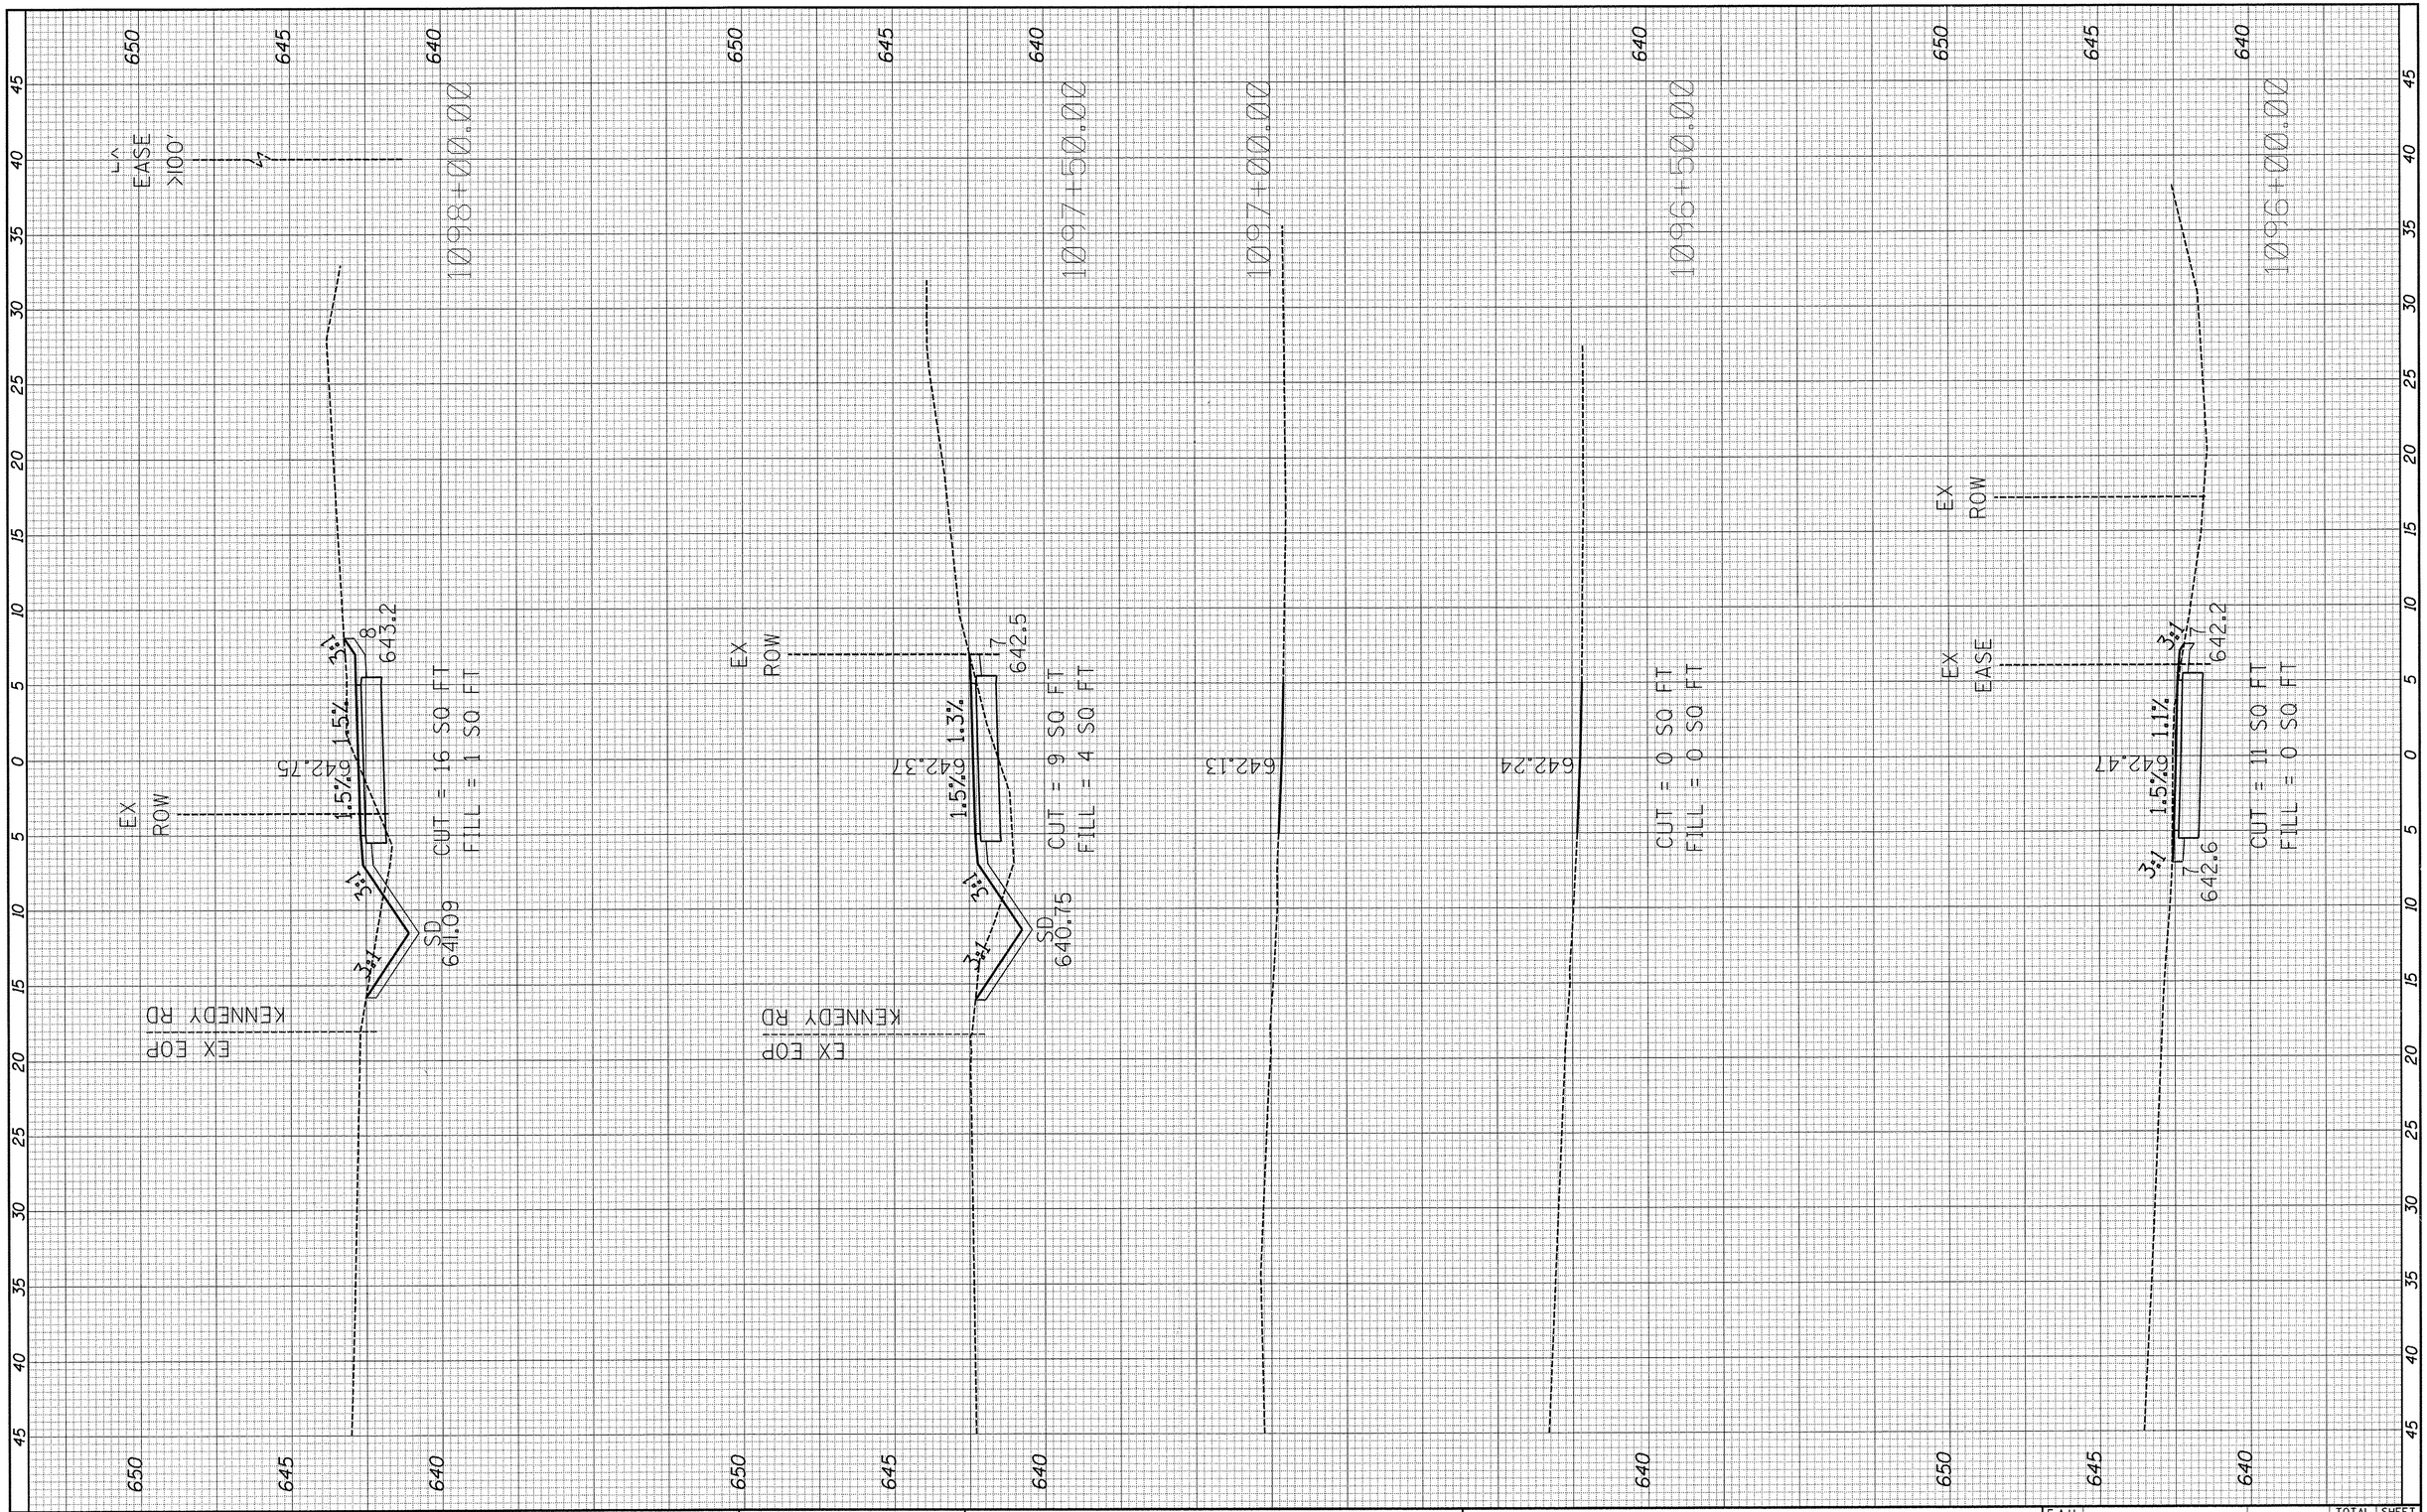


FILE NAME =	USER NAME = jschmidt	DESIGNED -	REVISED -
H:\SDSKProj\Y01144\Dgn_Dgn Xref\Y01144-xs-pr-110615.dgn		DRAWN -	REVISED -
	PLOT SCALE = $SCALE$	CHECKED -	REVISED -
$MODELNAME$	PLOT DATE = 2/2/2016	DATE -	REVISED -

STATE OF ILLINOIS
DEPARTMENT OF TRANSPORTATION

KENNEDY ROAD SHARED-USE PATH
CROSS SECTIONS

SCALE: 1"=5'H 1"=2'V | SHEET 50 OF 82 SHEETS | STA. 1096+00.00 TO STA. 1098+00.00

F.A.U. RTE.	SECTION	COUNTY	TOTAL SHEETS	SHEET NO.
1321	10-00042-00-BT	KENDALL	127	95
		CONTRACT NO. 87628		
		ILLINOIS FED. AID PROJECT		

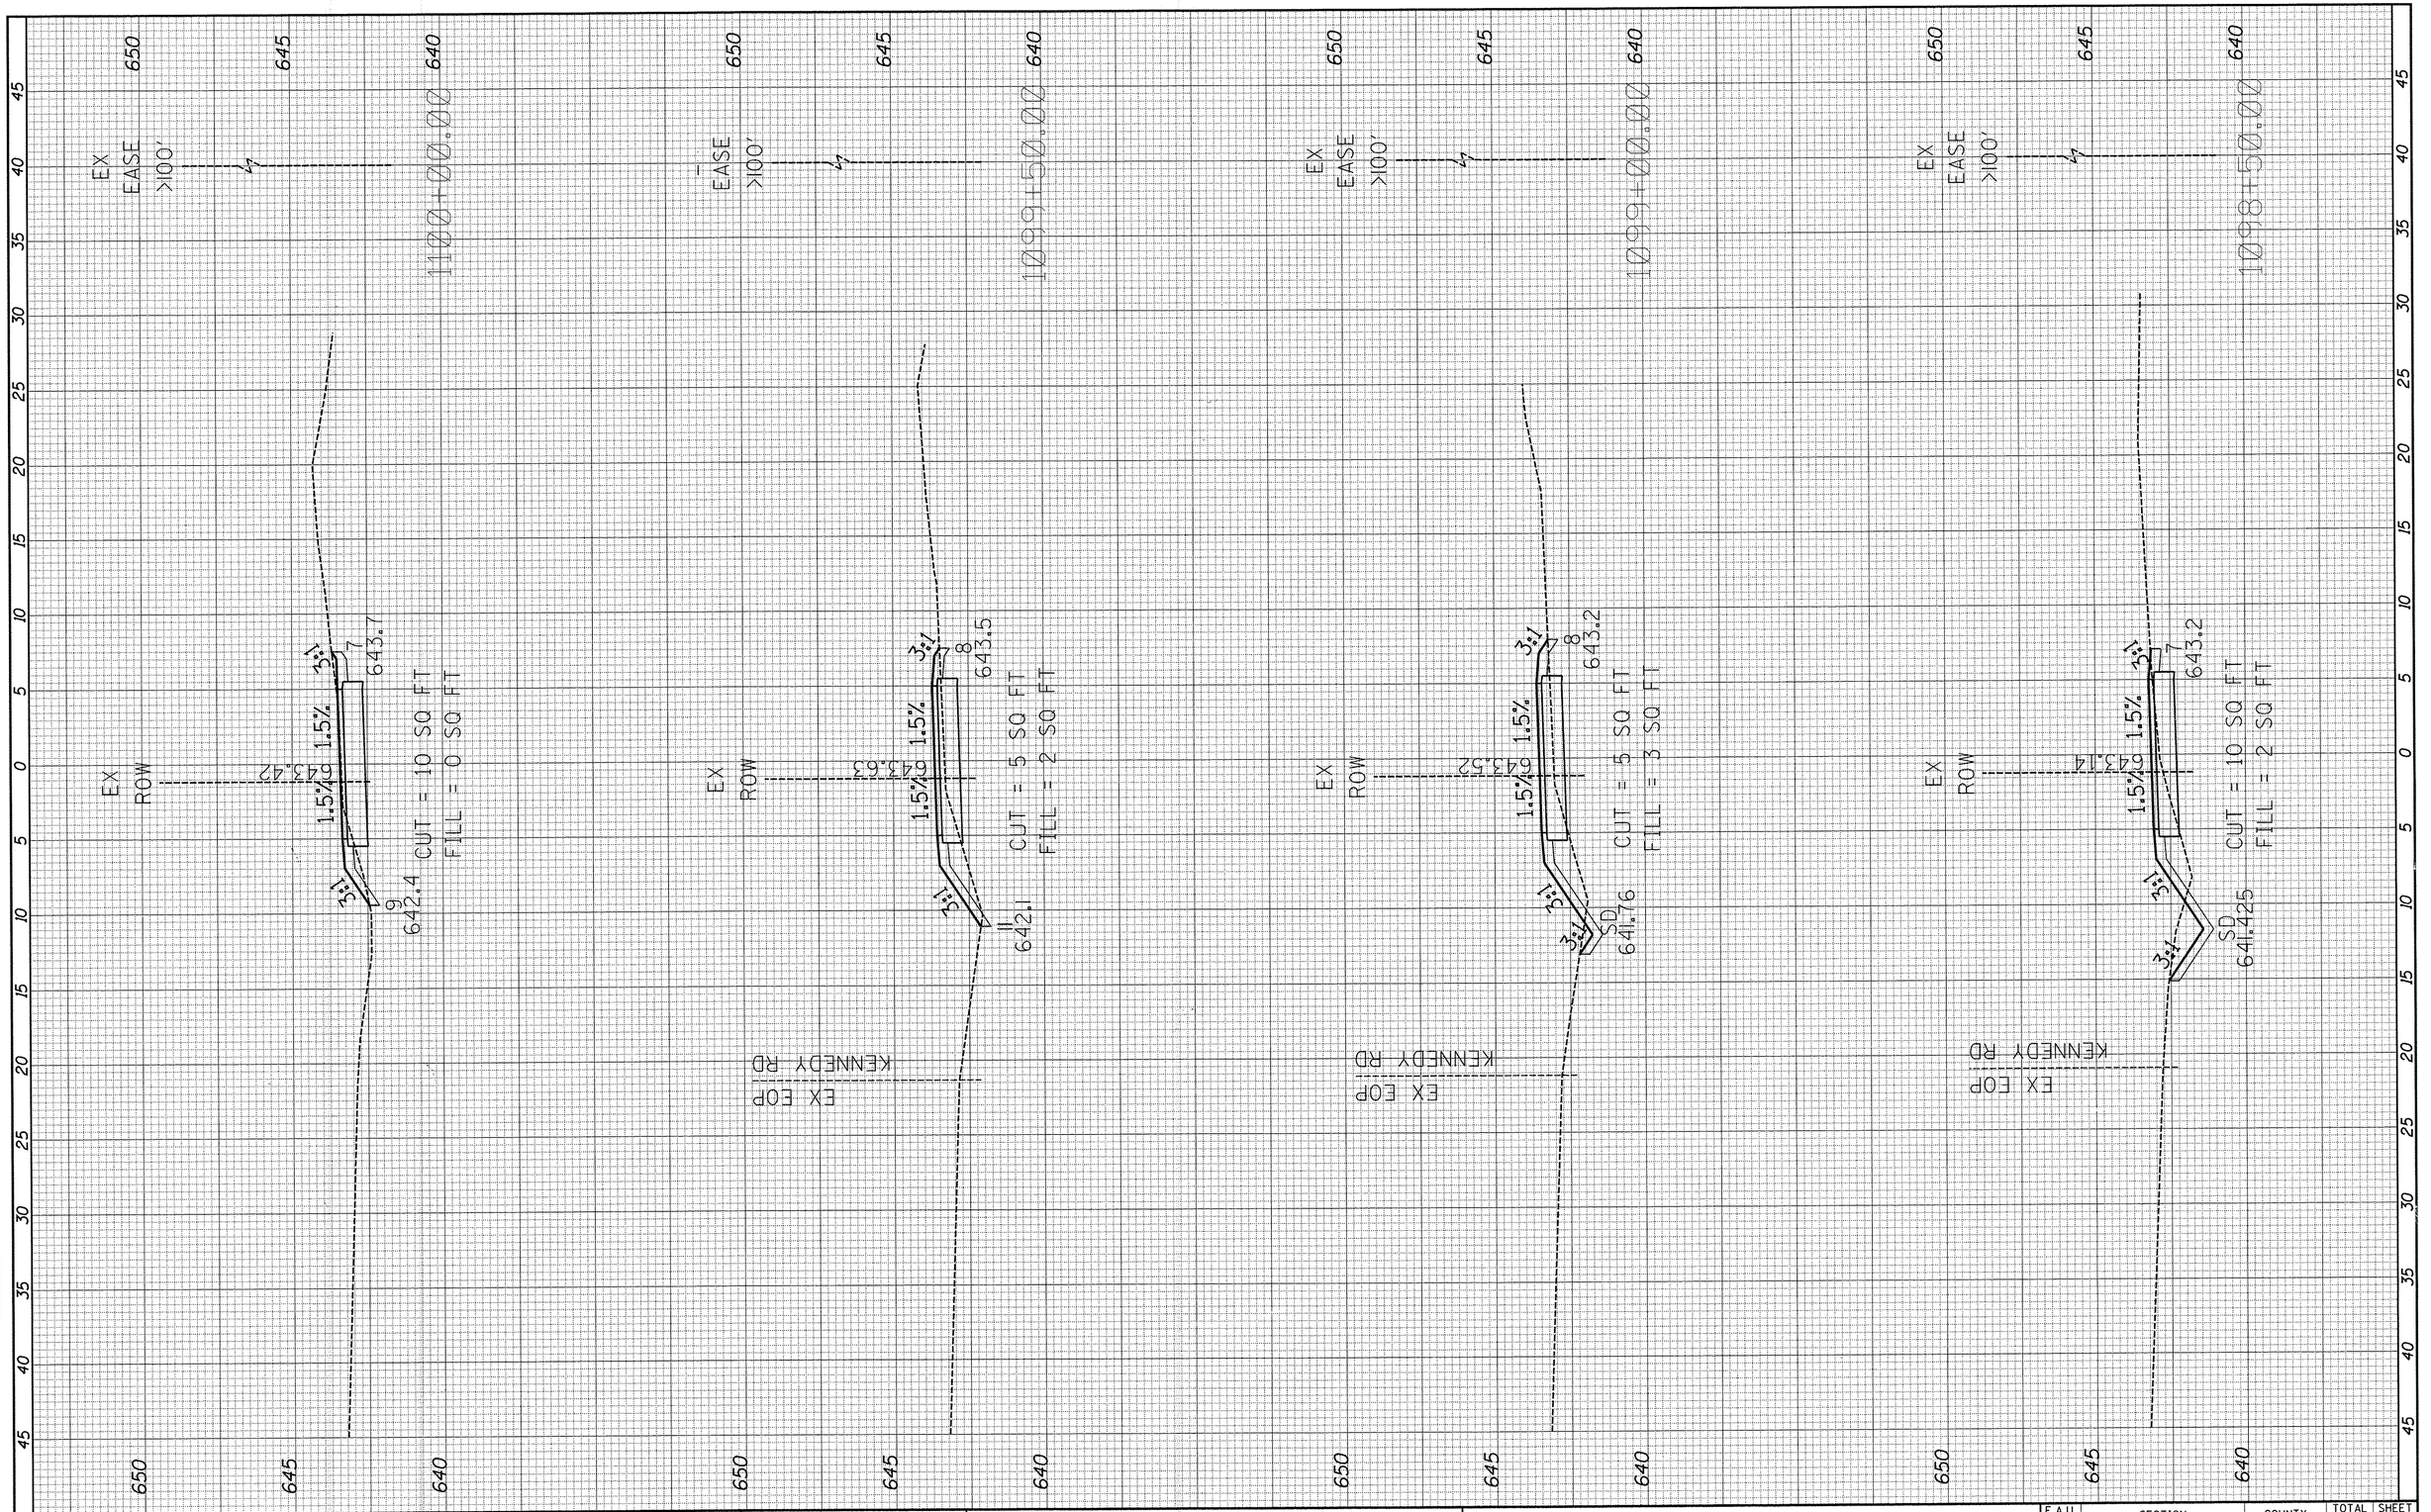

FINAL SURVEY	SURVEYED	BY	DATE
NOTE BOOK	PLOTTED		
NO.	TEMPLATE		
	AREAS		
	AREAS CHECKED		

ORIGINAL SURVEY	SURVEYED	BY	DATE
NOTE BOOK	PLOTTED		
NO.	TEMPLATE		
	AREAS		
	AREAS CHECKED		

FILE NAME =	USER NAME = jschmidt	DESIGNED -	REVISED -
H:\SDSKProj\Y01144\Dgn_Dgn X-ref\Y01144-xs-pr-l0615.dgn		DRAWN -	REVISED -
	PLOT SCALE = $SCALE$	CHECKED -	REVISED -
$MODELNAME$	PLOT DATE = 2/2/2016	DATE -	REVISED -

STATE OF ILLINOIS
DEPARTMENT OF TRANSPORTATION


KENNEDY ROAD SHARED-USE PATH
CROSS SECTIONS

SCALE: 1"=5'H 1"=2'V | SHEET 51 OF 82 SHEETS | STA. 1098+50.00 TO STA. 1100+00.00

F.A.U. RTE.	SECTION	COUNTY	TOTAL SHEETS	SHEET NO.
1321	10-00042-00-BT	KENDALL	127	96
		CONTRACT NO. 87628		
		ILLINOIS FED. AID PROJECT		

FINAL SURVEY		BY	DATE
NOTE BOOK	SURVEYED		
	PLOTTED		
	TEMPLATE		
	AREAS		
NO.	AREAS CHECKED		

ORIGINAL SURVEY		BY	DATE
NOTE BOOK	SURVEYED		
	PLOTTED		
	TEMPLATE		
	AREAS		
NO.	AREAS CHECKED		

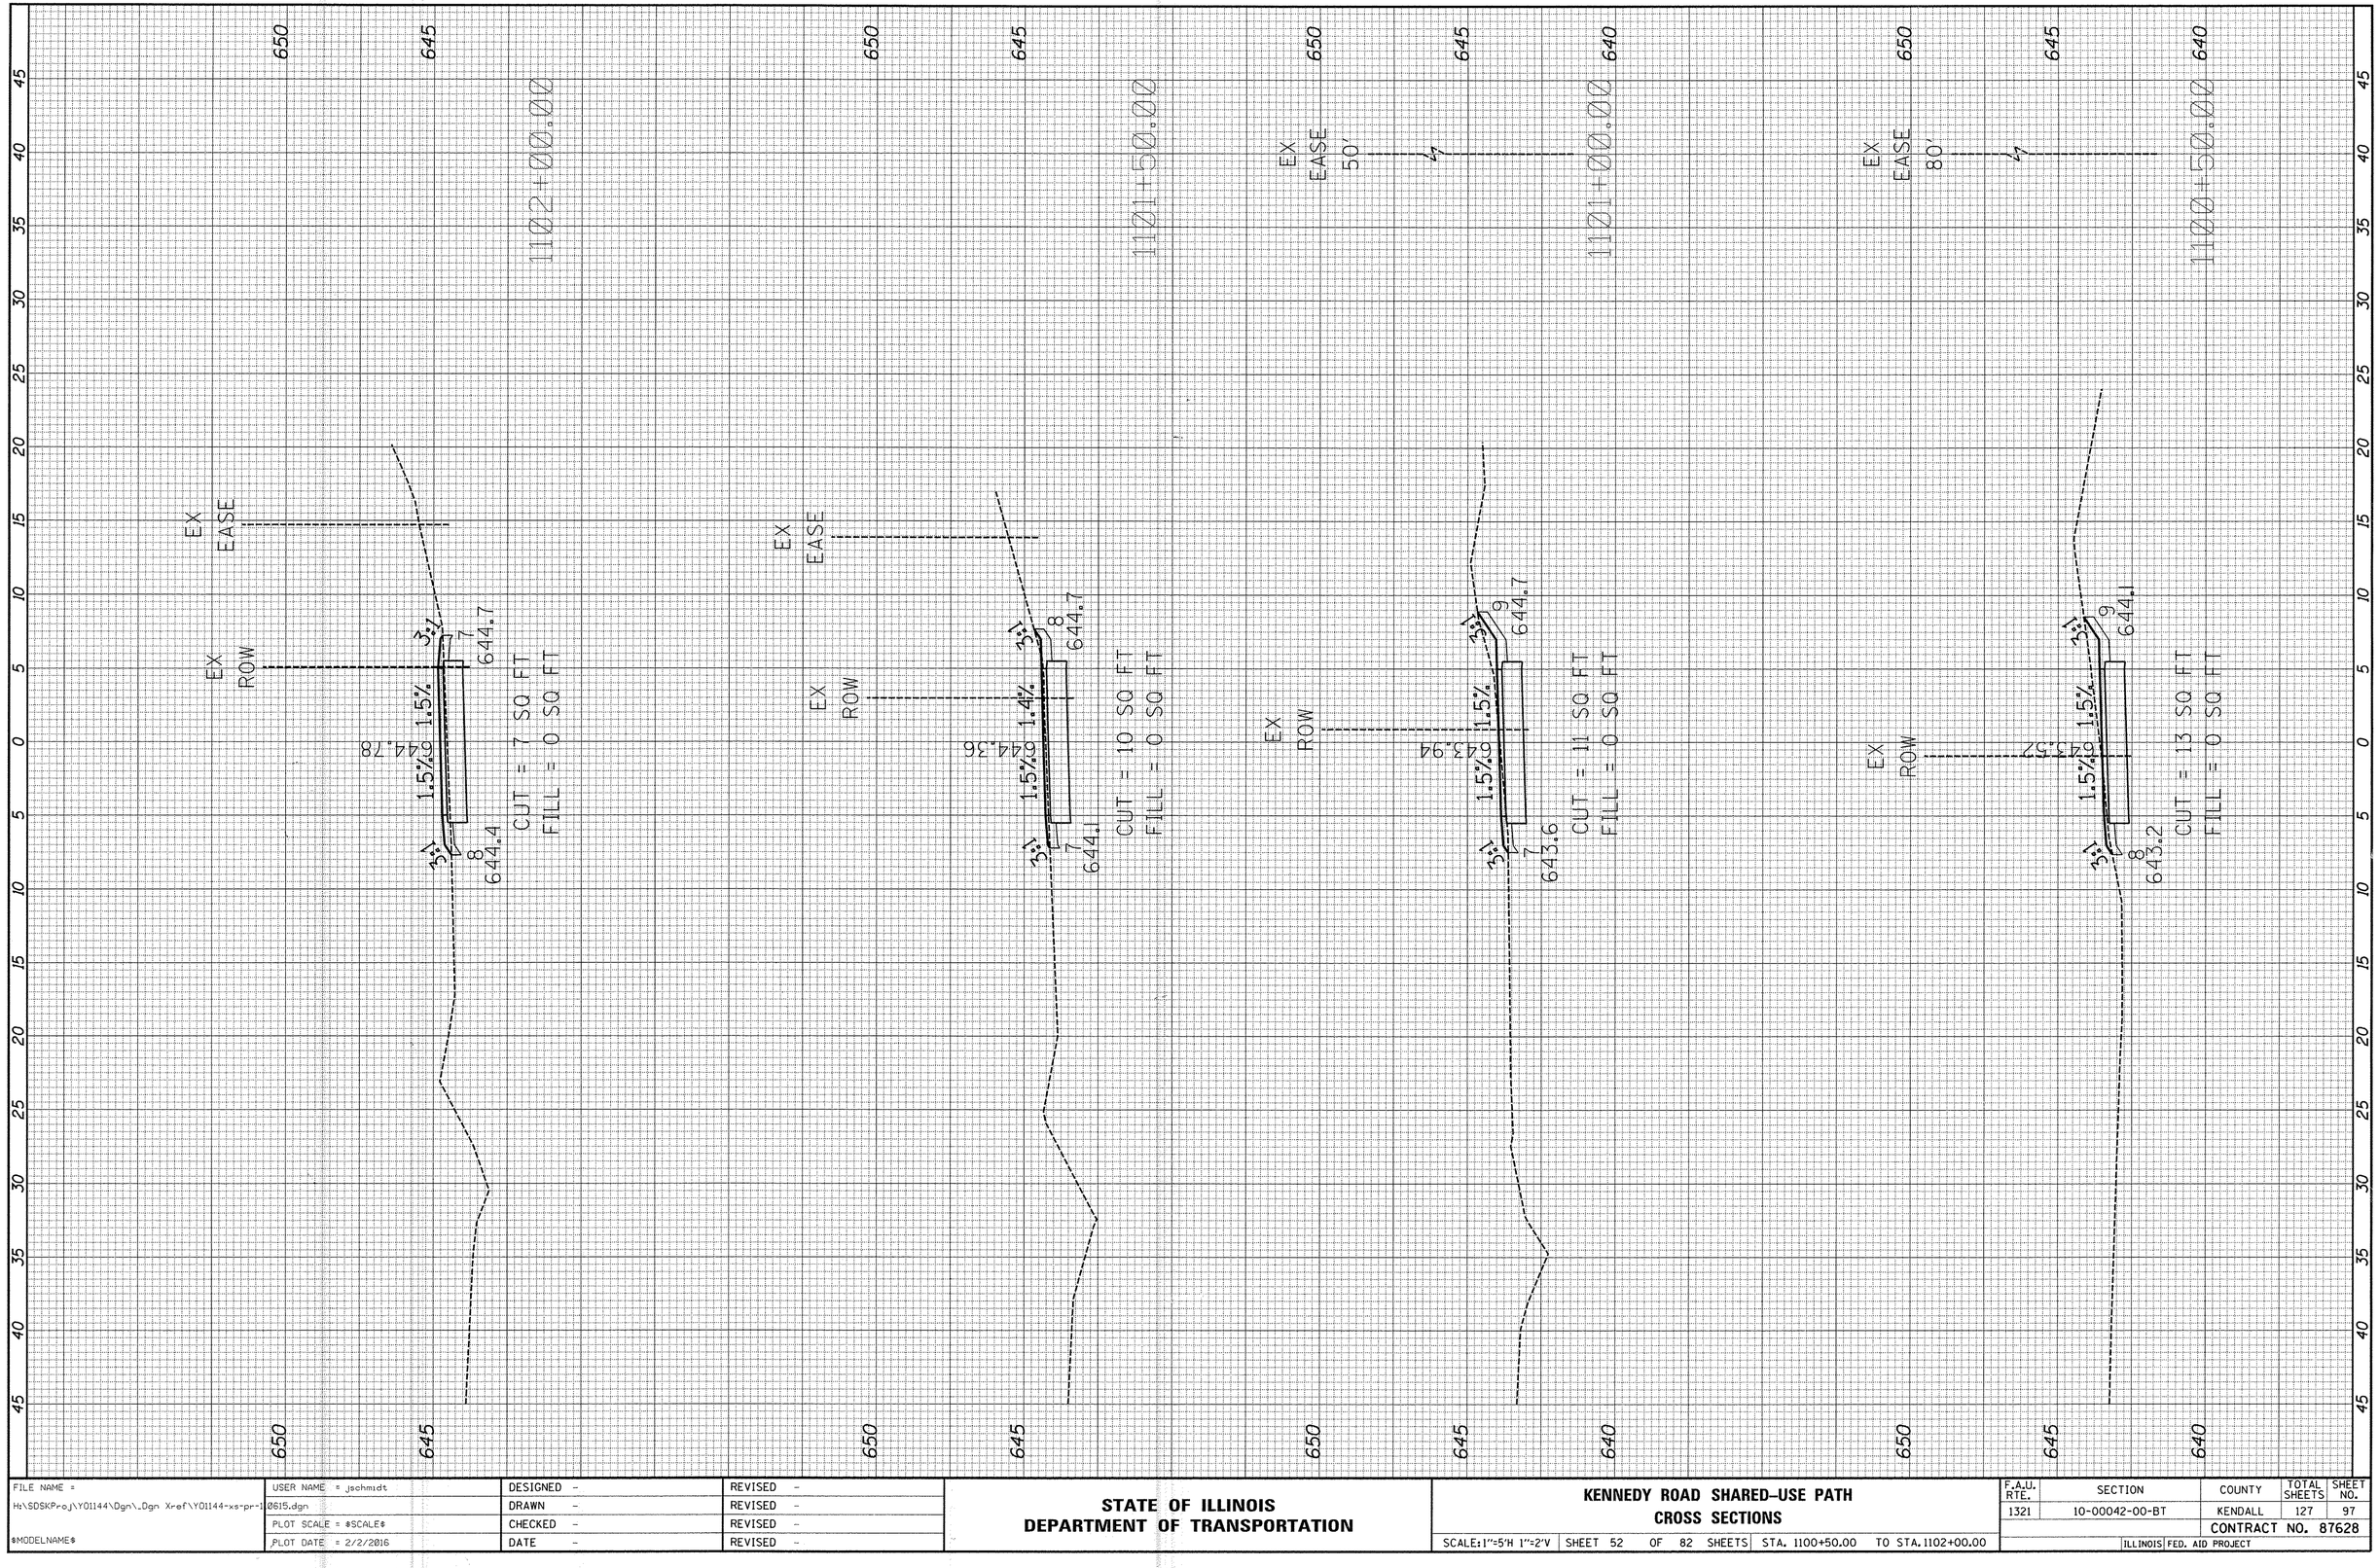


FILE NAME = H:\SDSKProj\Y01144\Dgn_Dgn X-ref\Y01144-xs-pr-1Ø615.dgn	USER NAME = jschmidt	DESIGNED -	REVISED -
		DRAWN -	REVISED -
	PLOT SCALE = $SCALE$	CHECKED -	REVISED -
$MODELNAME$	PLOT DATE = 2/2/2016	DATE -	REVISED -

STATE OF ILLINOIS
DEPARTMENT OF TRANSPORTATION

KENNEDY ROAD SHARED-USE PATH
CROSS SECTIONS

SCALE: 1"=5'H 1"=2'V | SHEET 52 OF 82 SHEETS | STA. 1100+50.00 TO STA. 1102+00.00

F.A.U. RTE.	SECTION	COUNTY	TOTAL SHEETS	SHEET NO.
1321	10-00042-00-BT	KENDALL	127	97
		CONTRACT NO. 87628		
		ILLINOIS FED. AID PROJECT		

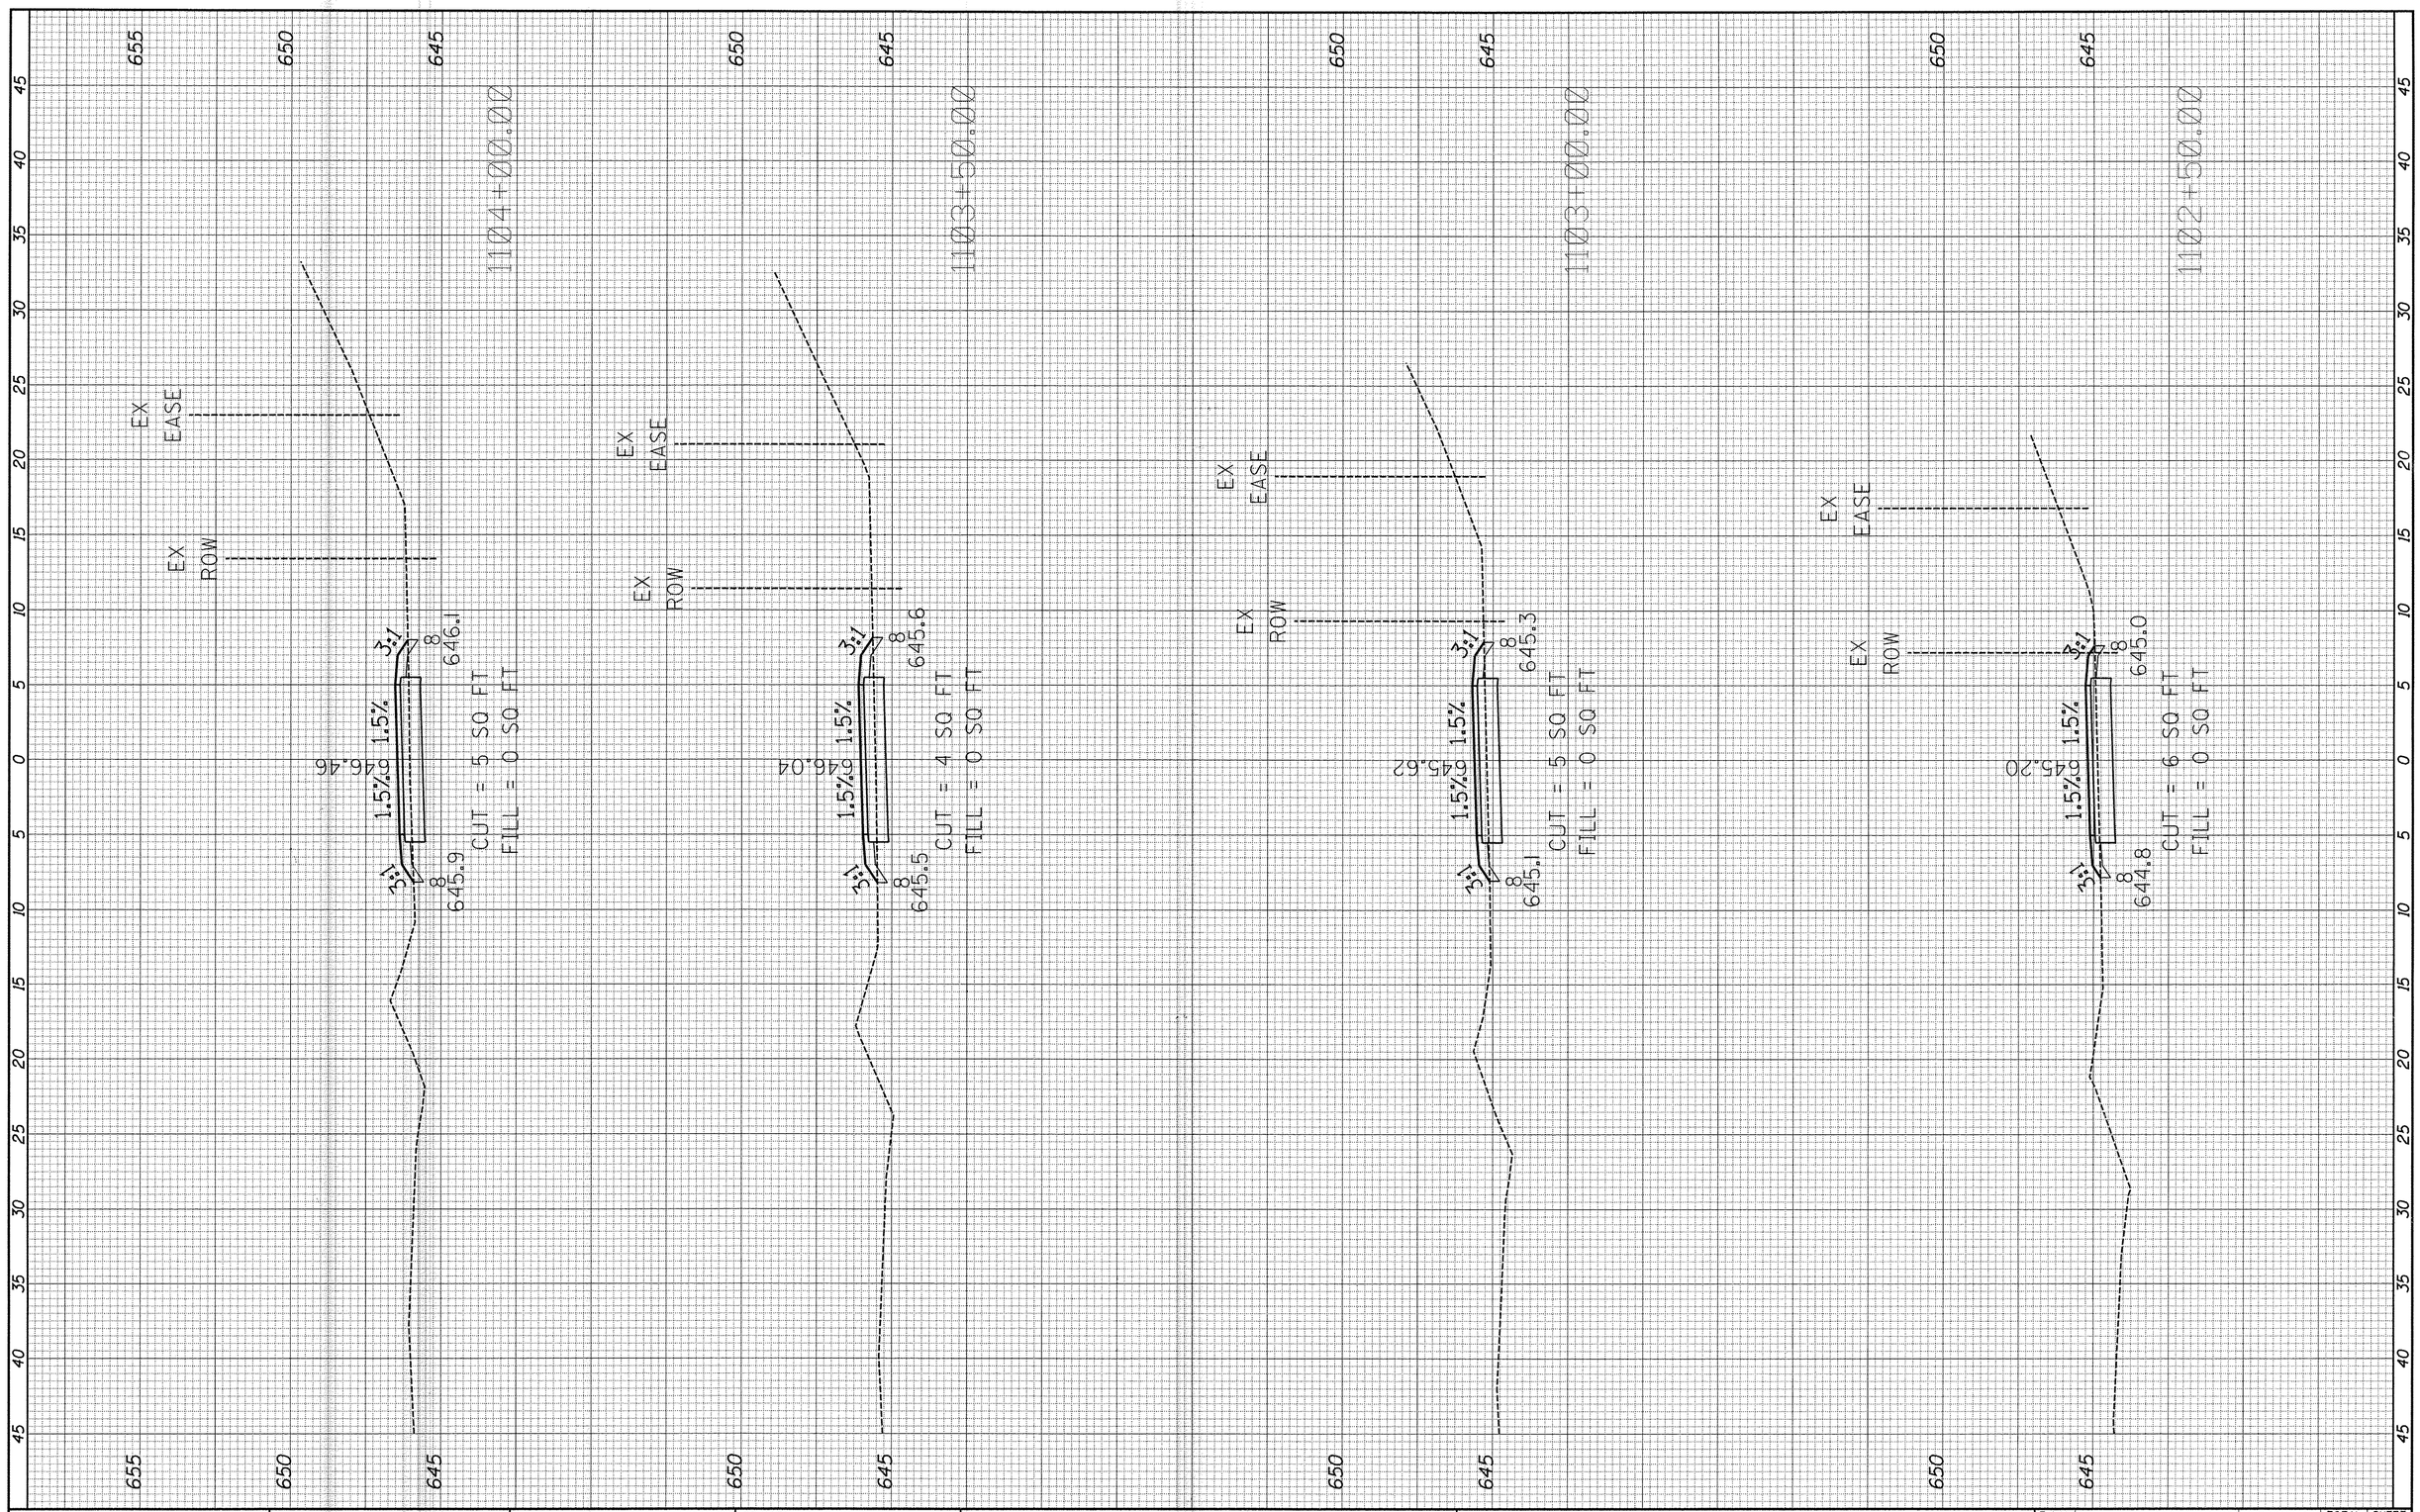

FINAL SURVEY | NOTE BOOK | NO. | SURVEYED | PLOTTED | TEMPLATE | AREAS | AREAS CHECKED | BY | DATE

ORIGINAL SURVEY | NOTE BOOK | NO. | SURVEYED | PLOTTED | TEMPLATE | AREAS | AREAS CHECKED | BY | DATE


FILE NAME = H:\SDSKProj\Y01144\Dgn_Dgn Xref\Y01144-xs-pr-0615.dgn	USER NAME = jschmidt	DESIGNED -	REVISED -
		DRAWN -	REVISED -
$MODELNAME$	PLOT SCALE = $SCALE$	CHECKED -	REVISED -
	PLOT DATE = 2/2/2016	DATE -	REVISED -

STATE OF ILLINOIS
DEPARTMENT OF TRANSPORTATION

KENNEDY ROAD SHARED-USE PATH
CROSS SECTIONS

SCALE: 1"=5'H 1"=2'V | SHEET 53 OF 82 SHEETS | STA. 1102+50.00 TO STA. 1104+00.00

F.A.U. RTE.	SECTION	COUNTY	TOTAL SHEETS	SHEET NO.
1321	10-00042-00-BT	KENDALL	127	98
		CONTRACT NO. 87628		
		ILLINOIS FED. AID PROJECT		

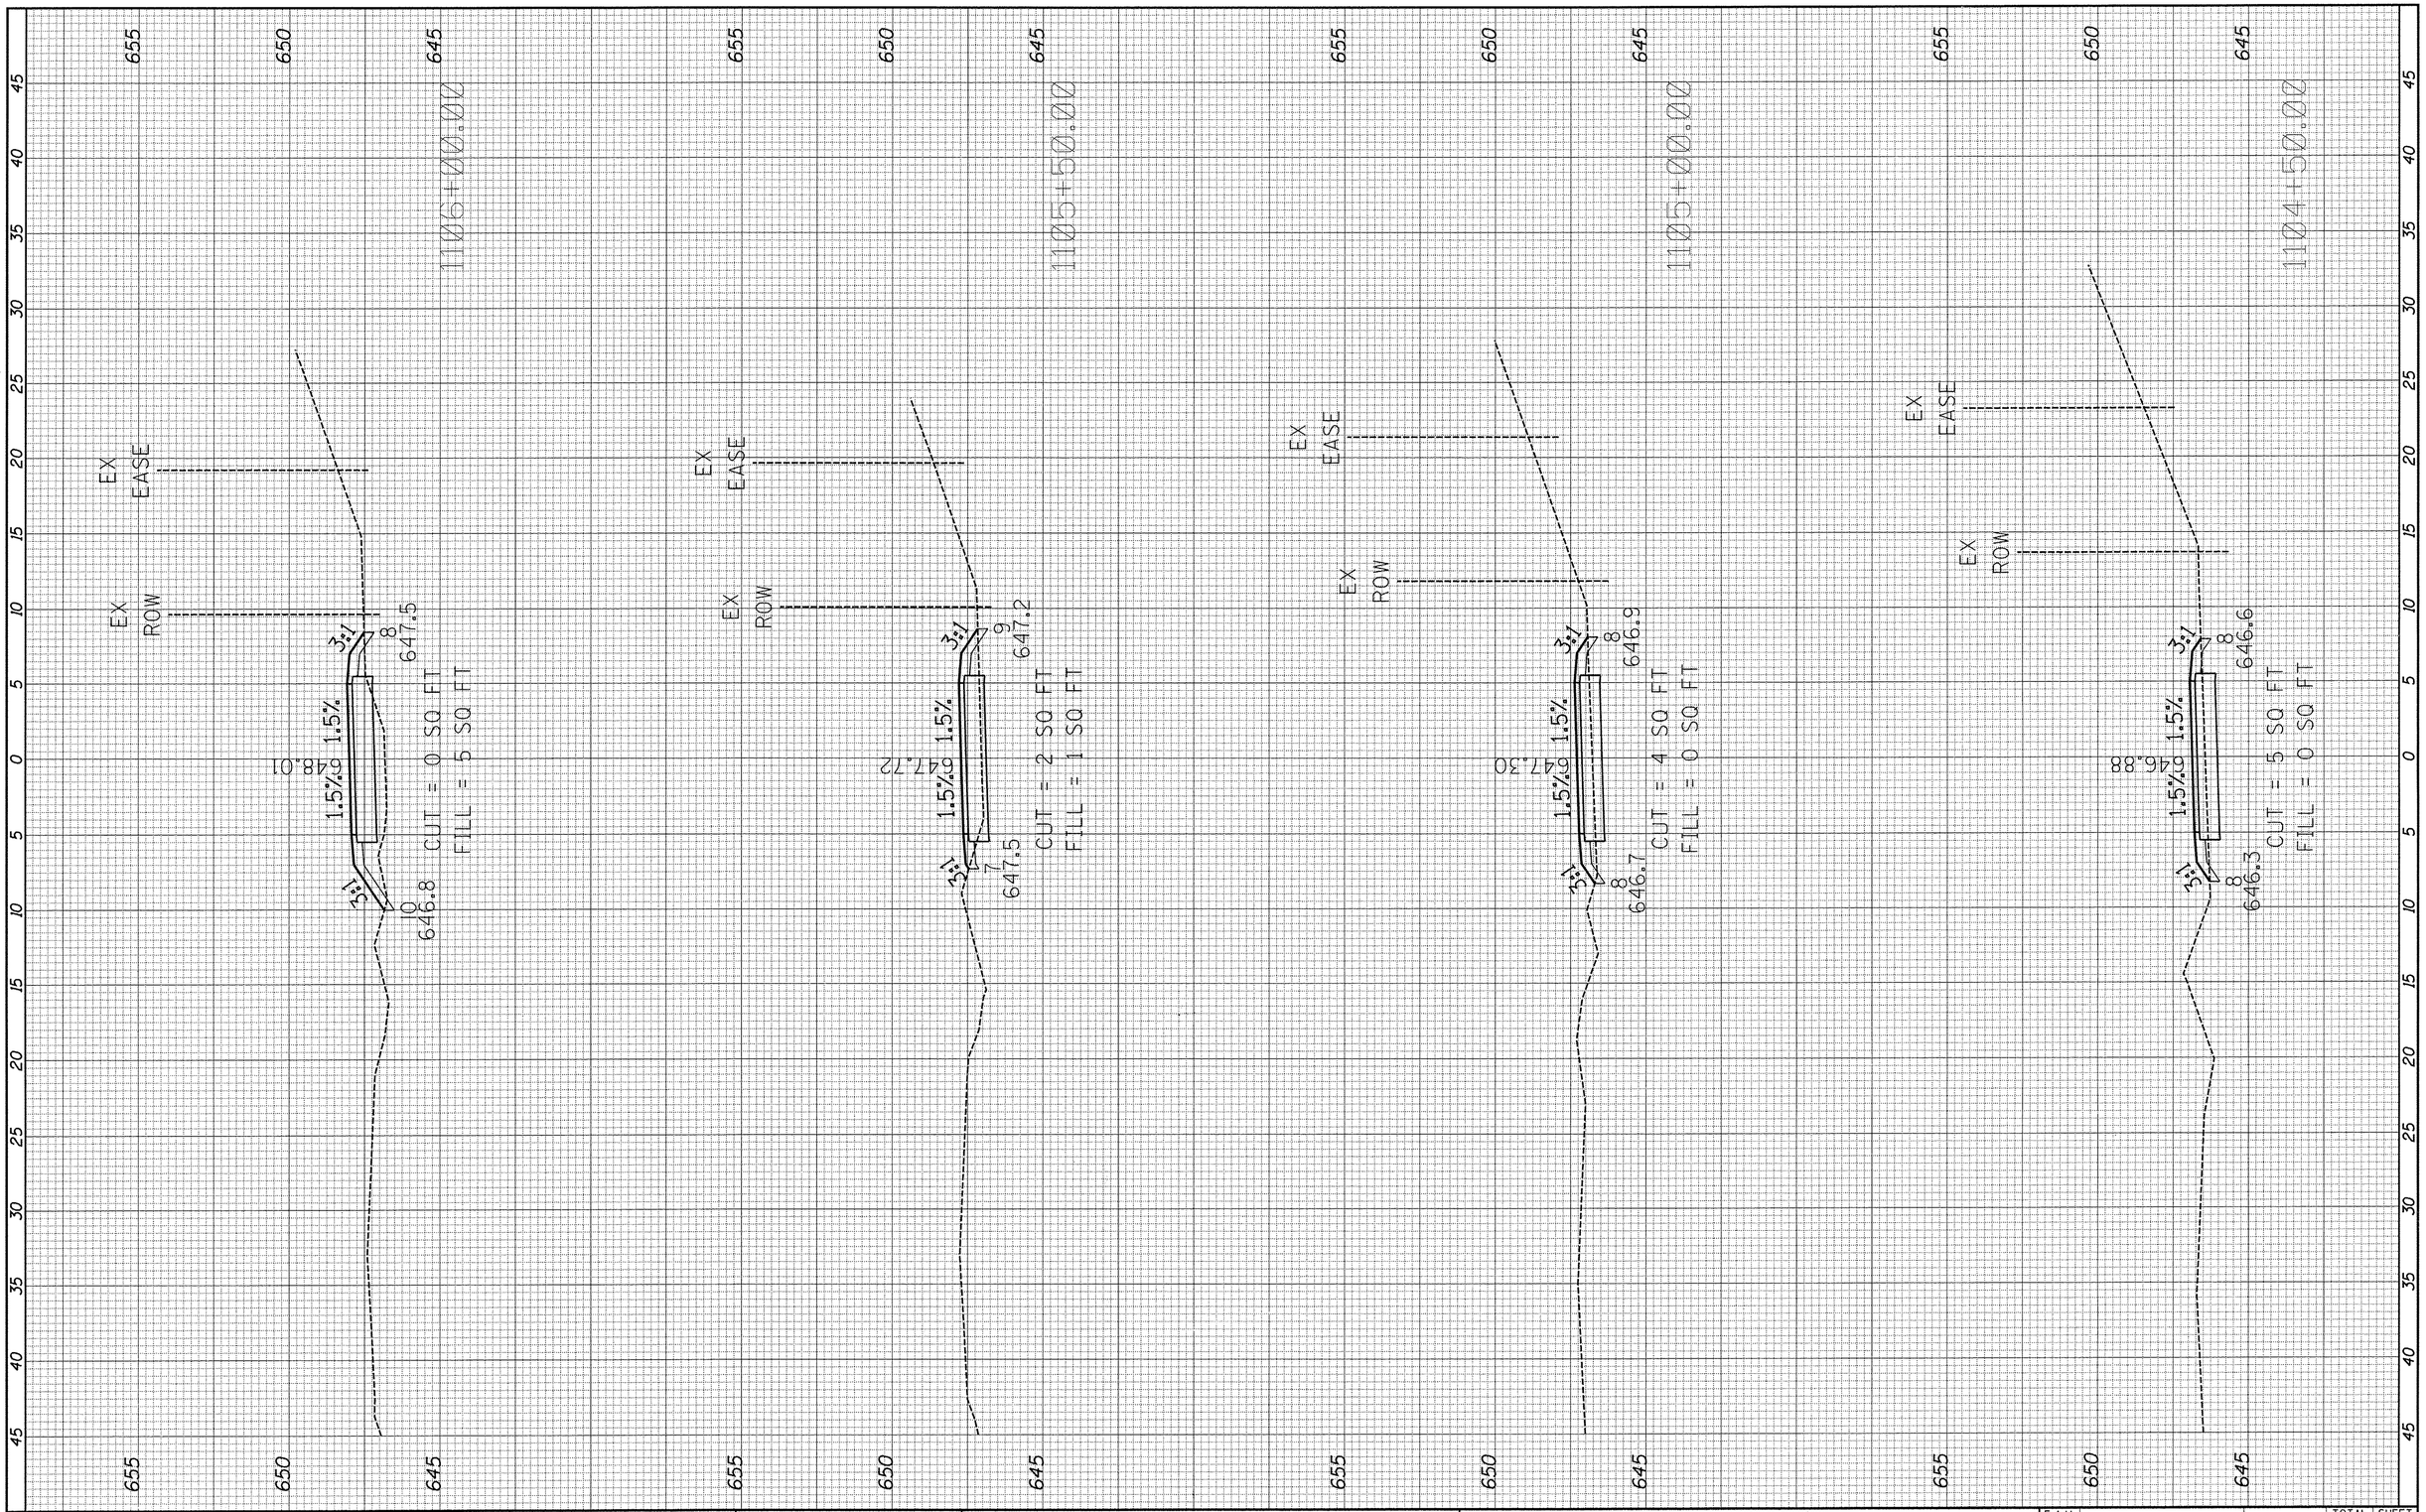

FINAL SURVEY

NOTE BOOK	BY	DATE
NO.	SURVEYED	
	PLOTTED	
	TEMPLATE	
	AREAS	
	AREAS CHECKED	

ORIGINAL SURVEY

NOTE BOOK	BY	DATE
NO.	SURVEYED	
	PLOTTED	
	TEMPLATE	
	AREAS	
	AREAS CHECKED	


FILE NAME =	USER NAME = jschmidt	DESIGNED -	REVISED -
H:\SDSKProj\Y01144\Dgn_Dgn Xref\Y01144-xs-pr-10615.dgn		DRAWN -	REVISED -
$MODELNAME$	PLOT SCALE = $SCALE$	CHECKED -	REVISED -
	PLOT DATE = 2/2/2016	DATE -	REVISED -

STATE OF ILLINOIS
DEPARTMENT OF TRANSPORTATION

KENNEDY ROAD SHARED-USE PATH
CROSS SECTIONS

SCALE:1"=5'H 1"=2'V | SHEET 54 OF 82 SHEETS | STA. 1104+50.00 TO STA.1106+00.00

F.A.U. RTE.	SECTION	COUNTY	TOTAL SHEETS	SHEET NO.
1321	10-00042-00-BT	KENDALL	127	99
		CONTRACT NO. 87628		
	ILLINOIS	FED. AID PROJECT		

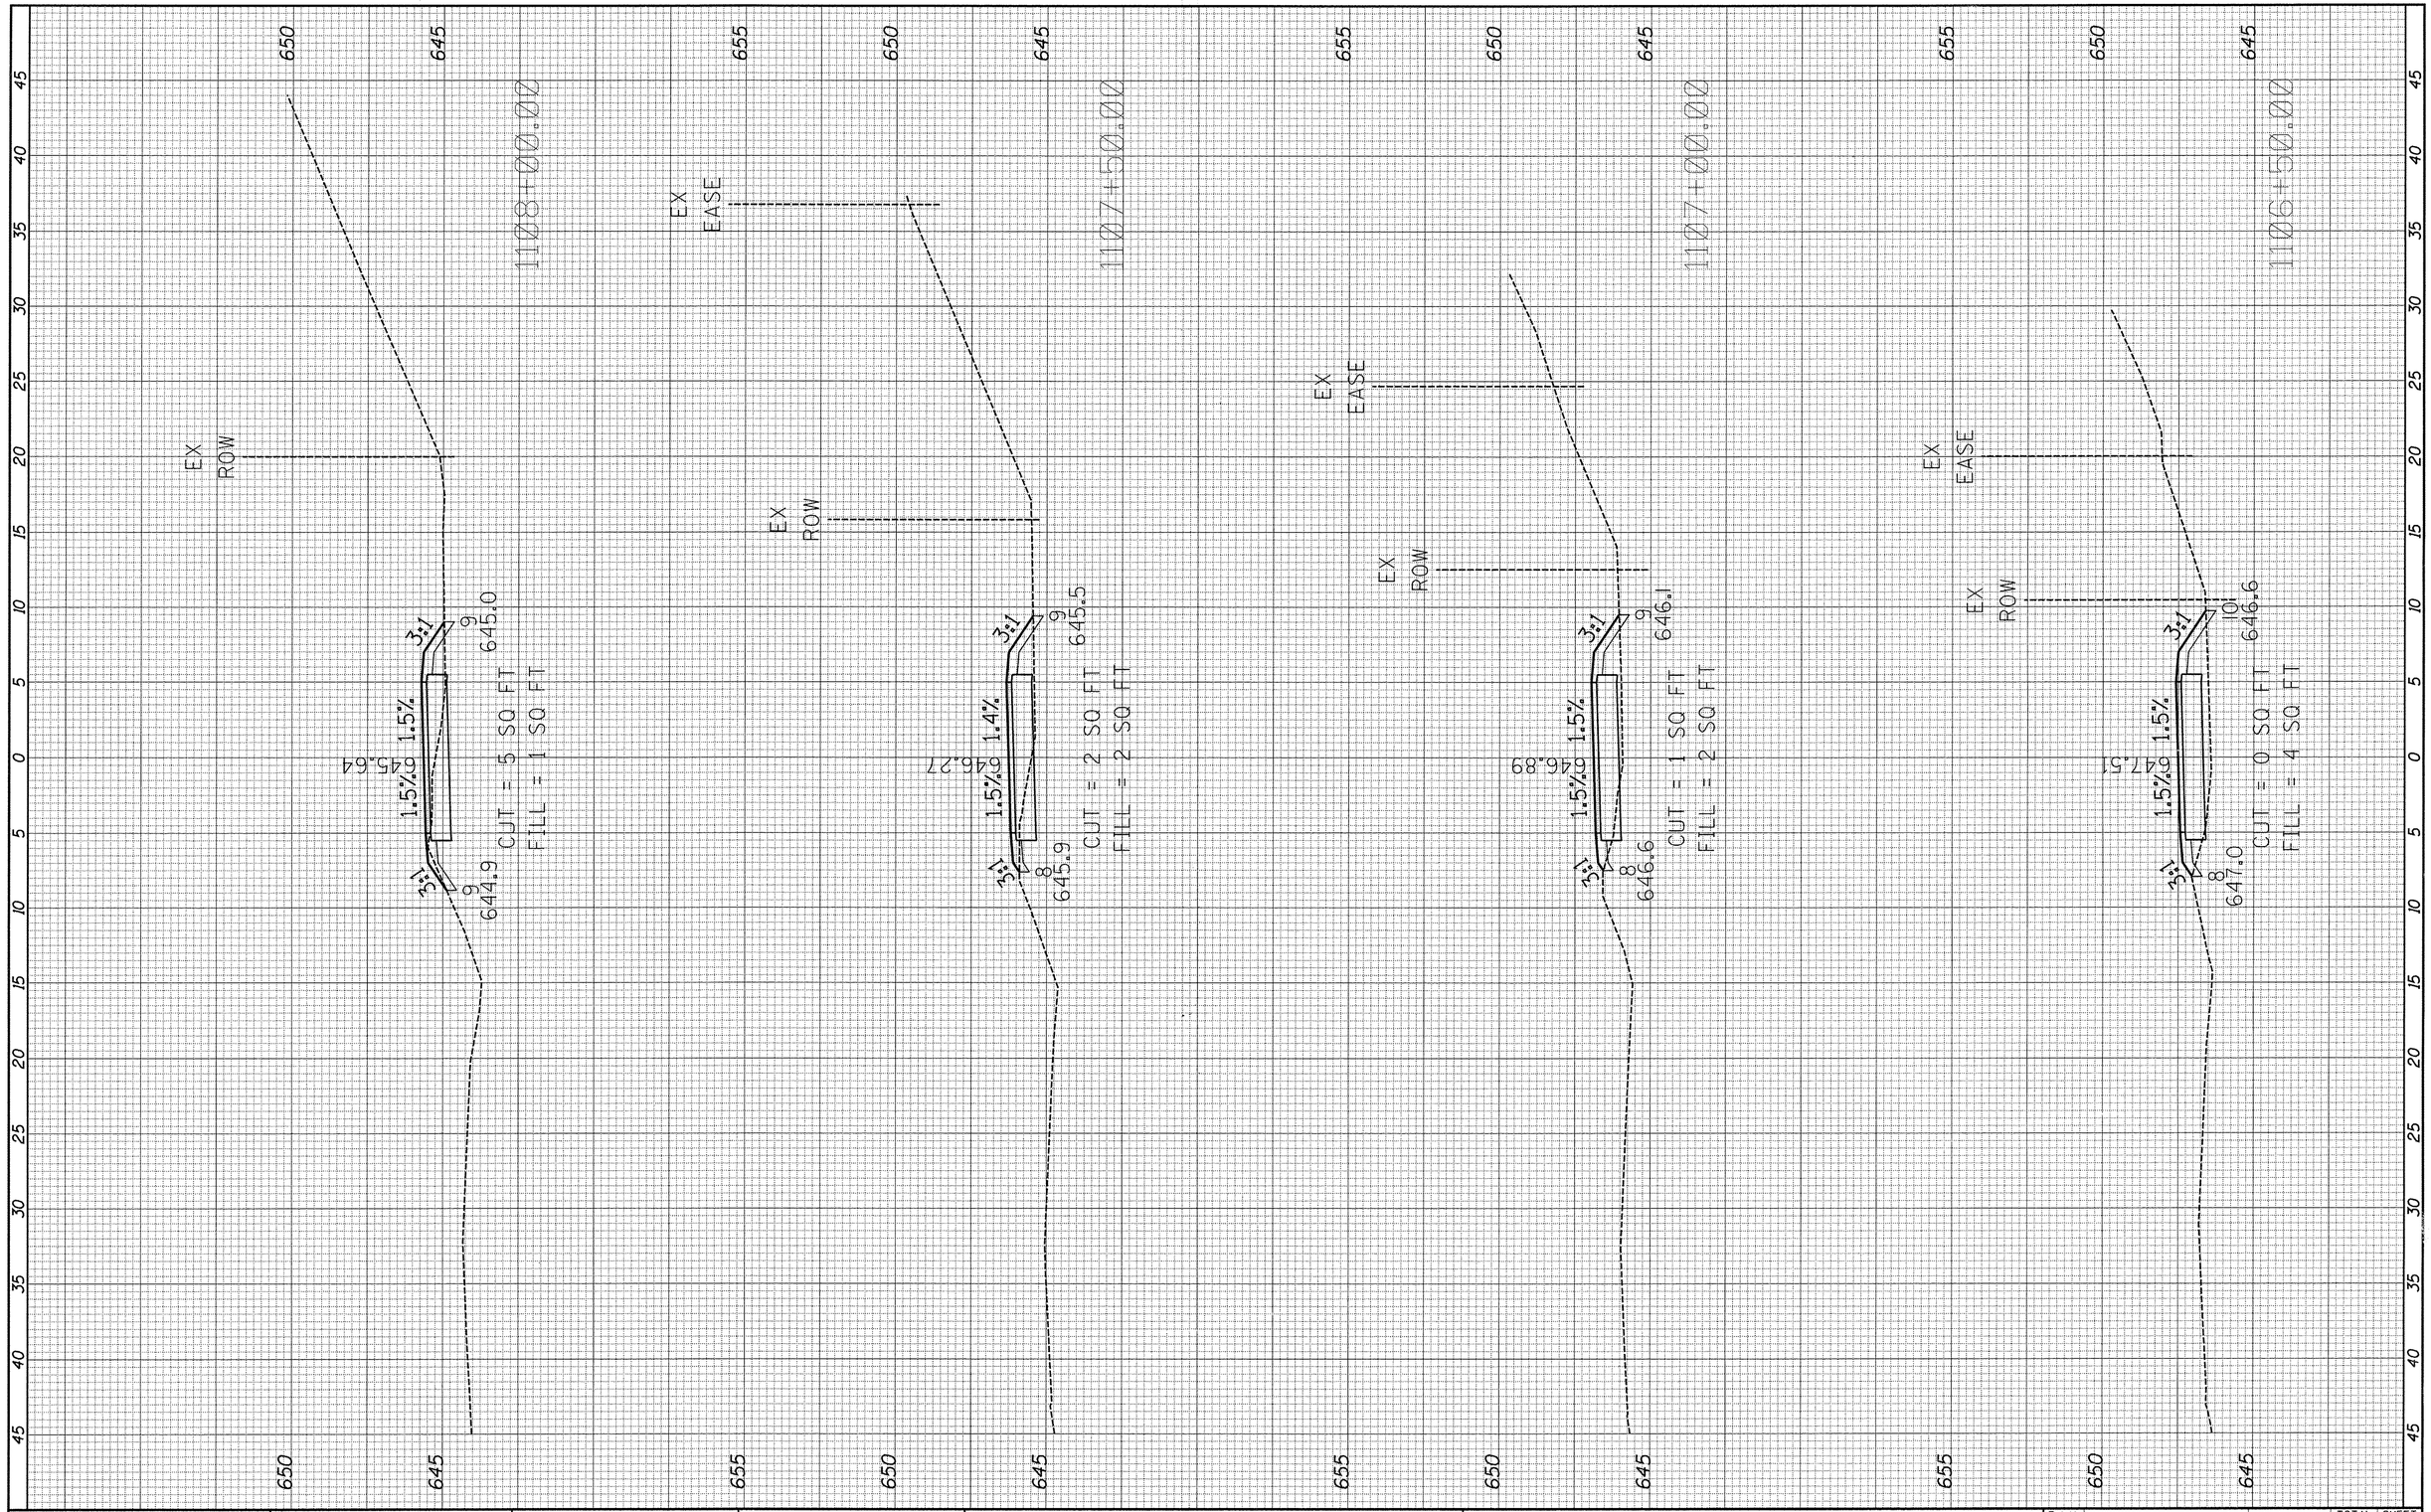

FINAL SURVEY	SURVEYED	BY	DATE
	PLOTTED		
NOTE BOOK	TEMPLATE		
NO.	AREAS		
	AREAS CHECKED		

ORIGINAL SURVEY	SURVEYED	BY	DATE
	PLOTTED		
NOTE BOOK	TEMPLATE		
NO.	AREAS		
	AREAS CHECKED		

FILE NAME = H:\SDSKProj\YO1144\Dgn_Dgn X-ref\YO1144-xs-pr-10615.dgn	USER NAME = jschmidt	DESIGNED -	REVISED -
		DRAWN -	REVISED -
	PLOT SCALE = $SCALE$	CHECKED -	REVISED -
$MODELNAME$	PLOT DATE = 2/2/2016	DATE -	REVISED -

STATE OF ILLINOIS
DEPARTMENT OF TRANSPORTATION

KENNEDY ROAD SHARED-USE PATH
CROSS SECTIONS

SCALE: 1"=5'H 1"=2'V | SHEET 55 OF 82 SHEETS | STA. 1106+50.00 TO STA. 1108+00.00

F.A.U. RTE.	SECTION	COUNTY	TOTAL SHEETS	SHEET NO.
1321	10-00042-00-BT	KENDALL	127	100
		CONTRACT NO. 87628		
	ILLINOIS	FED. AID PROJECT		