F.A.I. RTE.	SECTION	COUNTY	TOTAL SHEETS	SHEET NO.
90/94	2003-0311	COOK	976	11
STA.		TO STA.		
FED. ROAD DIST. NO. 1	ILLINOIS	FED. AID PROJECT		

62583

ACTIVITY ID	ACTIVITY DESCRIPTION	EARLY START	EARLY FINISH	ORIG DUR
BEGIN CONSTRUCTION				
MAINTENANCE	MAINTAIN EXISTING AND PROPOSED LIGHTING SYSTEM	05-Jul-05	30-Nov-07	
MAINTENANCE	MAINTAIN EXISTING AND PROPOSED SURVEILLANCE SYSTEMS	05-Jul-05	30-Nov-07	
SURVEILLANCE	INSTALL PROPOSED SURVEILLANCE SYSTEMS (NOTE 1)	05-Jul-05	30-Nov-07	
INTERSTATE 57				
LIGHTING	TOWER LIGHTING FROM C. & WI. RR TO 95th STREET	04-Oct-05	30-Nov-07	
BISHOP FORD FREEWAY				
LIGHTING	TOWER LIGHTING INSTALLATION	04-Oct-05	30-Nov-07	
DAN RYAN EXPRESSWAY				
LIGHTING	TOWER LIGHTING FROM 83RD STREET TO 79TH STREET	05-Jul-05	30-Sep-05	
LIGHTING	TOWER LIGHTING FROM 95TH STREET TO 71ST STREET	04-Oct-05	30-Nov-07	
LIGHTING	TOWER LIGHTING FROM 47TH STREET TO 44TH STREET WITH TEMP. WIRING	30-Nov-05	30-Nov-06	
LIGHTING	TOWER LIGHTING FROM 44TH STREET TO 39TH STREET WITH TEMP. WIRING	05-Jul-05	30-Nov-05	
LIGHTING	COMPLETE LIGHTING FROM 71ST STREET TO 47TH STREET	05-Jul-05	30-Nov-07	
LIGHTING	COMPLETE LIGHTING FROM 47TH STREET TO 39TH STREET	01-Nov-06	30-Nov-07	
LIGHTING	COMPLETE LIGHTING FROM 39TH STREET TO 31ST STREET	01-Nov-06	01-Apr-07	
LIGHTING	TOWER LIGHTING FROM 63RD STREET TO 59TH STREET	05-Jul-05	14-Oct-05	

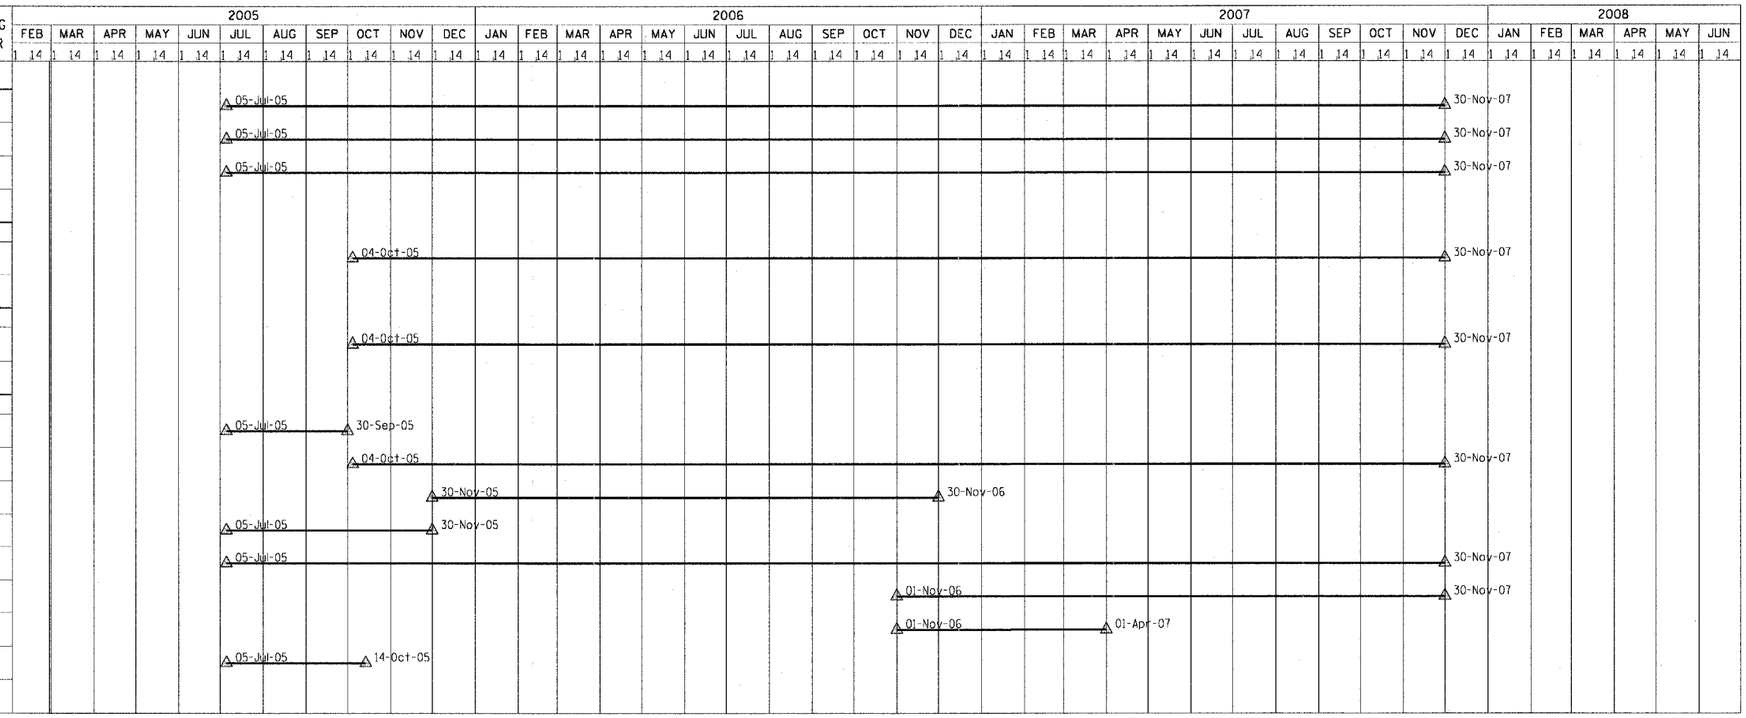

NOTES:

1. SURVEILLANCE SYSTEMS SHALL BE INSTALLED IN ACCORDANCE WITH ITS CONSTRUCTION STAGING DRAWINGS STG-01 THROUGH STG-09. LOCAL RAMP METERING MUST BE OPERATIONAL WHEN NEW RAMPS ARE OPEN TO TRAFFIC. COORDINATE WORK WITH WORK IN OTHER CONTRACTS AS REQUIRED.

2. PROVIDE LIGHTING FOR ALL RAMPS WHEN RAMPS ARE OPEN TO TRAFFIC. COORDINATE WORK WITH WORK IN OTHER CONTRACTS AS REQUIRED.

CTE ENGINEERS
CONSOER TOWNSEND ENVIRODYNE ENGINEERS, INC.
303 EAST WACKER DRIVE, SUITE 600
CHICAGO ILLINOIS 60601-5212, PHONE: (312) 938-0300

REVISIONS	
NAME	DATE
REVISED	3/24/05

ILLINOIS DEPARTMENT OF TRANSPORTATION
F.A.I. 90/94 (DAN RYAN EXPRESSWAY)
31st STREET TO I-57

SUGGESTED CONSTRUCTION SCHEDULE

SCALE: NONE
DRAWN BY: CJM/HAR
DATE: October 29, 2004
CHECKED BY: JPC

m:\F4246\E-Elect\6-Chir-2\Sh\Contract 2\CS\20012A.sht
03/29/2005 01:47:45 PM