F.A.I. RTE.	SECTION	COUNTY	TOTAL SHEETS	SHEET NO.
90/94	2004-101 I	COOK	31	28
STA.	TO STA.			
FED. ROAD DIST. NO. 1	ILLINOIS	FED. AID PROJECT		

62842

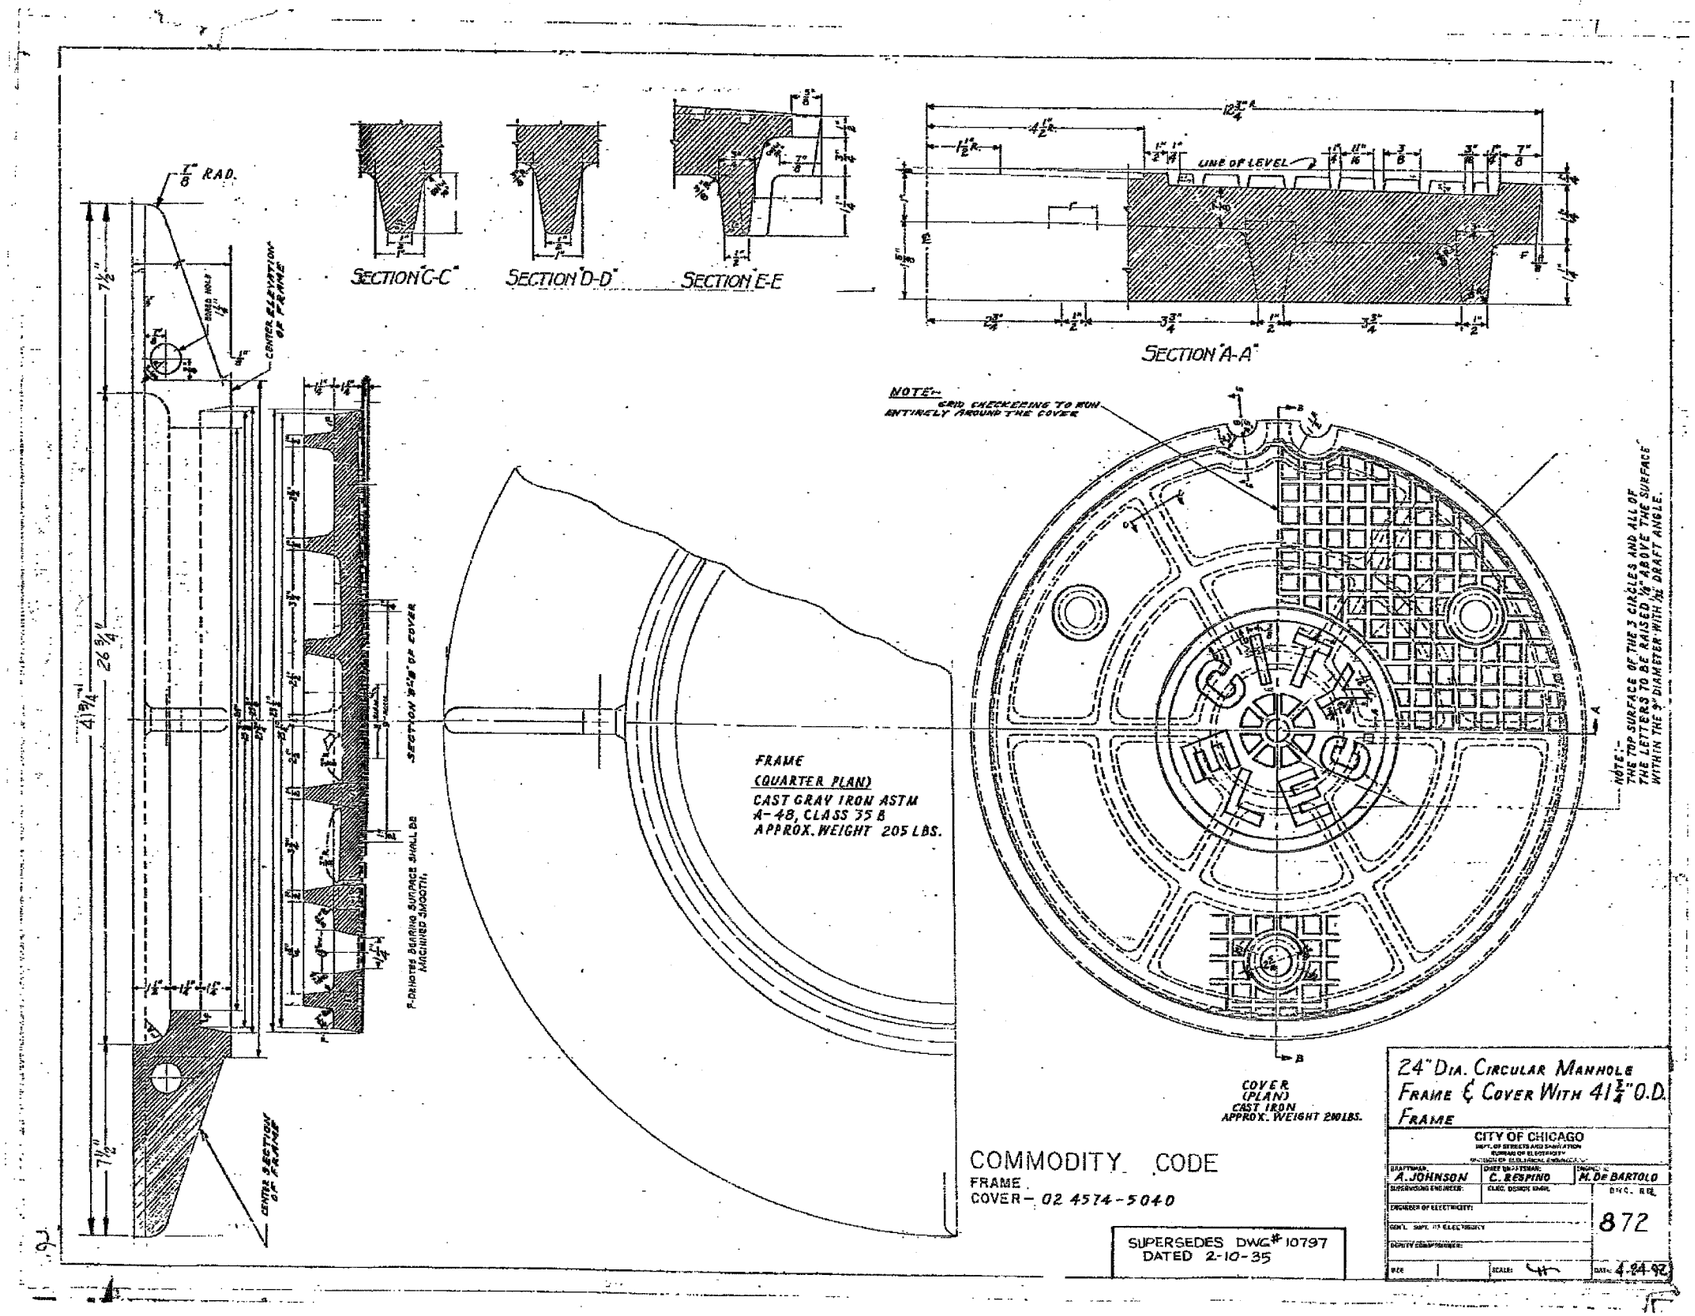

COMMODITY CODE
FRAME
COVER - 02 4574-5040

SUPERSEDES DWG # 10797
DATED 2-10-35

24" DIA. CIRCULAR MANHOLE
FRAME & COVER WITH 41 3/4" O.D. FRAME

CITY OF CHICAGO
DEPT. OF STREETS AND SANITATION
BUREAU OF ELECTRICITY

DRAFTSMAN: A. JOHNSON	CHIEF ELECTRICIAN: C. RESPINO	DRAWING NO.: M. DE BARTOLO
SUPERVISING ENGINEER:	ELEC. DISTRICT ENGR.	DWG. REG.
ENGINEER OF ELECTRICITY:		872
GEN'L. SUPT. OF ELECTRICITY		
DEPUTY COMMISSIONER:		
DES.	SCALE:	DATE: 4-24-92

BOE-6

REVISIONS NAME	DATE

ILLINOIS DEPARTMENT OF TRANSPORTATION
F.A.I. 90/94 (DAN RYAN EXPRESSWAY)
63rd ST TO 59th ST (FRONTAGE ROADS)
CITY OF CHICAGO LIGHTING CONDUIT & FOUNDATIONS
WELLS STREET AND WENTWORTH AVENUE

BOE STANDARD DETAILS

SCALE: NONE DRAWN BY: HAR
DATE: February 11, 2005 CHECKED BY: WDS

CTE ENGINEERS
CONSOER TOWNSEND ENVIRODYNE ENGINEERS, INC.
303 EAST WACKER DRIVE, SUITE 600
CHICAGO ILLINOIS 60601-5212, PHONE: (312) 938-0300

\\cteclnt1\p40468\p40468elect\14-ctrl-9.sht\contract 9s12\boe98s12002.sht
02/02/2005 09:32:00 AM