F.A.P. RTE.	SECTION	COUNTY	TOTAL SHEETS	SHEET NO.
317	*	LIVINGSTON	205	9
STA.		TO STA.		
CONTRACT NO. 66261				

* 25 RS-2 & 26 RS-4

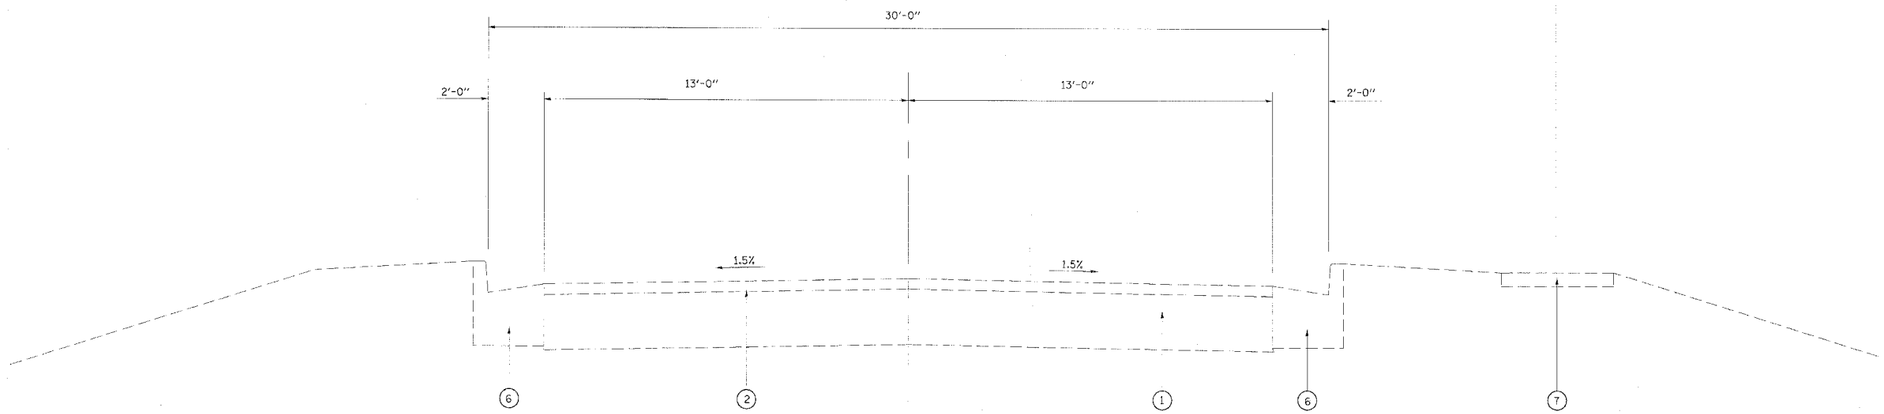

EXISTING CURB AND GUTTER SECTION

STA 474+79.72 TO STA 485+60.02

BRIDGE OMISSION STA 472+94.34 TO STA 474+79.72
RESURFACING OMISSION US 24 & IL 47 STA 485+60.02 TO STA 490+03.00

STATION EQUATION
STA 472+92.87 BK = STA 472+94.34 AH

LEGEND

1. EXISTING PCC PAVEMENT 10"
2. EXISTING BITUMINOUS SURFACE, VARIABLE DEPTH
3. EXISTING BITUMINOUS SHOULDER
4. EXISTING AGGREGATE SHOULDER
5. EXISTING BITUMINOUS WIDENING
6. EXISTING CONCRETE CURB AND GUTTER, TYPE B-6.24
7. EXISTING CONCRETE SIDEWALK
8. EXISTING BINDER COURSE VARIABLE DEPTH

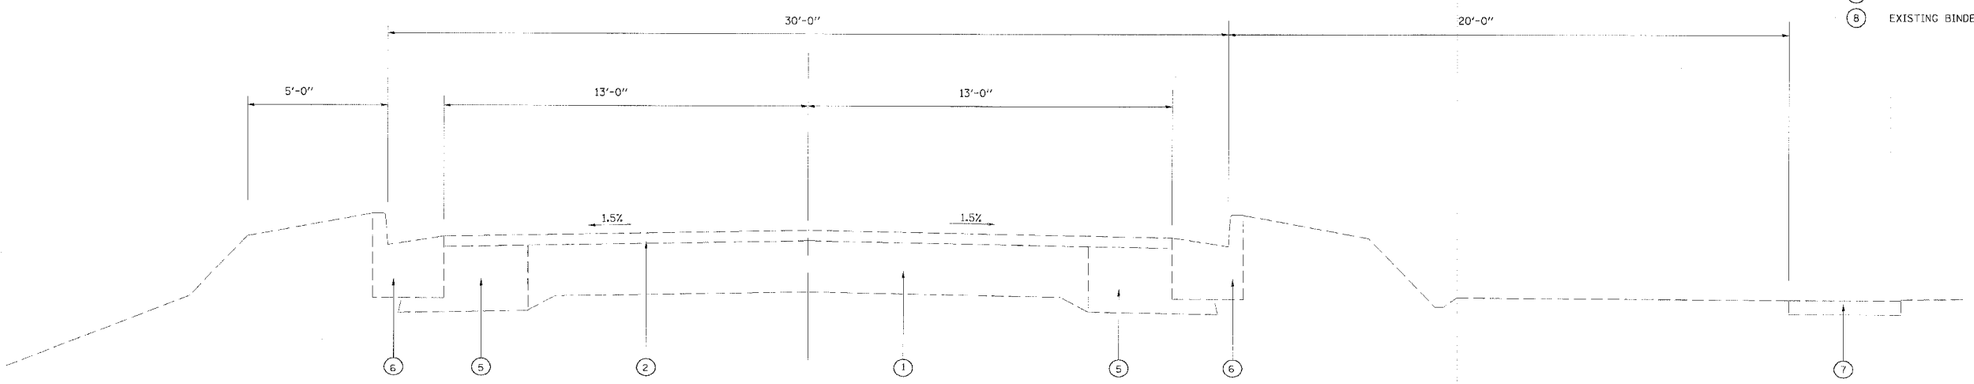

EXISTING CURB AND GUTTER SECTION

STA 490+03.00 TO STA 502+00.00

REVISIONS	
NAME	DATE

ILLINOIS DEPARTMENT OF TRANSPORTATION

EXISTING TYPICAL SECTIONS

FAP 317 (US ROUTE 24)
SECTION 25 RS-2 & 26 RS-4
LIVINGSTON COUNTY

SCALE: DRAWN BY BANDY

DATE CHECKED BY STEUART