F.A.P RTE.	SECTION	COUNTY	TOTAL SHEETS	SHEET NO.
317	*	LIVINGSTON	205	59

STA. 249+51.77 TO STA. 288+89.11

CONTRACT NO. 66261

* 25 RS-2 & 26 RS-4

ORIGINAL SURVEY
SURVEYED
PLOTTED
NOTE BOOK
AREAS
AREAS CHECKED
BY
DATE

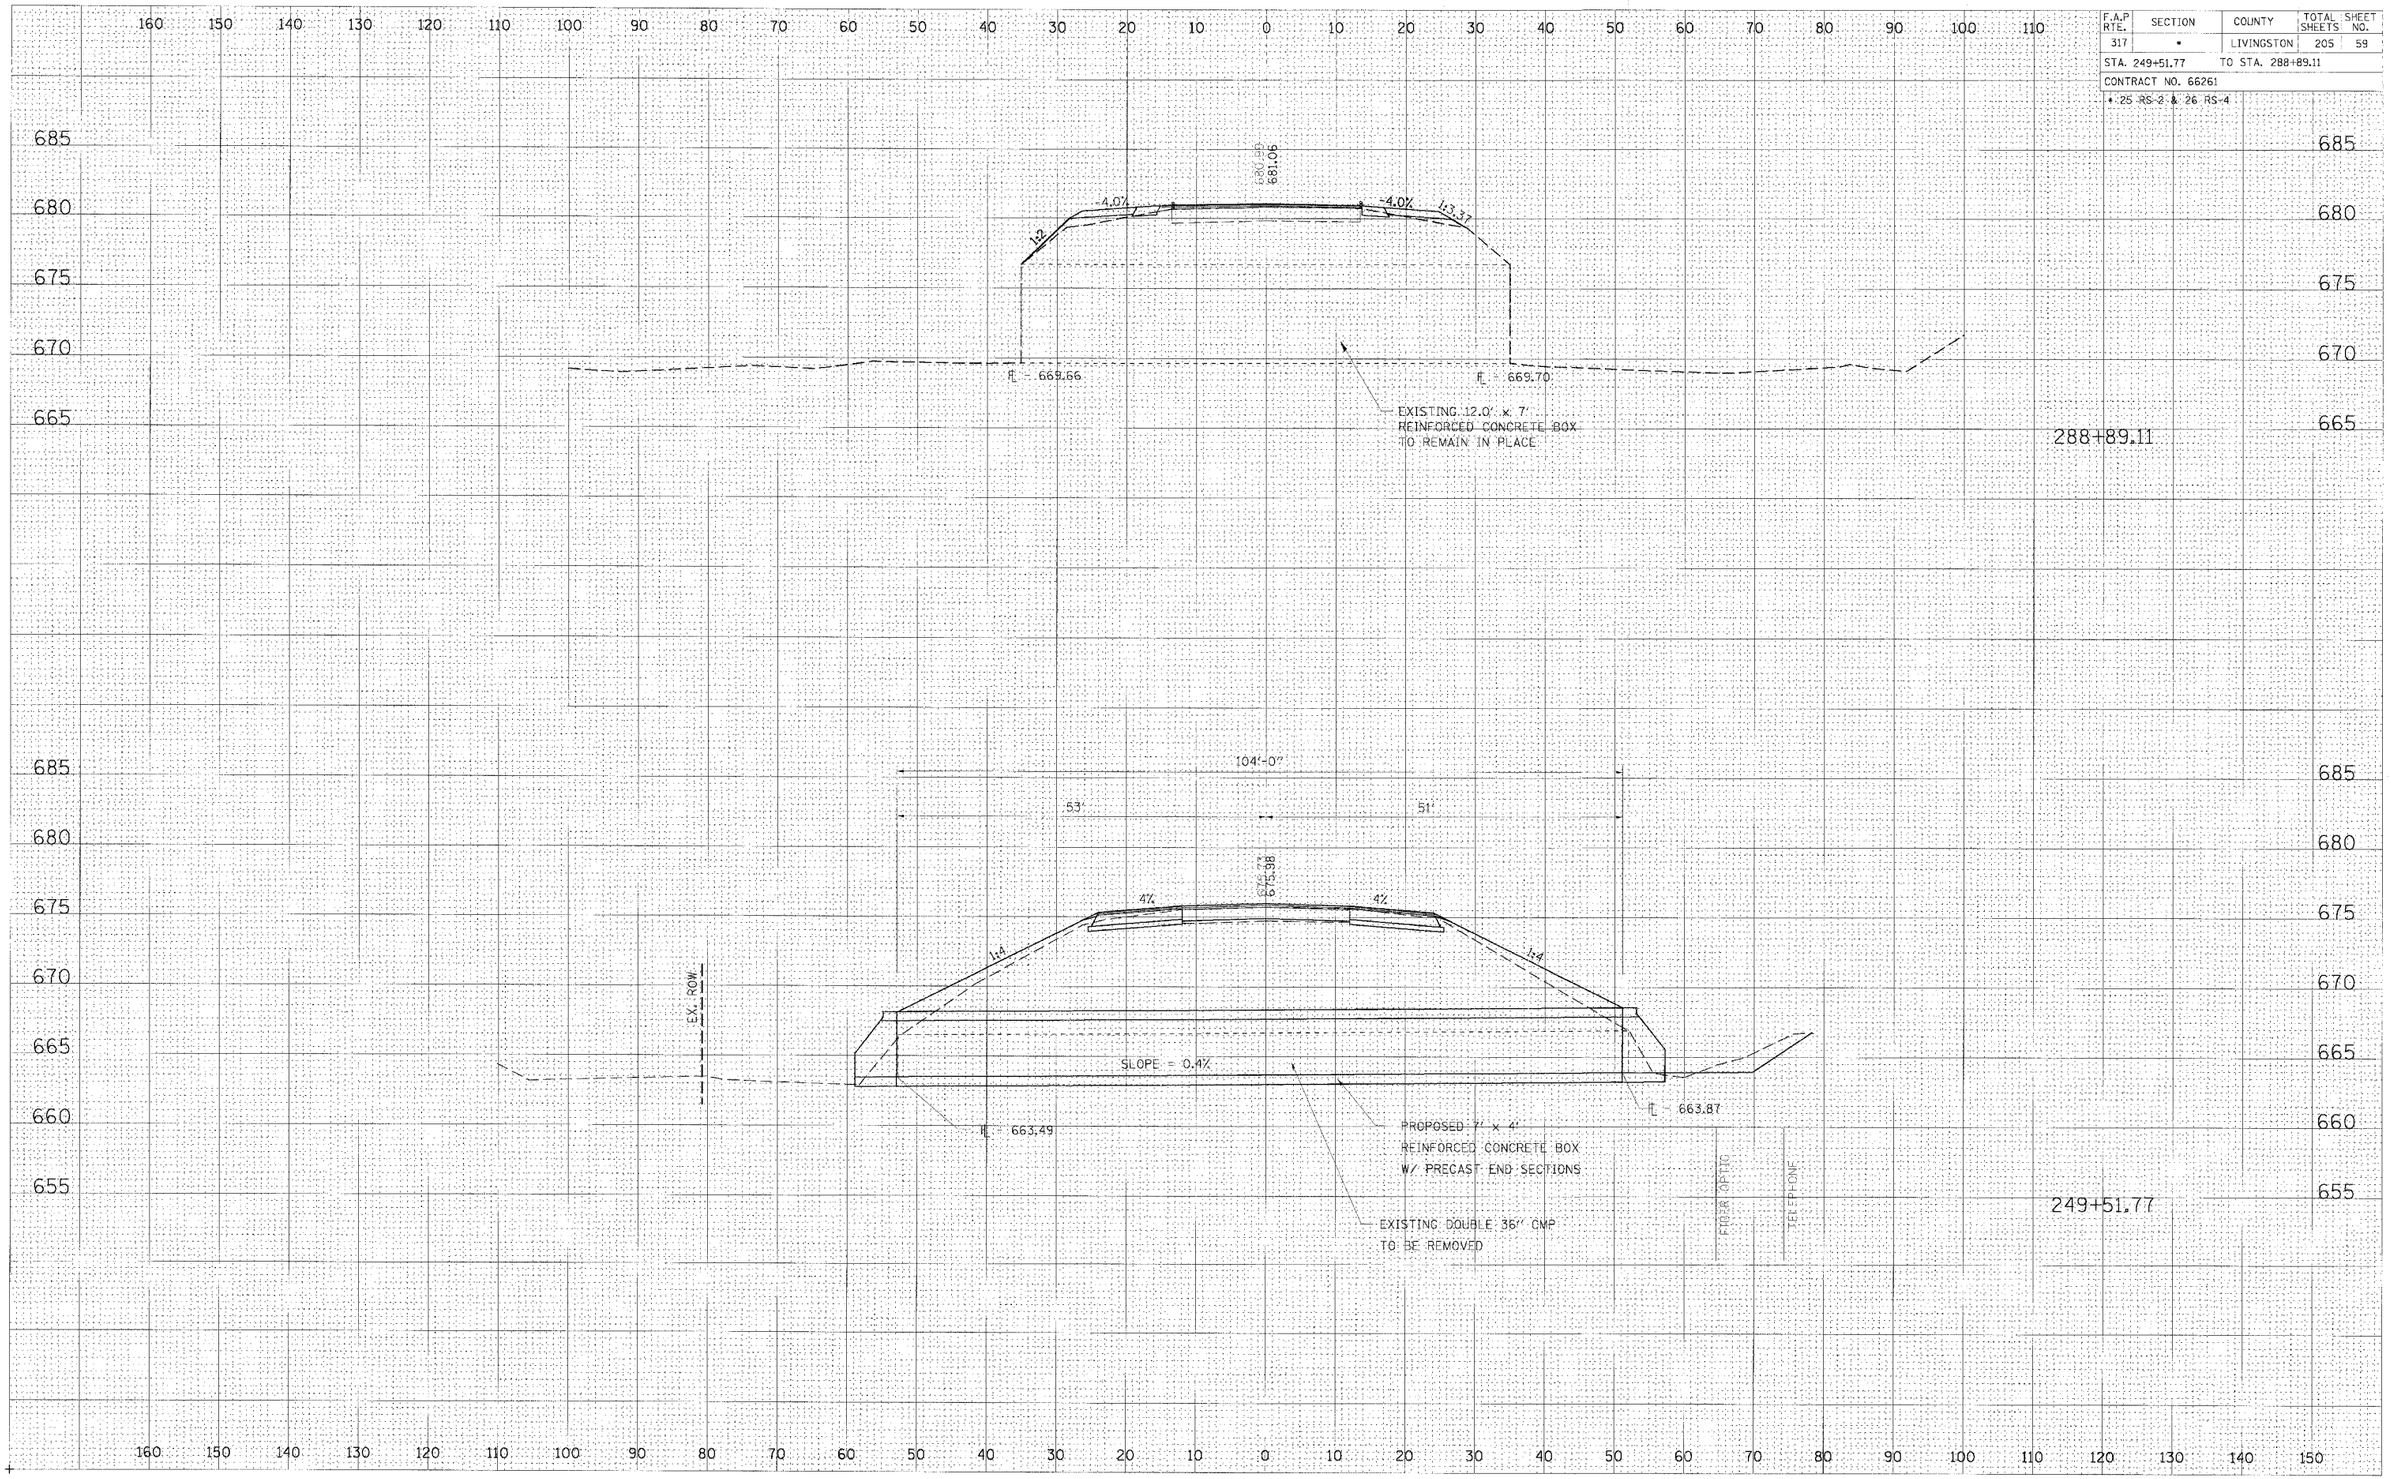

CULVERT PROFILES, STA 249+51.77 AND STA 288+89.11, FAP 317 (US ROUTE 24)