F.A.P RTE.	SECTION	COUNTY	TOTAL SHEETS	SHEET NO.
317	*	LIVINGSTON	205	84

STA. 248+50.00 TO STA. 249+00.00

CONTRACT NO. 66261

* 25 RS-2 & 26 RS-4

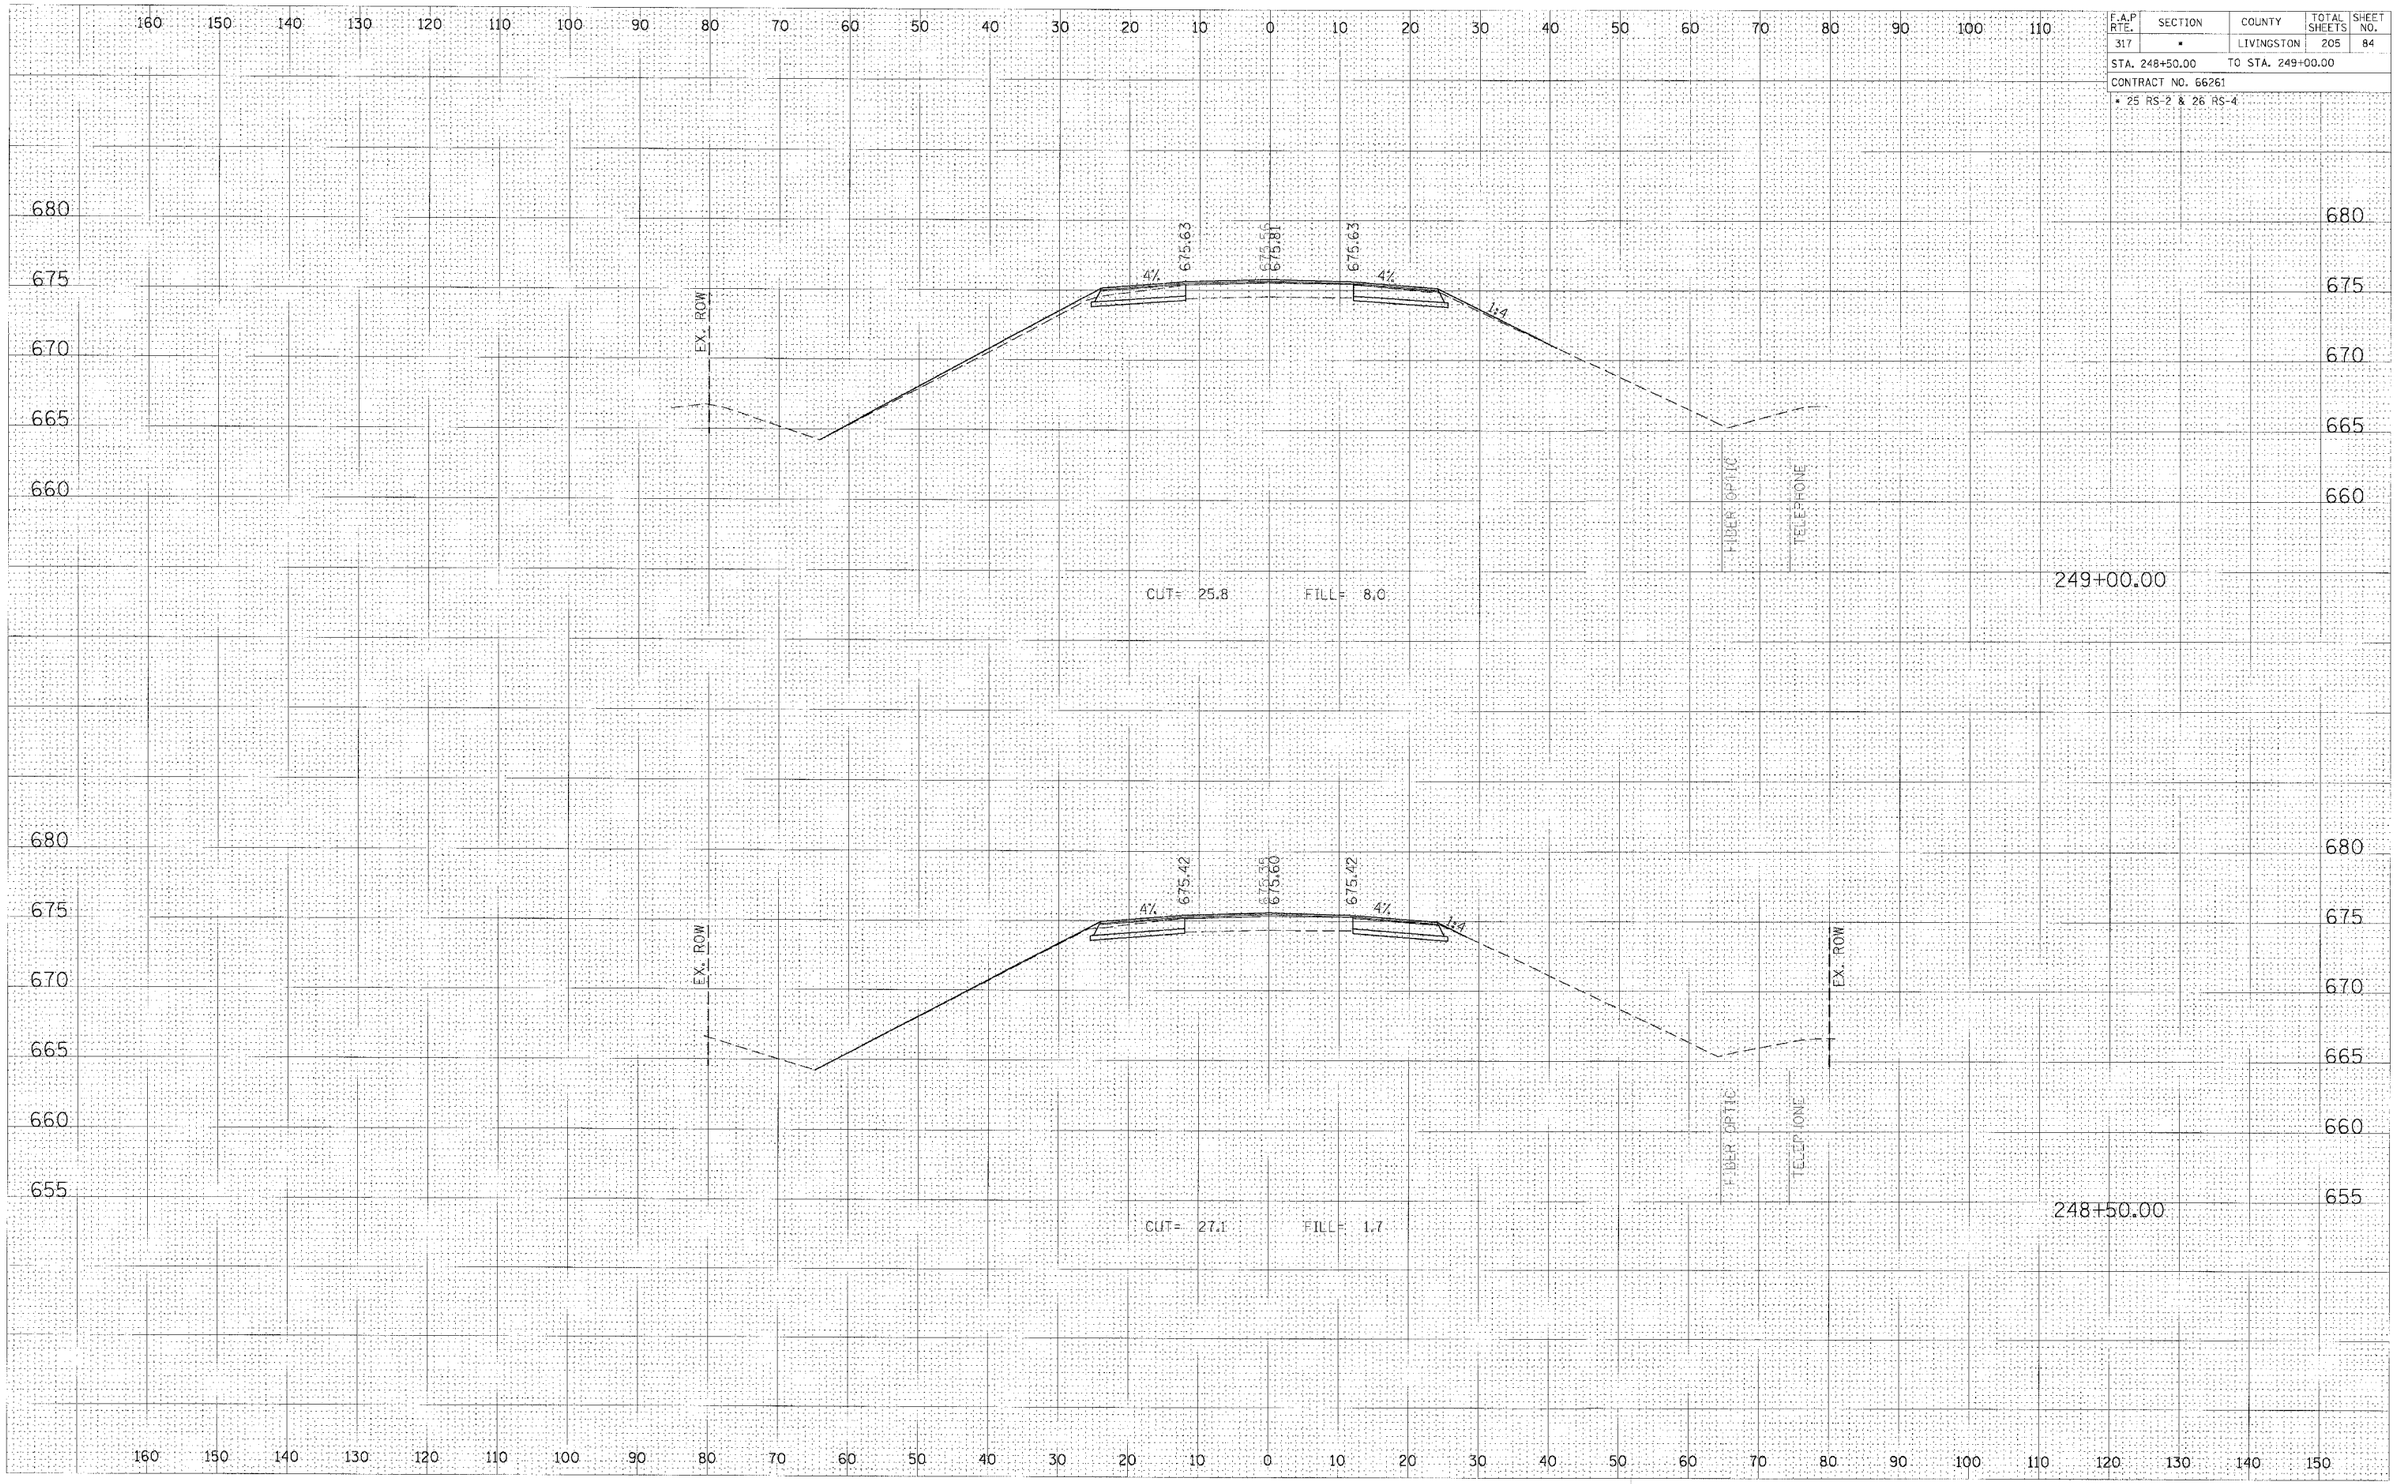

CROSS SECTION, STA 248+50.00 TO 249+00.00, FAP 317 (US ROUTE 24)

FINAL SURVEY — NOTE BOOK NO. — SURVEYED — PLOTTED — TEMPLATE — AREAS — AREAS CHECKED — BY — DATE

ORIGINAL SURVEY — NOTE BOOK NO. — SURVEYED — PLOTTED — TEMPLATE — AREAS — AREAS CHECKED — BY — DATE