F.A. RTE.	SECTION	COUNTY	TOTAL SHEETS	SHEET NO.
74	(72-7)R-3	PEORIA	1360	270
STA. 10+675.000		TO STA. 10+754.321		
FED. ROAD DIST. NO.		ILLINOIS	FED. AID PROJECT	

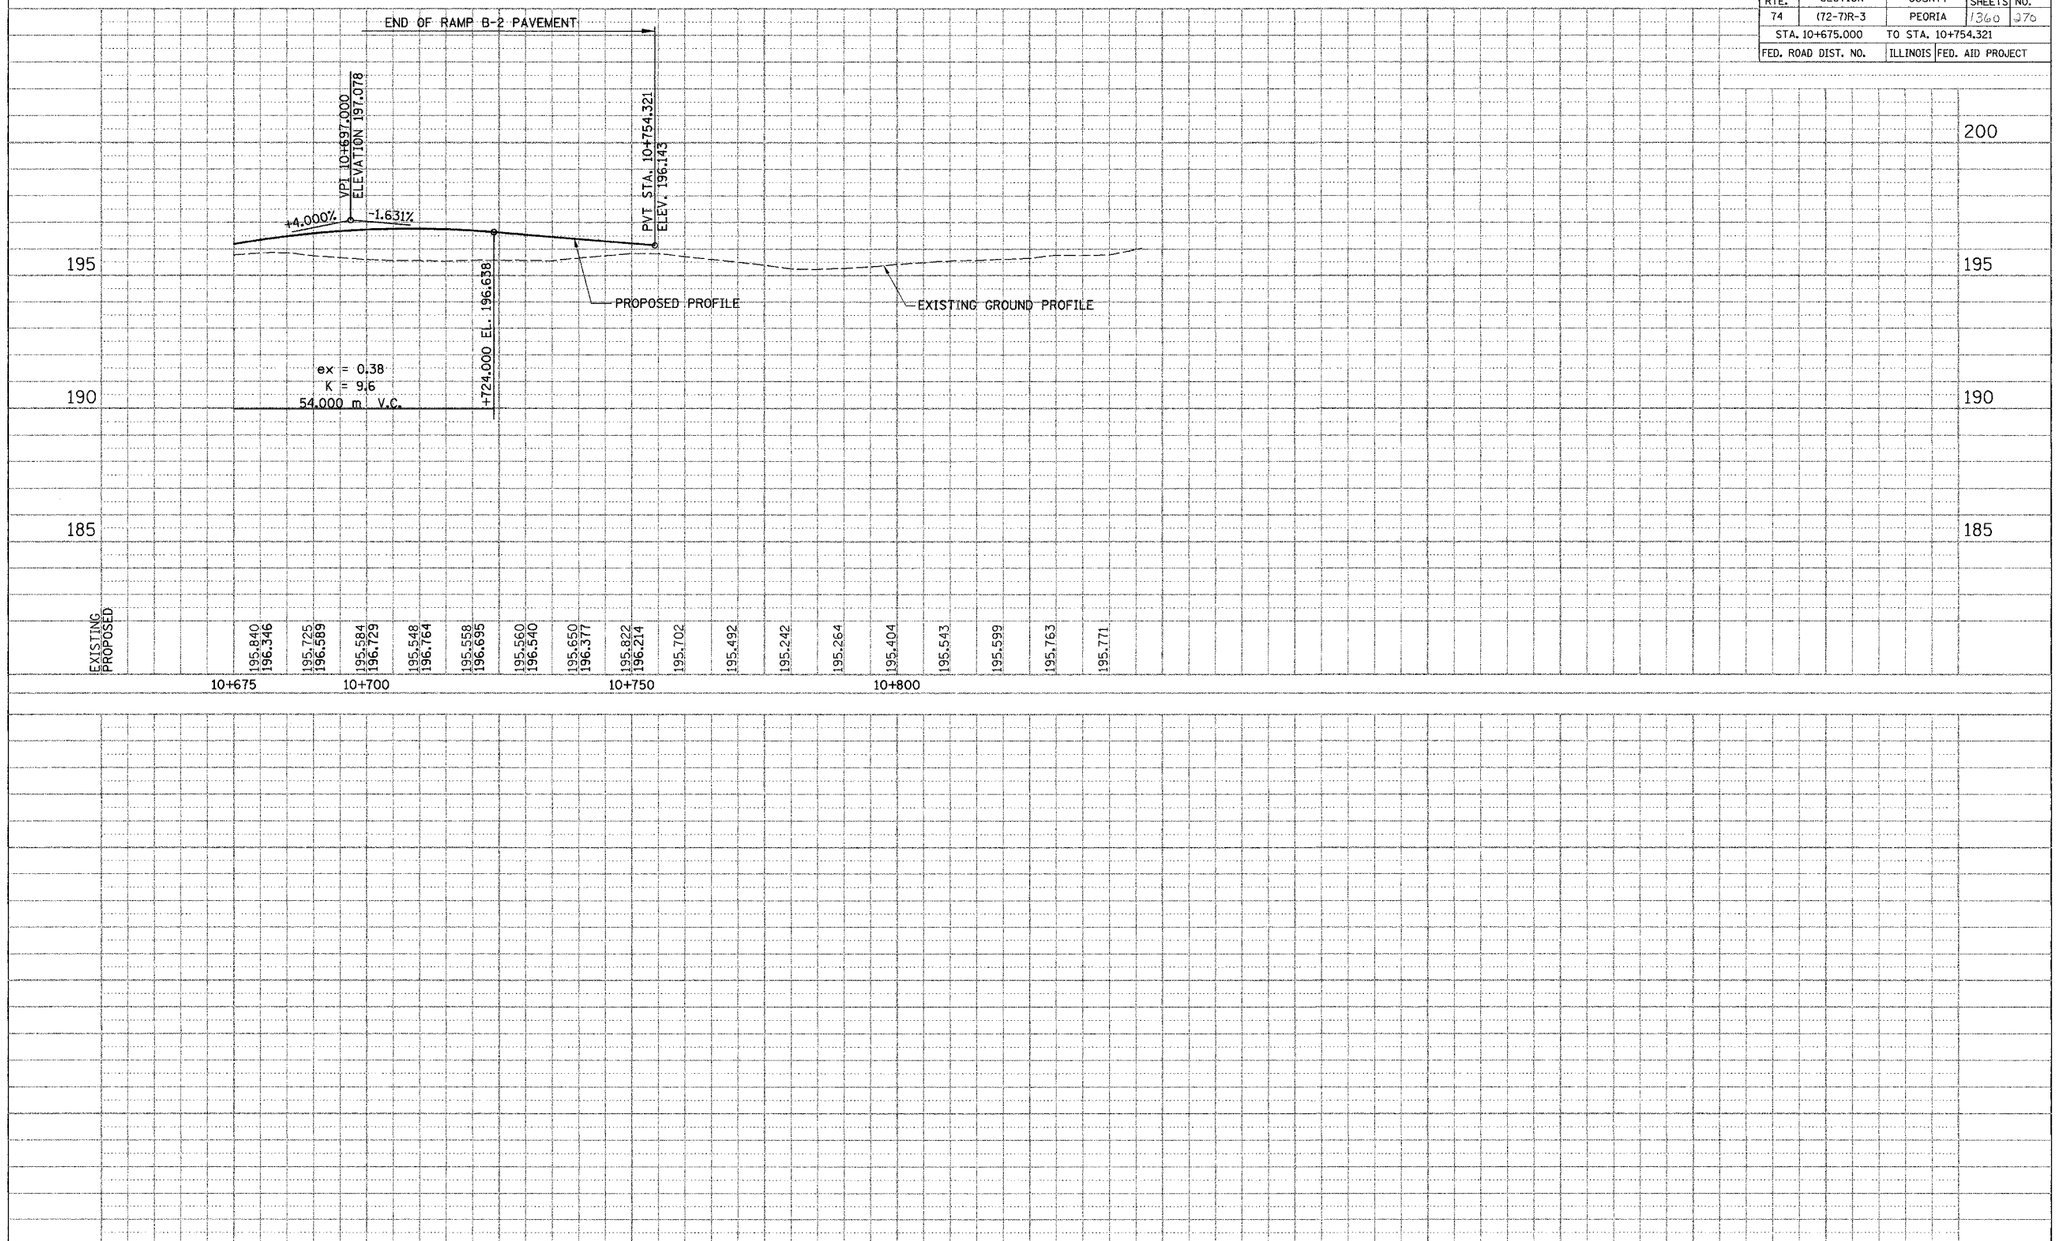

FINAL SURVEY		BY	DATE
NOTE BOOK	SURVEYED		
	PLOTTED		
	TEMPLATE		
	AREAS		
NO.	AREAS CHECKED		

ORIGINAL SURVEY		BY	DATE
NOTE BOOK	SURVEYED		
	PLOTTED		
	TEMPLATE		
	AREAS		
NO.	AREAS CHECKED		

ILLINOIS DEPARTMENT OF TRANSPORTATION

ROADWAY PROFILE RAMP B-2

WAR MEMORIAL DRIVE & I-74 (WB)

SCALE= 1:500 H
1:100 V
DATE 11/12/04

DRAWN BY CADD
CHECKED BY KJW

P:\643996\CIVIL\SHTWB\PF0010-IAWB.DGN