F.A. RTE.	SECTION	COUNTY	TOTAL SHEETS	SHEET NO.
74	(72-7)R-3	PEORIA	1360	293
STA. 143+300.000 TO STA. 143+650.000				
FED. ROAD DIST. NO.		ILLINOIS	FED. AID PROJECT	

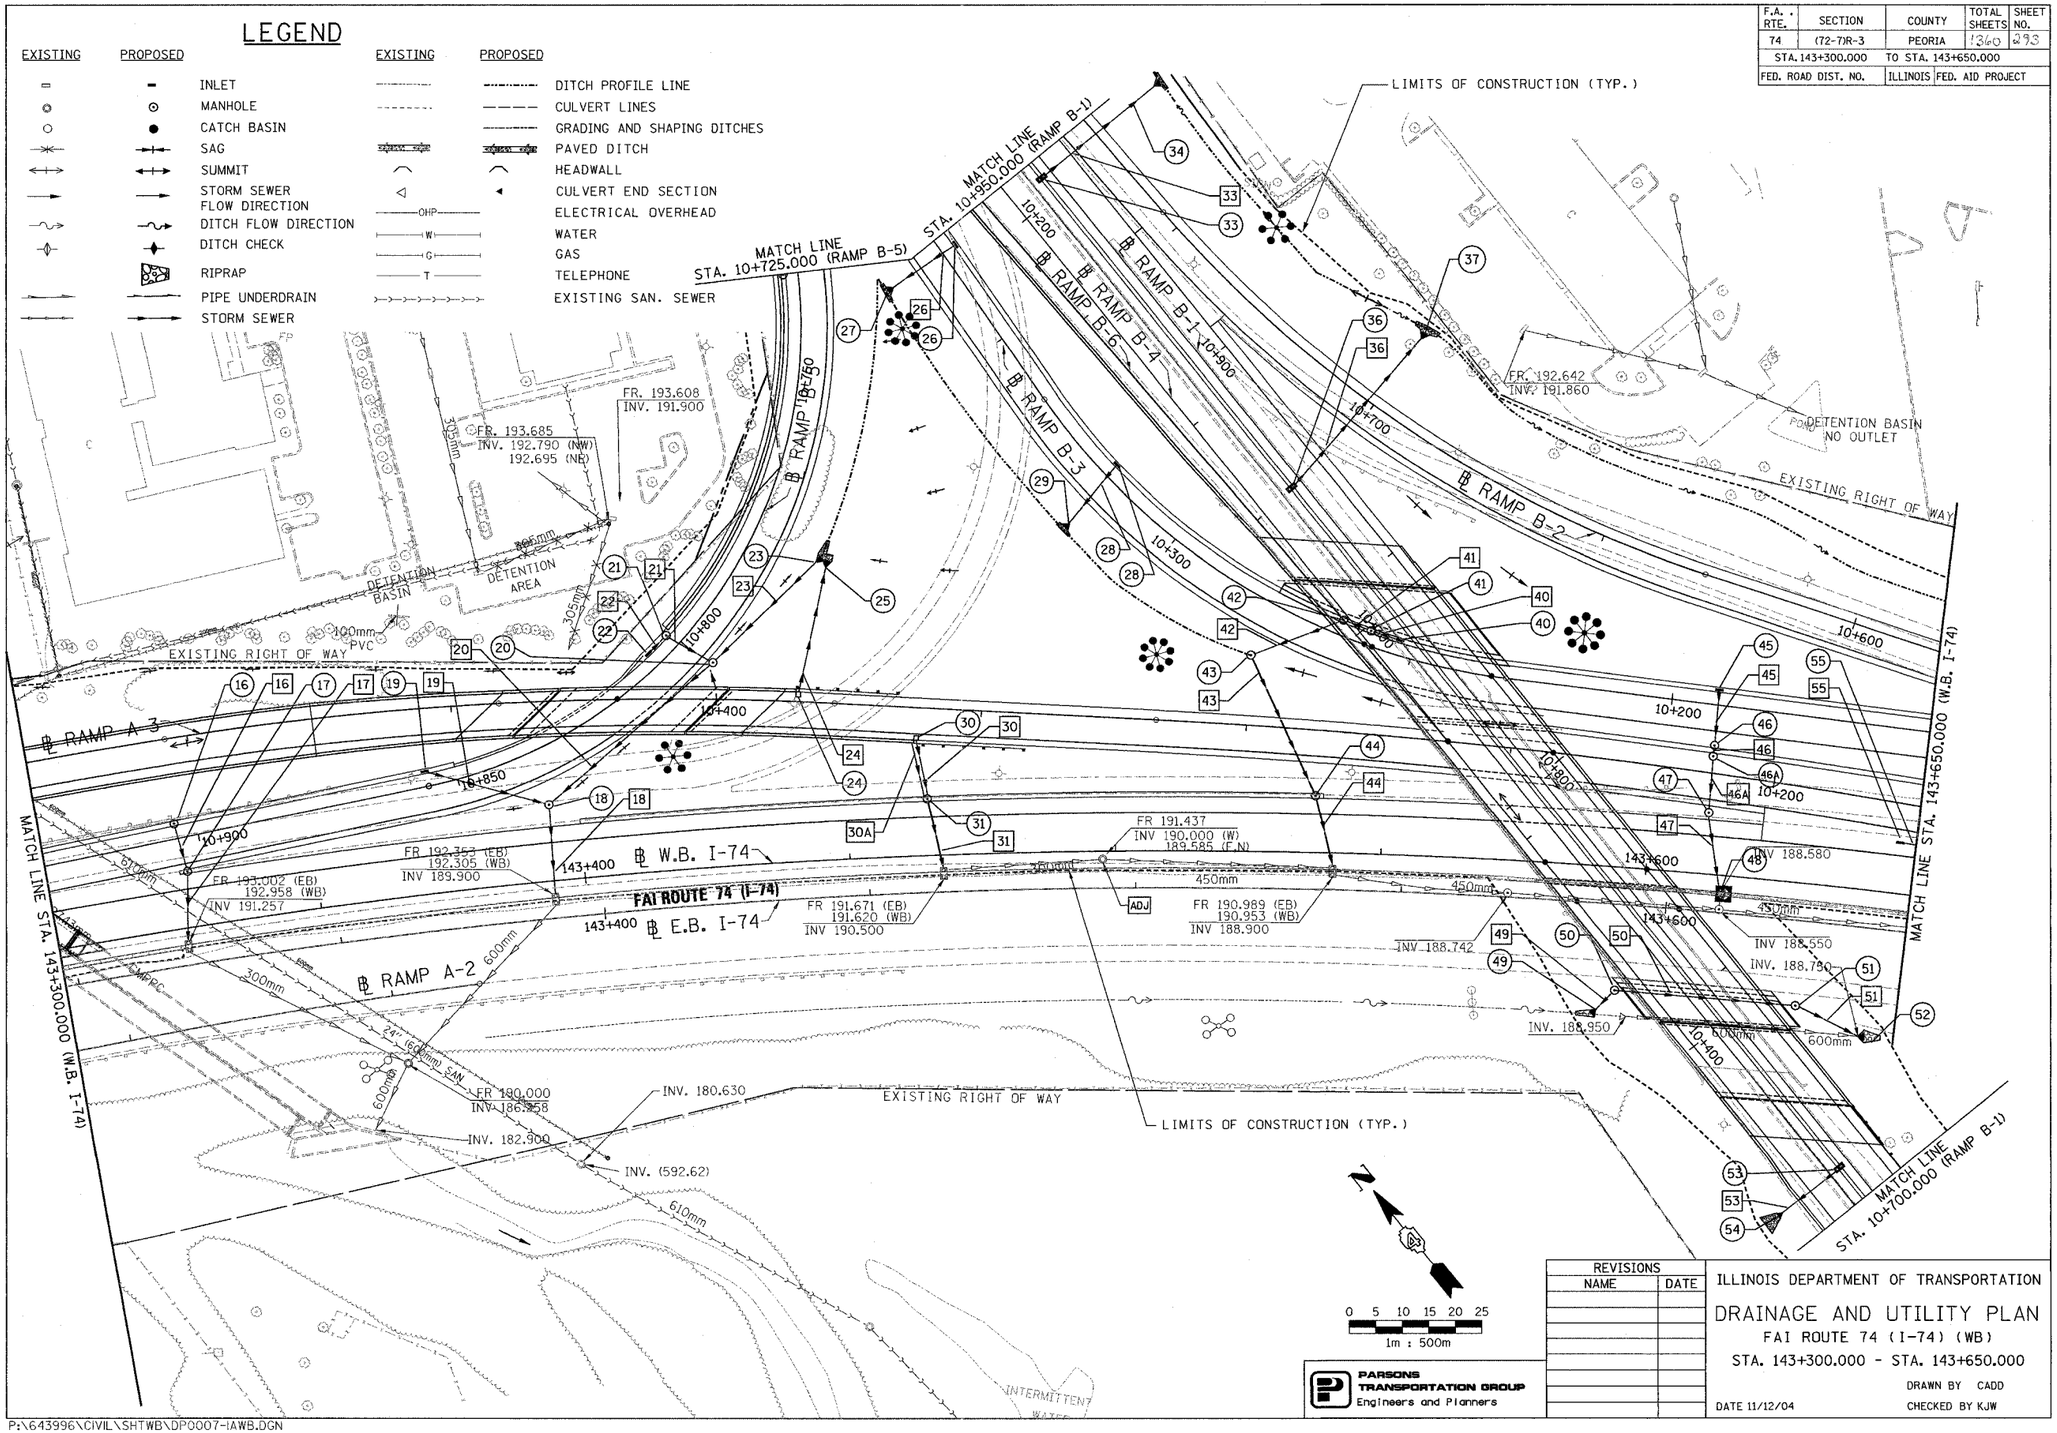

REVISIONS	
NAME	DATE

PARSONS TRANSPORTATION GROUP
Engineers and Planners

ILLINOIS DEPARTMENT OF TRANSPORTATION

DRAINAGE AND UTILITY PLAN

FAI ROUTE 74 (I-74) (WB)

STA. 143+300.000 - STA. 143+650.000

DRAWN BY CADD

DATE 11/12/04

CHECKED BY KJW

P:\643996\CIVIL\SHTWB\DP0007-IAWB.DGN