F.A. RTE.	SECTION	COUNTY	TOTAL SHEETS	SHEET NO.
74	(72-7)R-3	PEORIA	1360	295
STA. 143+650.000		TO STA. 143+950.000		
FED. ROAD DIST. NO.		ILLINOIS	FED. AID PROJECT	

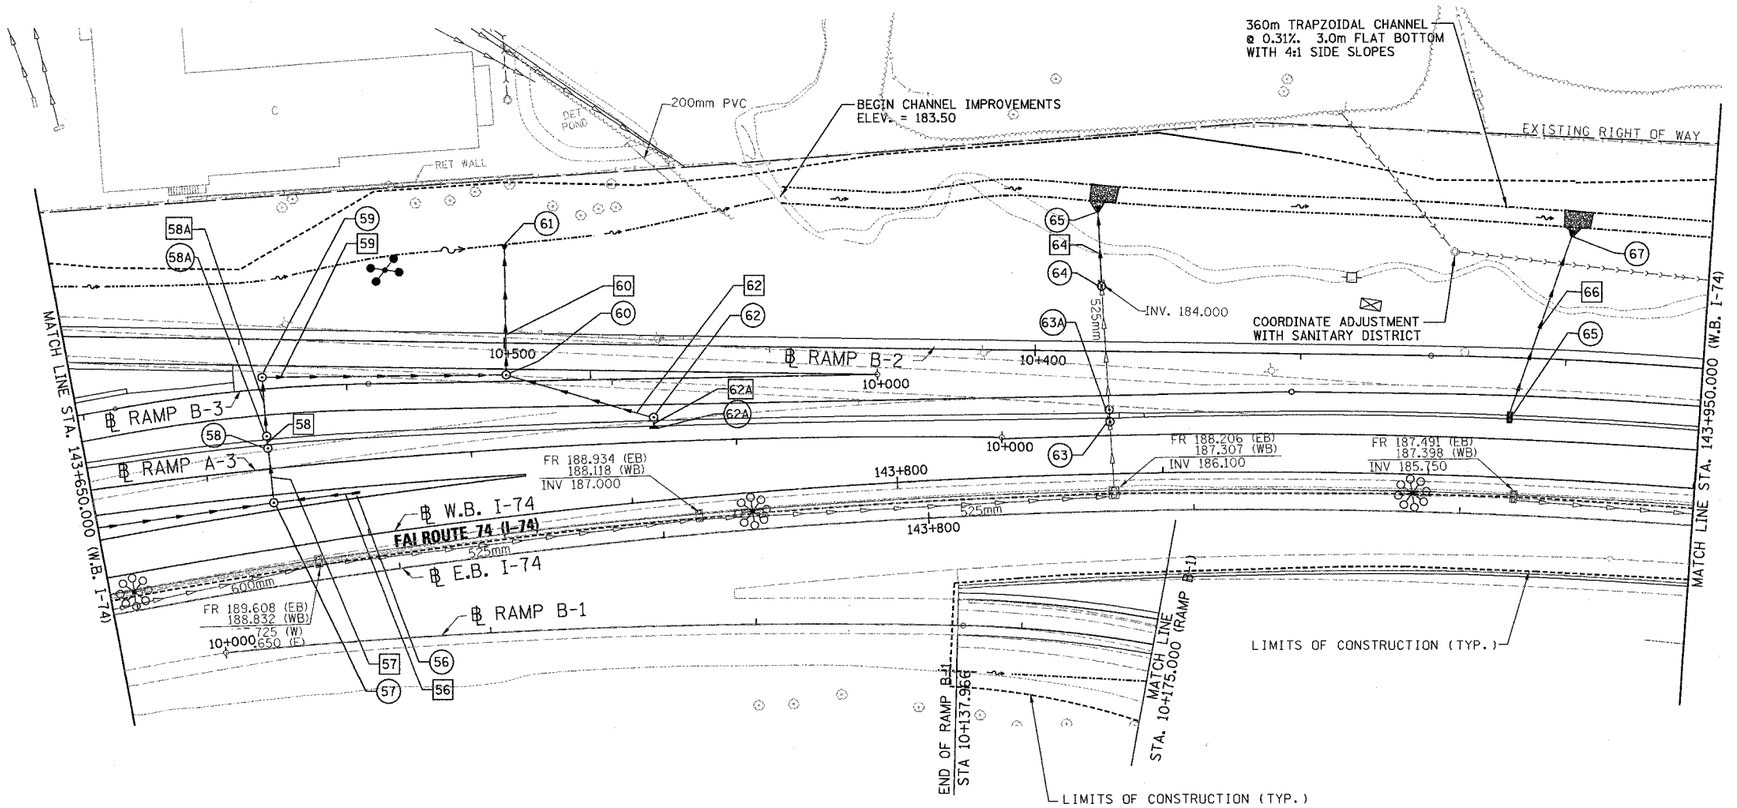

LEGEND

EXISTING	PROPOSED		EXISTING	PROPOSED	
▭		INLET			DITCH PROFILE LINE
◉	⊙	MANHOLE			PIPE CULVERTS
○		CATCH BASIN			GRADING AND SHAPING DITCHES
		SAG			PAVED DITCH
		SUMMIT			HEADWALL
		STORM SEWER FLOW DIRECTION		◂	PRECAST REINFORCED CONC. END SECTION
		DITCH FLOW DIRECTION	—OHP—		ELECTRICAL OVERHEAD
		DITCH CHECK	—W—		WATER
			—G—		GAS
		RIPRAP	—T—		TELEPHONE
		PIPE UNDERDRAIN			SANITARY SEWER
		STORM SEWER			

N

0 5 10 15 20 25
1m : 500m

PARSONS TRANSPORTATION GROUP
Engineers and Planners

REVISIONS NAME	DATE

ILLINOIS DEPARTMENT OF TRANSPORTATION

DRAINAGE AND UTILITY PLAN

FAI ROUTE 74 (I-74) (WB)

STA. 143+650.000 - STA. 143+950.000

DRAWN BY CADD

DATE 11/12/04 CHECKED BY KJW

P:\643996\CIVIL\SHTWB\DP0009-1AWB.DGN