F.A. RTE.	SECTION	COUNTY	TOTAL SHEETS	SHEET NO.
74	(72-71R-3	PEORIA	1360	30
STA. 144+600.000		TO STA. 144+718.000		
FED. ROAD DIST. NO.		ILLINOIS	FED. AID PROJECT	

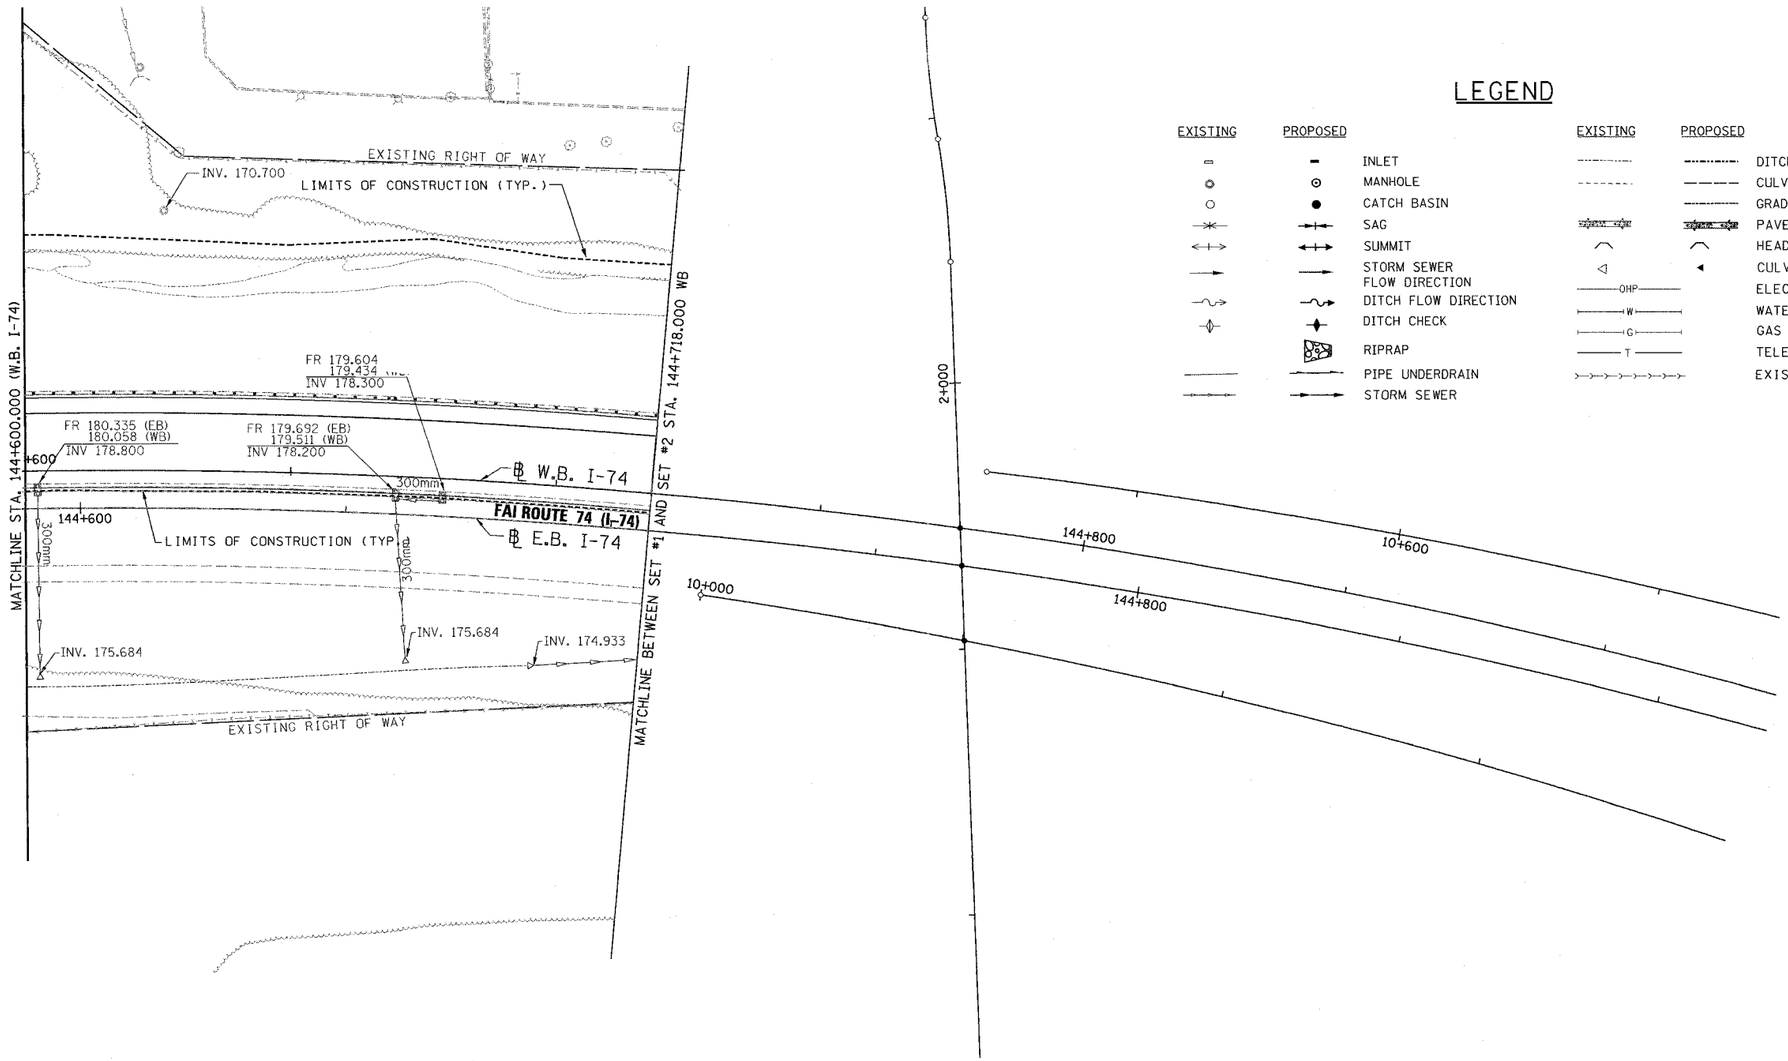

LEGEND

EXISTING	PROPOSED		EXISTING	PROPOSED	
▭	▬	INLET	----------	————	DITCH PROFILE LINE
⊙	⊙	MANHOLE	----------	————	CULVERT LINES
○	●	CATCH BASIN	----------	————	GRADING AND SHAPING DITCHES
⋈	⋈	SAG	⋈⋈⋈⋈	⋈⋈⋈⋈	PAVED DITCH
⟷	⟷	SUMMIT	◠	◠	HEADWALL
→	→	STORM SEWER FLOW DIRECTION	◁	◀	CULVERT END SECTION
⇝	⇝	DITCH FLOW DIRECTION	——OHP——		ELECTRICAL OVERHEAD
⧫	⧫	DITCH CHECK	——W——		WATER
			——G——		GAS
	▨	RIPRAP	——T——		TELEPHONE
———	———	PIPE UNDERDRAIN	⟩⟩⟩⟩⟩⟩⟩		EXISTING SAN. SEWER
———	———▶	STORM SEWER			

N

0 5 10 15 20 25
1m : 500m

PARSONS TRANSPORTATION GROUP
Engineers and Planners

REVISIONS NAME	DATE

ILLINOIS DEPARTMENT OF TRANSPORTATION

DRAINAGE AND UTILITY PLAN

FAI ROUTE 74 (I-74) (WB)
STA. 144+600.000 - STA. 144+718.000

DRAWN BY CADD
DATE 11/12/04 CHECKED BY KJW

P:\643996\CIVIL\SHTWB\dp0012-IAWB.dgn